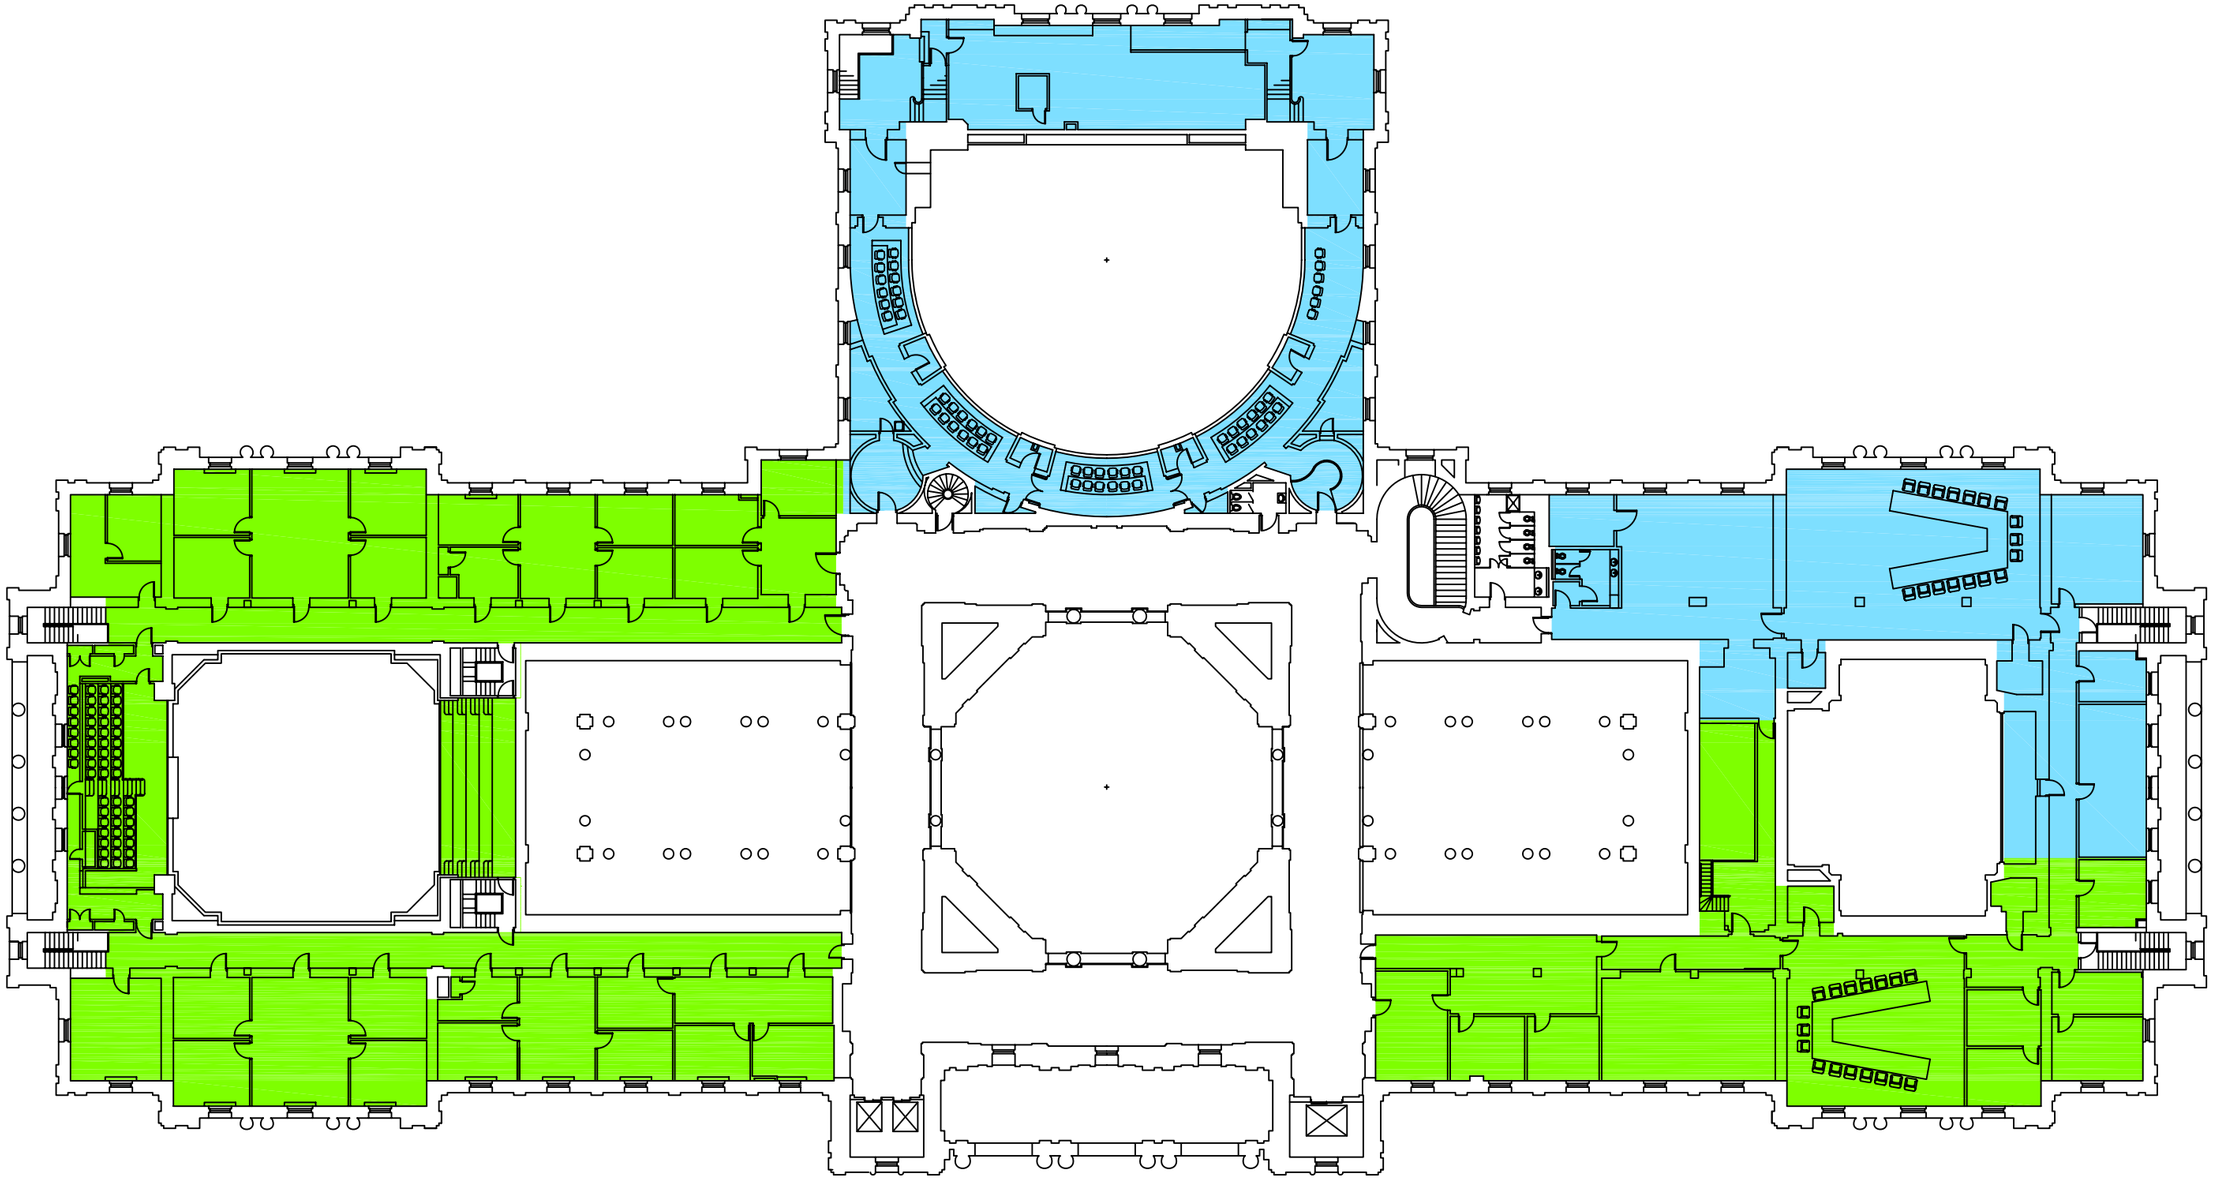

Department - DivisionCode

Senate
House

State
of
Minnesota

Department
of
Administration

Real Estate
and Construction
Services

State Capitol
Building

310100

Notes / Remarks

9/29/00 Original - NAHF
11/28/00 Review - NAHF
1/29/01 Review - NAHF
May 2001
August 2001
4/12/02 Rate Package CBergstrom
4/19/04 Rate Package CBergstrom
4/1/06 Rate Package CBergstrom
4/18/08 Rate Package Jesse Oates

Third Floor

Q:\....\31010003

Drawn By: C. Bergstrom
Checked By: N. Freeman
Approved By: