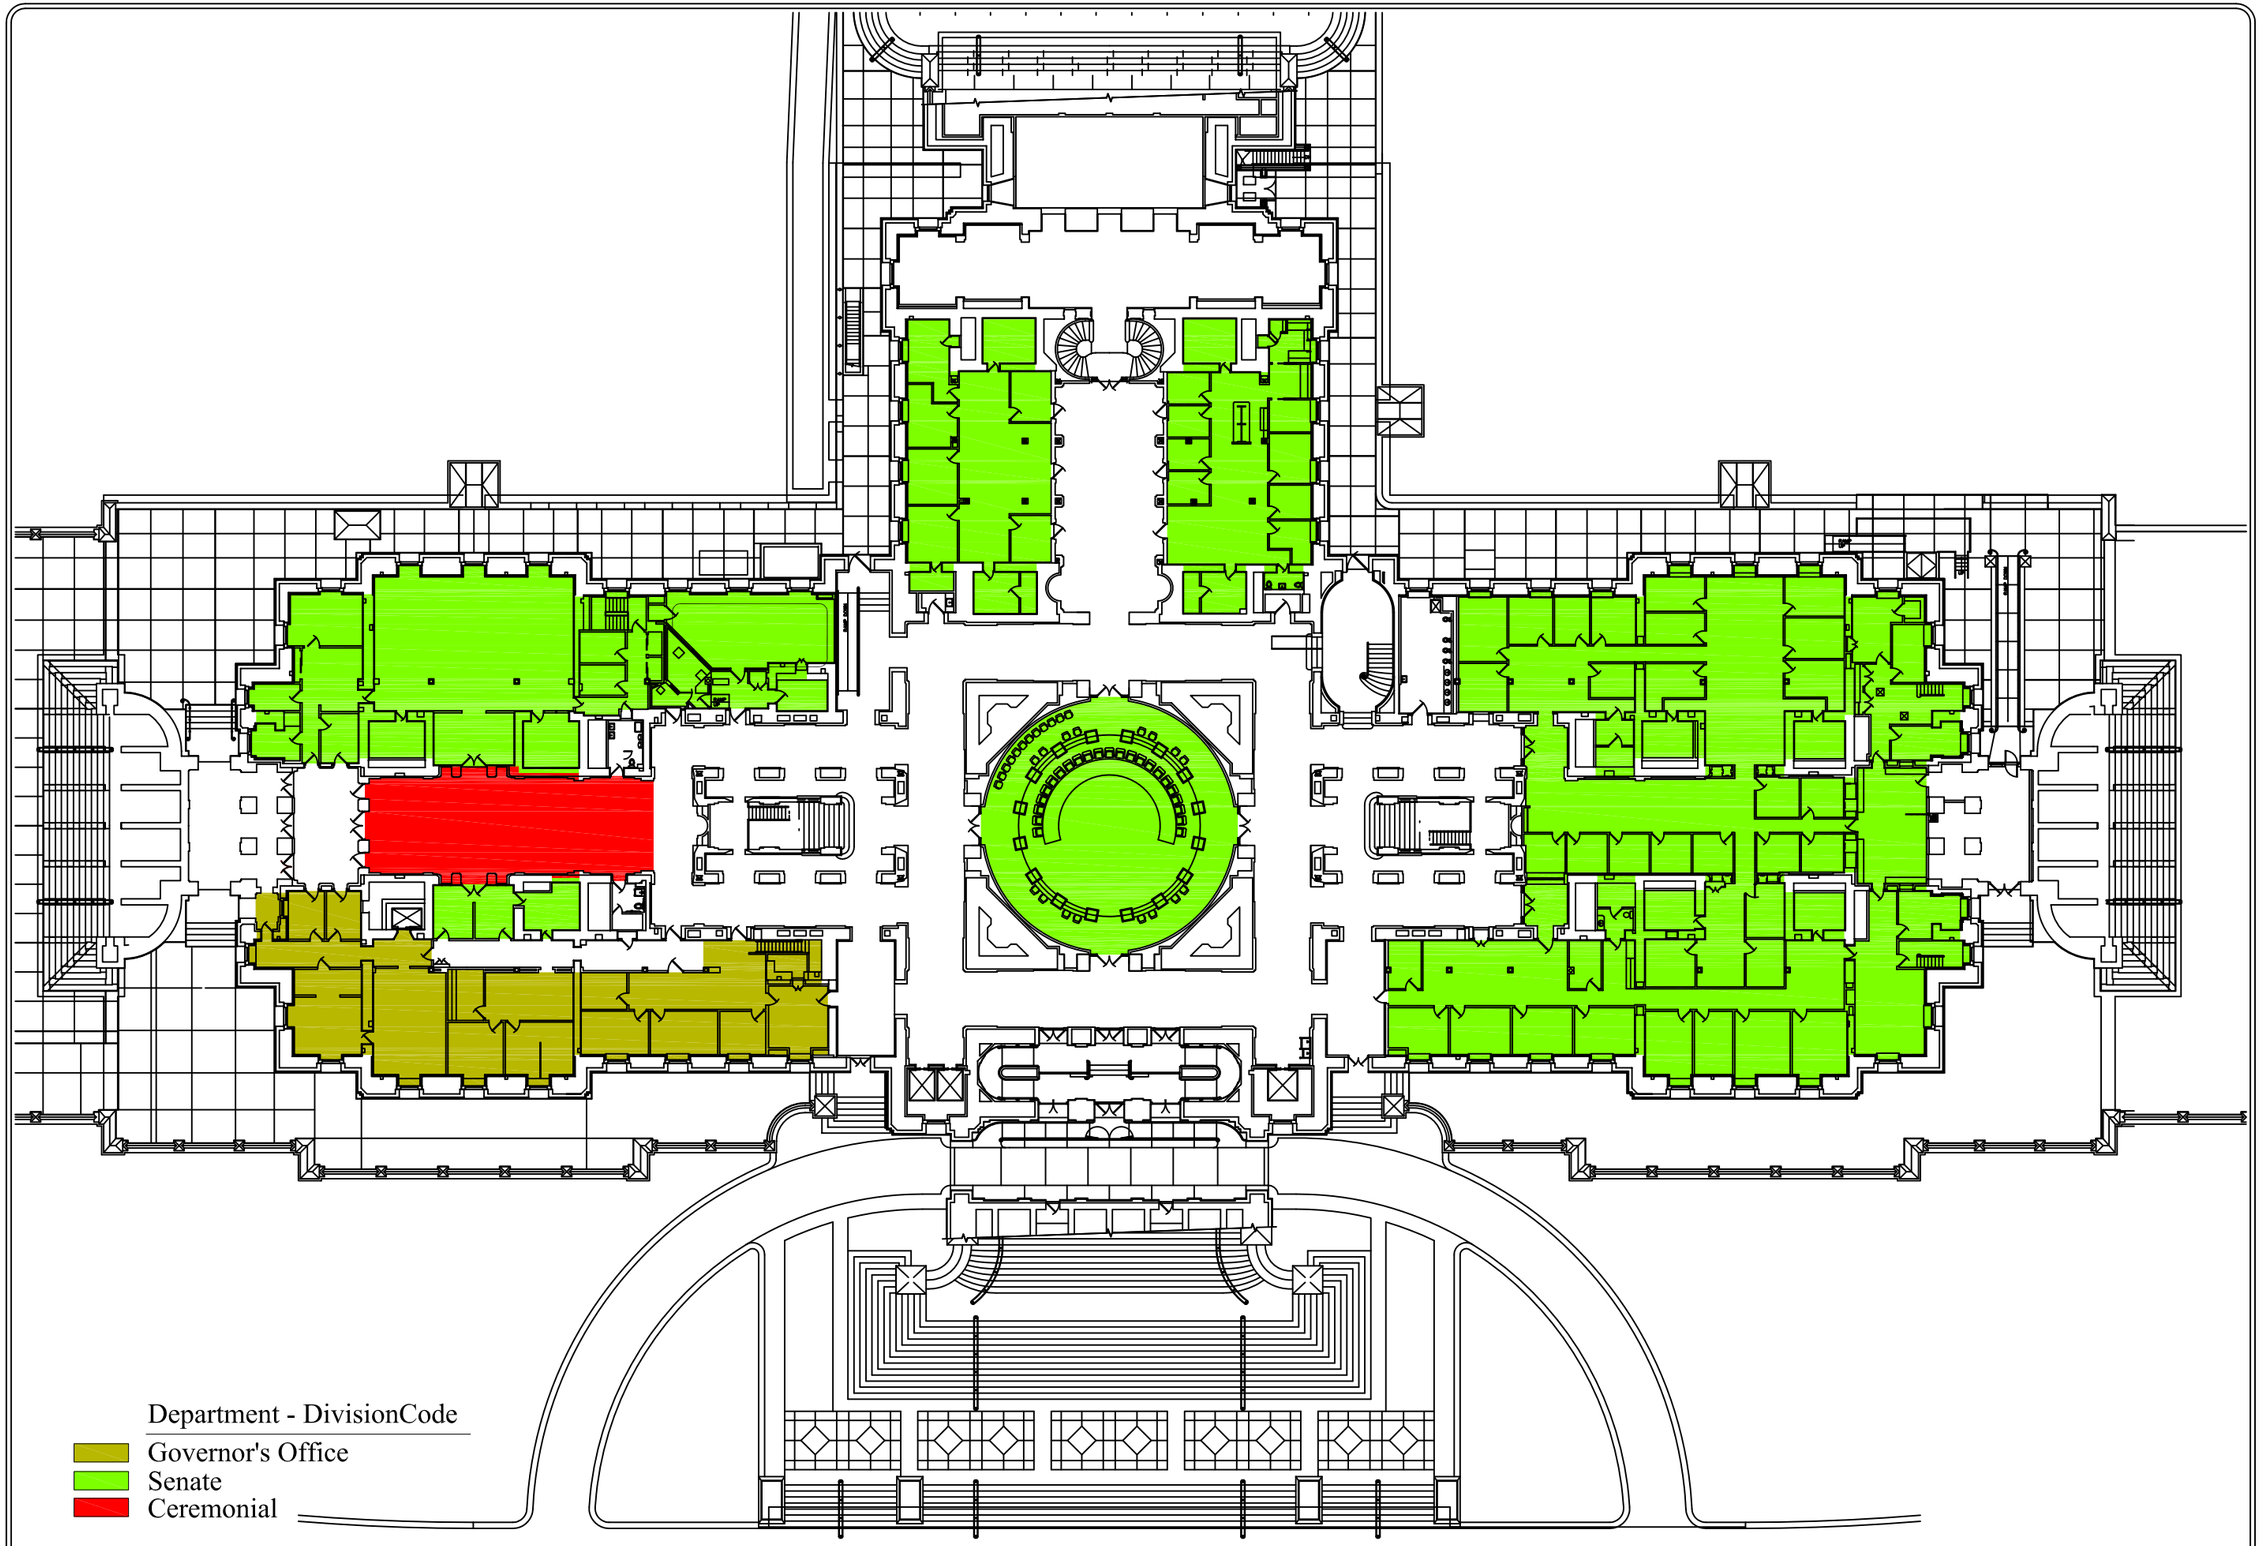

State of Minnesota

Department of Administration

Real Estate and Construction Services

State Capitol Building

G0231010062

Notes / Remarks

9/29/00 Original - NAHF
11/28/00 Review - NAHF
1/29/01 Review - NAHF
May 2001
August 2001
4/12/02 Rate Package CBergstrom
4/19/04 Rate Package CBergstrom
4/1/06 Rate Package CBergstrom
4/18/08 Rate Package Jesse Oates
10/30/09 Rate Package Jedd Prokash

Ground Floor

Q:\DWGs\GO2\G0231010062-GR.dwg

Drawn By: J. Prokash
Checked By: C. Bergstrom
Approved By: