DEMOLITION PLAN SYMBOL DESIGNATIONS	
	EXISTING CONSTRUCTION TO REMAIN
	PARTITIONS, DOORS, WINDOWS, CASEWORK ETC, TO REMOVE
	CMU WALLS TO REMOVE
	CLAY TILE WALLS TO REMOVE

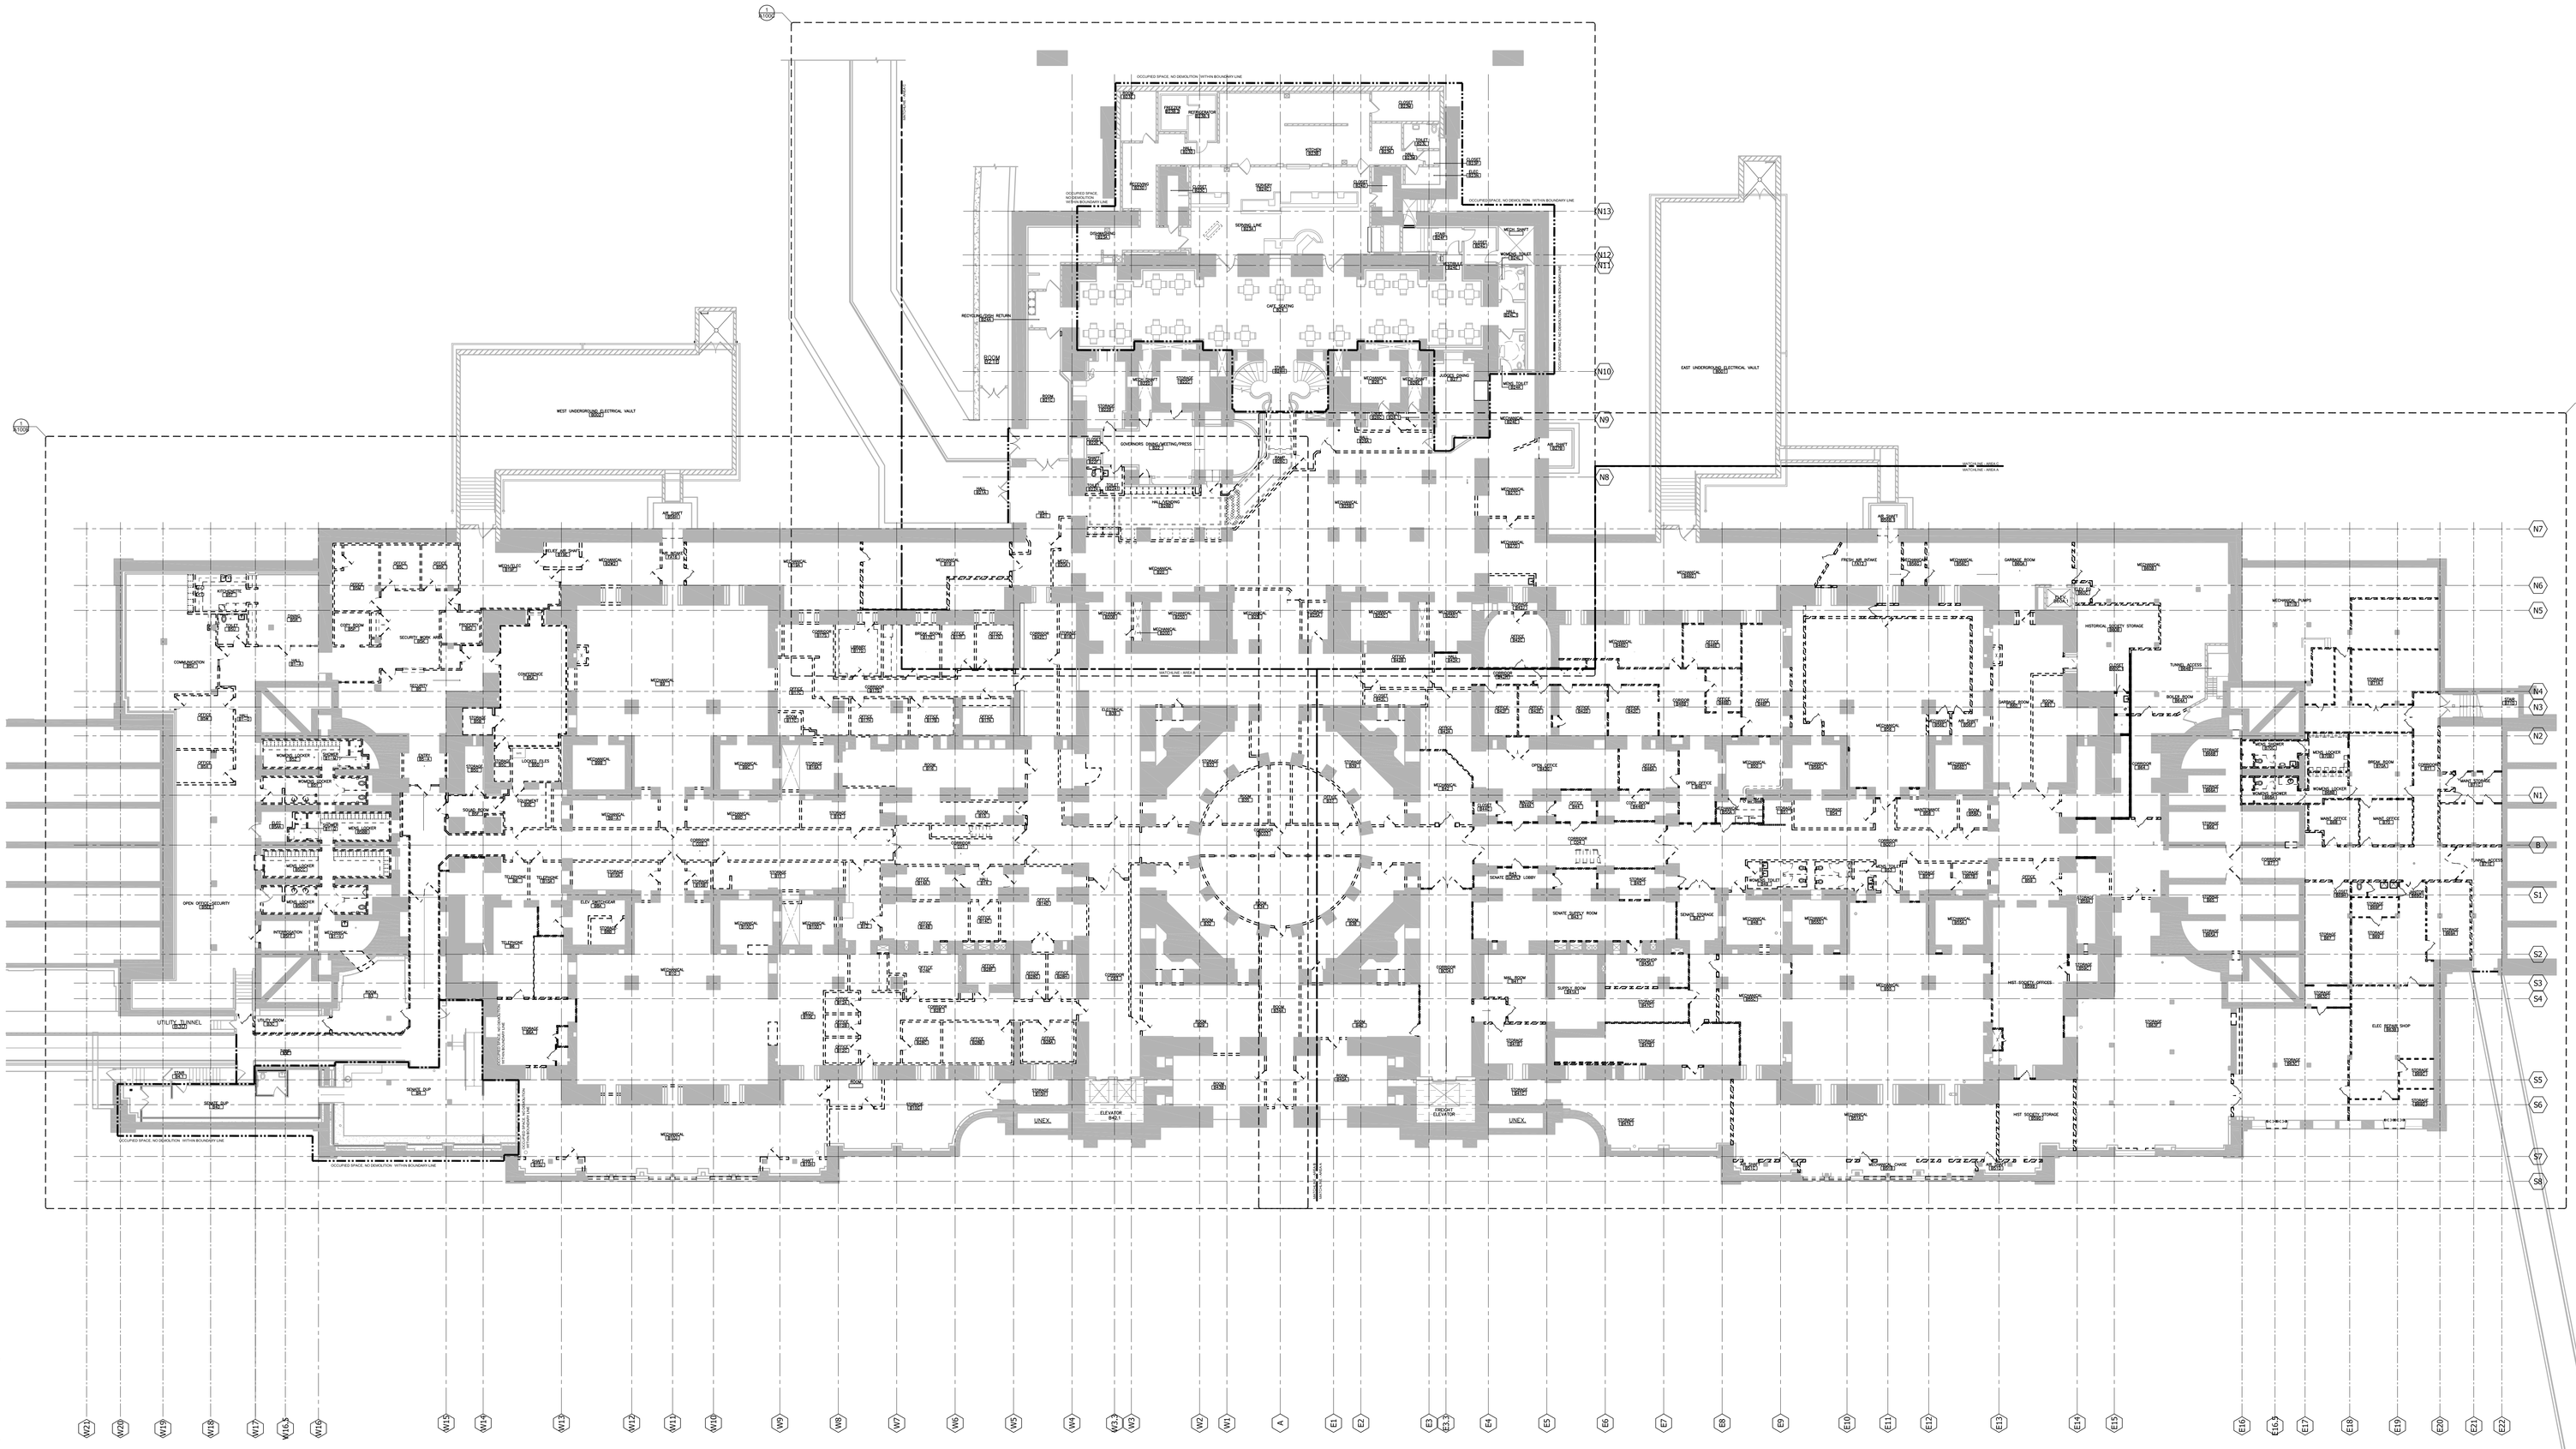

1 TERRACE LEVEL REFERENCE DEMOLITION PLAN
SCALE 1/16" = 1'-0"

HGA + SCA
capitol restoration collaborative

Hammel, Green and Abrahamson, Inc.
Architecture | Engineering | Planning
420 5th Street North, Suite 100
Minneapolis, Minnesota 55401
Telephone 612.758.4000
Facsimile 612.758.4199

Schooley Caldwell Associates, Inc.
Architects | Engineers
Planners | Interior Designers
300 Marconi Boulevard
Columbus, Ohio 43215
Telephone 614.628.0300
Facsimile 614.628.0311

KEY PLAN

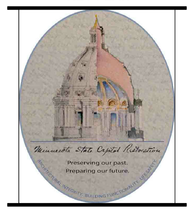

Minnesota State Capitol Repairs, Restoration, & Preservation

75 Rev Dr. Martin Luther King Jr Blvd
Saint Paul, MN 55155
STATE PROJECT NUMBER - 02CB0015

I HEREBY CERTIFY THAT THIS PLAN, SPECIFICATION OR REPORT WAS PREPARED BY ME OR UNDER MY DIRECT SUPERVISION AND THAT I AM A DULY LICENSED ARCHITECT UNDER THE LAWS OF THE STATE OF MINNESOTA

NAME: MICHAEL BJORNBERG
DATE: JUNE 14, 2013
REGISTRATION NUMBER: 16901

HGA NO: 0476-061-00

TERRACE LEVEL REFERENCE DEMOLITION PLAN

WORK PACKAGE 1

A100

© Hammel, Green and Abrahamson, Inc. WWW.HGA.COM

6/14/2013 10:09 AM S:\2000s\476\061-00\14 Revit Architecture\Sheet\A100-WP1-0476061100.rvg