DEMOLITION RCP SYMBOL DESIGNATIONS	
	EXISTING CONSTRUCTION TO REMAIN
	ACT CEILINGTO REMOVE
	GYP BD CEILINGTO REMOVE
	LIGHT FIXTURE TO REMOVE

hGA + Sca
capitol restoration collaborative

Hammel, Green and Abrahamson, Inc.
Architecture | Engineering | Planning
420 5th Street North, Suite 100
Minneapolis, Minnesota 55401
Telephone 612.758.4000
Facsimile 612.758.4199

Schooley Caldwell Associates, Inc.
Architects | Engineers
Planners | Interior Designers
300 Marconi Boulevard
Columbus, Ohio 43215
Telephone 614.628.0300
Facsimile 614.628.0311

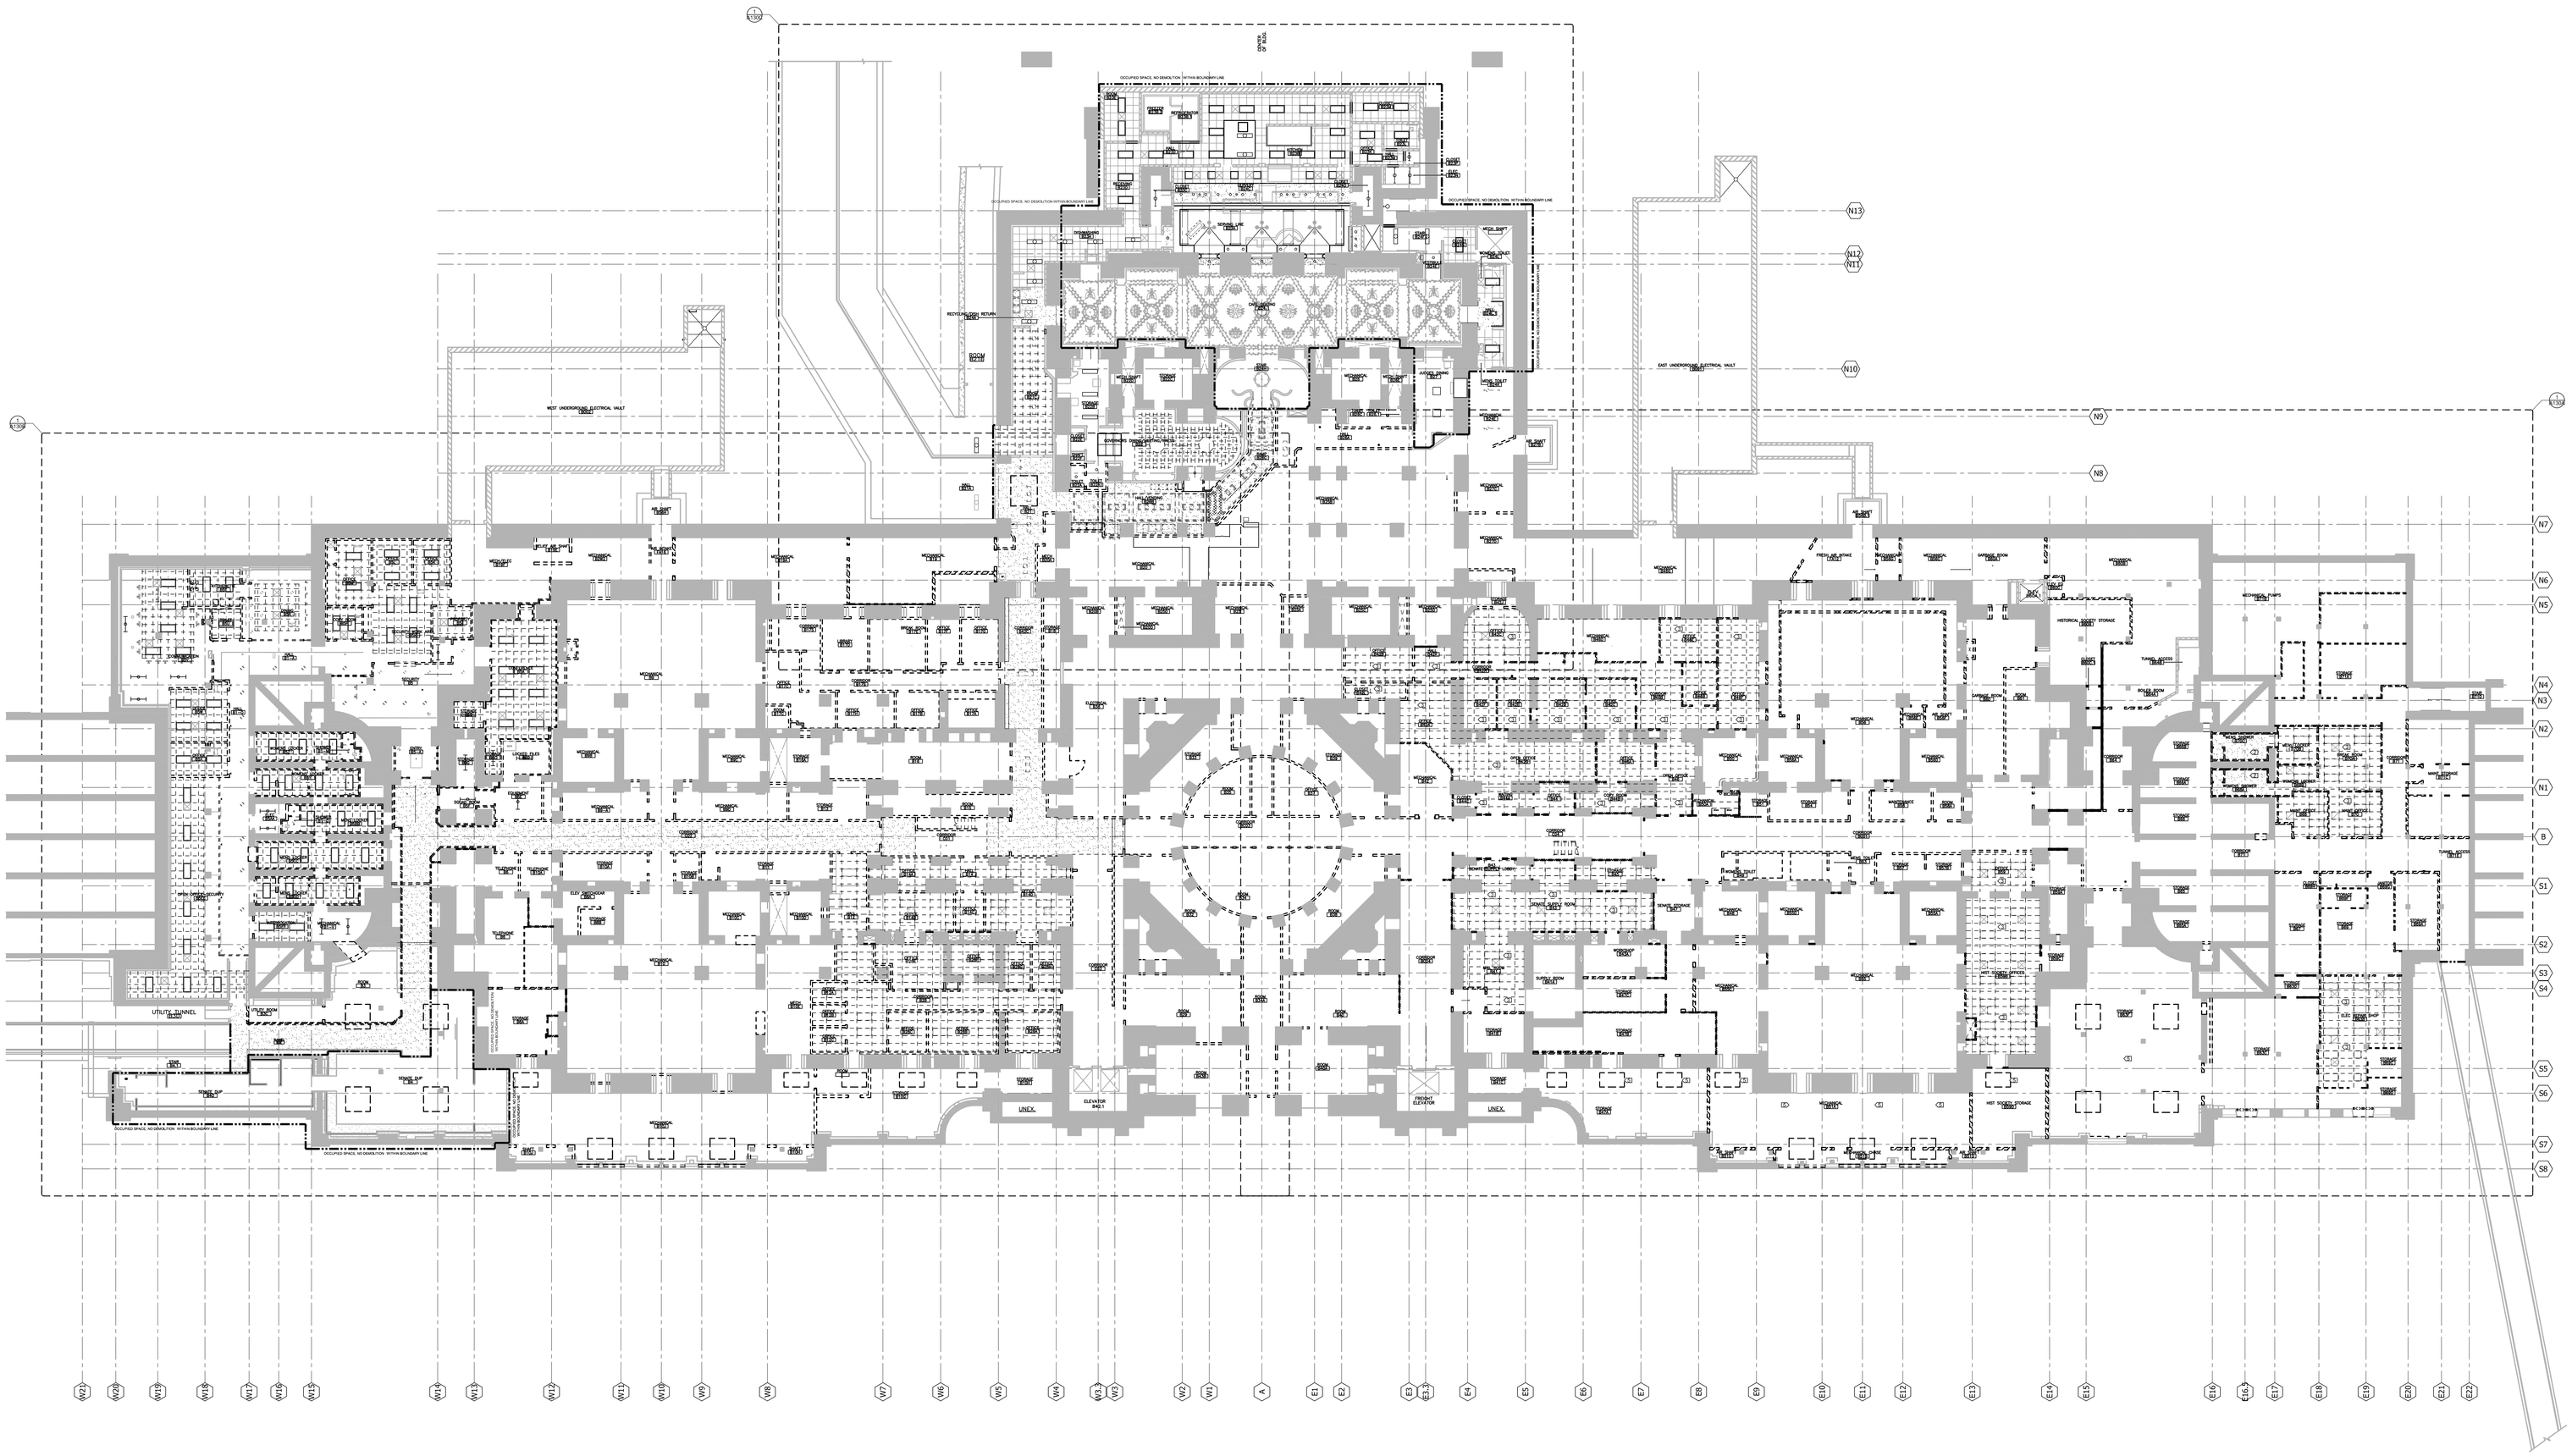

1 TERRACE LEVEL REFERENCE CEILING DEMOLITION PLAN
SCALE 1/16" = 1'-0"

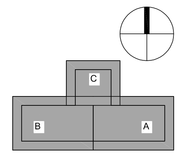

KEY PLAN

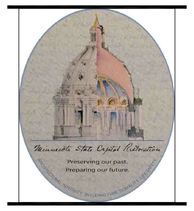

Minnesota State Capitol Repairs, Restoration, & Preservation

75 Rev Dr. Martin Luther King Jr Blvd
Saint Paul, MN 55155
STATE PROJECT NUMBER - 02CB0015

I HEREBY CERTIFY THAT THIS PLAN, SPECIFICATION OR REPORT WAS PREPARED BY ME OR UNDER MY DIRECT SUPERVISION AND THAT I AM A DULY LICENSED ARCHITECT UNDER THE LAWS OF THE STATE OF MINNESOTA

NAME: MICHAEL BJORNBERG
DATE: JUNE 14, 2013
REGISTRATION NUMBER: 16901

HGA NO: 0476-061-00

TERRACE LEVEL REFERENCE CEILING DEMOLITION PLAN

WORK PACKAGE 1

A130

© Hammel, Green and Abrahamson, Inc.
WWW.HGA.COM