DEMOLITION RCP SYMBOL DESIGNATIONS

	EXISTING CONSTRUCTION TO REMAIN
	ACT CEILINGTO REMOVE
	GYP BD CEILINGTO REMOVE
	LIGHT FIXTURE TO REMOVE

DEMOLITION CEILING PLAN KEYNOTES (#)

1. CONSTRUCTION LIMIT LINE. NO WORK IN TUNNEL BEYOND THIS LINE.
2. REMOVE EXISTING GYP. BD. SOFFIT AND/OR PLASTER CEILING.
3. REMOVE ALL NON-STRUCTURAL CEILINGS AND FINISHES UNLESS NOTED OTHERWISE. THE REMOVAL OF THESE CEILINGS SHALL ALSO ENTAIL THE REMOVAL OF ALL ASSOCIATED COMPONENTS, INCLUDING LAY-IN FLUORESCENT FIXTURES, SMOKE OR HEAT DETECTORS, DIFFUSERS, RETURN AIR GRILLES, DUCTWORK, CABLES, CONDUITS, HANGING WIRES, STRAPS, AND CONNECTING DEVICES.
4. REMOVE AND DISPOSE OF LIGHT FIXTURE.
5. FOR INFORMATION ONLY: DEMO OPENING FOR INSTALLATION OF NEW PRISM LAY LIGHT IN FUTURE WORK PACKAGE. NIC.
6. REMOVE ALL ACOUSTIC TILE ATTACHED TO PLASTER CEILINGS UNLESS NOTED OTHERWISE, INCLUDING ANY GLUE, BLOCKING, AND CONNECTING DEVICES CONCEALED BY THE TILE.
7. REMOVE CEILING AS NECESSARY TO COMPLETE REPLACEMENT OF PLUMBING AND FIRE PROTECTION SYSTEMS ABOVE. PATCH & REPAIR OR REPLACE CEILINGS AS NECESSARY TO MATCH EXISTING CONDITIONS.

GENERAL NOTES FOR CEILING DEMOLITION

A. THESE DRAWINGS SHOW EXISTING CONDITIONS AS CAN BE VIEWED OR AS INDICATED ON PREVIOUS CONTRACT DOCUMENTS AVAILABLE. VERIFY EXISTING CONDITIONS AND DIMENSIONS. NOTIFY ARCHITECT OF ALL CONFLICTS IMMEDIATELY.

B. DEMOLITION CONTRACTOR TO VERIFY ALL WIRING, CONDUIT TO REMAIN IN PLACE PRIOR TO DEMOLITION WORK.

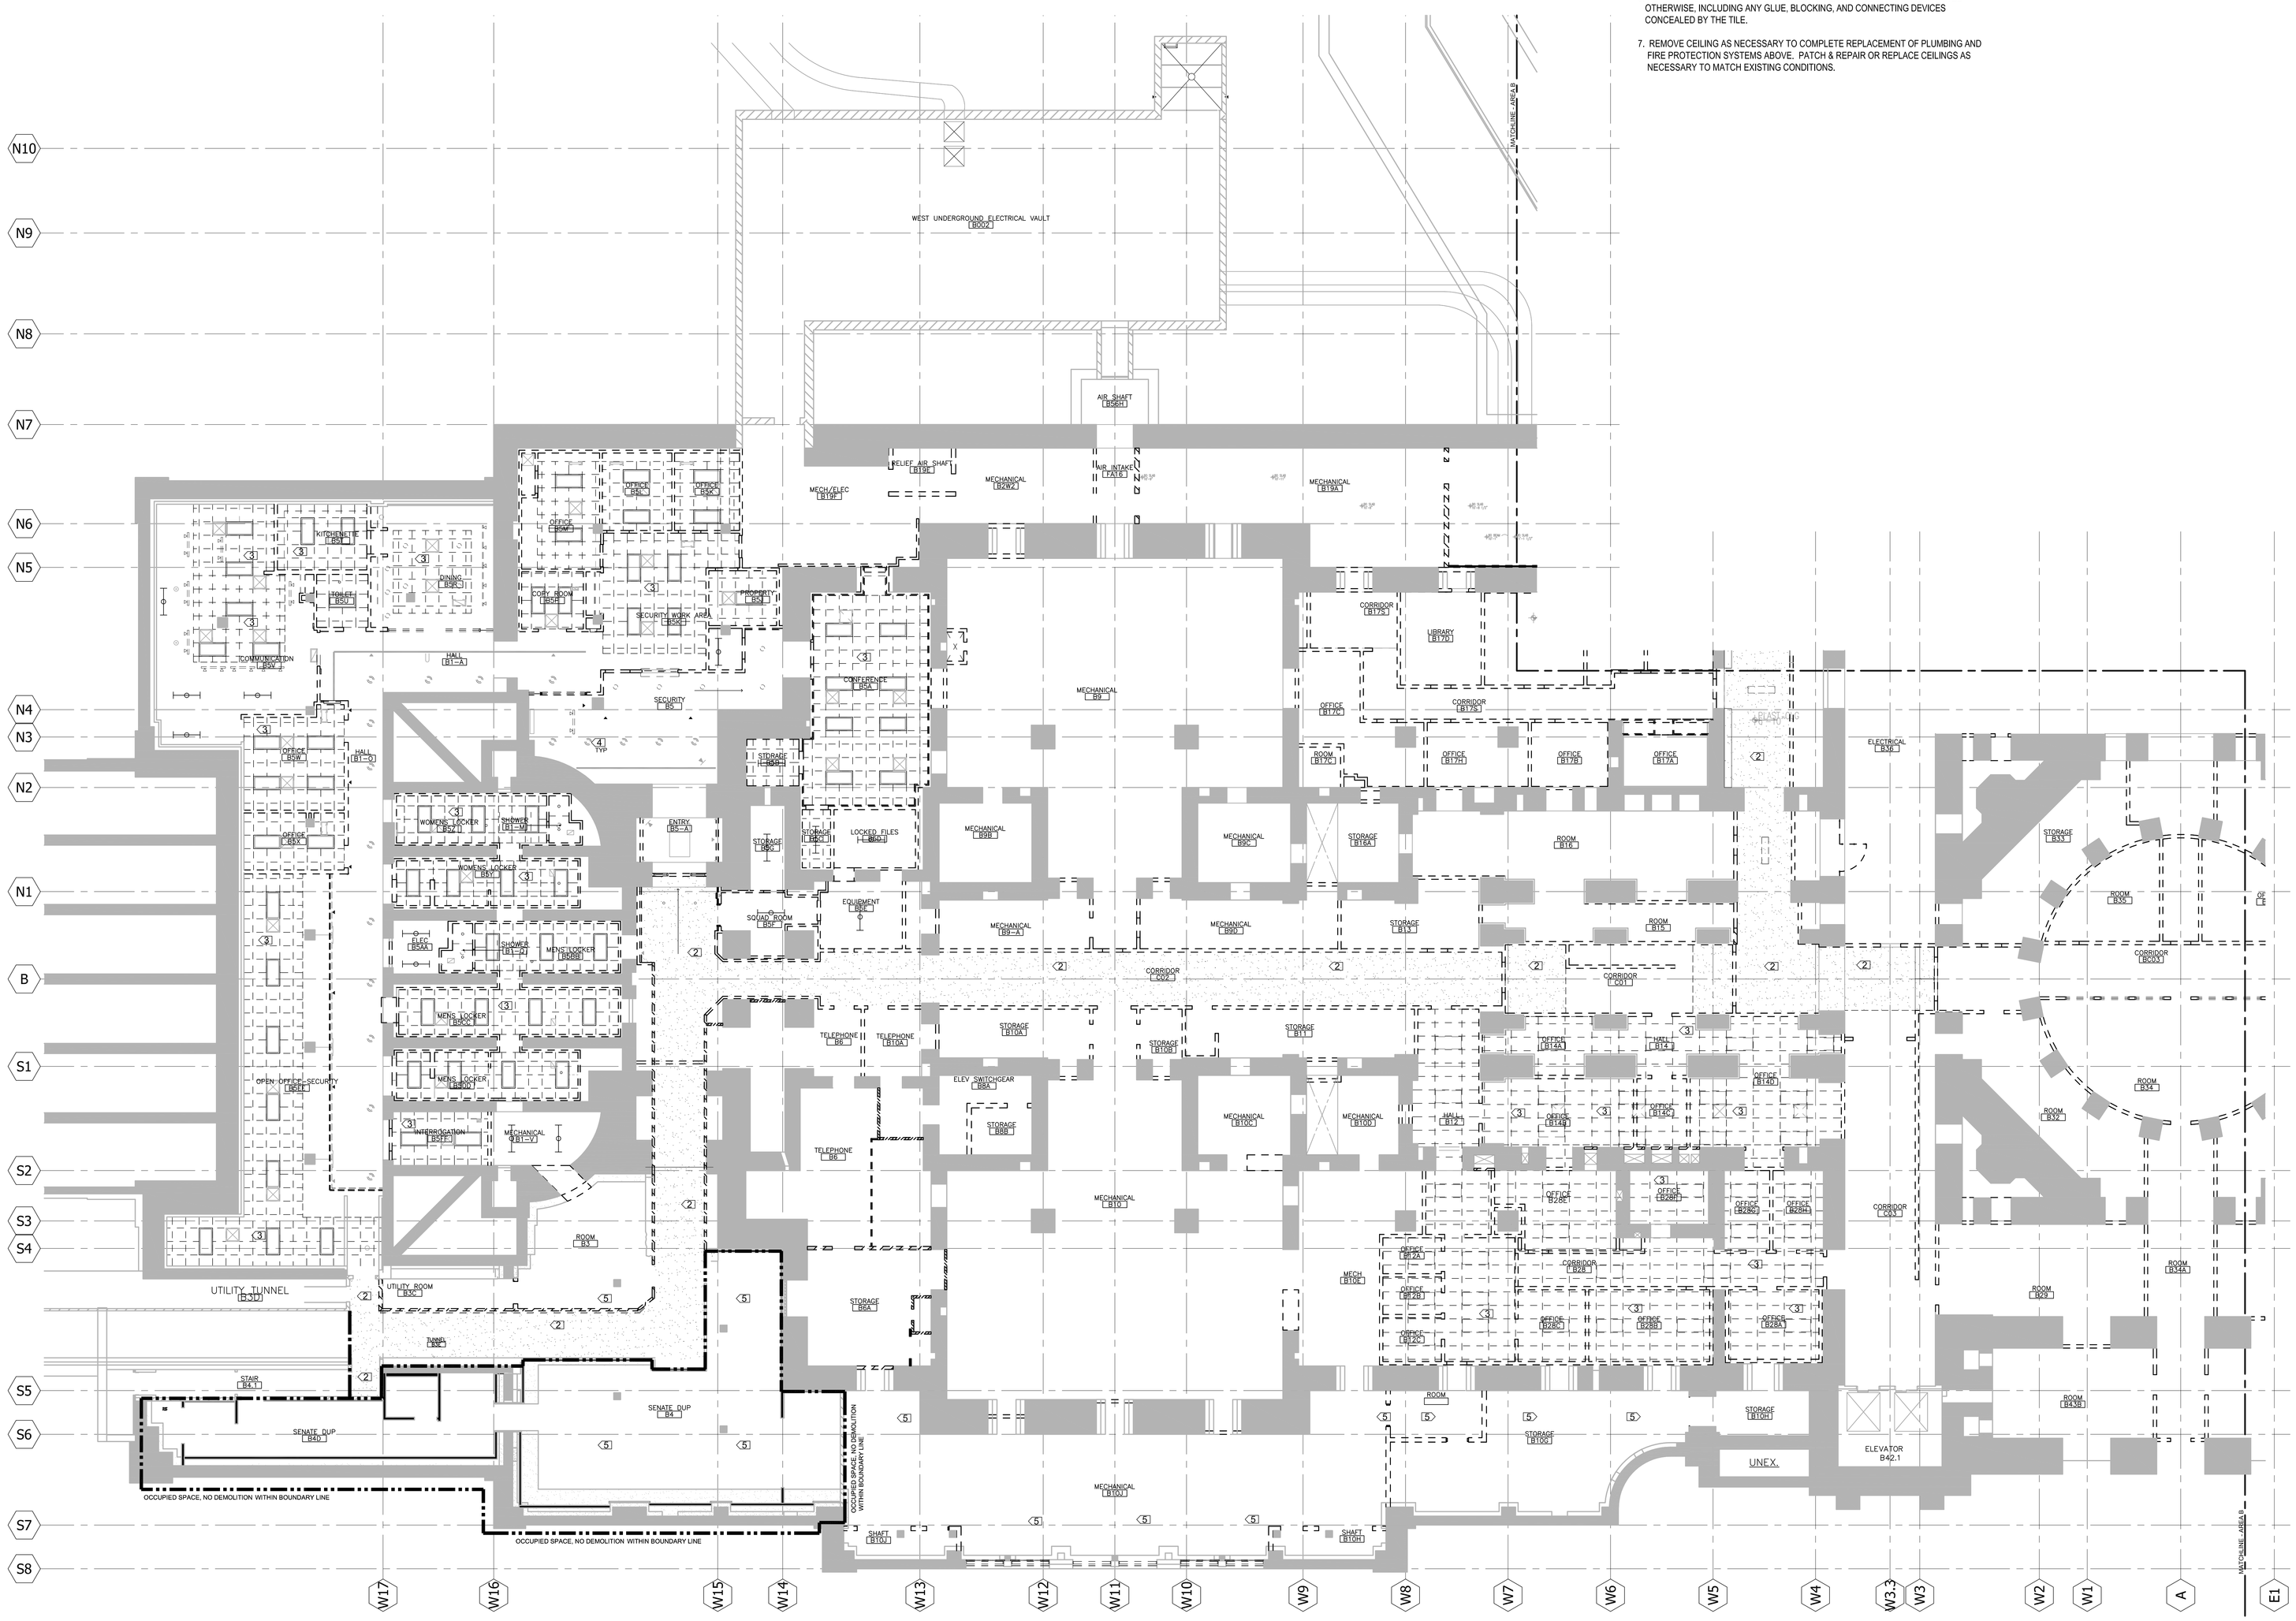

1 TERRACE LEVEL AREA B CEILING DEMOLITION PLAN
SCALE 1/8" = 1'-0"

hga + sga
capitol restoration collaborative

Hammel, Green and Abrahamson, Inc.
Architecture | Engineering | Planning
420 5th Street North, Suite 100
Minneapolis, Minnesota 55401
Telephone 612.758.4000
Facsimile 612.758.4199

Schooley Caldwell Associates, Inc.
Architects | Engineers
Planners | Interior Designers
300 Marconi Boulevard
Columbus, Ohio 43215
Telephone 614.628.0300
Facsimile 614.628.0311

KEY PLAN

Minnesota State Capitol
Repairs, Restoration, & Preservation
75 Rev Dr. Martin Luther King Jr Blvd
Saint Paul, MN 55155
STATE PROJECT NUMBER - 02CB0015

I HEREBY CERTIFY THAT THIS PLAN, SPECIFICATION OR REPORT WAS PREPARED BY ME OR UNDER MY DIRECT SUPERVISION AND THAT I AM A DULY LICENSED ARCHITECT UNDER THE LAWS OF THE STATE OF MINNESOTA

NAME: MICHAEL BJORNBERG
DATE: JUNE 14, 2013
REGISTRATION NUMBER: 16901

HGA NO: 0476-061-00

TERRACE LEVEL AREA B CEILING DEMOLITION PLAN

WORK PACKAGE 1

A130B

© Hammel, Green and Abrahamson, Inc. WWW.HGA.COM

6/14/2013 11:49:49 AM S:\0000\476\061\01-00\Arch\Revit\Sheets\A130B-BOB-476061-00.rvt