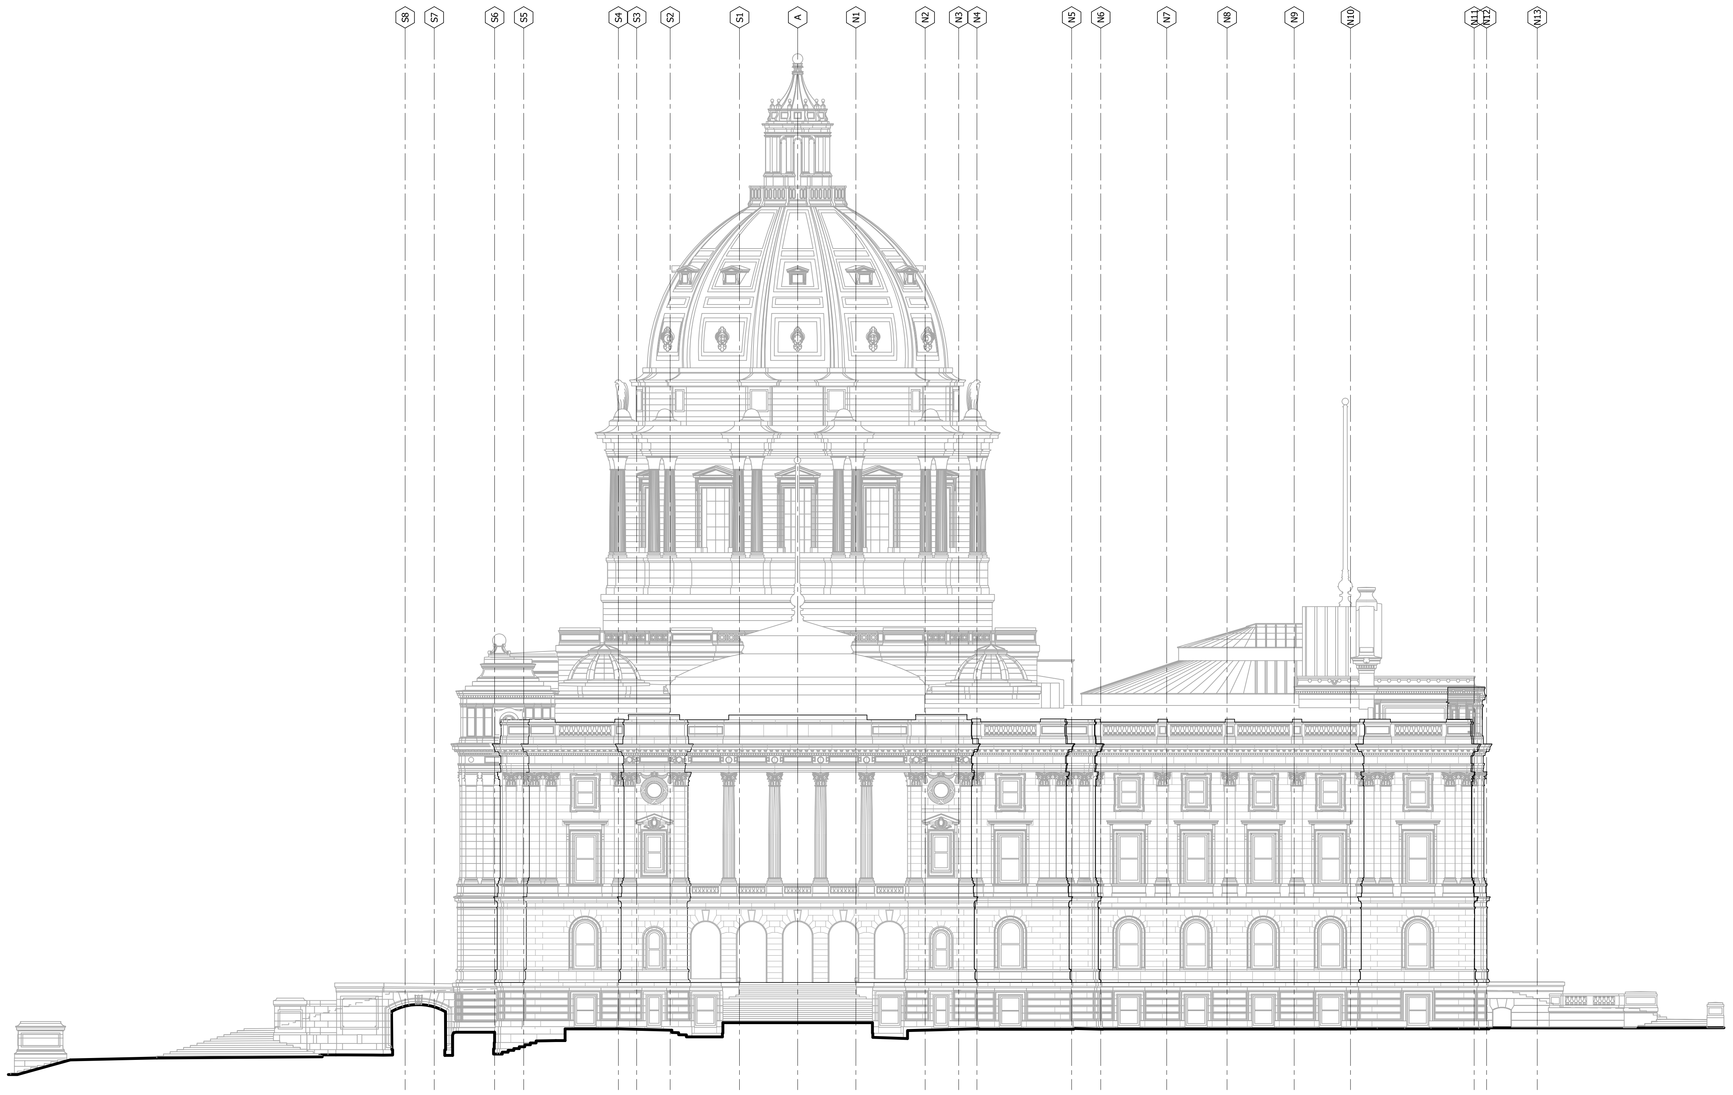

1 EAST EXTERIOR ELEVATION
SCALE 1/16" = 1'-0"

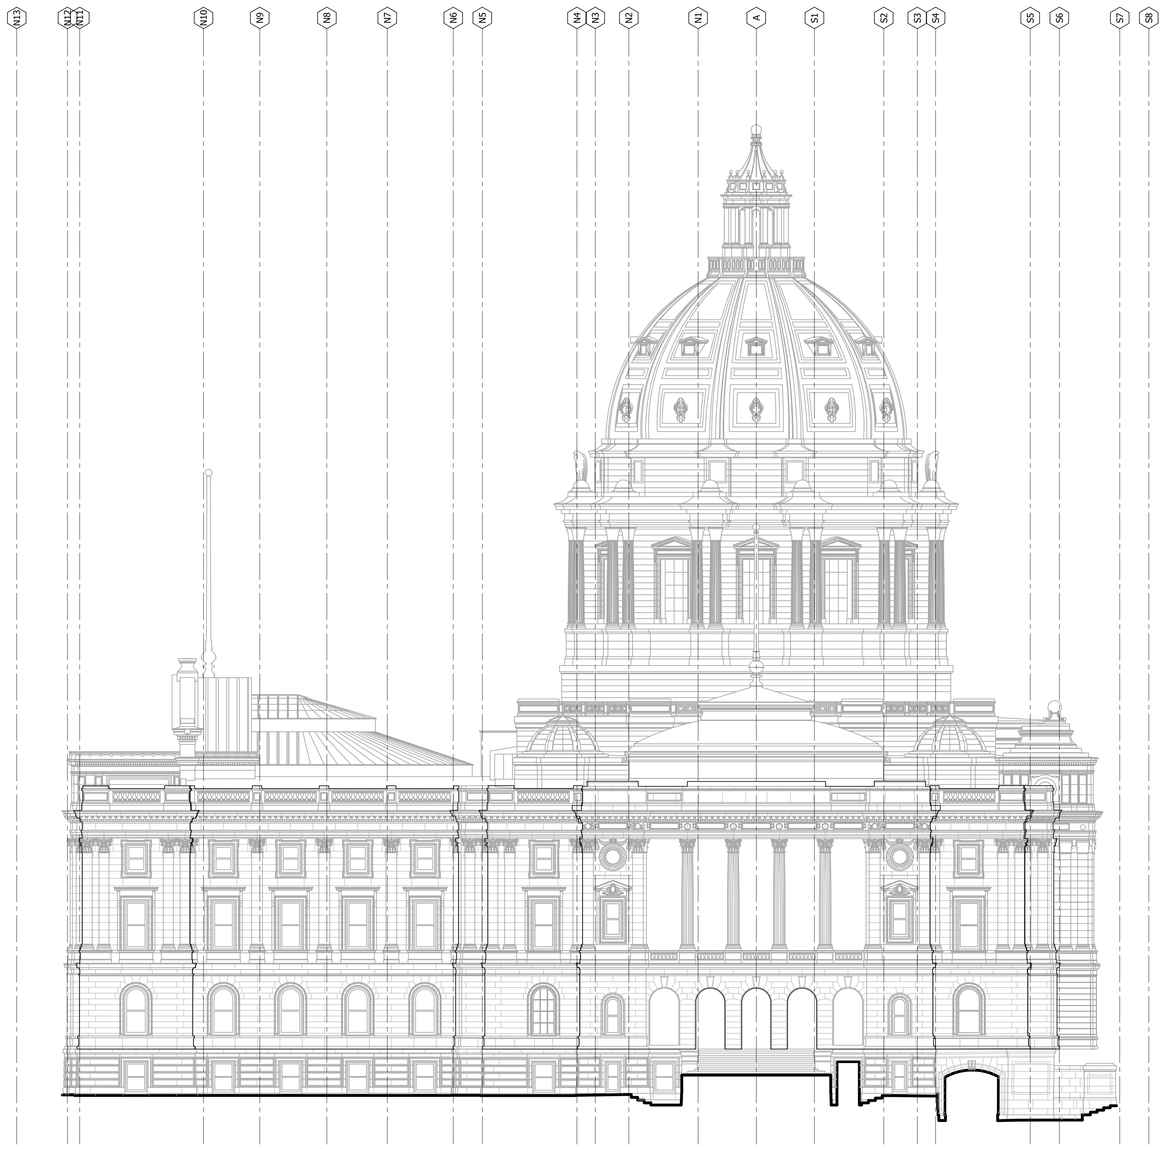

2 WEST EXTERIOR ELEVATION
SCALE 1/16" = 1'-0"

capitol restoration collaborative

Hammel, Green and Abrahamson, Inc.
Architecture | Engineering | Planning
420 5th Street North, Suite 100
Minneapolis, Minnesota 55401
Telephone 612.758.4000
Facsimile 612.758.4199

Schooley Caldwell Associates, Inc.
Architects | Engineers
Planners | Interior Designers
300 Marconi Boulevard
Columbus, Ohio 43215
Telephone 614.628.0300
Facsimile 614.628.0311

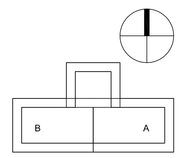

KEY PLAN

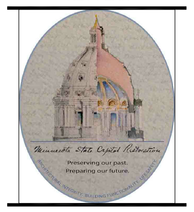

Minnesota State Capitol Repairs, Restoration, & Preservation
75 Rev Dr. Martin Luther King Jr Blvd
Saint Paul, MN 55155
STATE PROJECT NUMBER - 02CB0015

FOR REFERENCE ONLY

HGA NO: 0476-061-00

EXTERIOR ELEVATIONS - EAST & WEST

WORK PACKAGE 1

A401

© Hammel, Green and Abrahamson, Inc.
WWW.HGA.COM