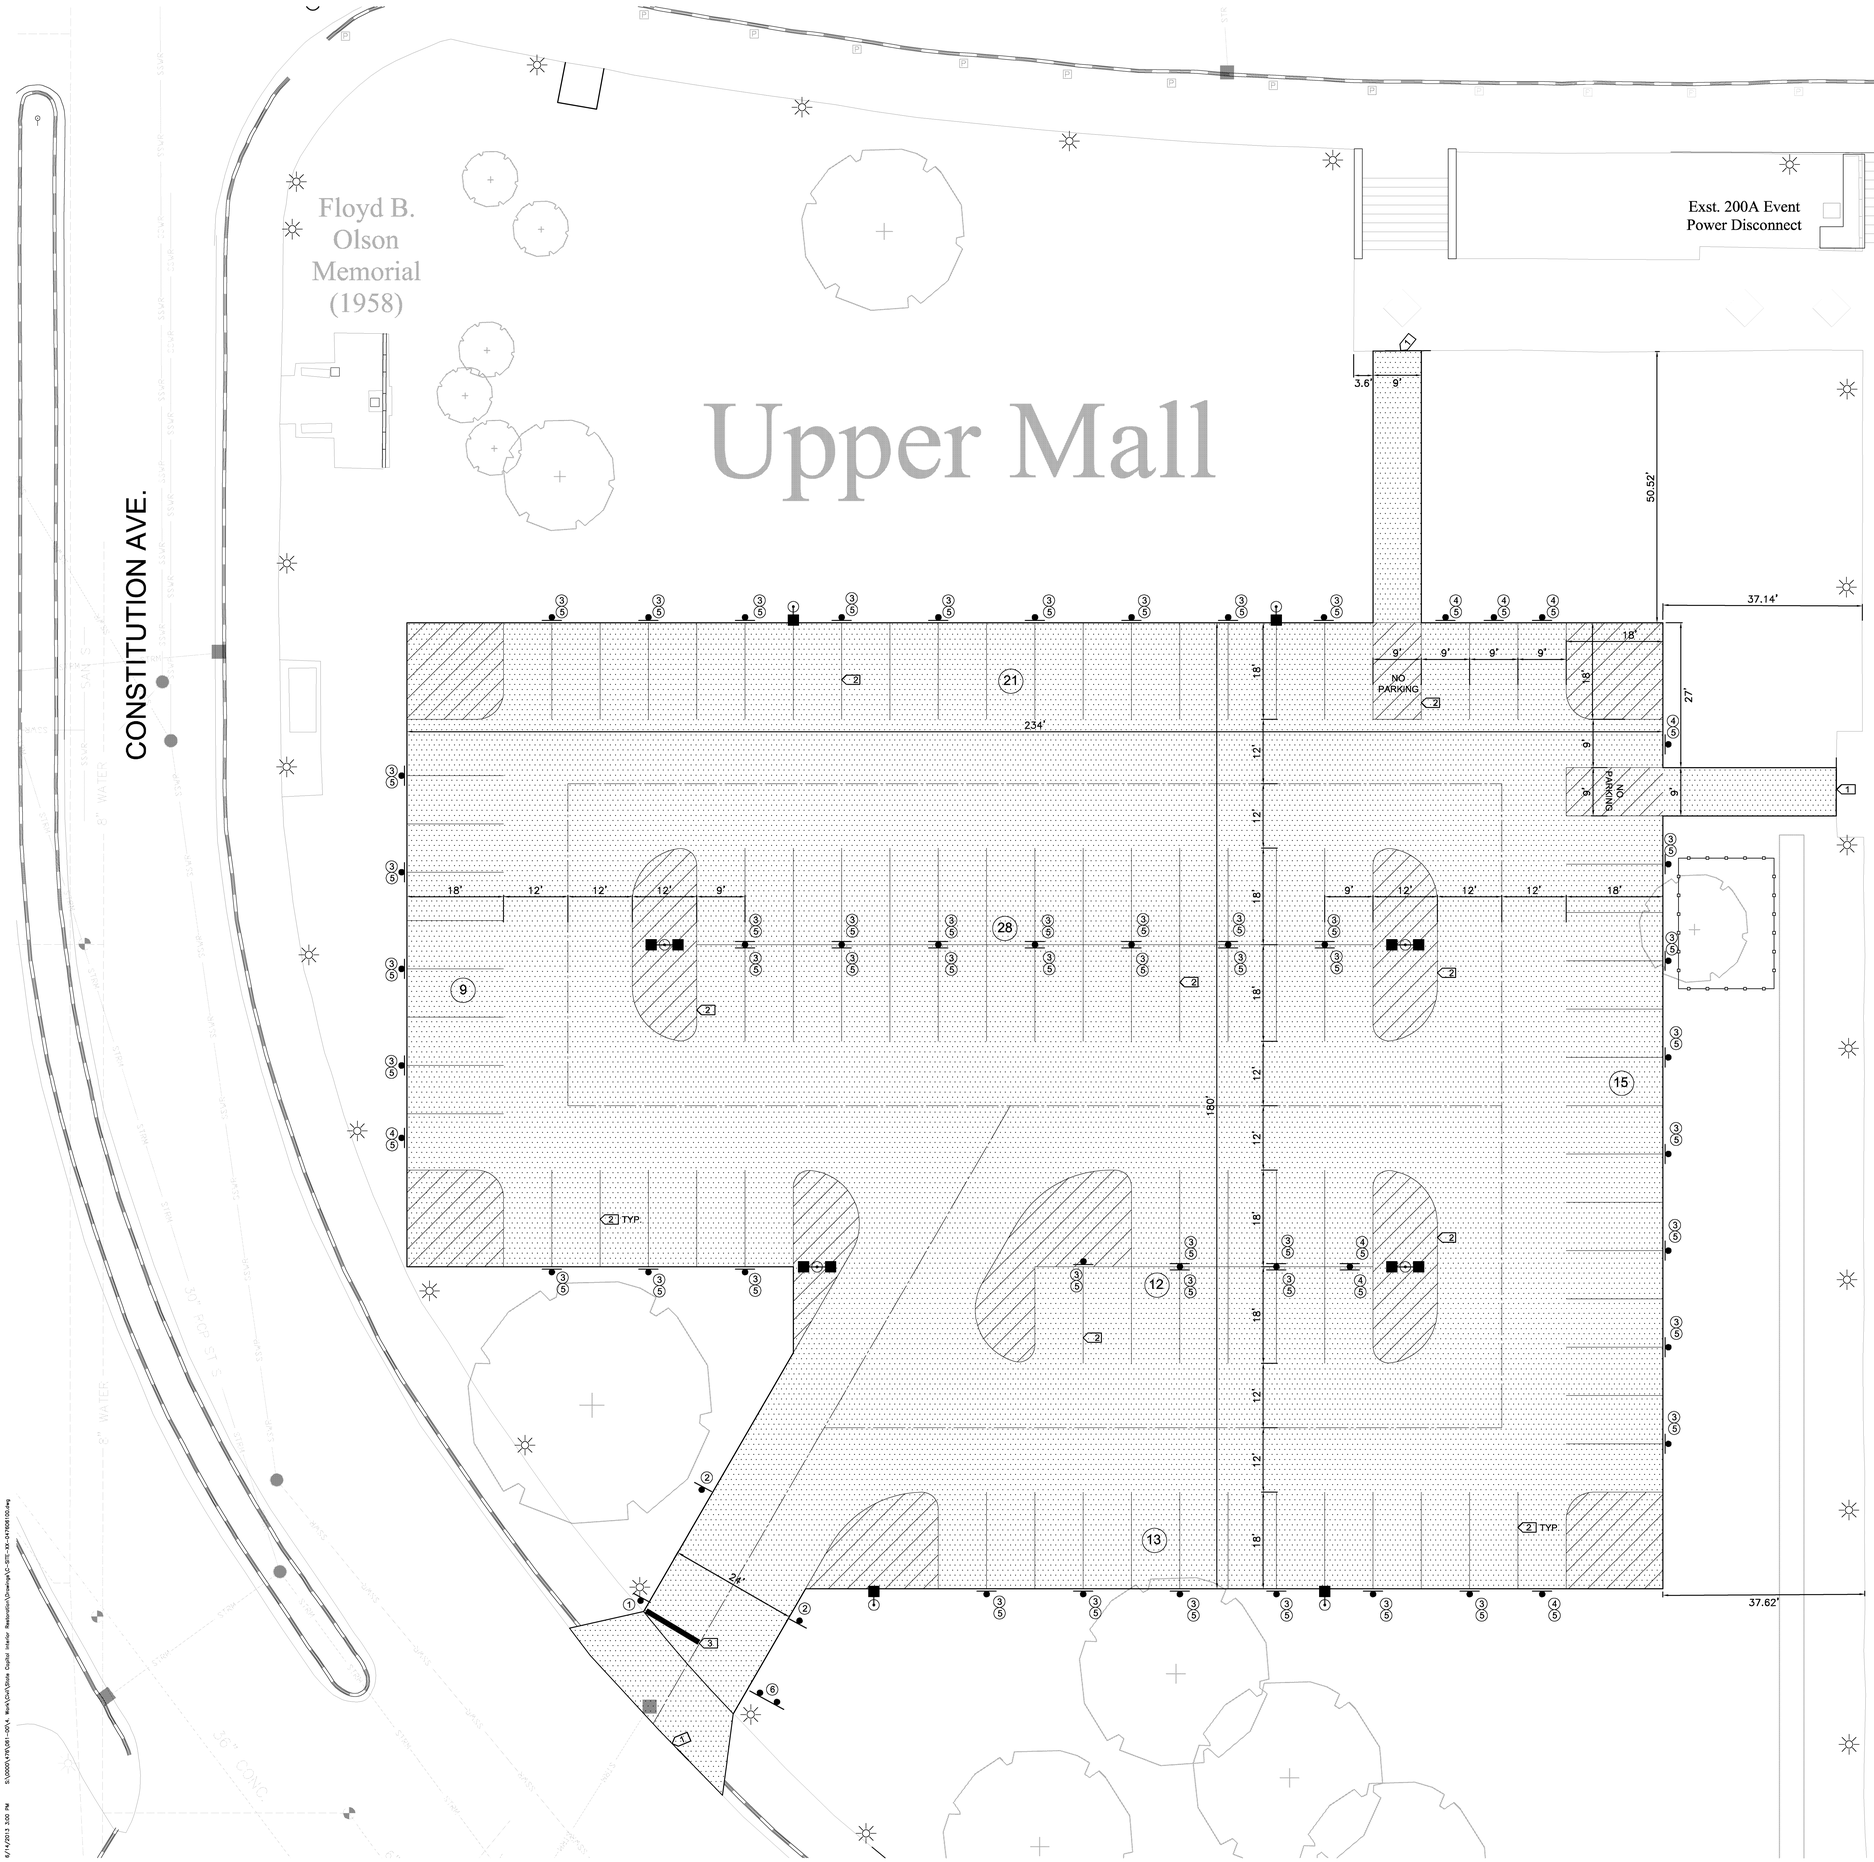

GENERAL NOTES:

1. DEMOLITION TO REMOVE SYSTEMS AND COMPONENTS SHALL BE LIMITED TO PRESERVE EXISTING HISTORIC BUILDING COMPONENTS AND FINISHES. PLEASE REFER TO THE ARCHITECTURAL DEMOLITION DRAWINGS FOR MORE INFORMATION ON ACCEPTABLE DEMOLITION APPROACH.
2. BREAK AWAY POSTS ARE TO BE USED IN PAVED AREAS. CHANNEL SUPPORTS TO BE USED AT PERIMETER PARKING STALLS.

KEYNOTES

1 MATCH EXISTING PAVEMENT
2 4" SOLID LINE WHITE-PAINT PAVEMENT MARKING
3 24" SOLID LINE WHITE-PAINT

SURFACING LEGEND

3" BITUMINOUS WEAR COURSE (MnDOT 2360)
6" AGGREGATE BASE - (MnDOT 3138)
T.A. APPROVED GRANULAR SUBGRADE

SIGN LEGEND

PLAN SYM.	SIGN NO.	SIZE	NUMBER OF INSTALLS	MOUNTING HEIGHT	LEGEND
1	R1-1	24" x 24"	UPPER 1 LOWER 1	84" FG TO BOTTOM	STOP
2	R8-3A	12" x 12"	UPPER 2 LOWER 1	84" FG TO BOTTOM	R
* 3		6" x 12"	UPPER 48 LOWER 46	48" FG TO TOP	#-#
* 4		6" x 12"	UPPER 8 LOWER 2	48" FG TO TOP	#
* 5		6"x10"	UPPER 56 LOWER 48	42" FG TO TOP	CONTRACT PARKING ONLY
6	TEMPORARY PARKING LOT IDENTIFICATION/INFORMATIONAL SIGNS (2). SIGN AND VERBAGE BY OWNER.				
7	R5-1	30" x 30"	1 (SHEET C300)	84" FG TO BOTTOM	DO NOT ENTER

* VERIFY DIMENSIONS AND VERBAGE WITH OWNER

hGA + Sca
capitol restoration collaborative

Hammel, Green and Abrahamson, Inc.
Architecture | Engineering | Planning
420 5th Street North, Suite 100
Minneapolis, Minnesota 55401
Telephone 612.758.4000
Facsimile 612.758.4199

Schooley Caldwell Associates, Inc.
Architects | Engineers
Planners | Interior Designers
300 Marconi Boulevard
Columbus, Ohio 43215
Telephone 614.628.0300
Facsimile 614.628.0311

811 Know what's below. Call before you dig.

I HEREBY CERTIFY THAT THIS PLAN, SPECIFICATION OR REPORT WAS PREPARED BY ME OR UNDER MY DIRECT SUPERVISION AND THAT I AM A DULY LICENSED PROFESSIONAL ENGINEER UNDER THE LAWS OF THE STATE OF MINNESOTA

NAME: KENNETH HORNS
DATE: JUNE 14, 2013
REGISTRATION NUMBER: 18235

HGA NO: 0476-061-00

ENLARGED SITE PLAN - UPPER MALL

WORK PACKAGE 1

C301

10' 0' 10' 20'
SCALE IN FEET

© Hammel, Green and Abrahamson, Inc. WWW.HGA.COM