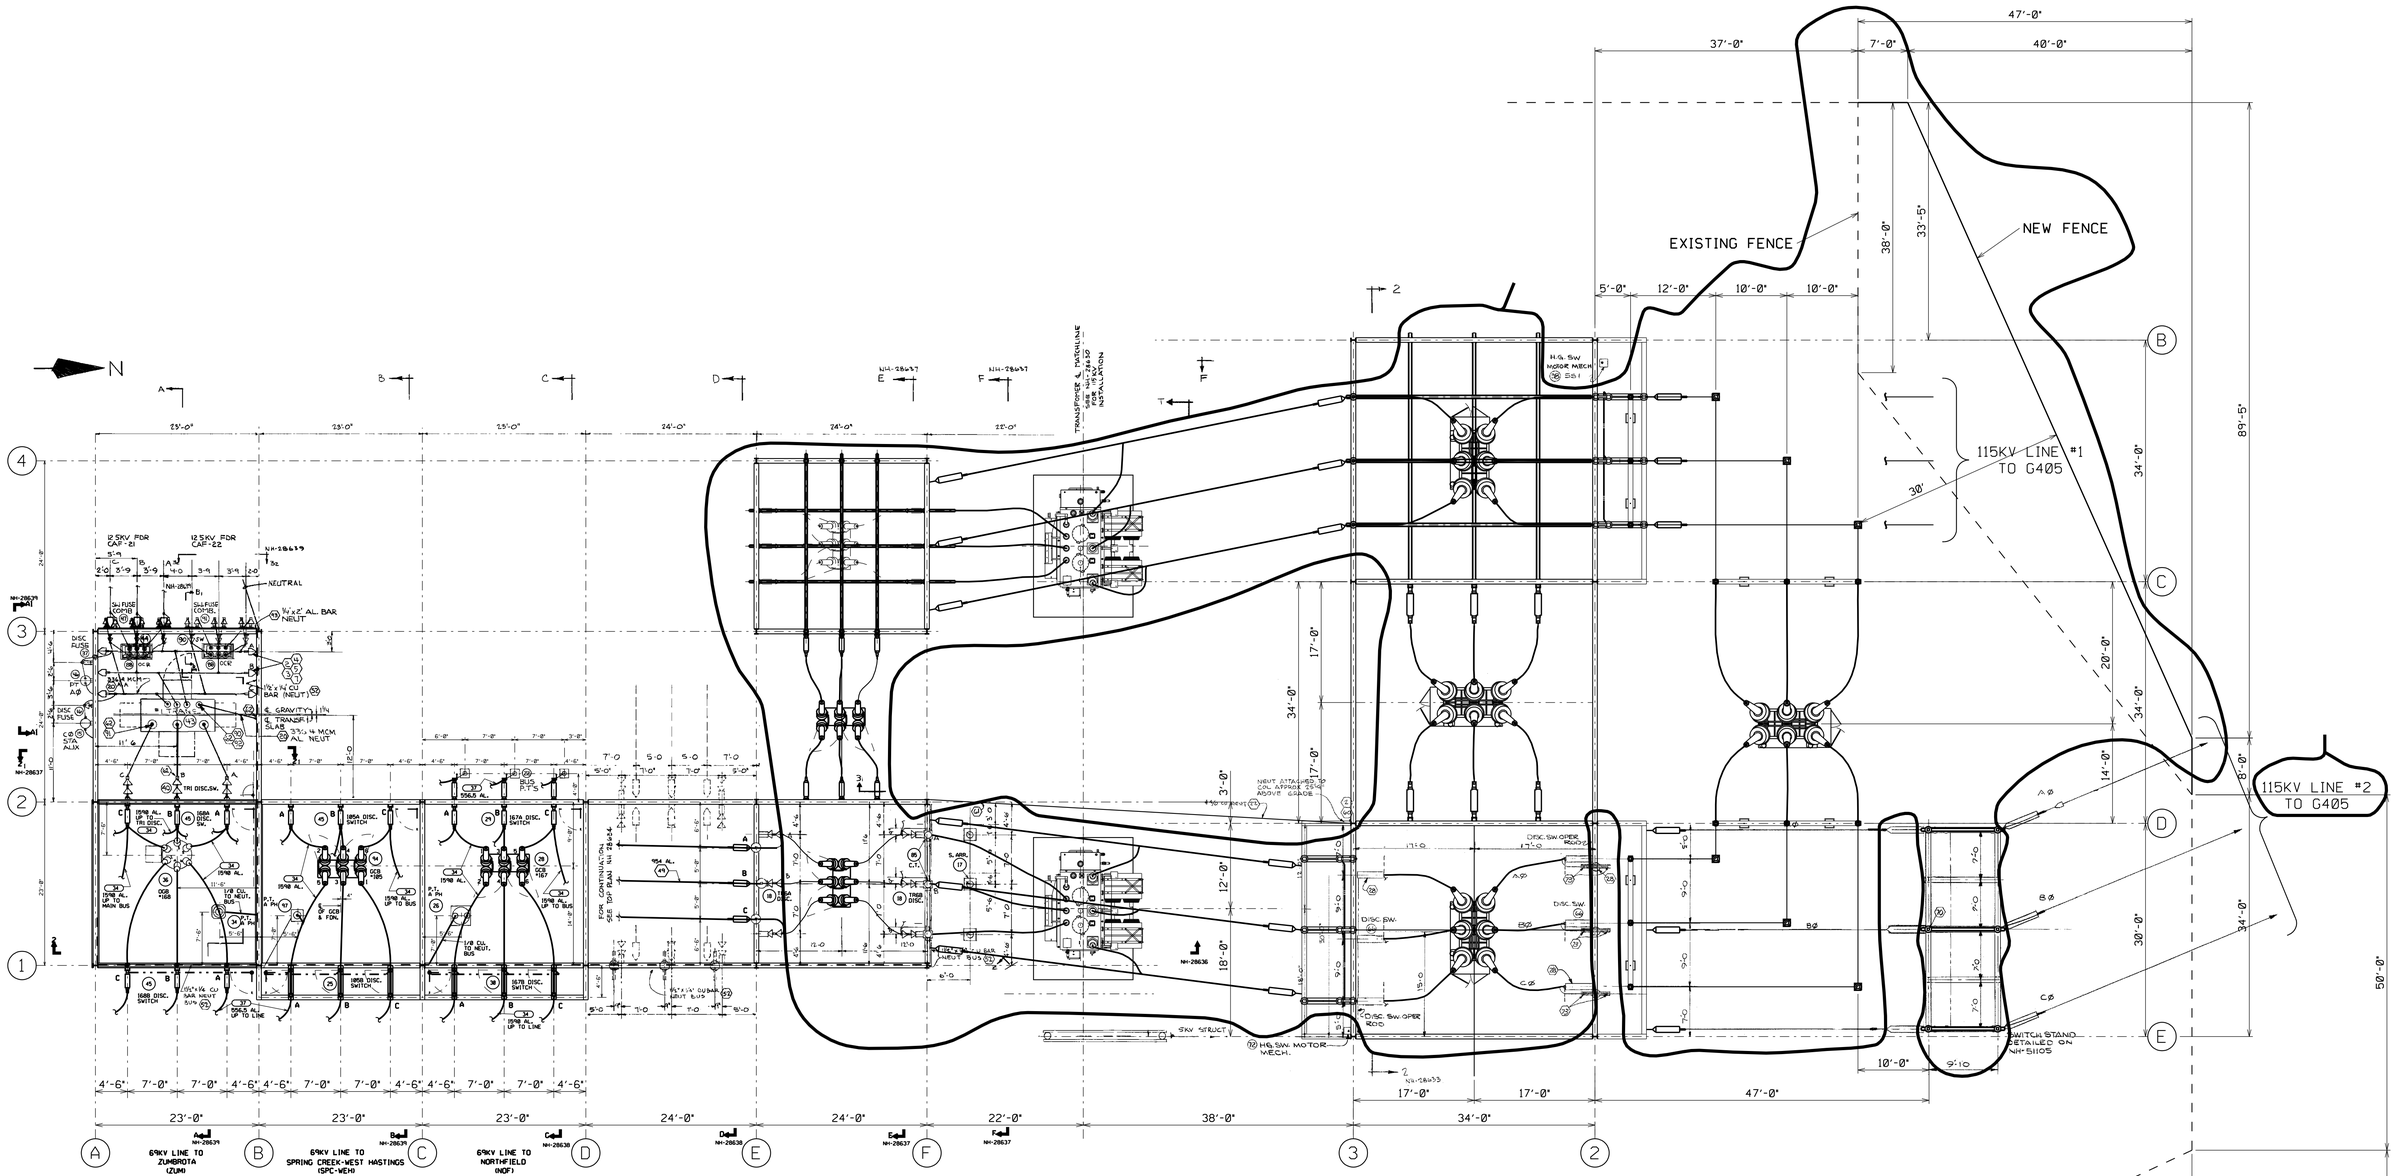

SECTIONAL PLAN A-A

GENERAL NOTES
FOR GENERAL NOTES & SYMBOLS SEE
SUBST# 1 - NH-28656

NOTE:
THIS DRAWING IS THE PRODUCT
OF DRAWINGS NH-28631, NH-28635, & NH-48762

THIS MAP/DOCUMENT IS A TOOL TO ASSIST EMPLOYEES IN THE PERFORMANCE OF THEIR JOBS. YOUR PERSONAL SAFETY IS PROVIDED FOR BY USING SAFETY PRACTICES, PROCEDURES AND EQUIPMENT AS DESCRIBED IN THE SAFETY TRAINING PROGRAMS, MANUALS AND SPARS.

ENGINEERING DEPARTMENT
MINNEAPOLIS, MN

CANNON FALLS TRANSMISSION SUBSTATION CTF
Cannon Falls MN
ELECTRICAL LAYOUT PLAN
115 & 69KV AREAS

Xcel Energy

SCALE 3/32"=1'-0"

NH-ELECTRICAL LAYOUT

REV AL

SHEET	SIGNIFICANT NUMBER
1	1052
2	
3	
4	
5A	
5B	2300
6	
CL	

Appendix B.6