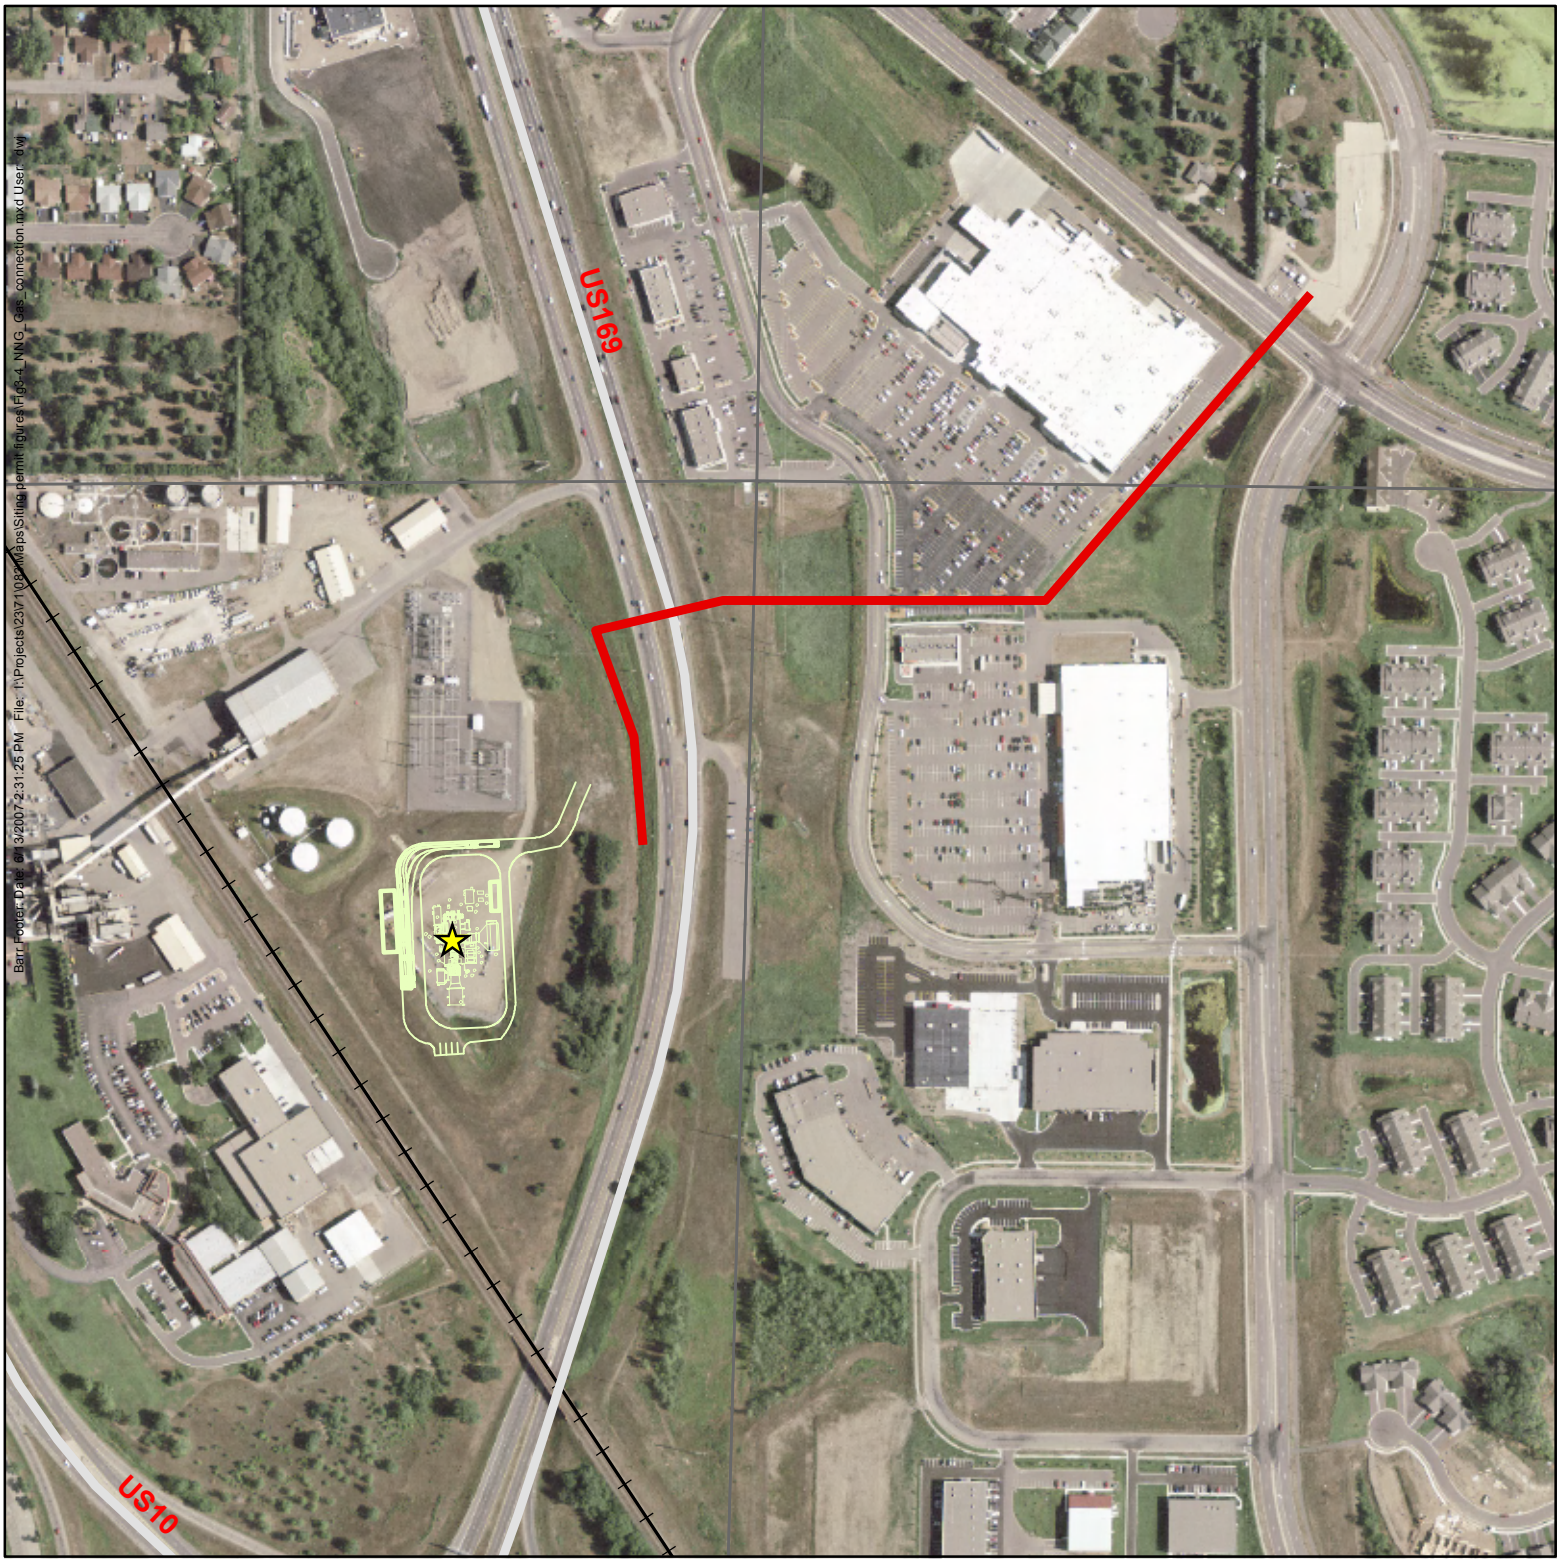

Barr Footer: Date: 6/13/2007 2:31:25 PM File: I:\Projects\2317\083\Maps\Siting permit figures\Fig3-4_NNG_Gas_connection.mxd User: dwj

Legend

- Project Plant Site
- Gas Pipeline Route
- Highways
- Railroad

Figure 3-4
Preliminary Gas Pipeline Route

Elk River Peaking Station
Siting Permit Application
Great River Energy
Elk River, MN

GREAT RIVER ENERGY®
A Touchstone Energy® Cooperative

BARR

500 0 1,000
Feet

0.1 0 0.2
Miles

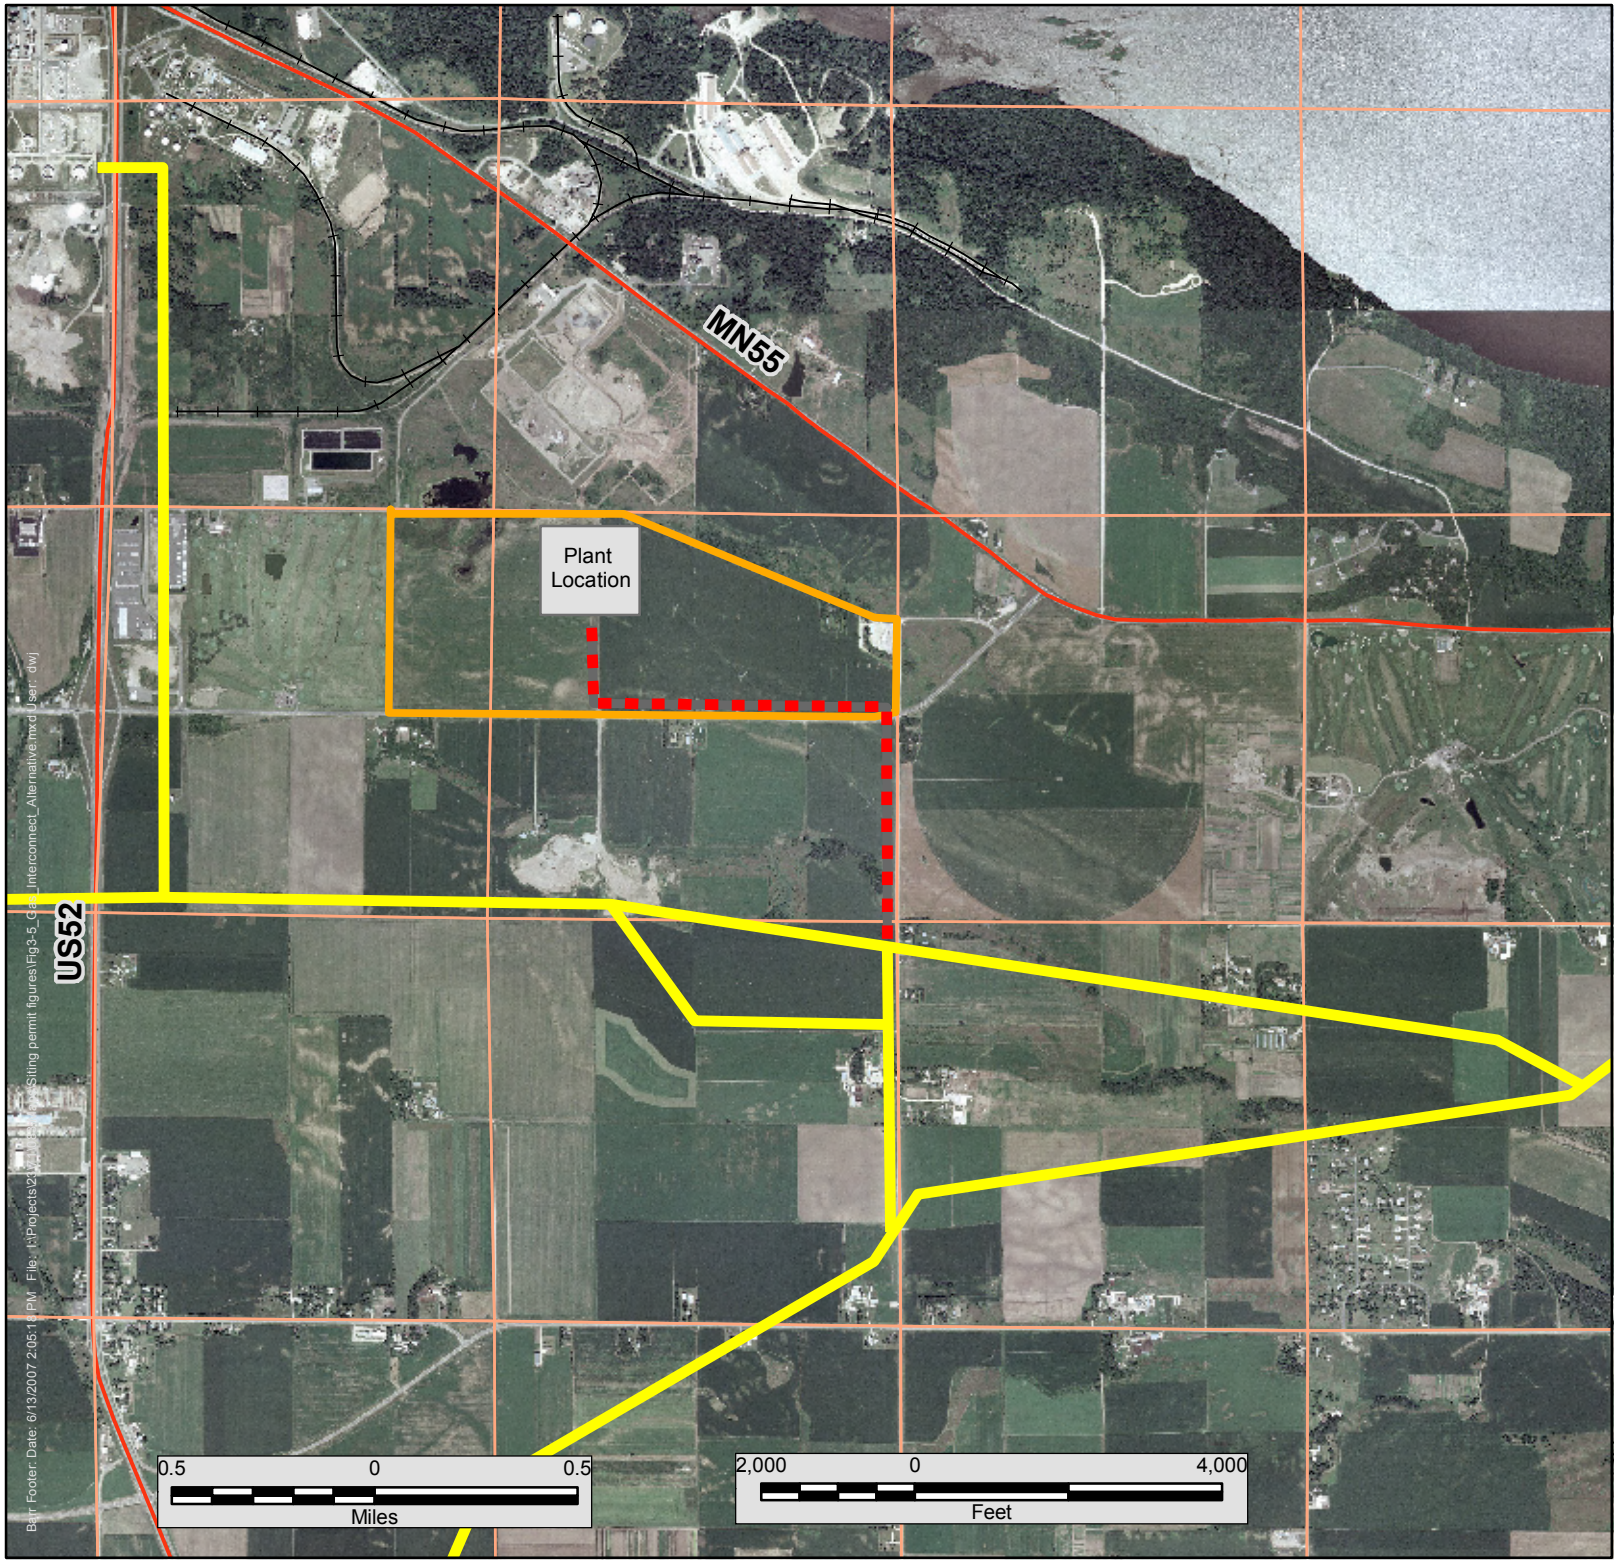

Legend

- Rosemount site boundary

Natural Gas Pipelines

- Existing Natural Gas Lines
- Gas Interconnect to Site

N

GREAT RIVER ENERGY®
A Touchstone Energy® Cooperative

BARR

Figure 3-5
Natural Gas Pipeline Interconnect Alternative Site

Elk River Peaking Station
Siting Permit Application
Great River Energy
Elk River, MN

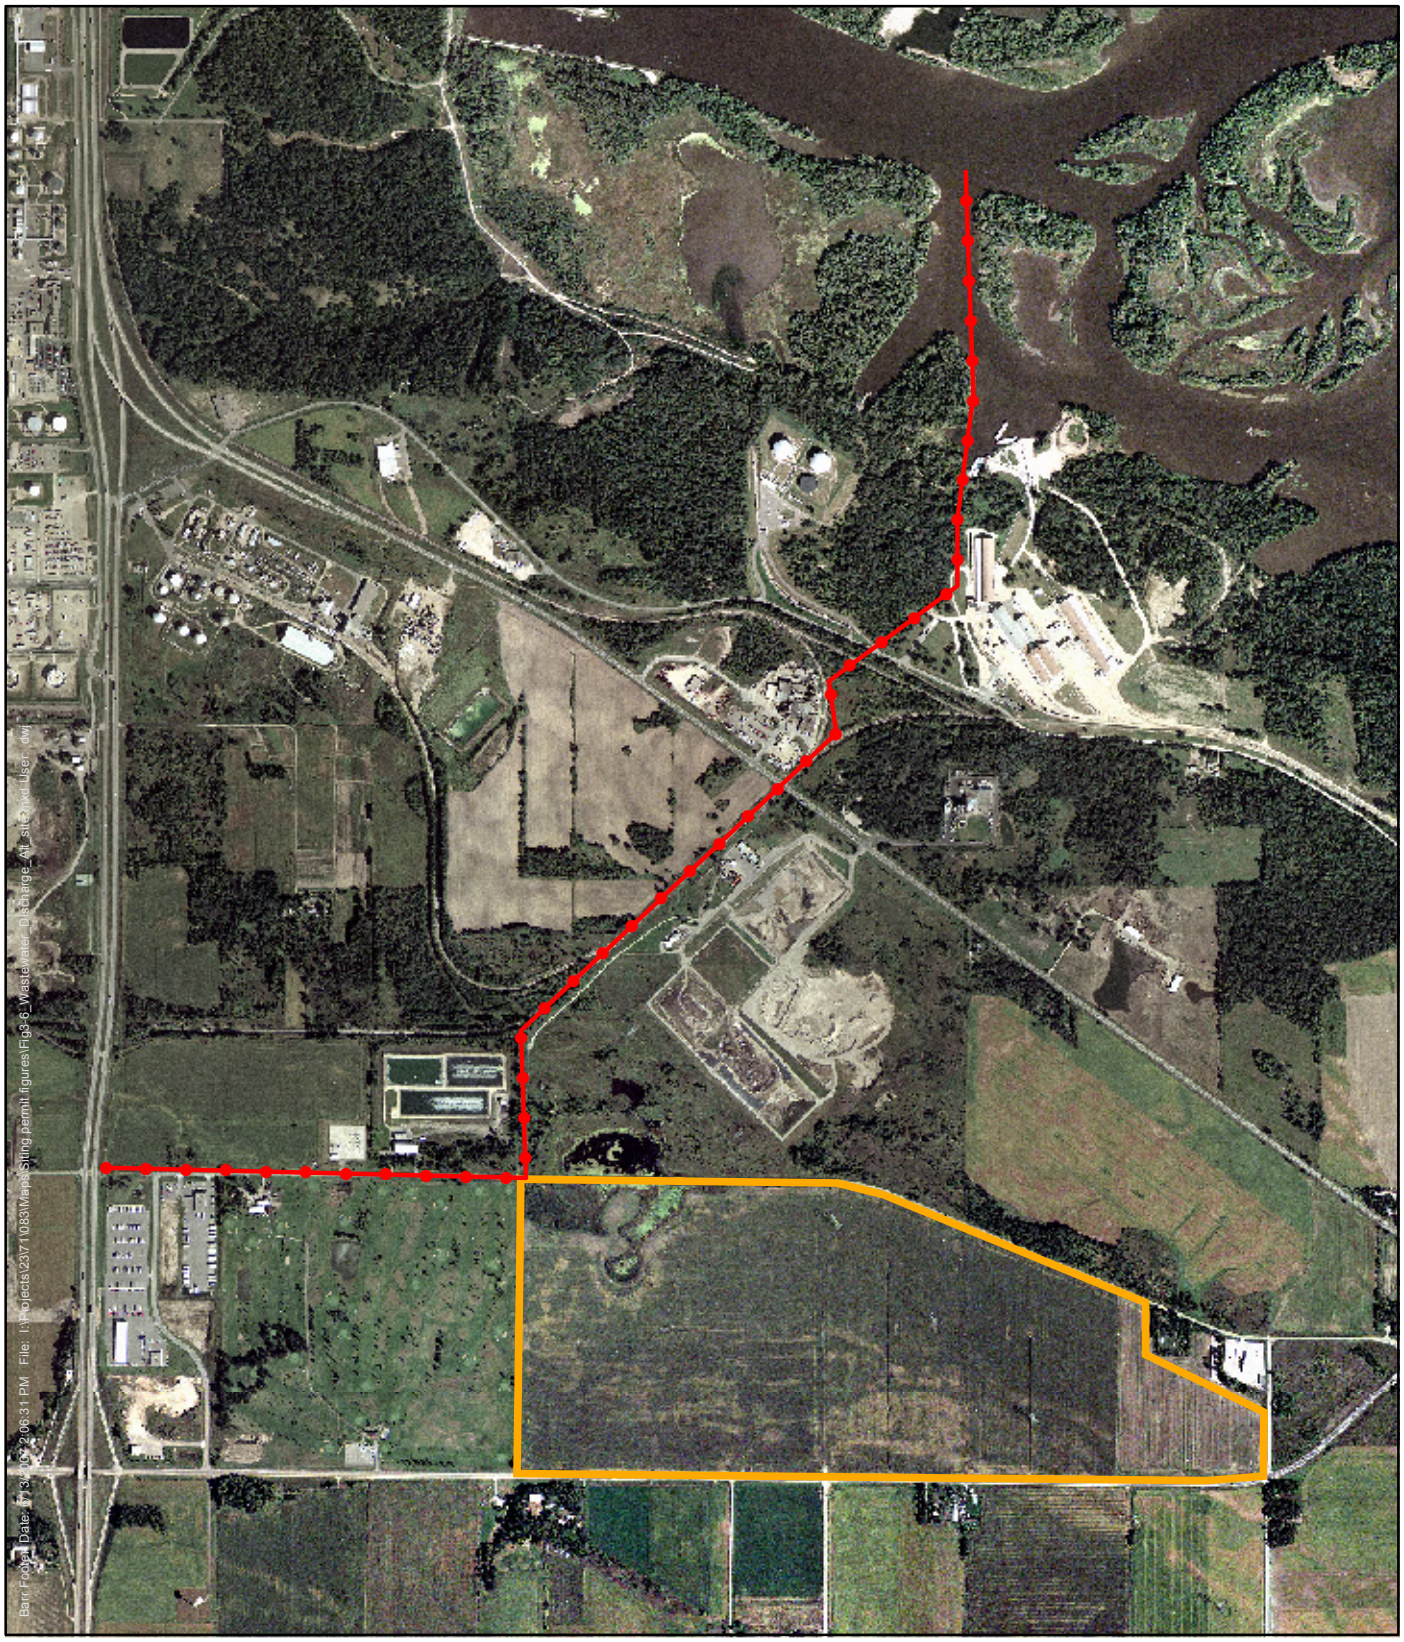

Legend

- Proposed MCES Effluent Pipe Route
- Site Location

Figure 3-6
Wastewater Discharge Route
Alternative Site

Elk River Peaking Station
Siting Permit Application
Great River Energy
Elk River, MN

GREAT RIVER ENERGY®
A Touchstone Energy® Cooperative

BARR

N

1,000 0 2,000
Feet

0.25 0 0.5
Miles