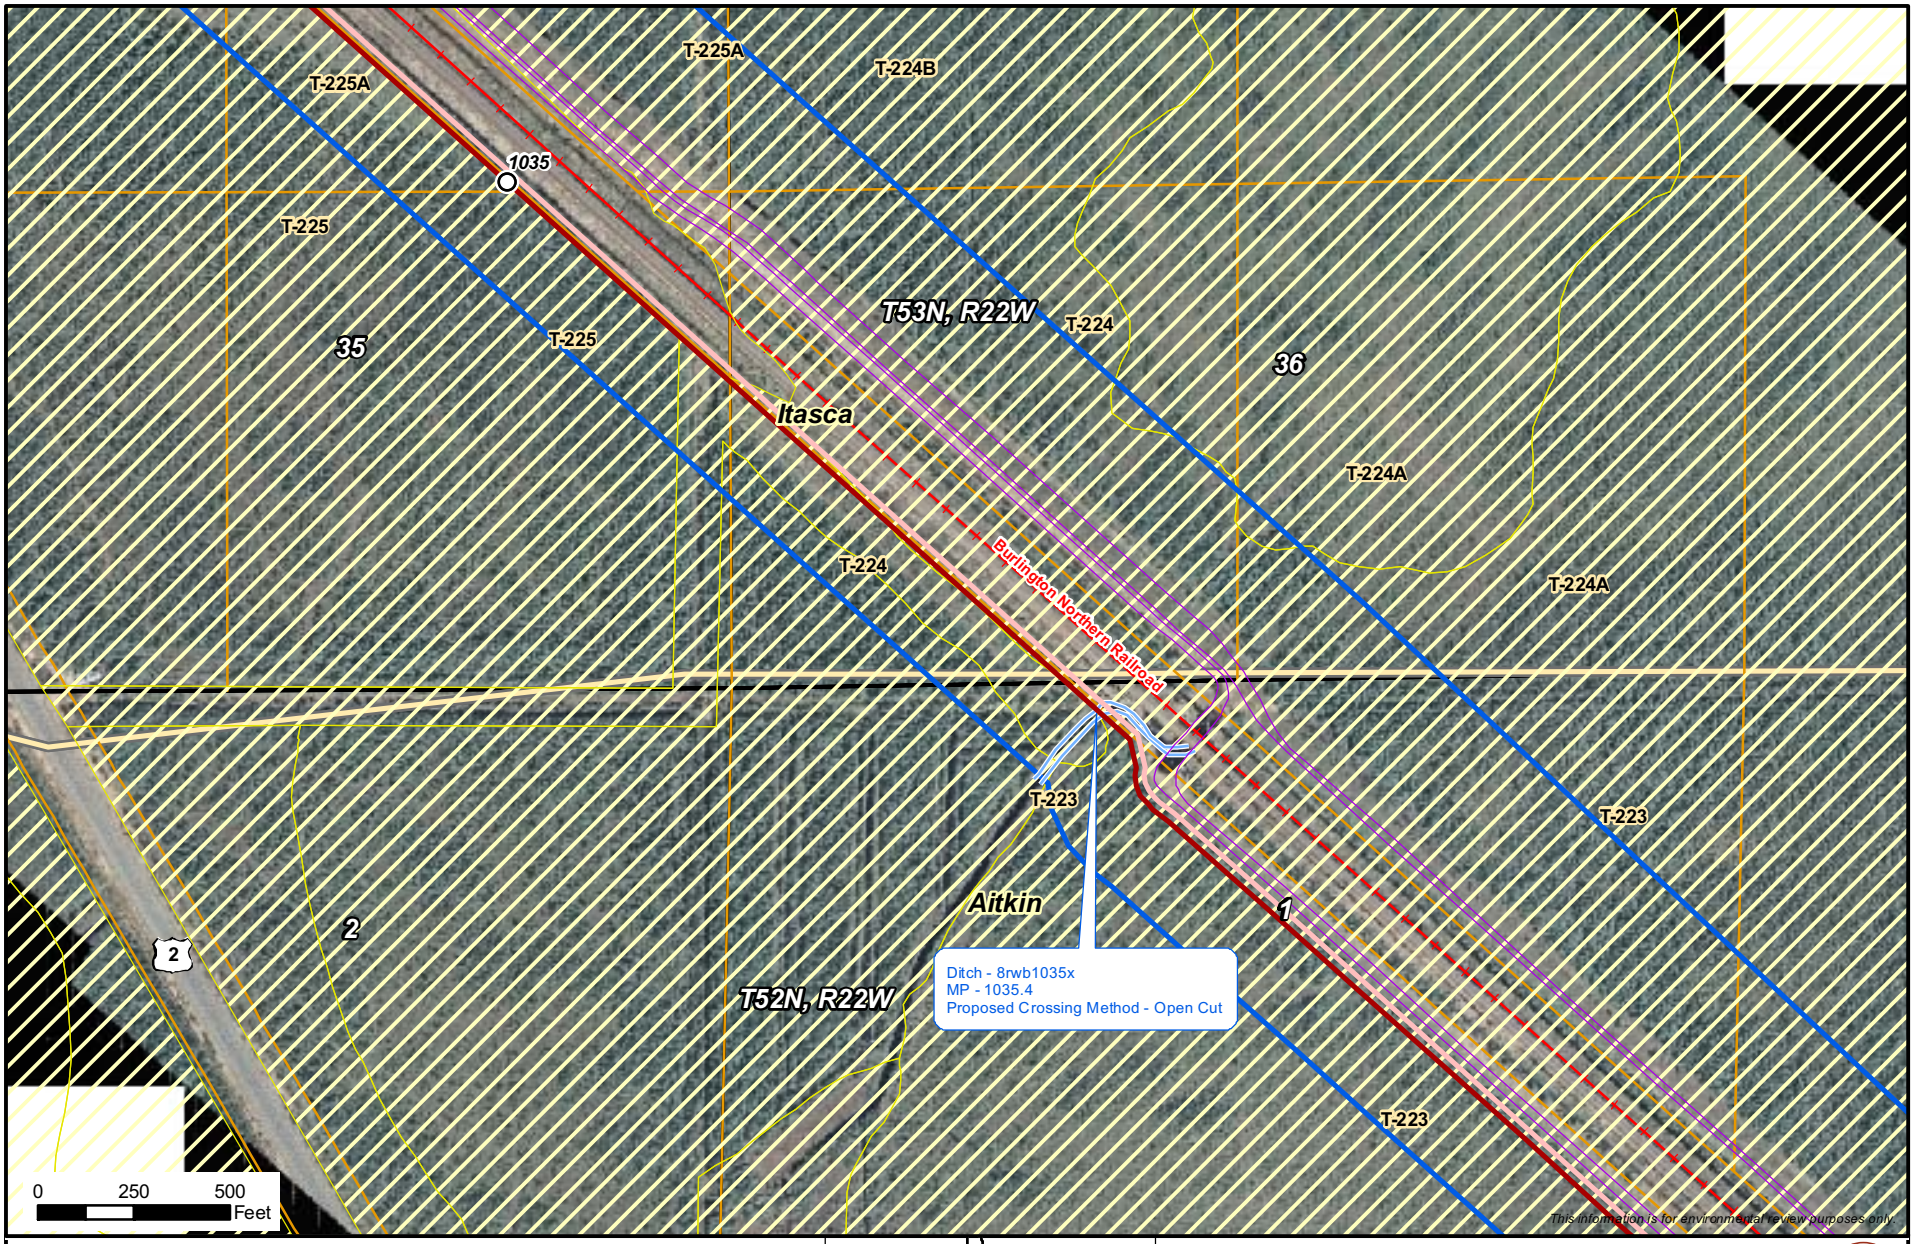


- Milepost
- Alberta Clipper Proposed Alignment
- Southern Lights Diluent Proposed Alignment
- PUC Designated Route
- Existing Enbridge Pipelines
- Valve Location
- Property Boundary
- Delineated Stream
- NWI Wetland
- Area of Biological Significance

N

# Enbridge Alberta Clipper and Southern Lights Diluent Projects

## Pipeline Route

ENBRIDGE

NATURAL RESOURCE GROUP

Sheet 298 of 371

M:\Clients\D-F\EEL\Alberta_Clipper_ArcGIS\2008\09\PUC_Maps\MN2.mxd | 1:6,000 | DATE: 11/11/08 | REVISED: 11/12/08 | DRAWN BY: KJAnderson

- Milepost
- Alberta Clipper Proposed Alignment
- Southern Lights Diluent Proposed Alignment
- PUC Designated Route
- Existing Enbridge Pipelines
- Valve Location
- Property Boundary
- Delineated Stream
- NWI Wetland
- Area of Biological Significance

N

# Enbridge Alberta Clipper and Southern Lights Diluent Projects

## Pipeline Route

ENBRIDGE

NATURAL RESOURCE GROUP

Sheet 299 of 371

M:\Clients\D-F\EEL\Alberta_Clipper_ArcGIS\2008\09\PUC_Maps\MN2.mxd | 1:6,000 | DATE: 11/11/08 | REVISED: 11/12/08 | DRAWN BY: KJAnderson




- Milepost
- Alberta Clipper Proposed Alignment
- Southern Lights Diluent Proposed Alignment
- PUC Designated Route
- Existing Enbridge Pipelines
- Valve Location
- Property Boundary
- Delineated Stream
- NWI Wetland
- Area of Biological Significance

N

# Enbridge Alberta Clipper and Southern Lights Diluent Projects

## Pipeline Route

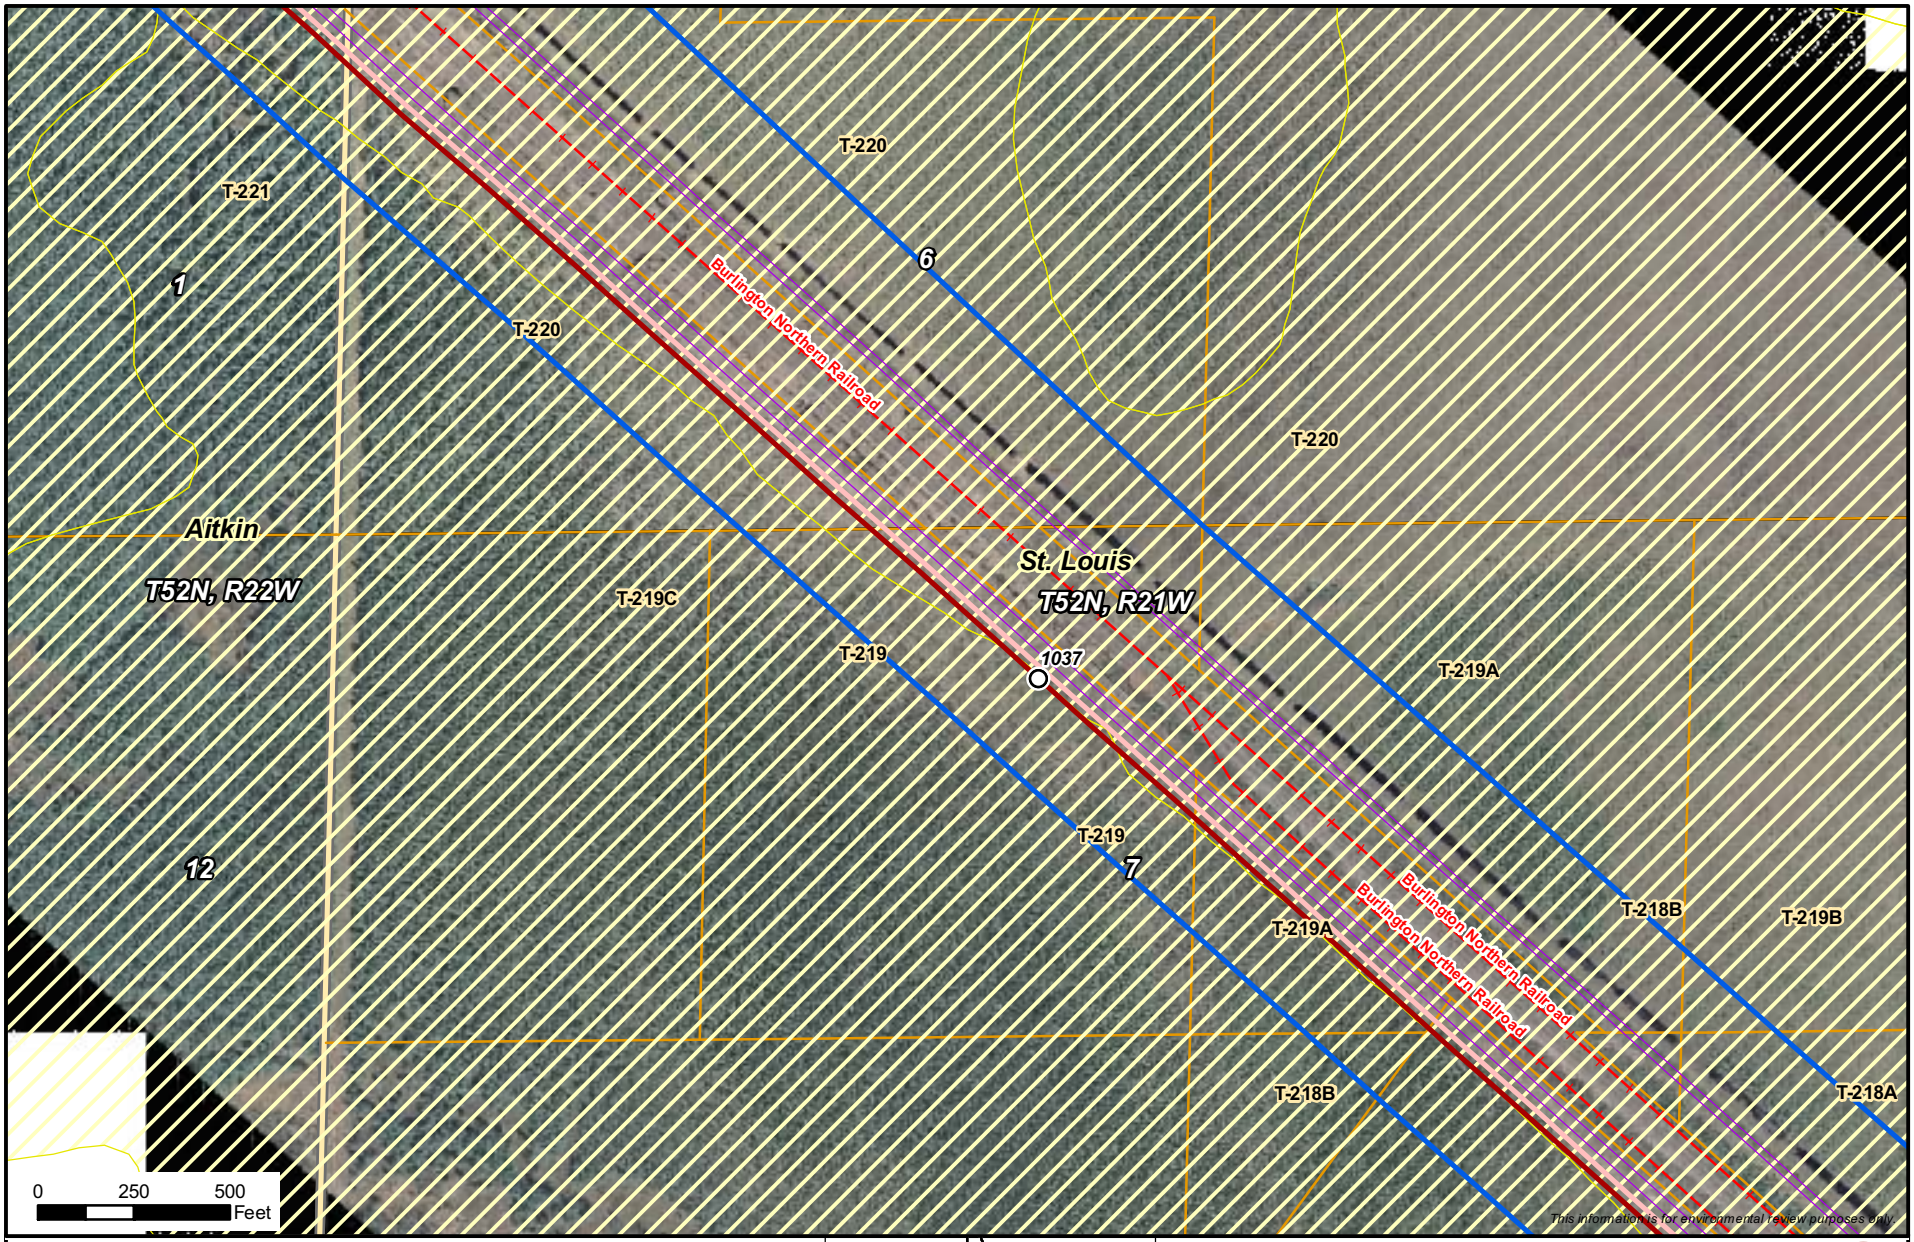ENBRIDGE

NATURAL RESOURCE GROUP

Sheet 300 of 371

M:\Clients\D-F\EEL\Alberta_Clipper_ArcGIS\2008\09\PUC_Maps\MN2.mxd | 1:6,000 | DATE: 11/11/08 | REVISED: 11/12/08 | DRAWN BY: KJAnderson