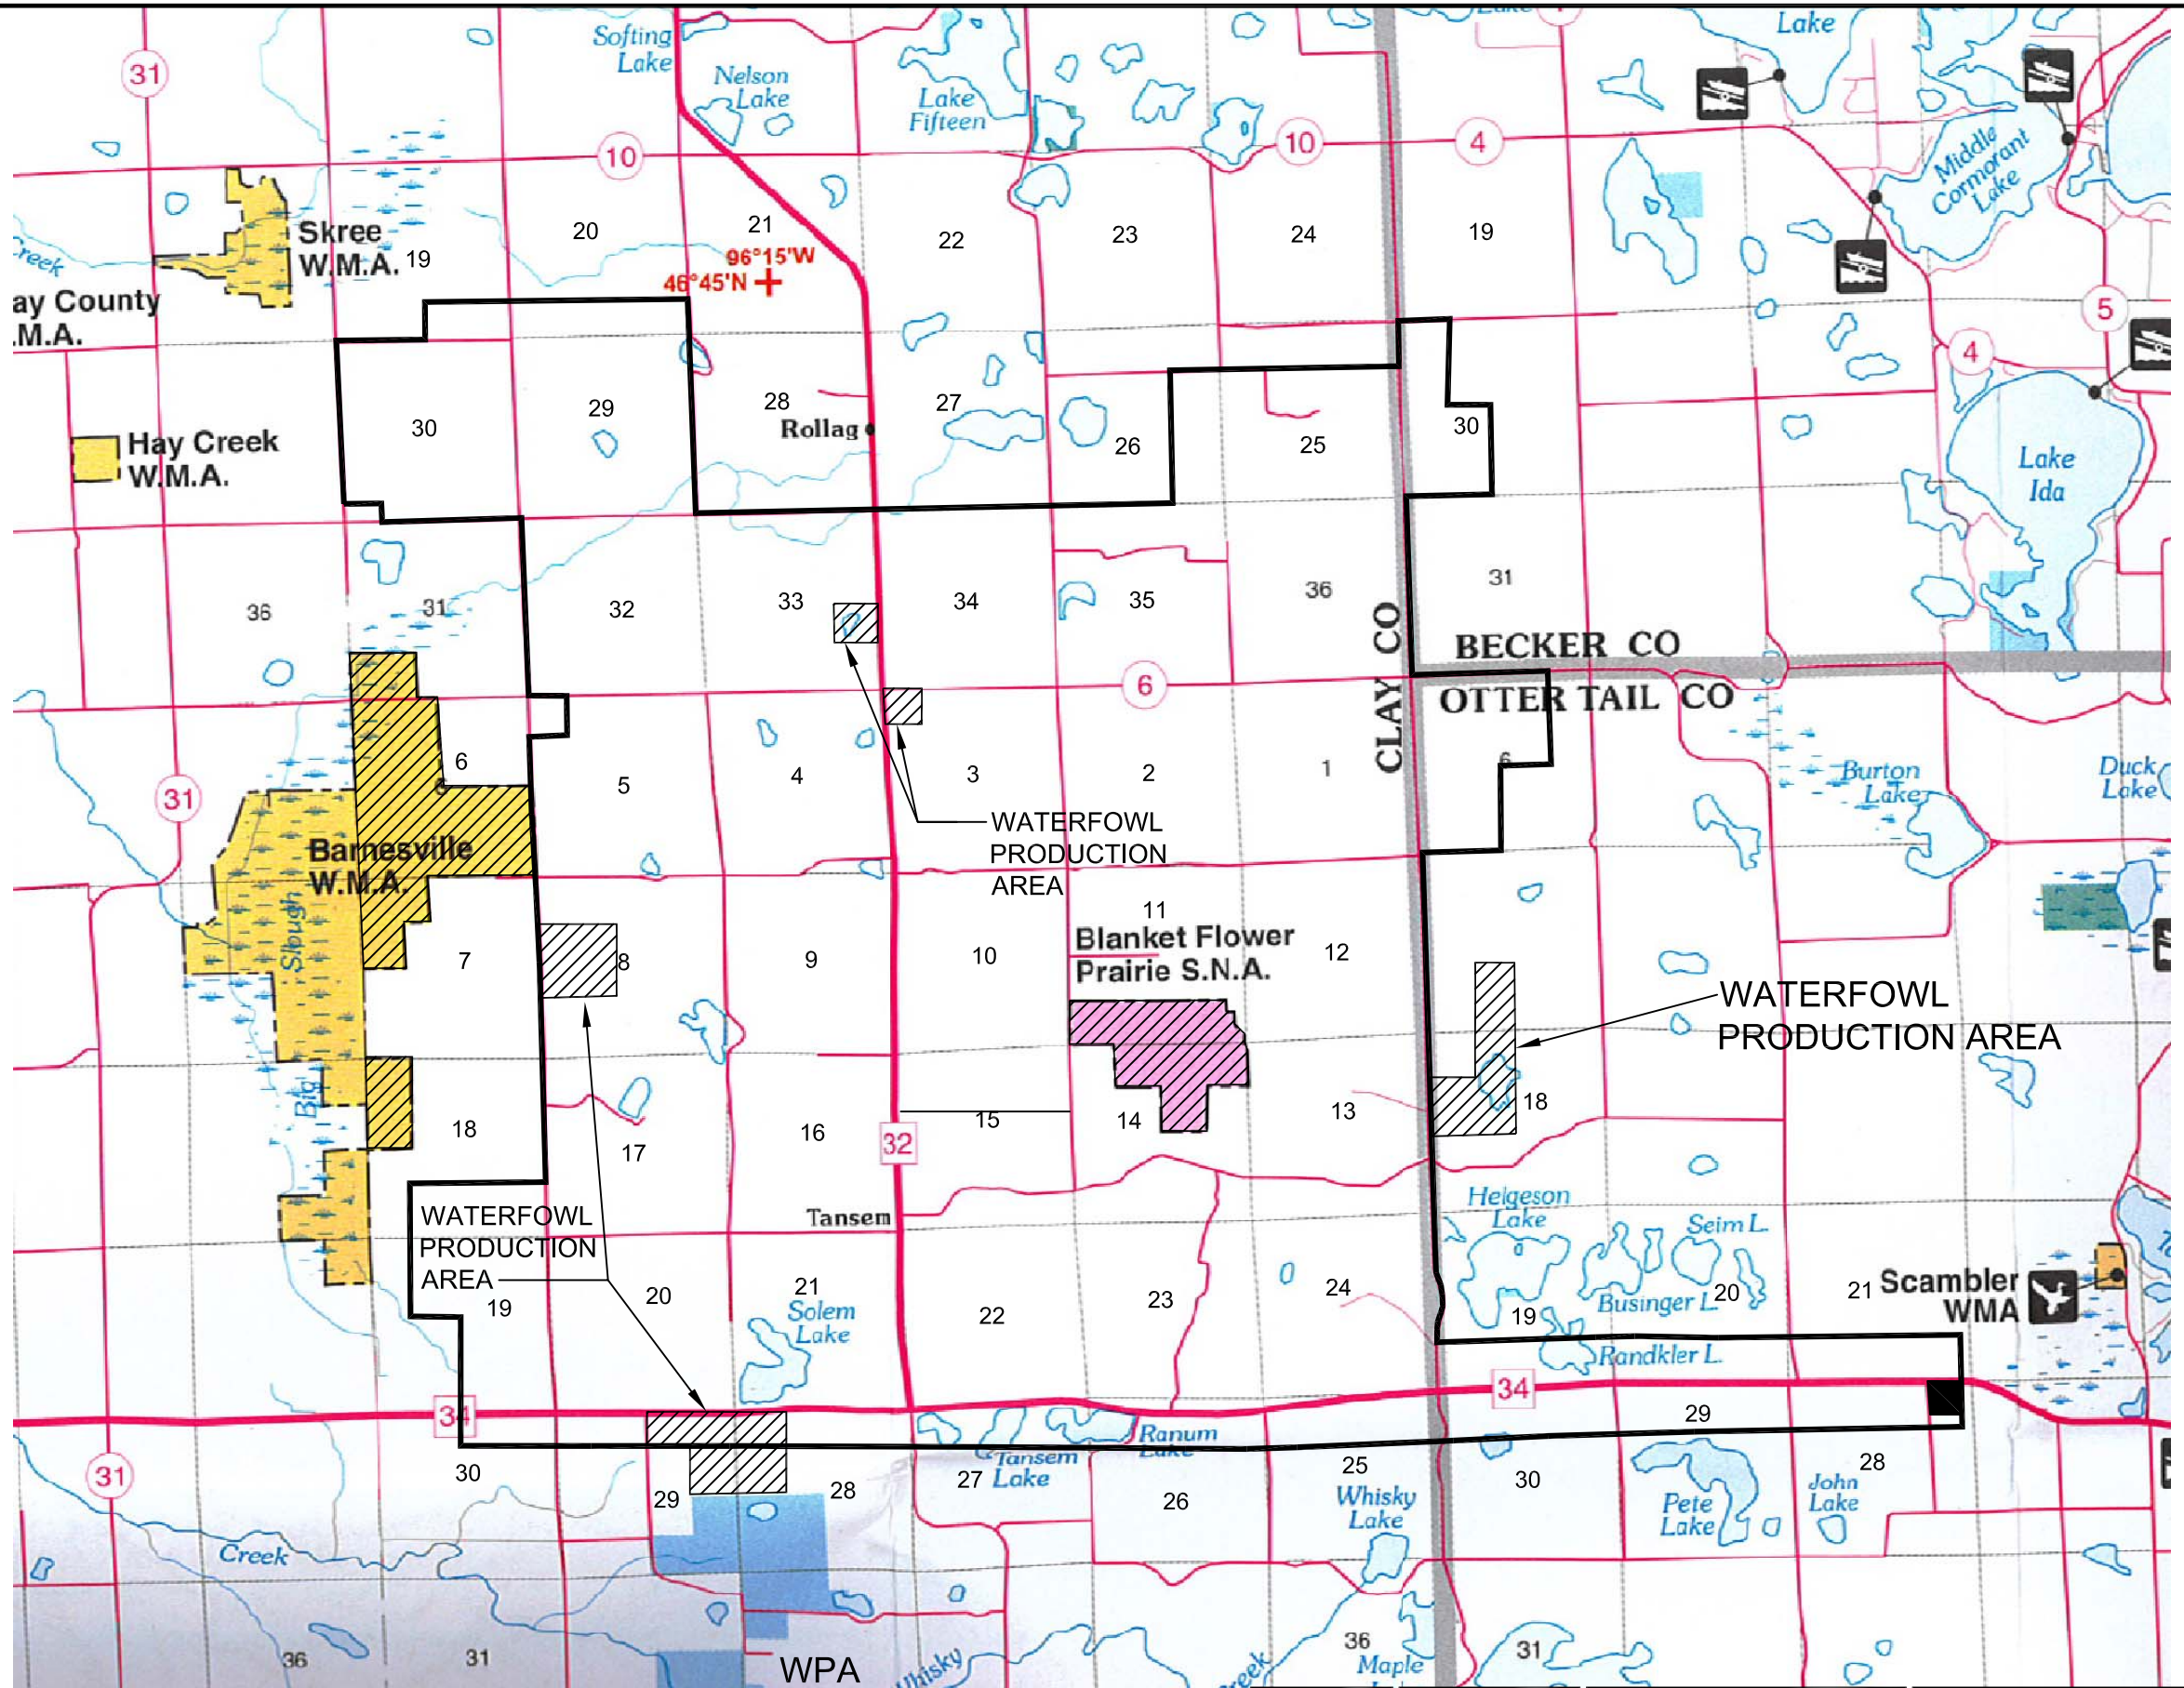

LEGEND

	PERMIT BOUNDARY
32	SECTION NUMBER
	TAMARAC SUBSTATION

0 2640 5280

1" = 5,280'

N

DIAGRAM IS FOR GENERAL LOCATION ONLY, AND IS NOT INTENDED FOR CONSTRUCTION PURPOSES

Project Mngr:	JLS
Drawn By:	JLM (41)
Checked By:	JLS
Approved By:	JLS
Project No.	41087719
Scale:	1:5280
File No.	41087719fig13
Date:	10/29/08

Terracon
Consulting Engineers and Scientists
3535 HOFFMAN ROAD E WHITE BEAR LAKE, MN 55110
PH. (651) 770-1500 FAX. (651) 770-1657

PUBLIC RECREATION INFORMATION MAP
LAKESWIND WIND POWER PLANT
PRC
CLAY, BECKER, OTTERTAIL COUNTY MINNESOTA

FIG. No.
13
(FIG13)