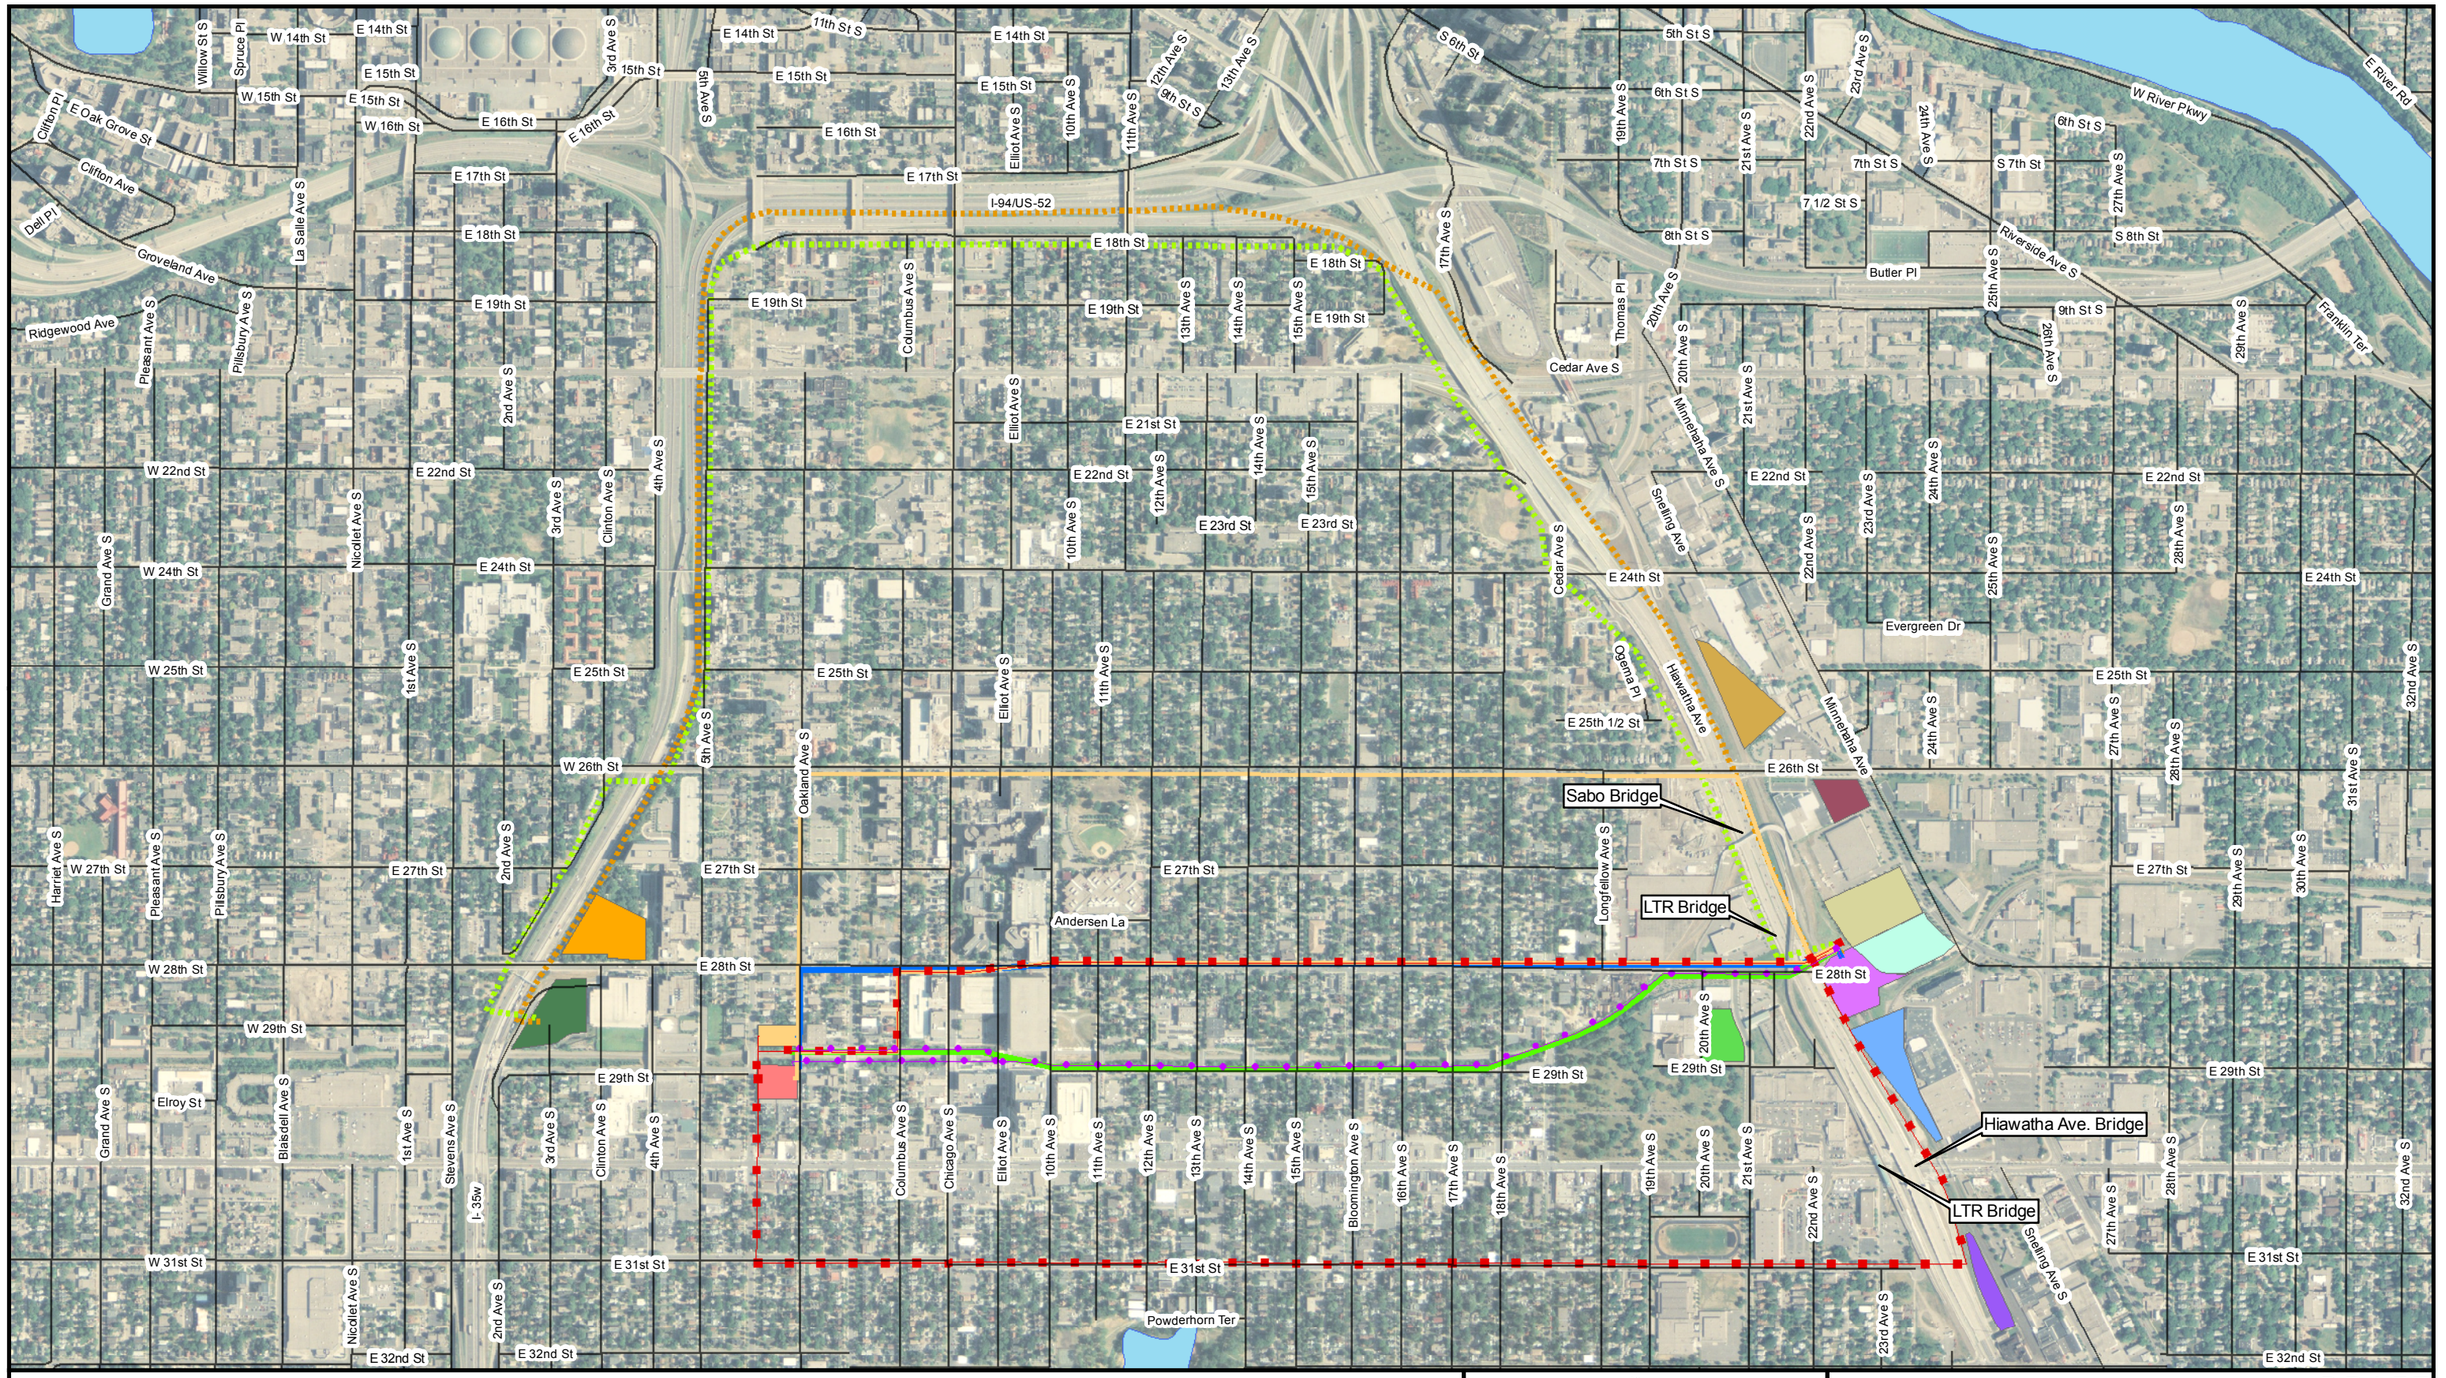

Route A (Aboveground)
Route A (Underground)
Route B
Route C
Route D
Route E1
Route E2

Substations

Mt-28N
G-5
G-4
G-3
G-2
G-1
Mt-28S
Midtown North
Midtown South
Hiawatha West
Hiawatha East
Hiawatha Planned Expansion

N

0 500 1,000 2,000 Feet

ERM

DRAFT

Figure 5.8-1
Project Overview of Routes and Bridges

Hiawatha Transmission Line
Xcel Energy
Minneapolis, Minnesota

January 2010