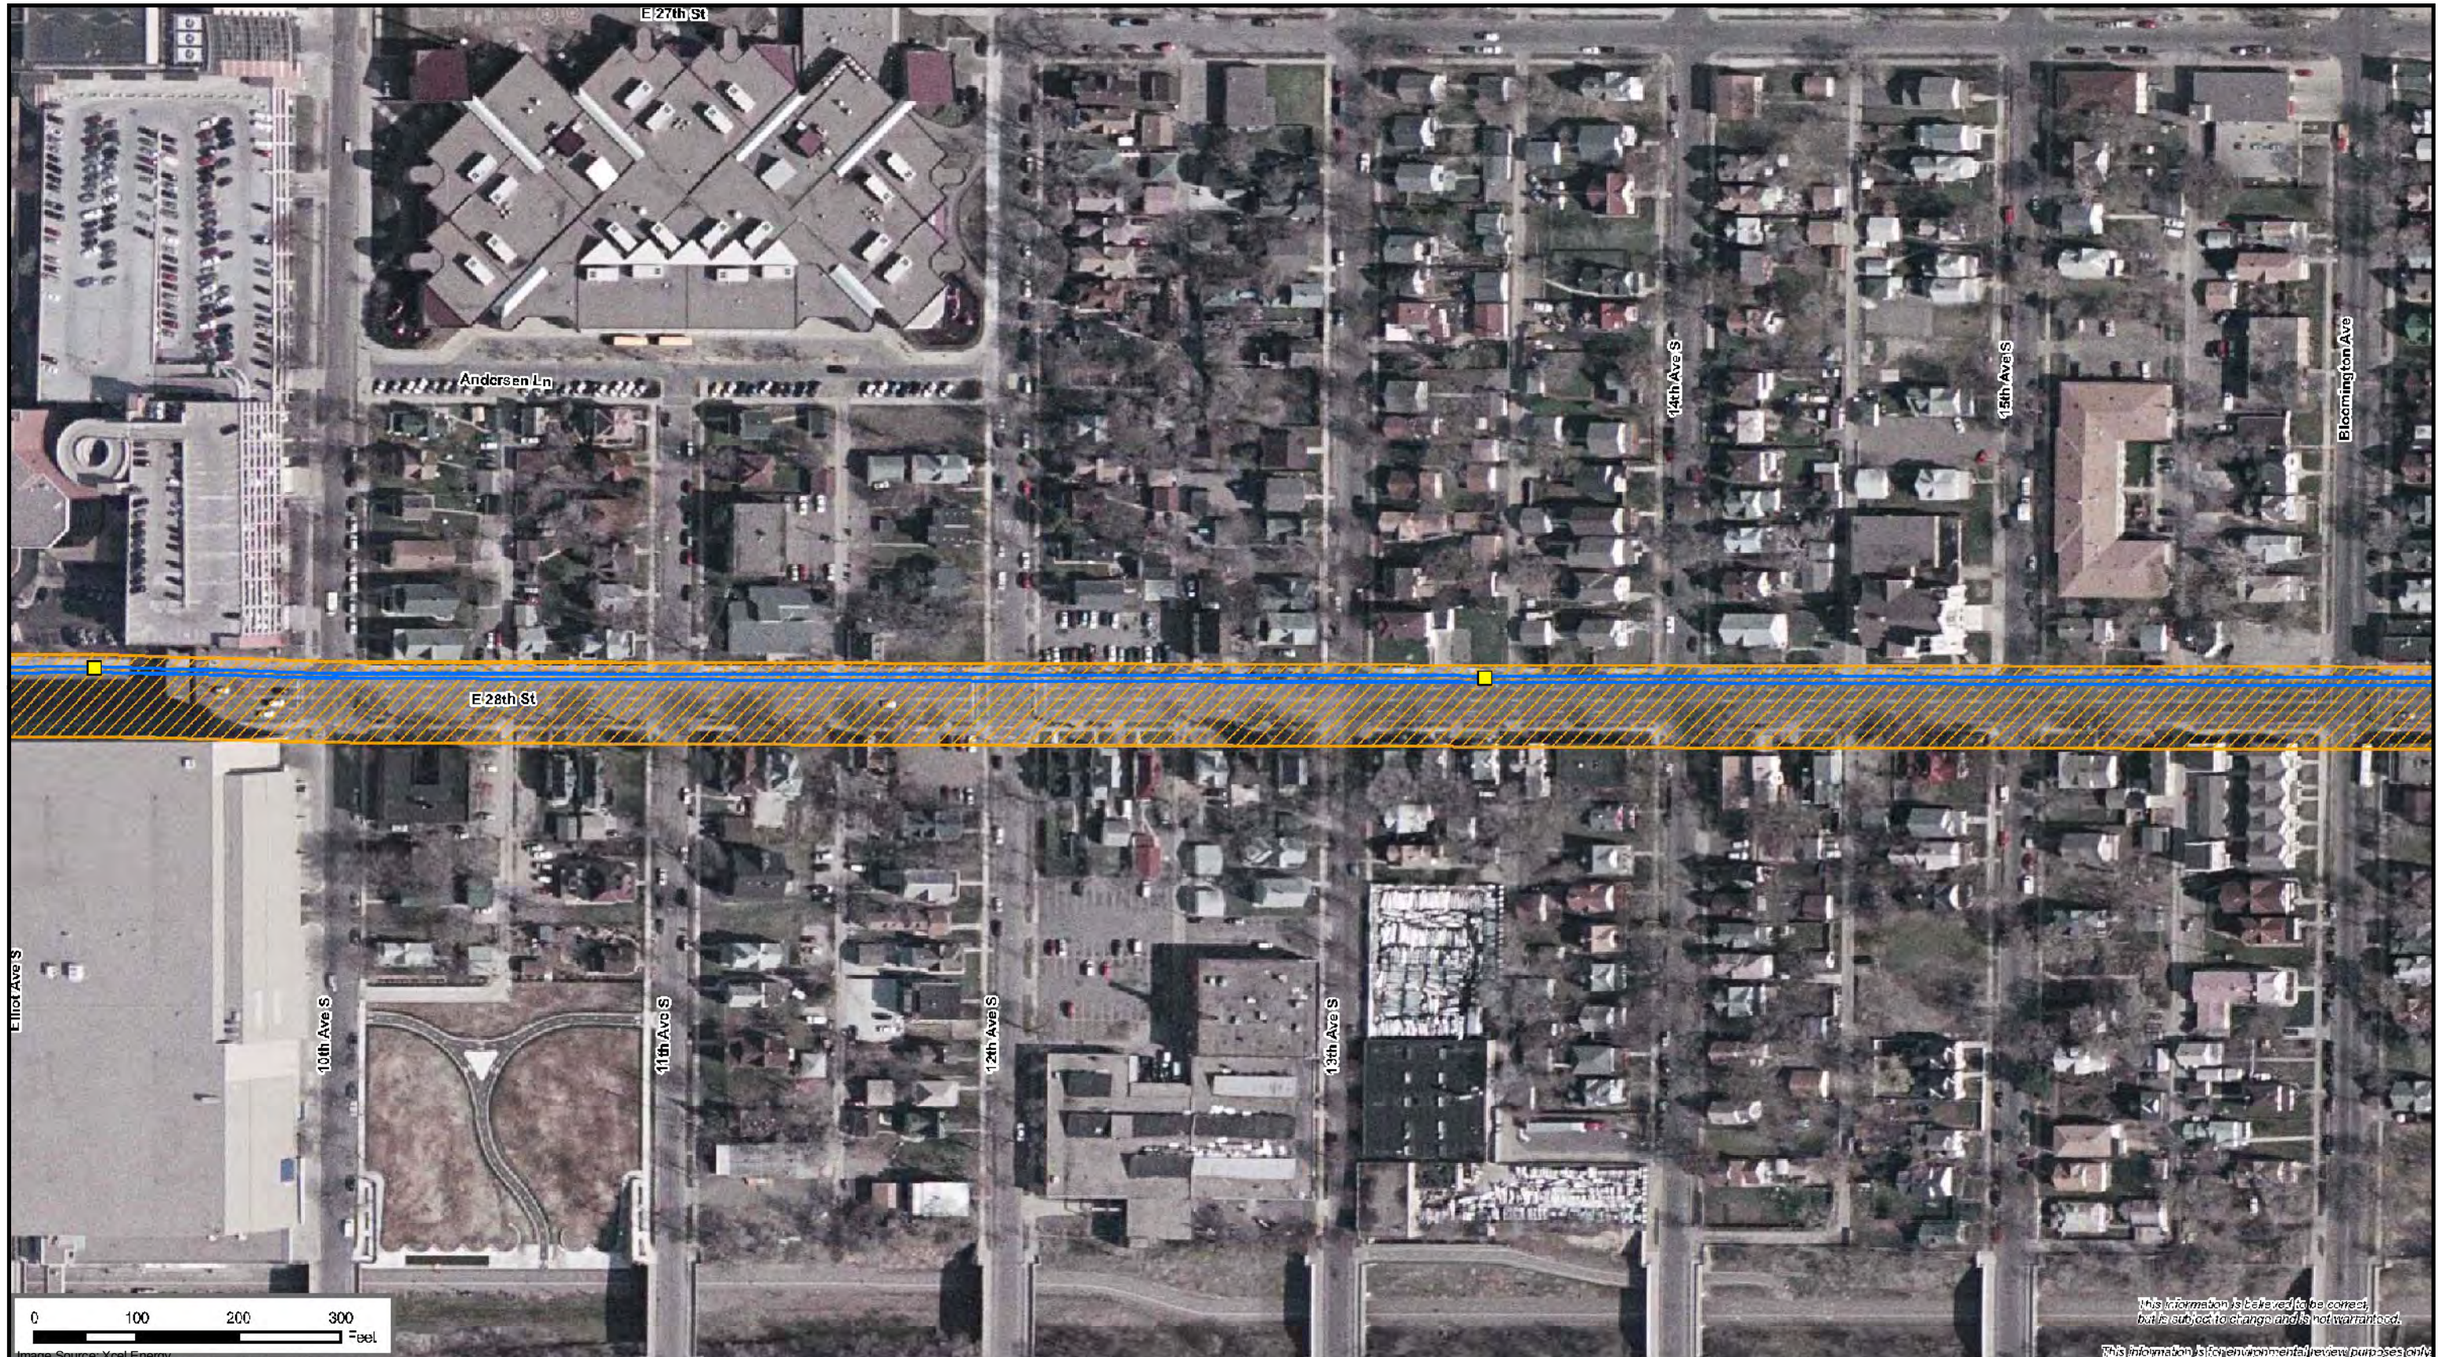

Transmission Structure without Distribution Underbuild

Transmission Line

Route

Route Width = 80 feet
ROW Width = 30 feet

Substations

Mt-28N	Mt-28S
G-5	Midtown North
G-4	Midtown South
G-3	Hiawatha West
G-2	Hiawatha East
G-1	
	Zimmer Davis

N

HVTL Permit Map 3 of 4

Hiawatha Transmission Line
Xcel Energy
Minneapolis, Minnesota

January 2012