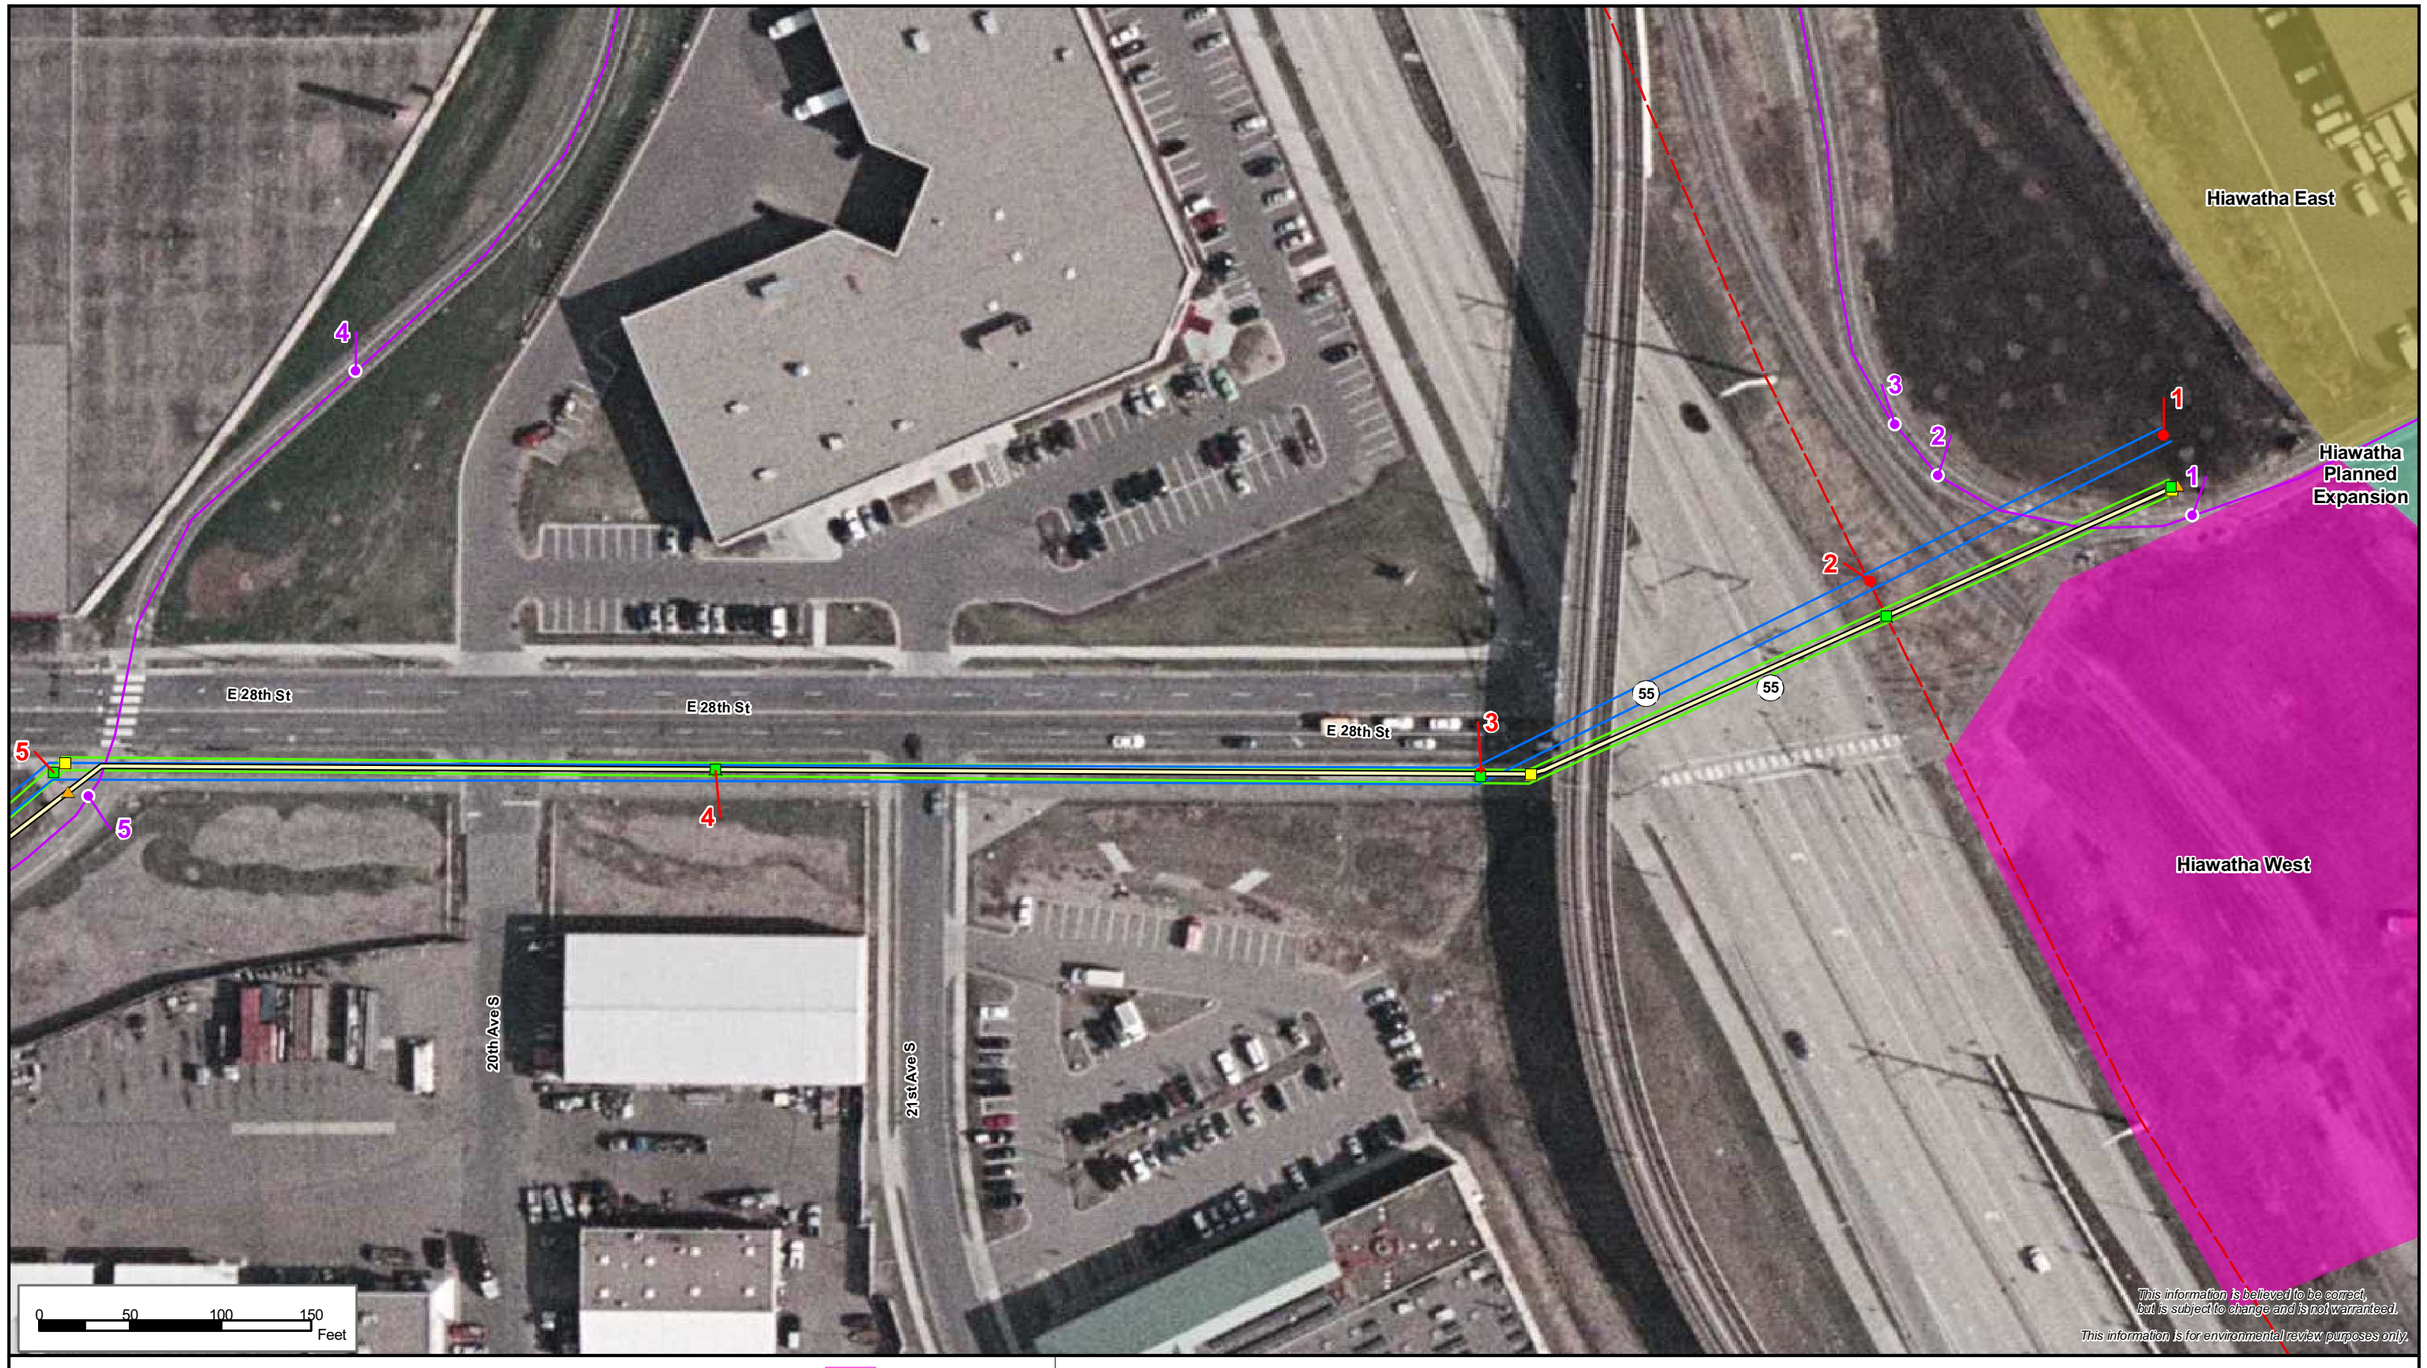

Route A3 Underground
Midtown Greenway Bikepath
Manhole Access Point
Transmission Structure without Distribution Underbuild
Nearest Location on Greenway
Distance from A Underground to Greenway
Distance from A3 to Greenway

Substations
Hiawatha East
Hiawatha Planned Expansion
Hiawatha West
Midtown North
Midtown South

N

Routes A 1, 2 and 3: 29th Street/HCRRA Underground Route-Double Circuit
Map 1 of 6
Hiawatha Project
Xcel Energy
Minneapolis, MN

M:\Clients\V-X\XCL\Minneapolis_ArcGIS\2009\12\RouteA3_XCL_Route_A3_Analysis_Locations.mxd | DATE: 12/30/09 | REVISED: 12/30/09 | DRAWN BY: RGCUTTING

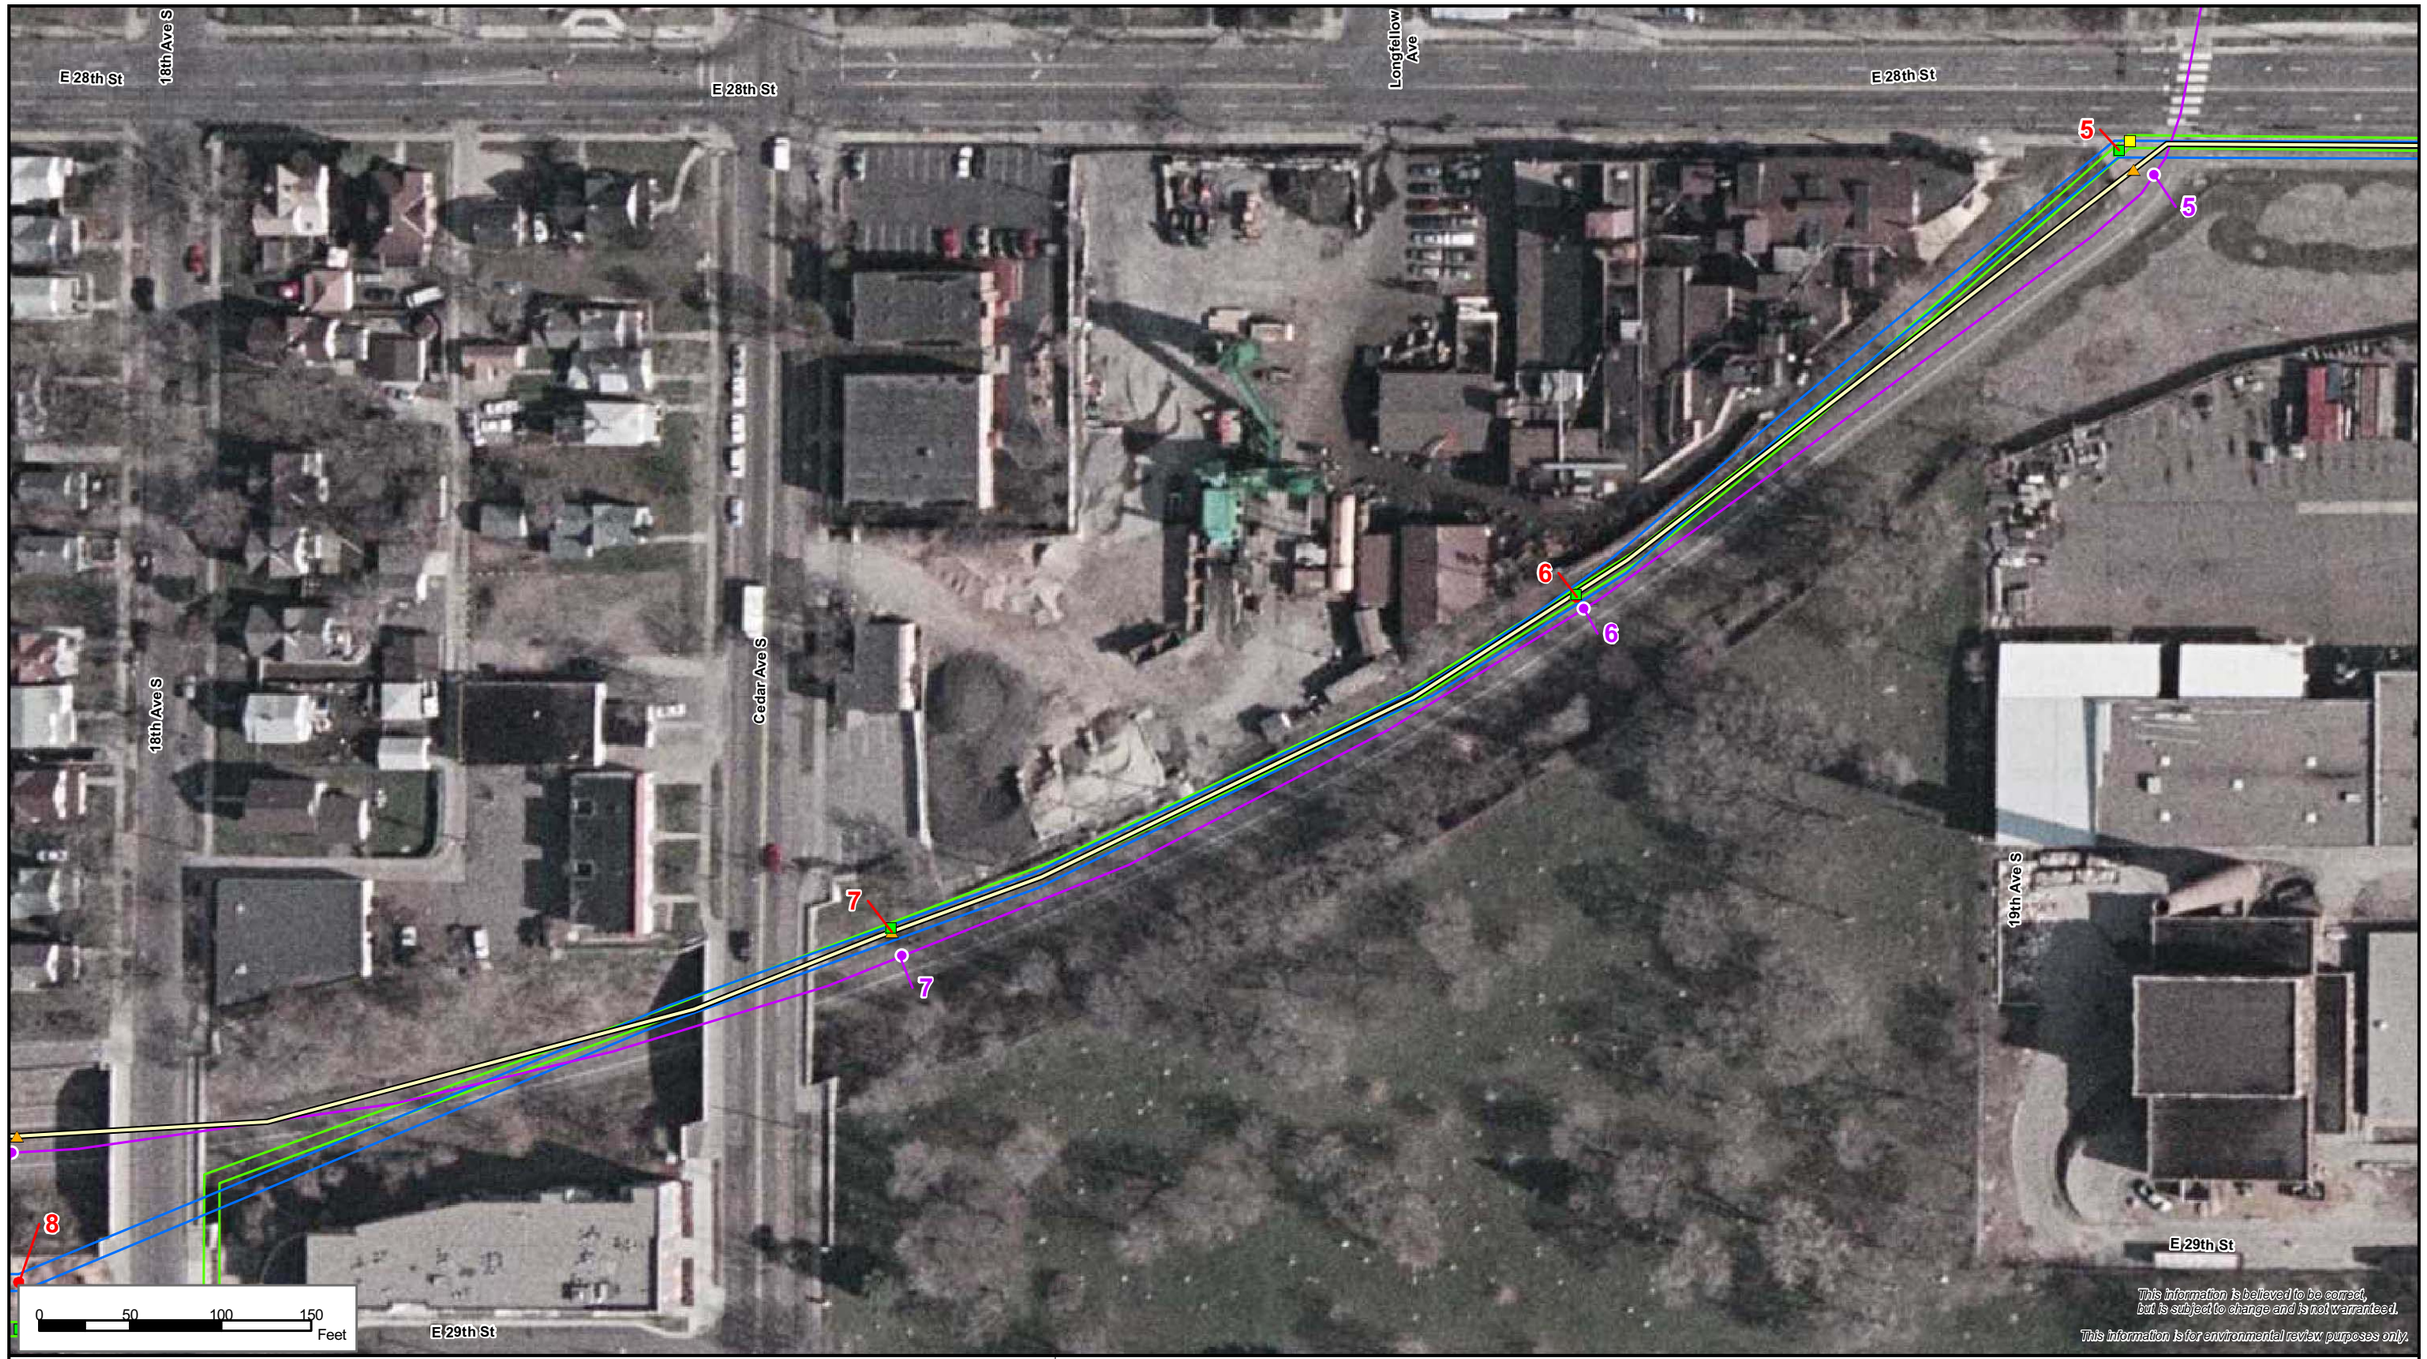

Route A3 Underground
Midtown Greenway Bikepath
Manhole Access Point
Transmission Structure without Distribution Underbuild
Nearest Location on Greenway
Distance from A Underground to Greenway
Distance from A3 to Greenway

Substations

Hiawatha East
Hiawatha Planned Expansion
Hiawatha West
Midtown North
Midtown South

N

Routes A 1, 2 and 3: 29th Street/HCRRA Underground Route-Double Circuit

Map 2 of 6
Hiawatha Project
Xcel Energy
Minneapolis, MN

M:\Clients\V-X\XCL\Minneapolis_ArcGIS\2009\12\RouteA3_XCL_Route_A3_Analysis_Locations.mxd | DATE: 12/30/09 | REVISED: 12/30/09 | DRAWN BY: RGCUTTING

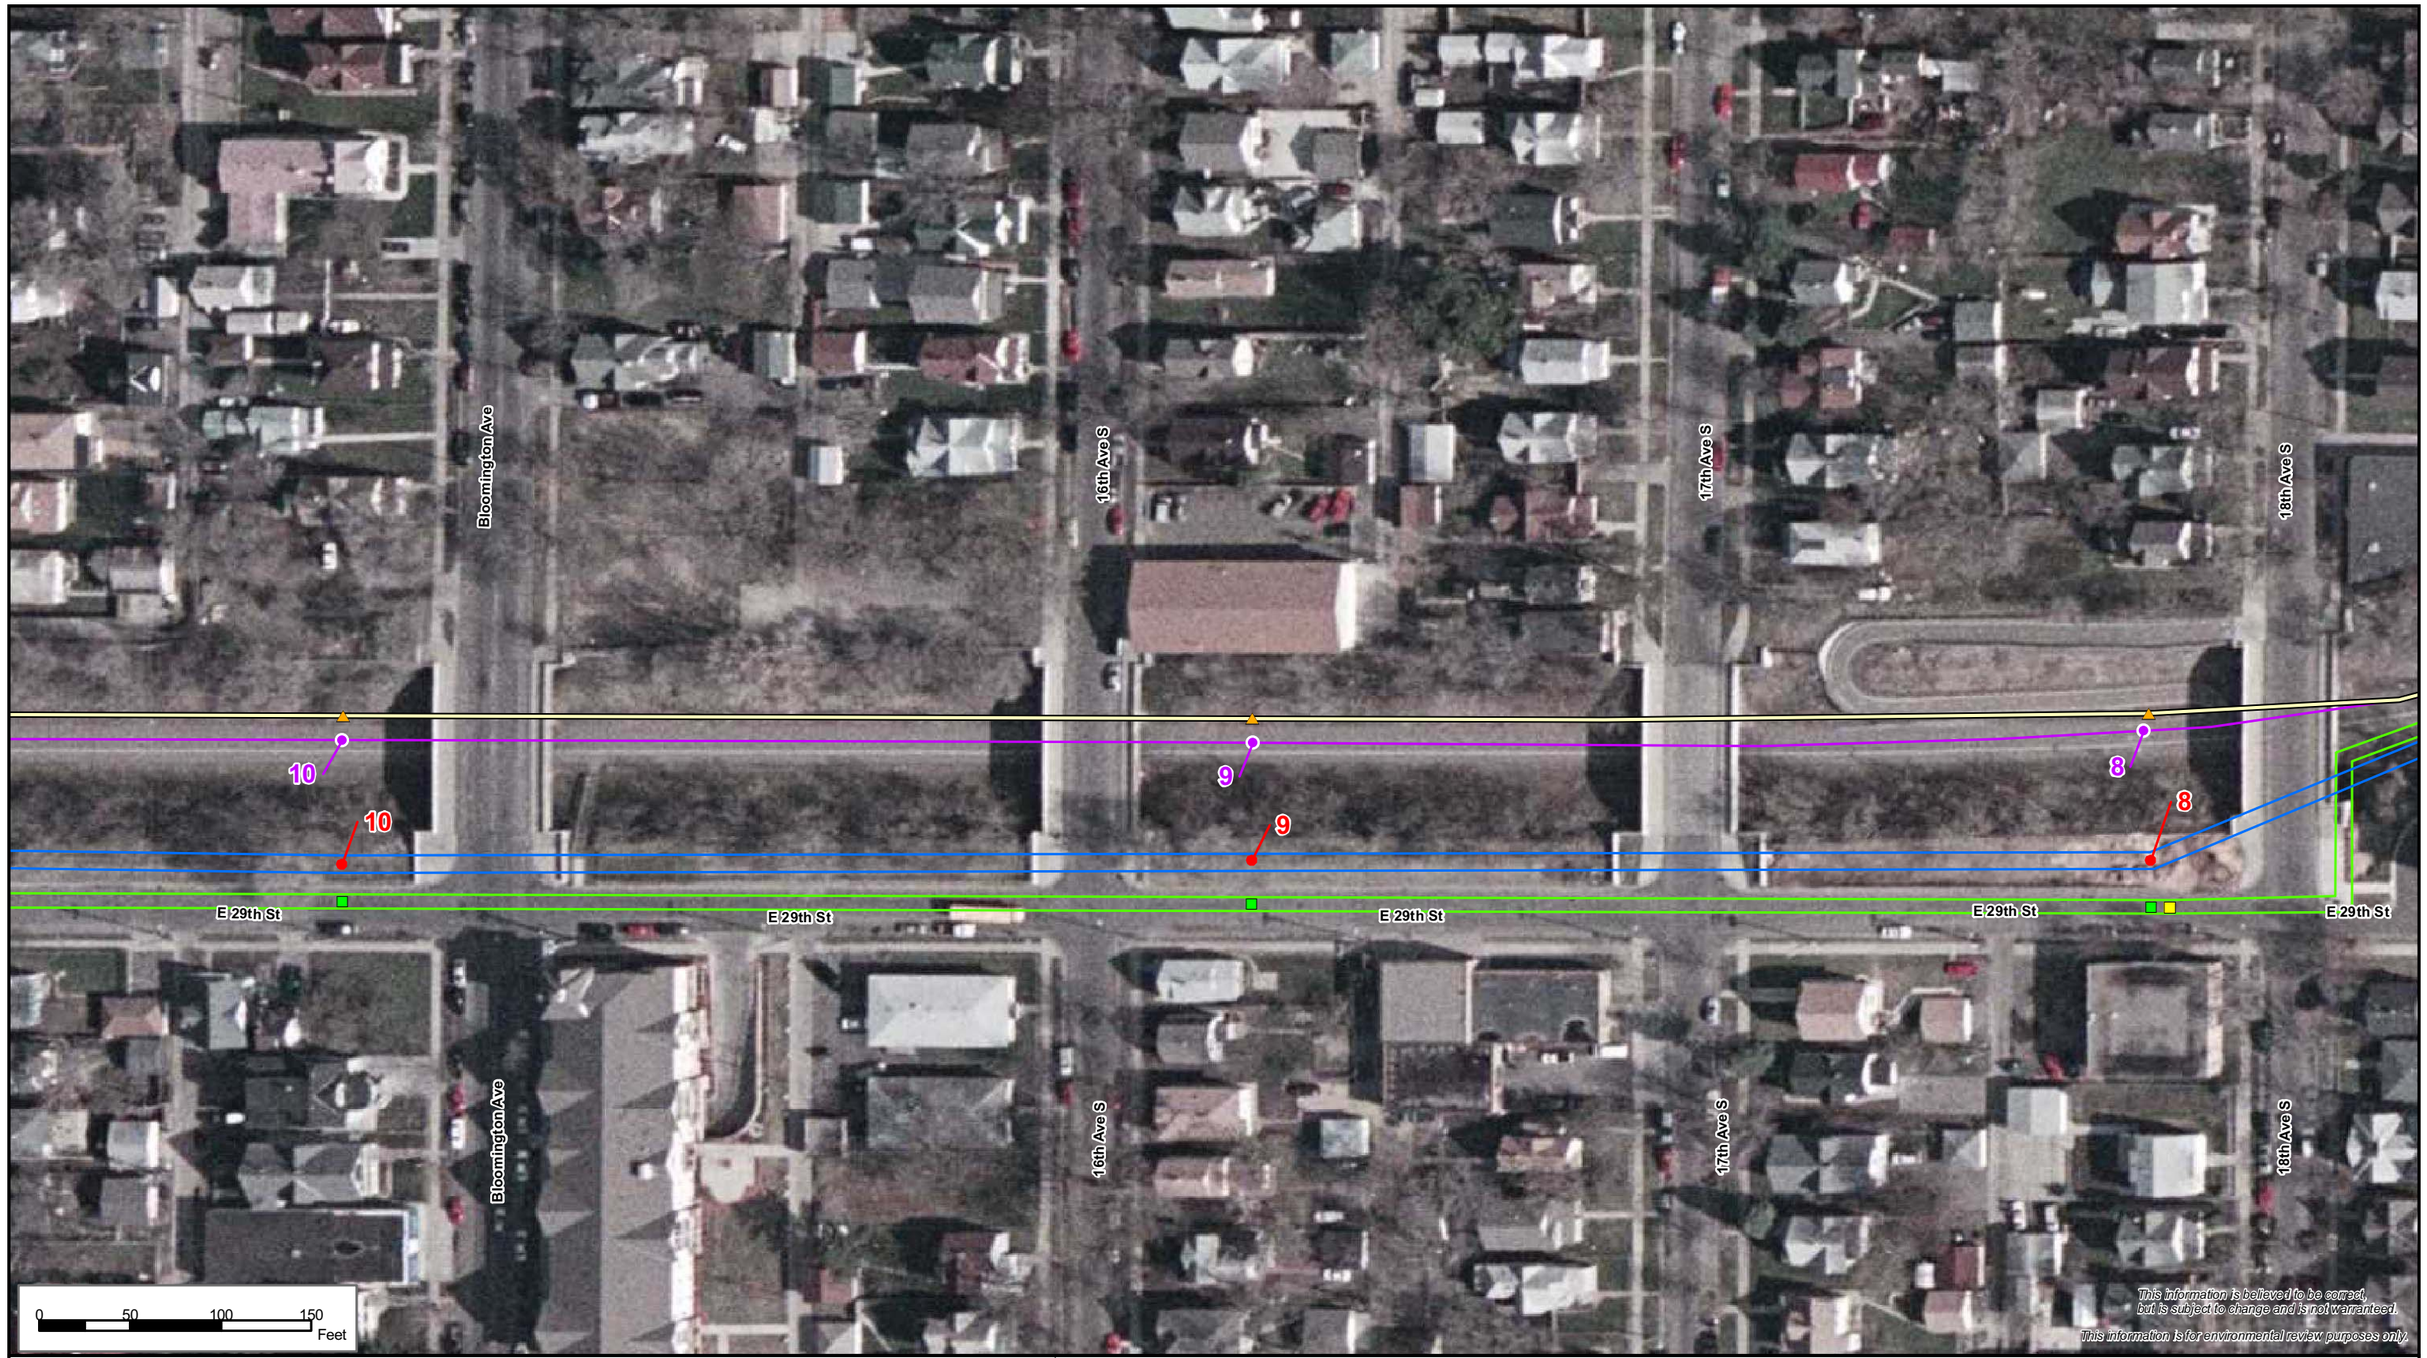

Route A3 Underground
Midtown Greenway Bikepath
Manhole Access Point
Transmission Structure without Distribution Underbuild
Nearest Location on Greenway
Distance from A Underground to Greenway
Distance from A3 to Greenway

Substations

Hiawatha East
Hiawatha Planned Expansion
Hiawatha West
Midtown North
Midtown South

N

Routes A 1, 2 and 3: 29th Street/HCRRA Underground Route-Double Circuit

Map 3 of 6
Hiawatha Project
Xcel Energy
Minneapolis, MN

M:\Clients\V-X\XCL\Minneapolis_ArcGIS\2009\12\RouteA3_XCL_Route_A3_Analysis_Locations.mxd | DATE: 12/30/09 | REVISED: 12/30/09 | DRAWN BY: RGCUTTING

Route A3 Underground
Midtown Greenway Bikepath
Manhole Access Point
Transmission Structure without Distribution Underbuild
Nearest Location on Greenway
Distance from A Underground to Greenway
Distance from A3 to Greenway

Substations

Hiawatha East
Hiawatha Planned Expansion
Hiawatha West
Midtown North
Midtown South

N

Routes A 1, 2 and 3: 29th Street/HCRRA Underground Route-Double Circuit

Map 4 of 6
Hiawatha Project
Xcel Energy
Minneapolis, MN

M:\Clients\V-X\XCL\Minneapolis_ArcGIS\2009\12\RouteA3_XCL_Route_A3_Analysis_Locations.mxd | DATE: 12/30/09 | REVISED: 12/30/09 | DRAWN BY: RGCUTTING

Route A3 Underground
Midtown Greenway Bikepath
Manhole Access Point
Transmission Structure without Distribution Underbuild
Nearest Location on Greenway
Distance from A Underground to Greenway
Distance from A3 to Greenway

Substations

Hiawatha East
Hiawatha Planned Expansion
Hiawatha West
Midtown North
Midtown South

N

Routes A 1, 2 and 3: 29th Street/HCRRA Underground Route-Double Circuit

Map 5 of 6
Hiawatha Project
Xcel Energy
Minneapolis, MN

M:\Clients\V-X\XCL\Minneapolis_ArcGIS\2009\12\RouteA3_XCL_Route_A3_Analysis_Locations.mxd | DATE: 12/30/09 | REVISED: 12/30/09 | DRAWN BY: RGCUTTING

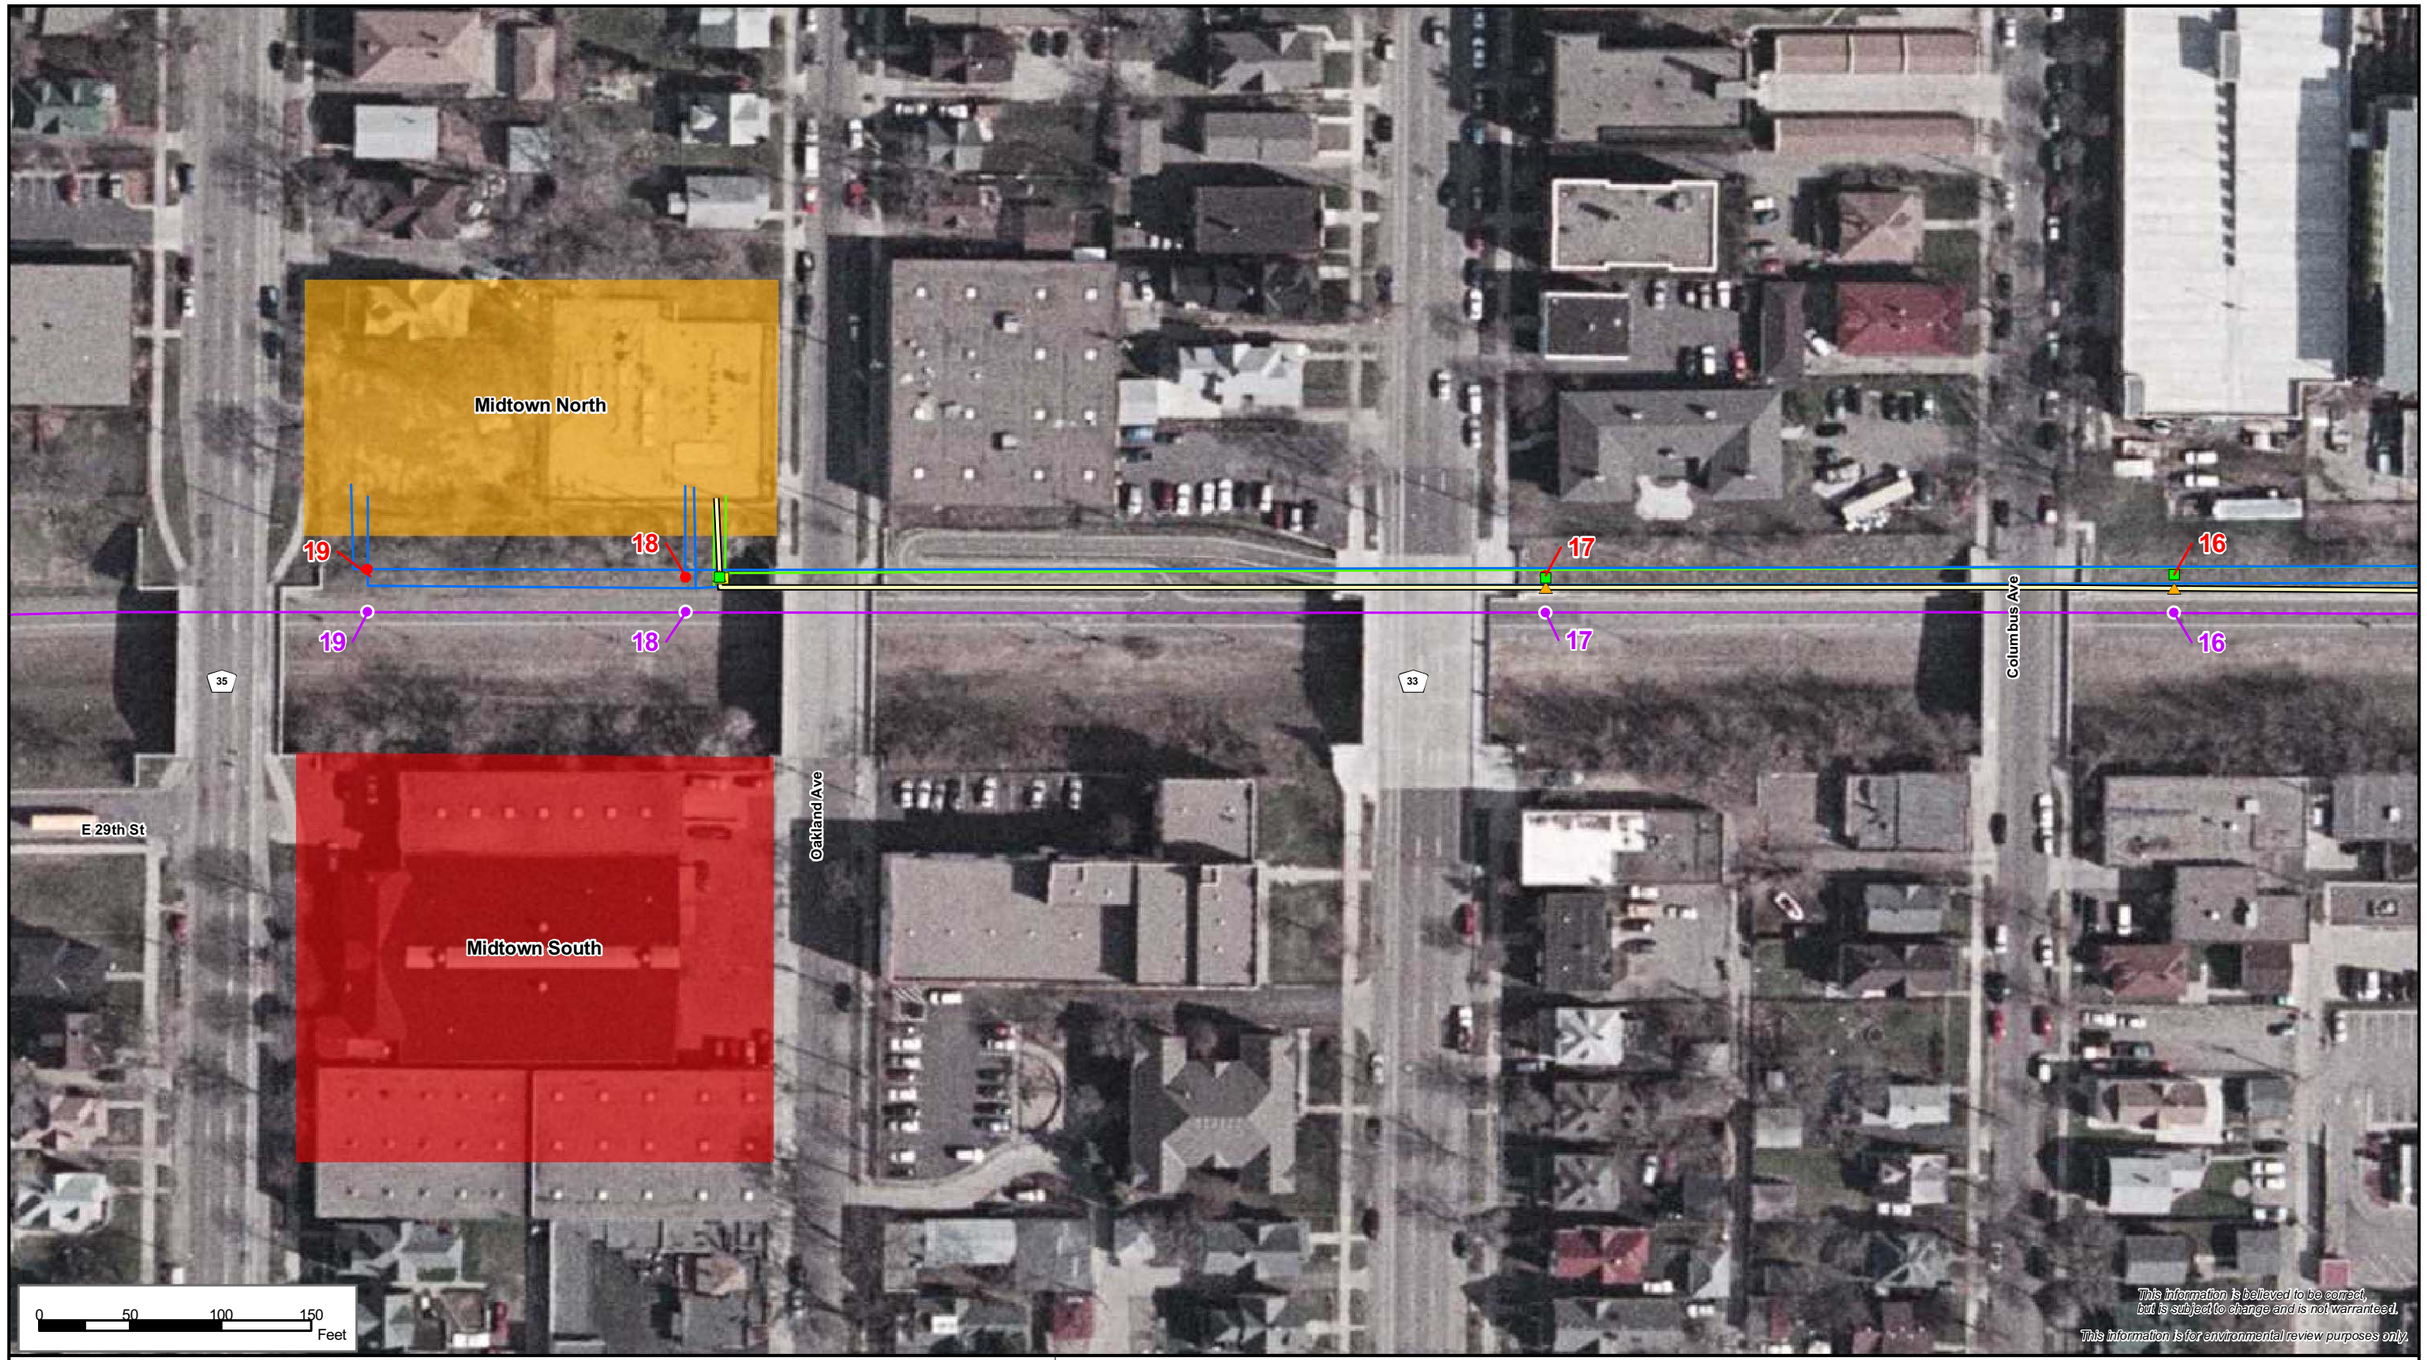

Route A3 Underground
Midtown Greenway Bikepath
Manhole Access Point
Transmission Structure without Distribution Underbuild
Nearest Location on Greenway
Distance from A Underground to Greenway
Distance from A3 to Greenway

Substations

Hiawatha East
Hiawatha Planned Expansion
Hiawatha West
Midtown North
Midtown South

N

Routes A 1, 2 and 3: 29th Street/HCRRA Underground Route-Double Circuit

Map 6 of 6
Hiawatha Project
Xcel Energy
Minneapolis, MN

M:\Clients\V-X\XCL\Minneapolis_ArcGIS\2009\12\RouteA3_XCL_Route_A3_Analysis_Locations.mxd | DATE: 12/30/09 | REVISED: 12/30/09 | DRAWN BY: RGCUTTING

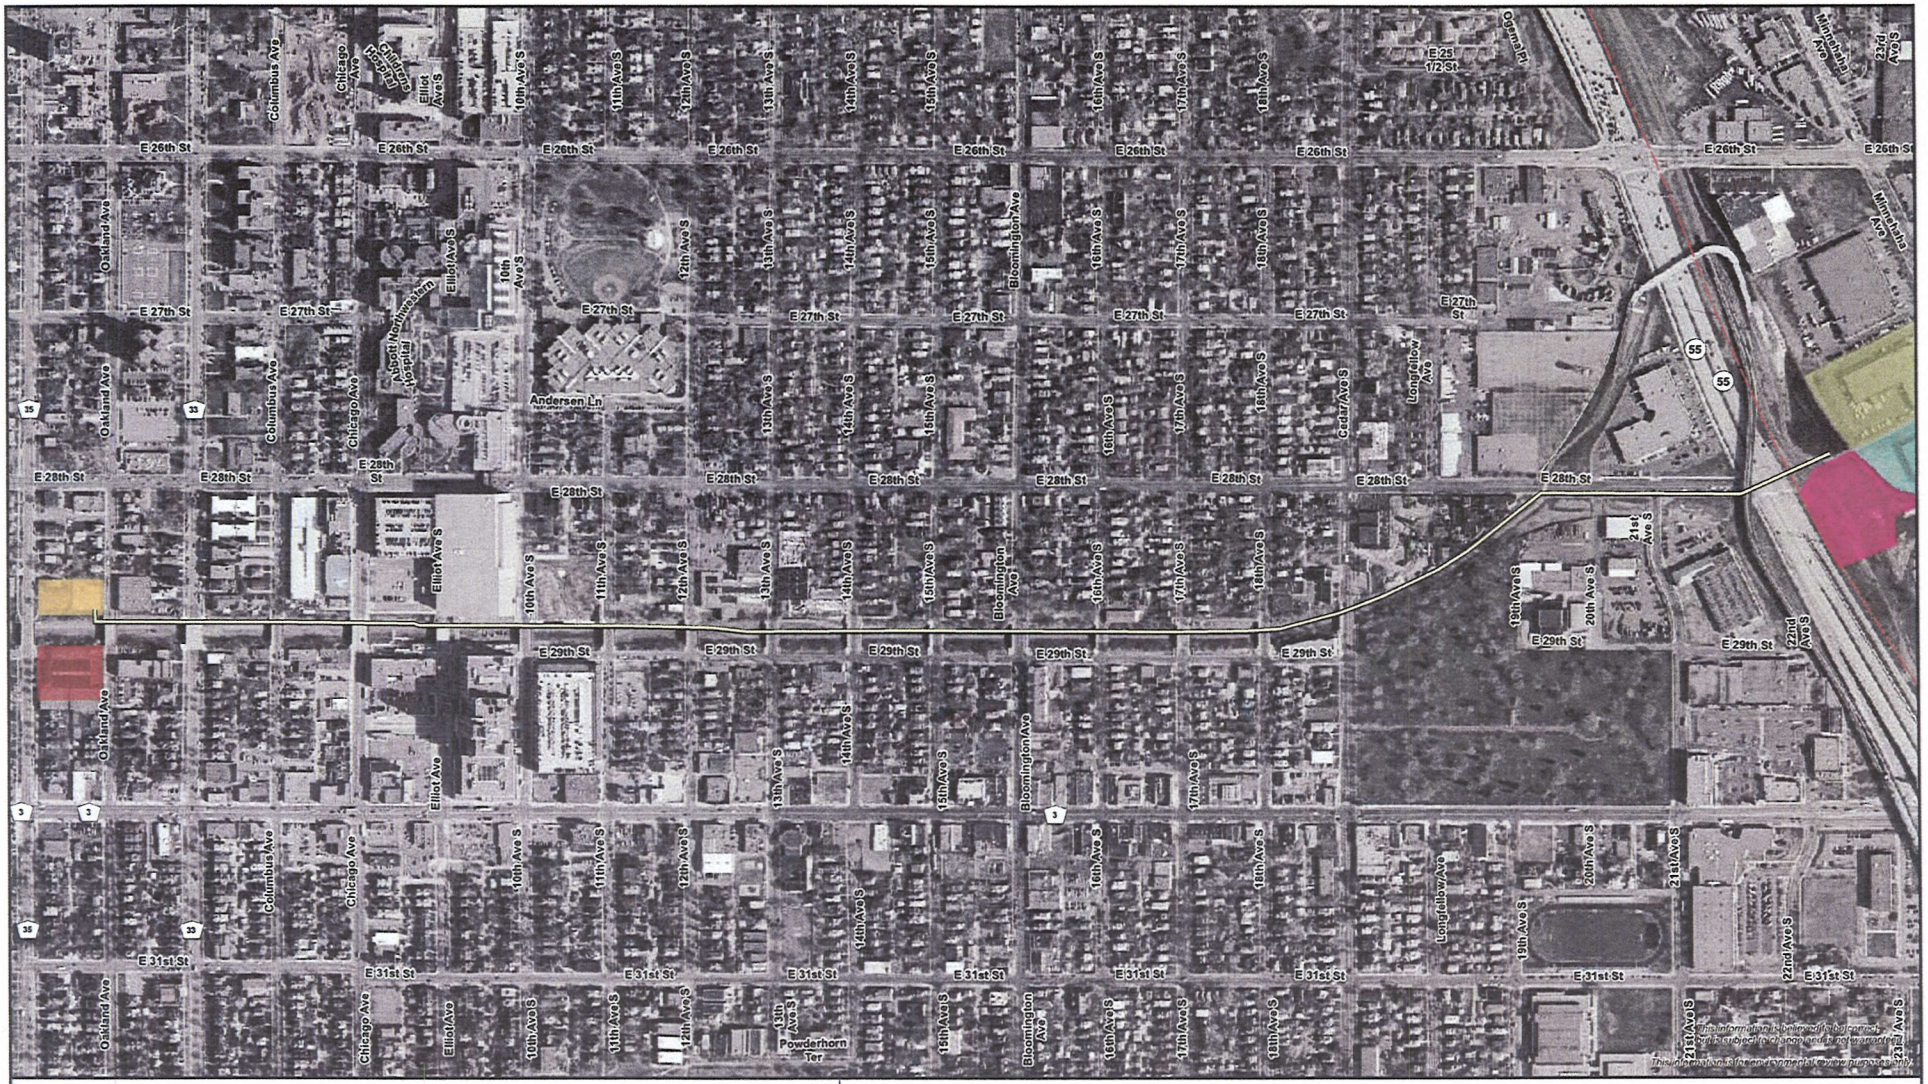

Midtown Greenway Coalition Information Request 30, Attachment 4

Attachment 3

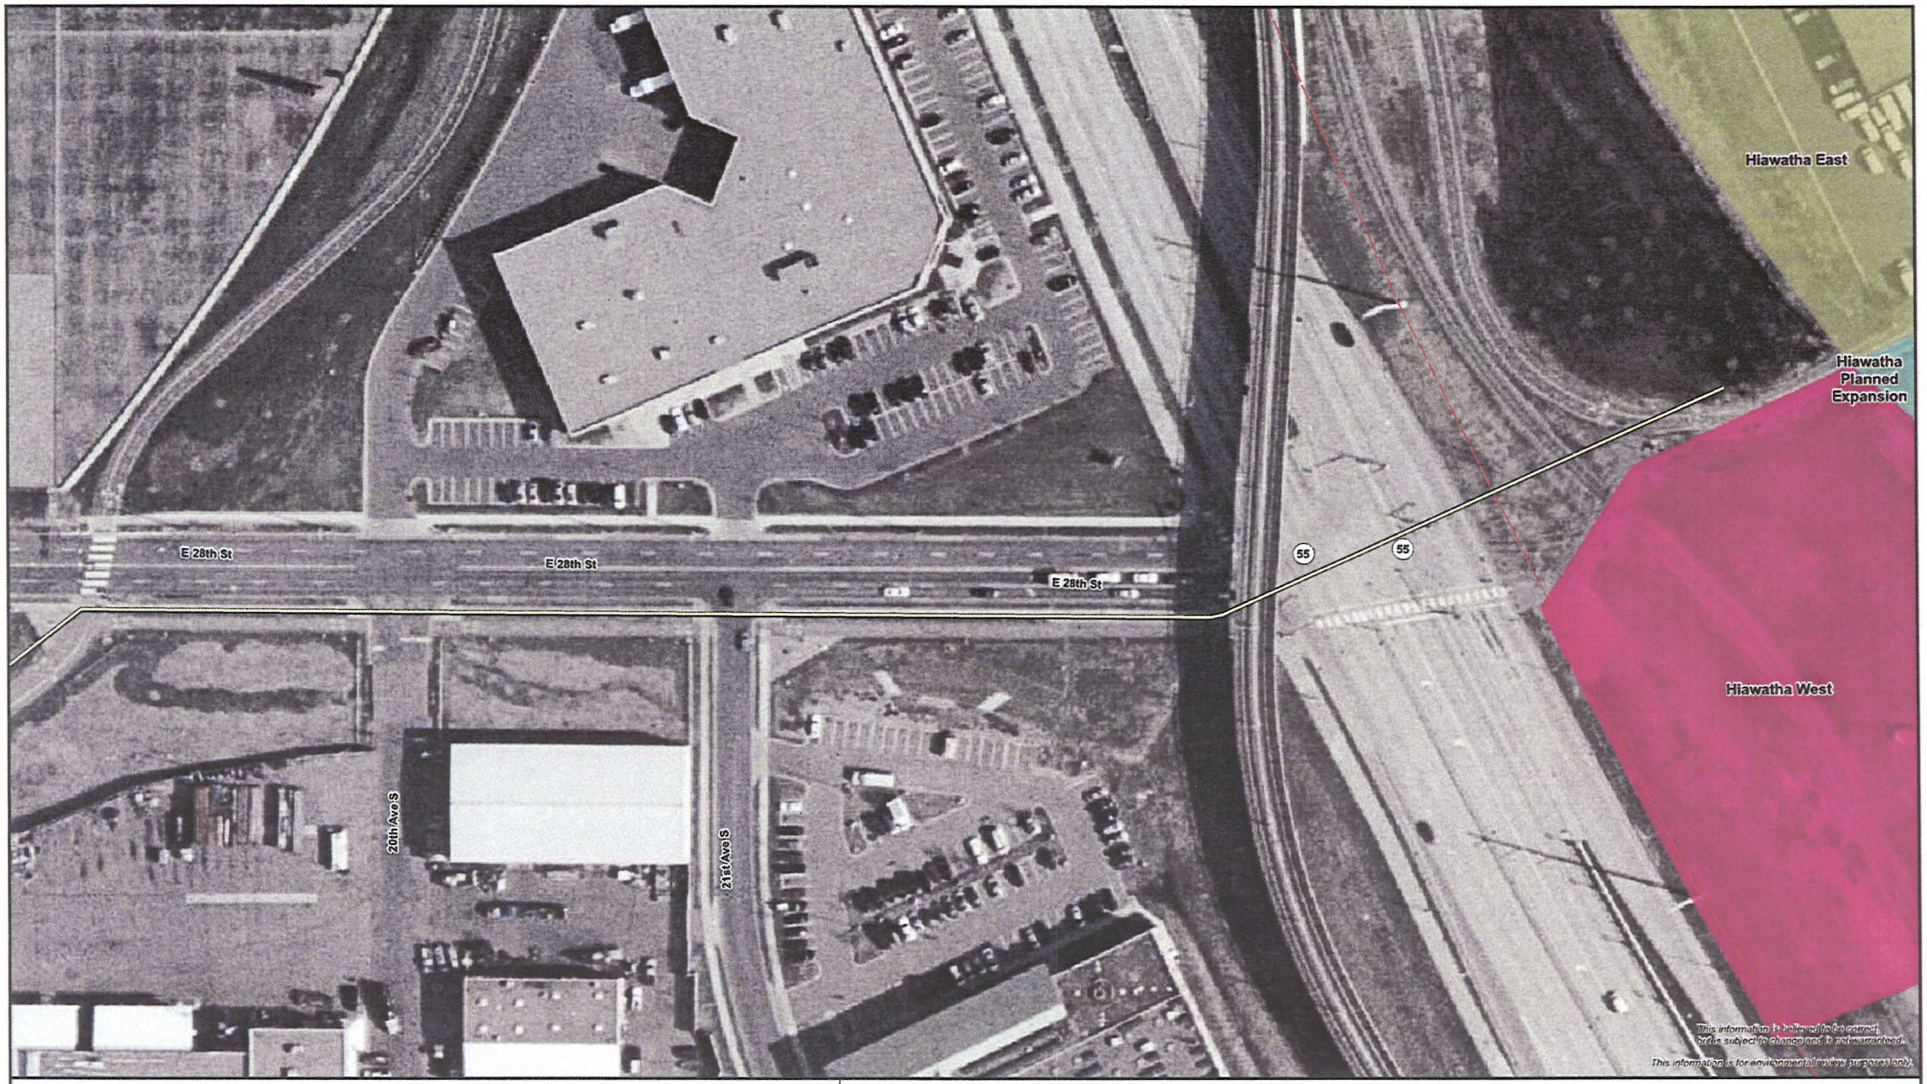

Midtown Greenway Coalition Information Request 30, Attachment 4

Attachment 3

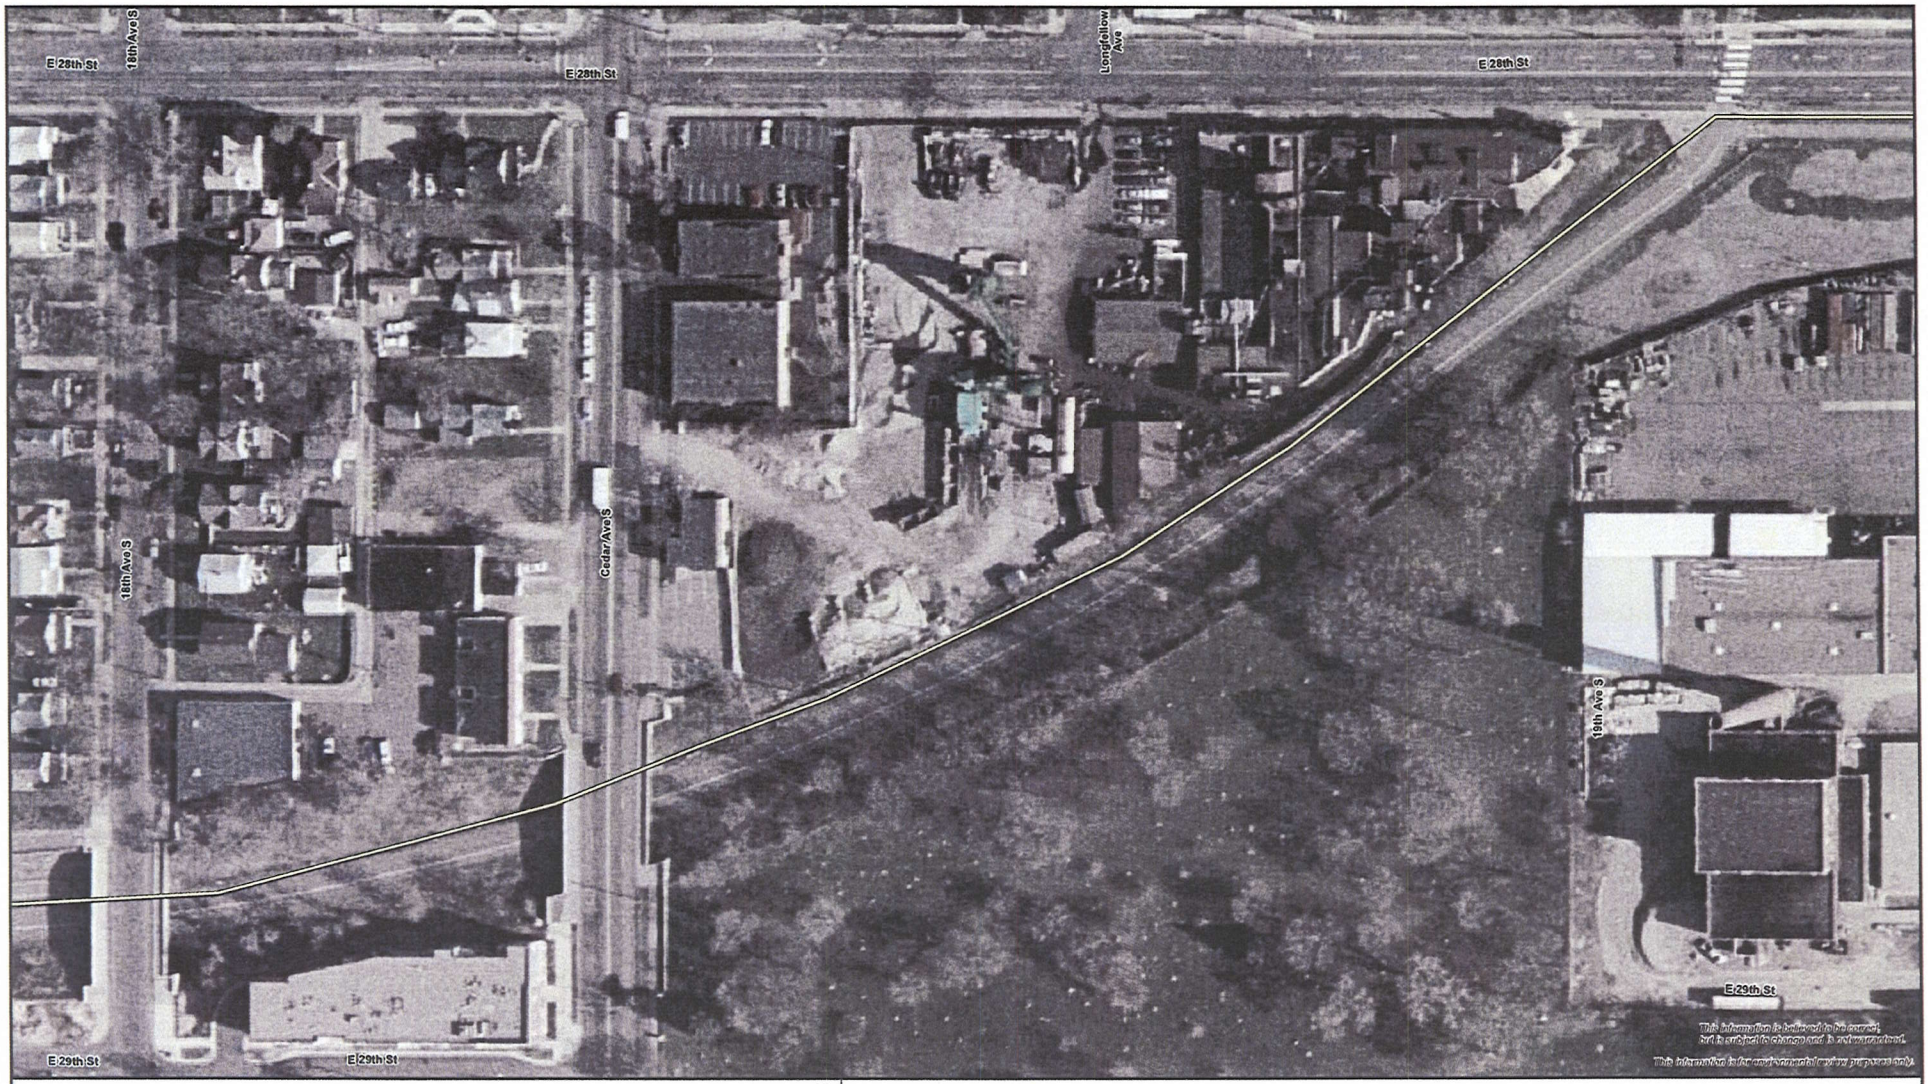

Midtown Greenway Coalition Information Request 30, Attachment 4

Attachment 3

Route A Underground

Substations

- Hiawatha East
- Hiawatha Planned Expansion
- Hiawatha West
- Midtown North
- Midtown South

0 50 100 150 Feet

N

Route A Underground: Bottom of Greenway Option
Map 3 of 6
Hiawatha Project
Xcel Energy
Minneapolis, MN

M:\Clients\V-X\XCL\Minneapolis_ArcGIS\2009\12\RouteA3_XCL_Route_A3_Sheets.mxd | DATE: 12/31/09 | REVISED: 12/31/09 | DRAWN BY: AKREMER

Midtown Greenway Coalition Information Request 30, Attachment 4

Attachment 3