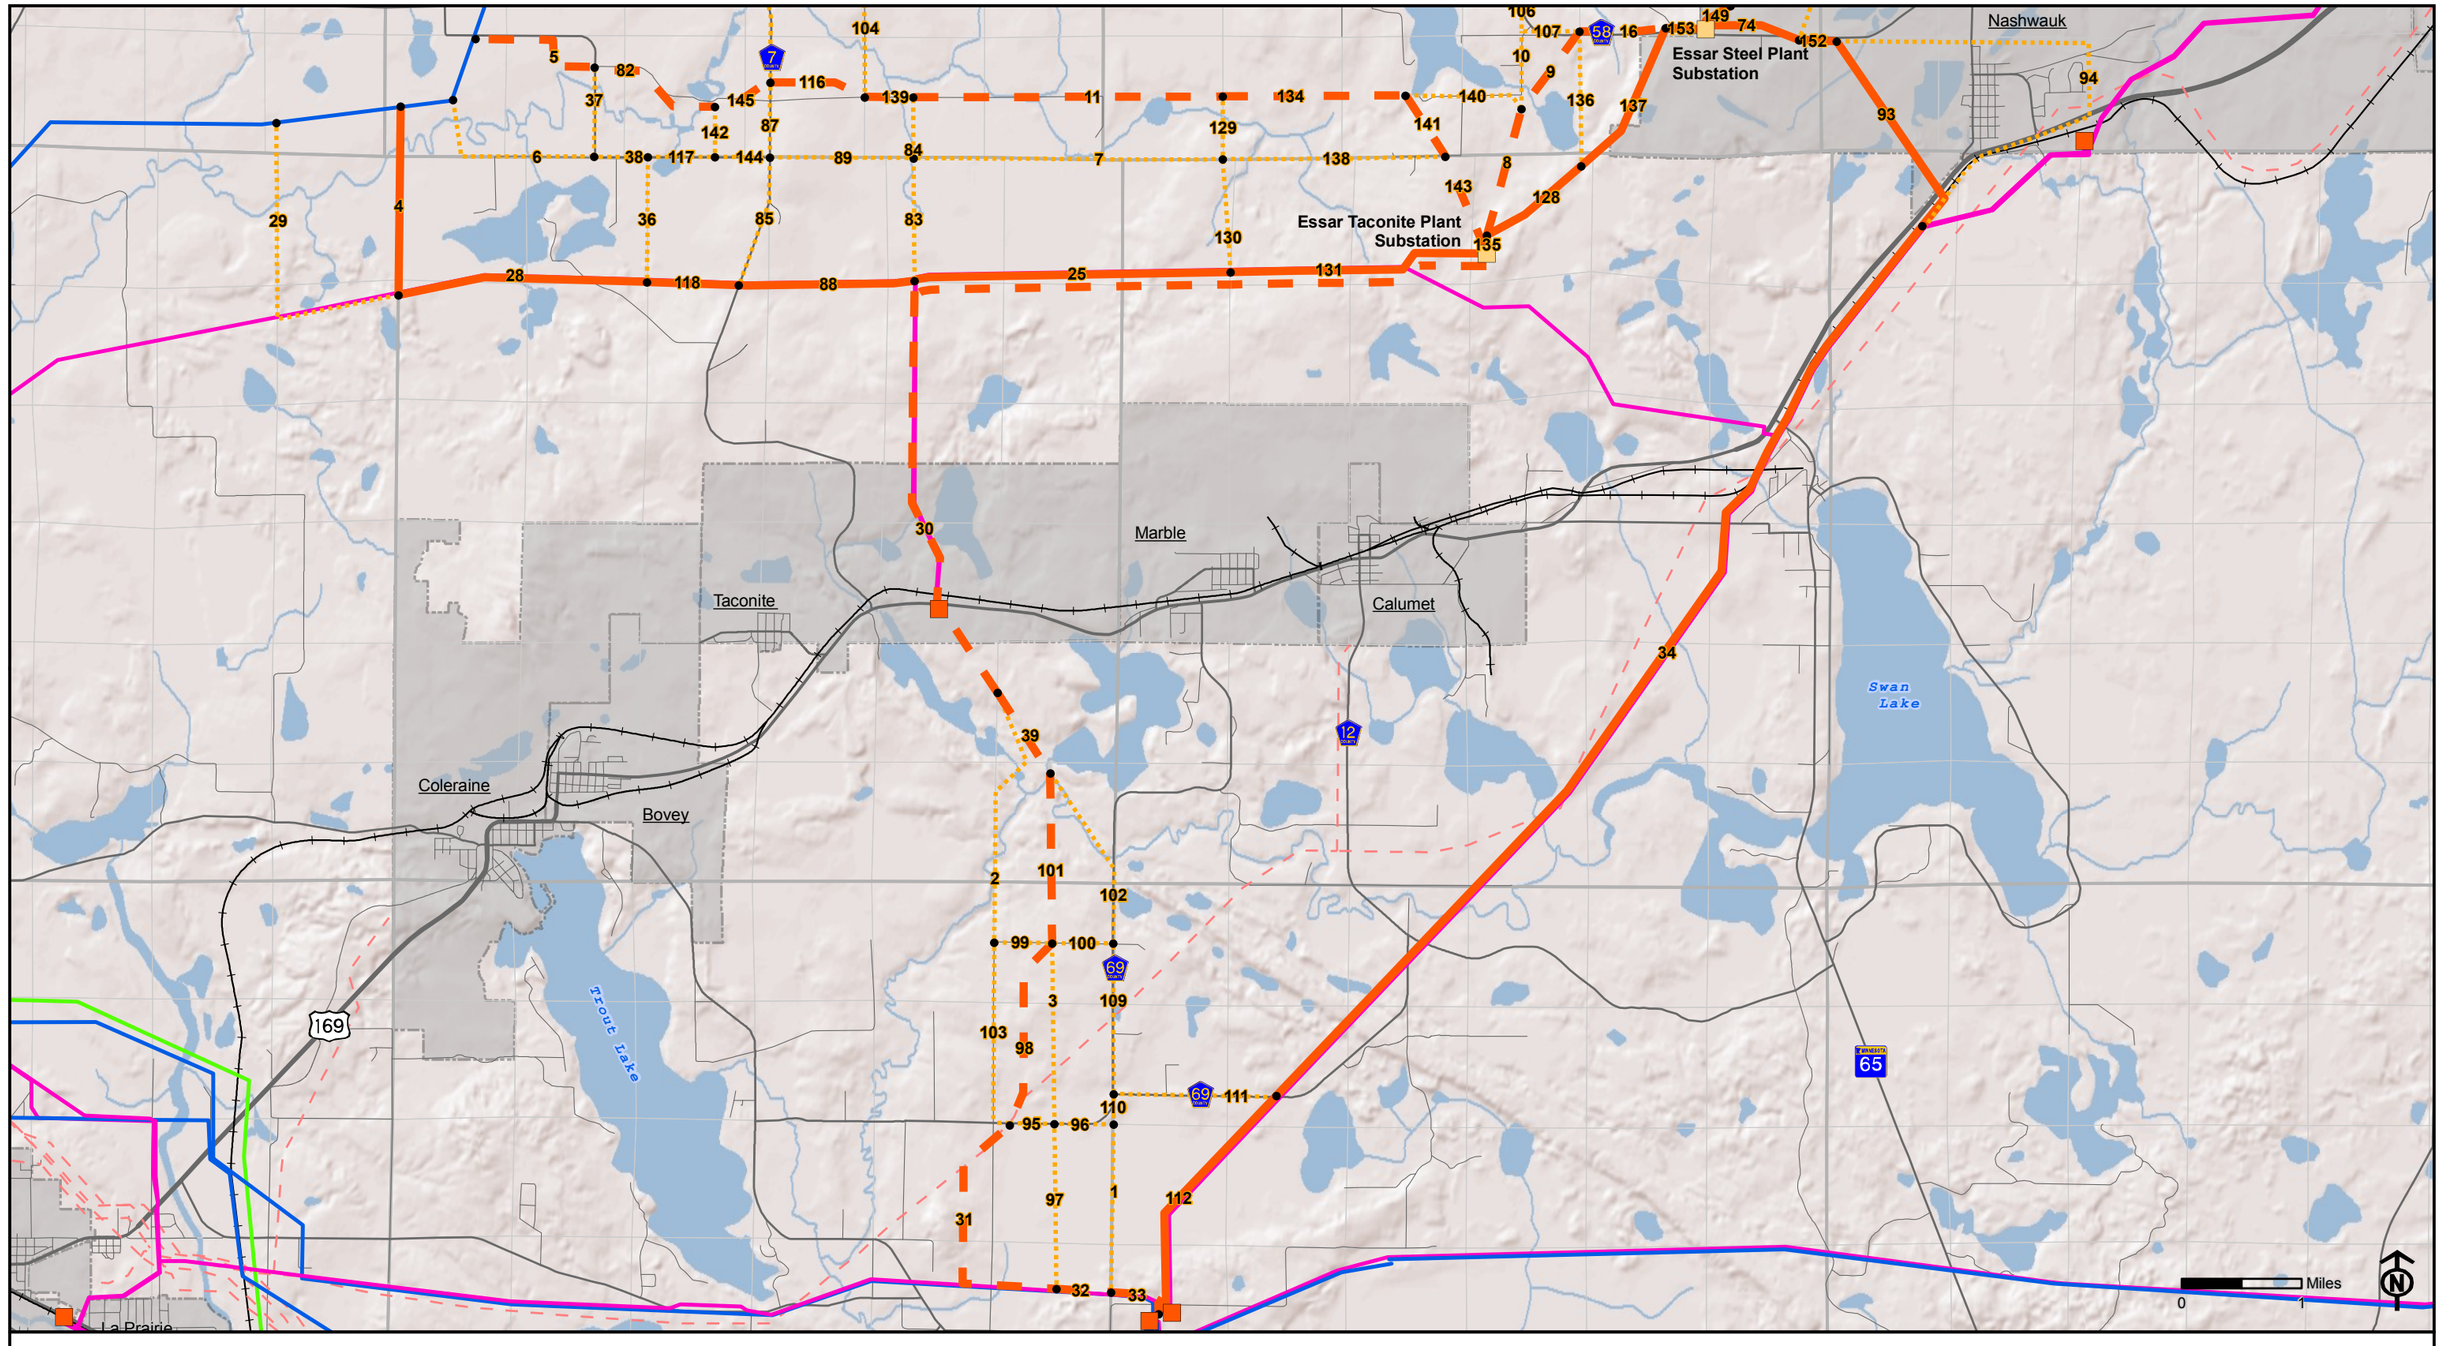

69kV Transmission
115kV Transmission
230kV Transmission
Pipeline
Municipal Boundary
Existing Substation
Rejected Route Segment
Alternative Route Segment
Preferred Route Segment
Route Segment End Point
Proposed Substation

Appendix A.13

Rejected Route Segments

Nashwauk 230 kV Route Application
Nashwauk PUC

HDR

Map Document: (\\Mspe-gis-file\gis\proj\Nashwauk\96143\map_docs\Route_Application_Figures\FigureXX_StudyAreas.mxd)
2/2/2009 - 3:45:55 PM