Appendix B

Substation Plans

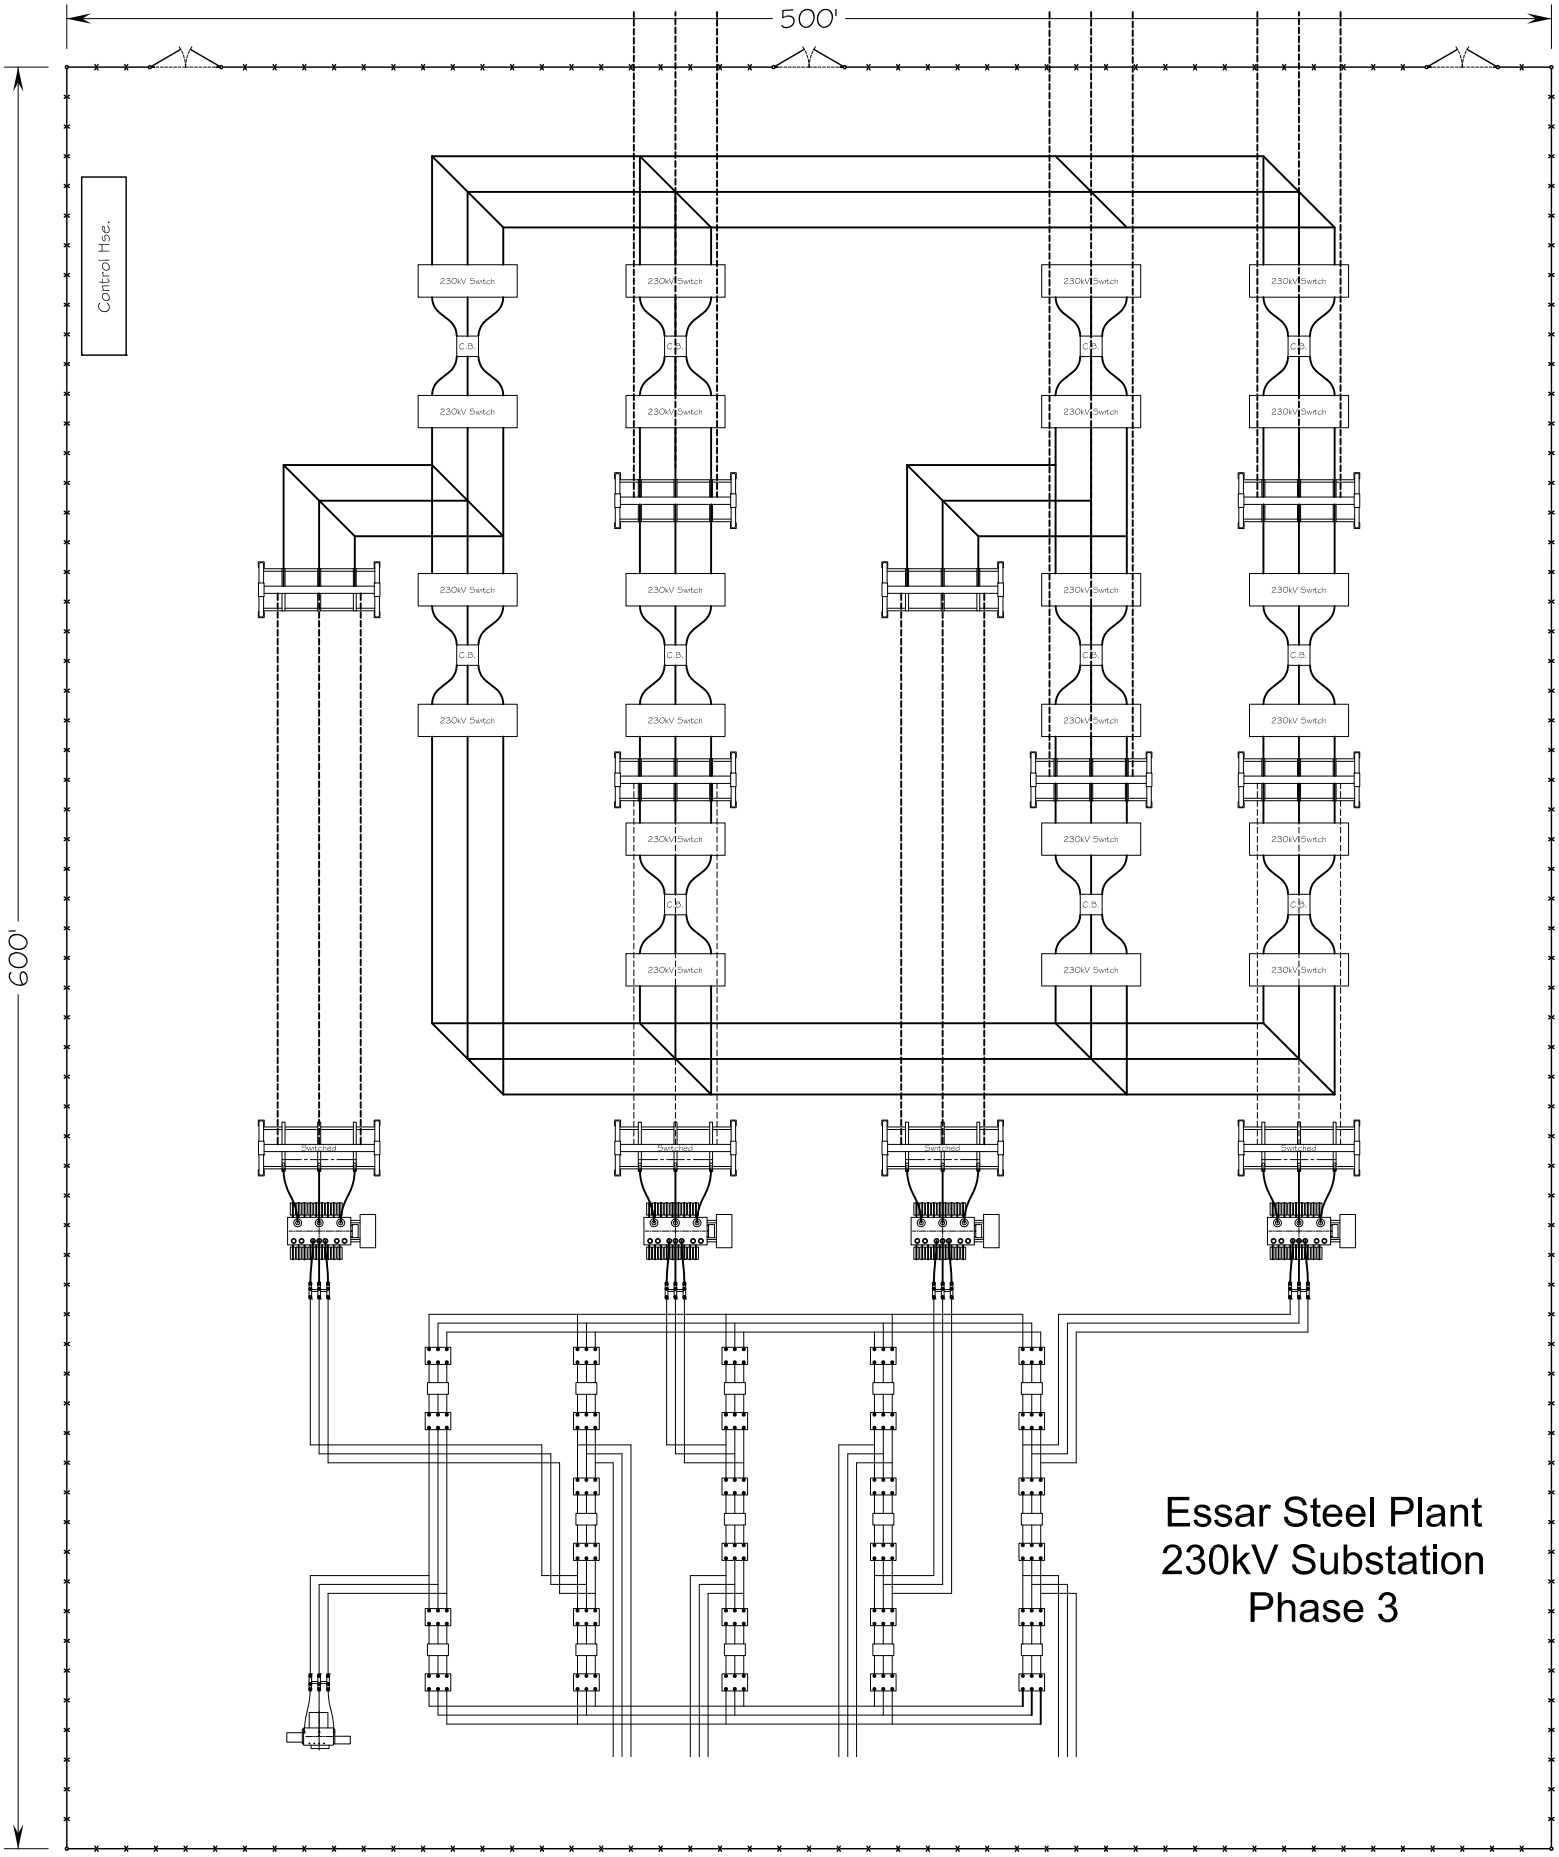
500'
600'
Control Hse.
230kV Switch
C.B.
Switched
Essar Steel Plant
230kV Substation
Phase 3

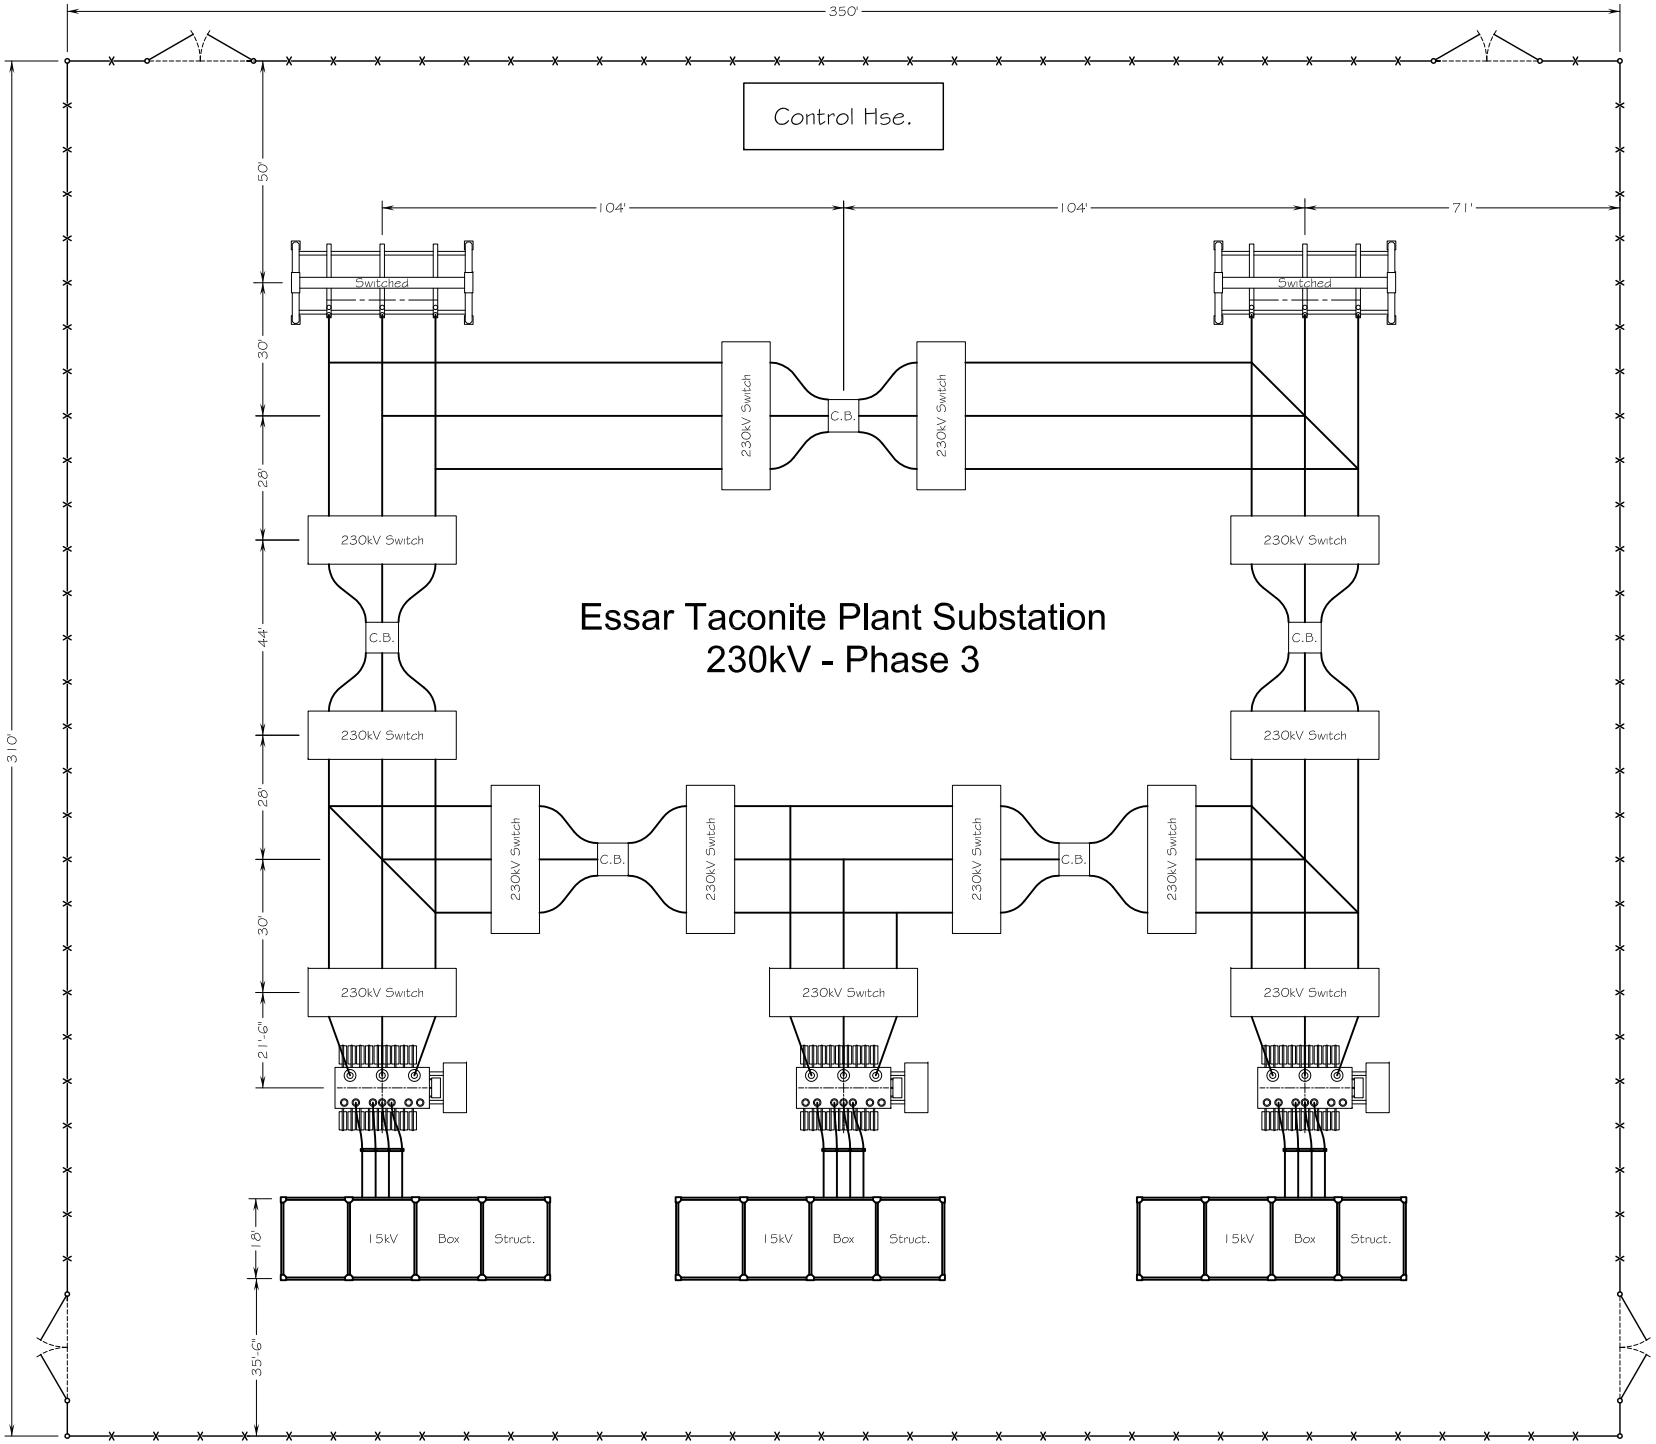
Essar Taconite Plant Substation
230kV - Phase 3
350'
310'
Control Hse.
104'
104'
71'
50'
30'
28'
44'
28'
30'
21'-6"
18'
35'-6"
Switched
Switched
230kV Switch
C.B.
15kV
Box
Struct.