Appendix D

Preliminary Substation Plans

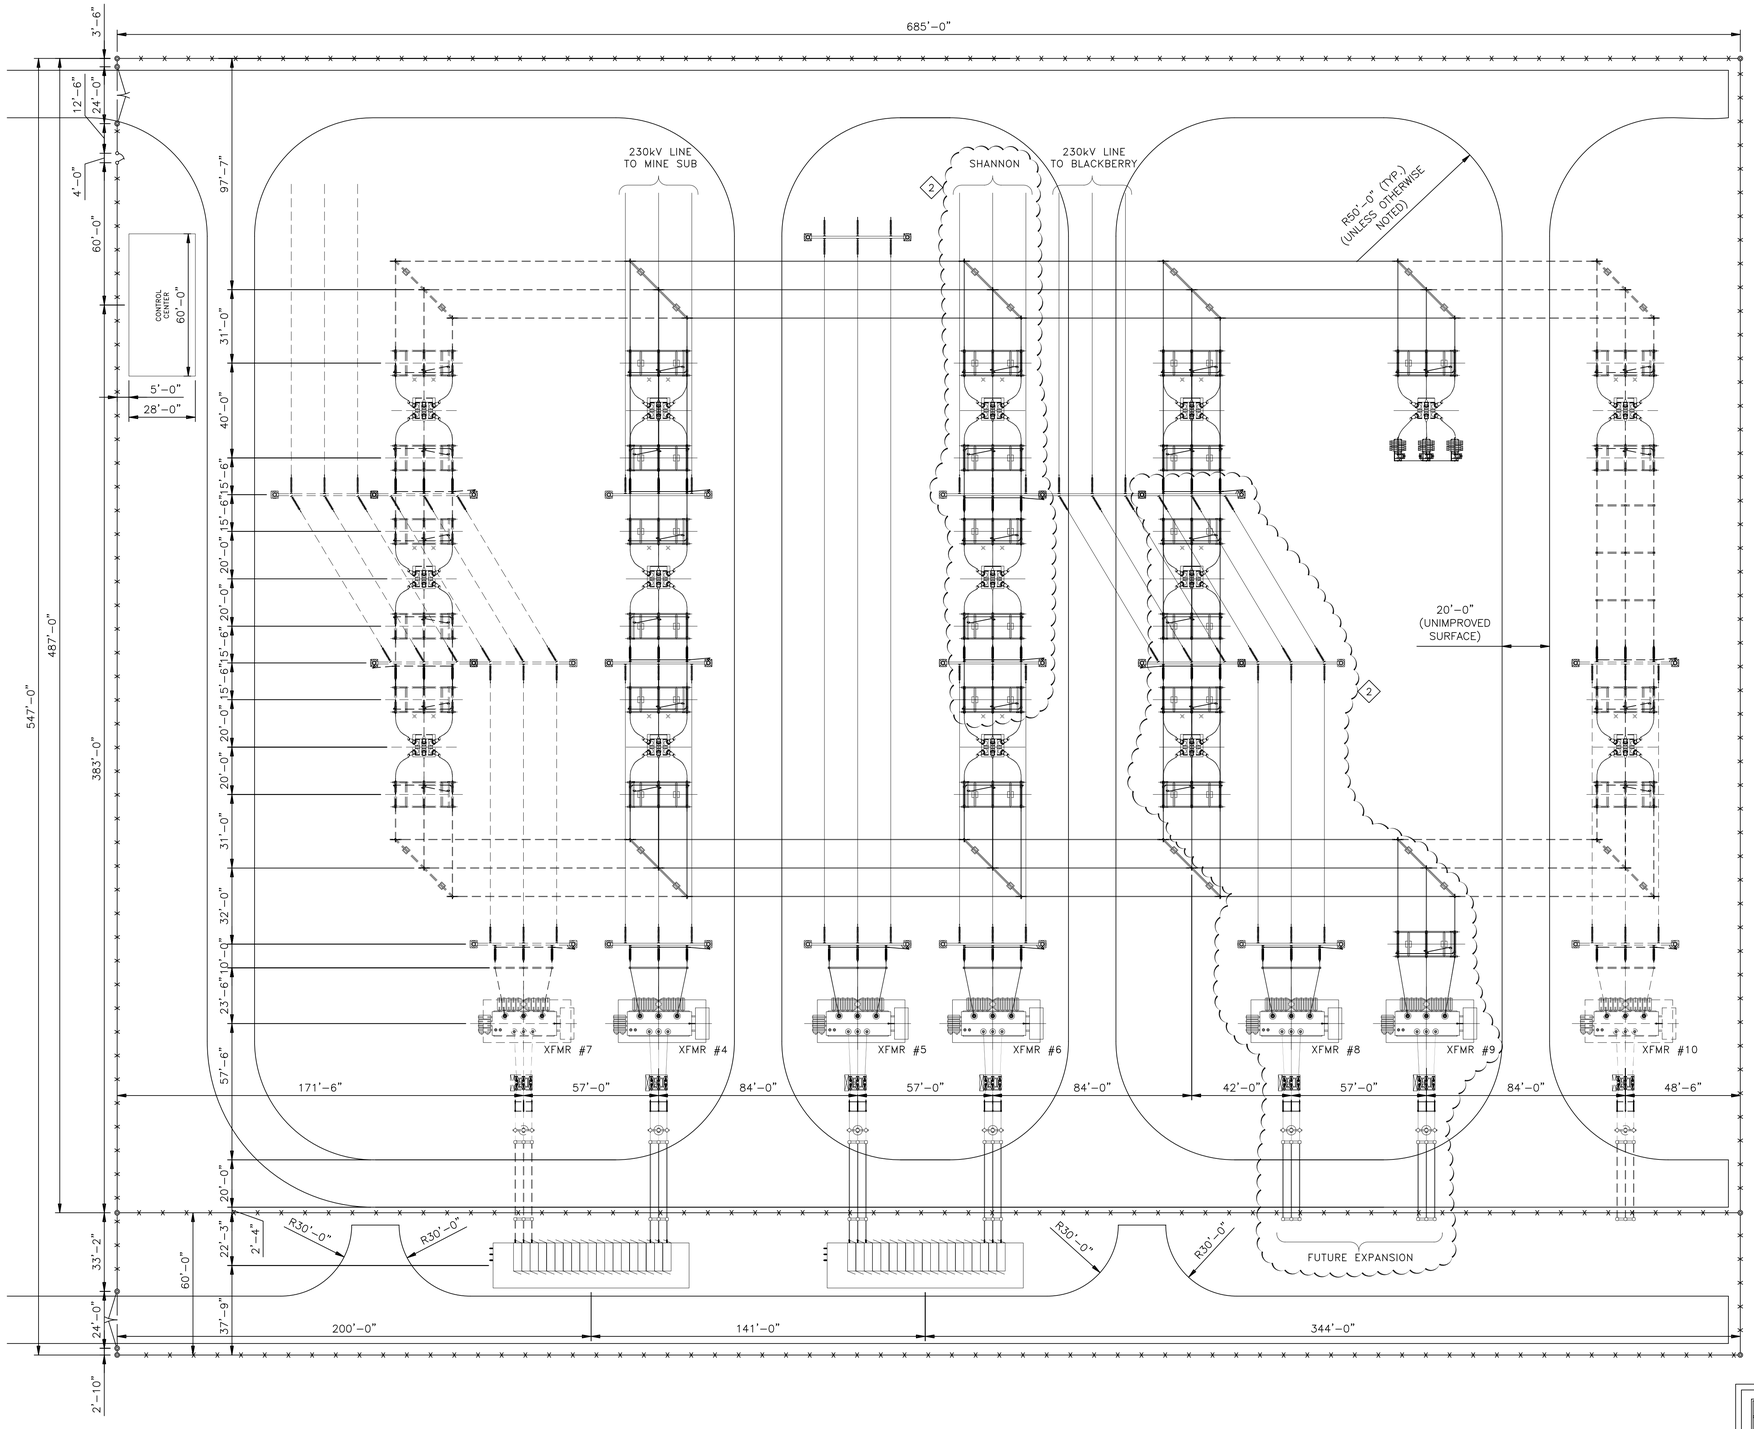

LEGEND
PHASE 3 – 2
FUTURE

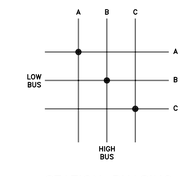

STATION PHASING

PRELIMINARY

NO.	DATE	REVISION DESCRIPTION	BY	APPROVED
.	.	.	.	.
.	.	.	.	.
.	.	.	.	.

NO.	DATE	REVISION DESCRIPTION	BY	APPROVED
.	.	.	.	.
B	12-30-09	ISSUED FOR REVIEW	RA/B&V	.
A	09-30-09	PROPOSED SITE LAYOUT	.	SJD/B&V

NASHWAUK PUBLIC UTILITIES COMMISSION
NASHWAUK, MN

ESSAR STEEL 230kV STEEL SUBSTATION
GENERAL SITE ARRANGEMENT

ISSUE DATE: 09-30-09
SCALE: 1" = 30'-0"

SHEET 1
REV. B

PHASE 3

ImageSite: .

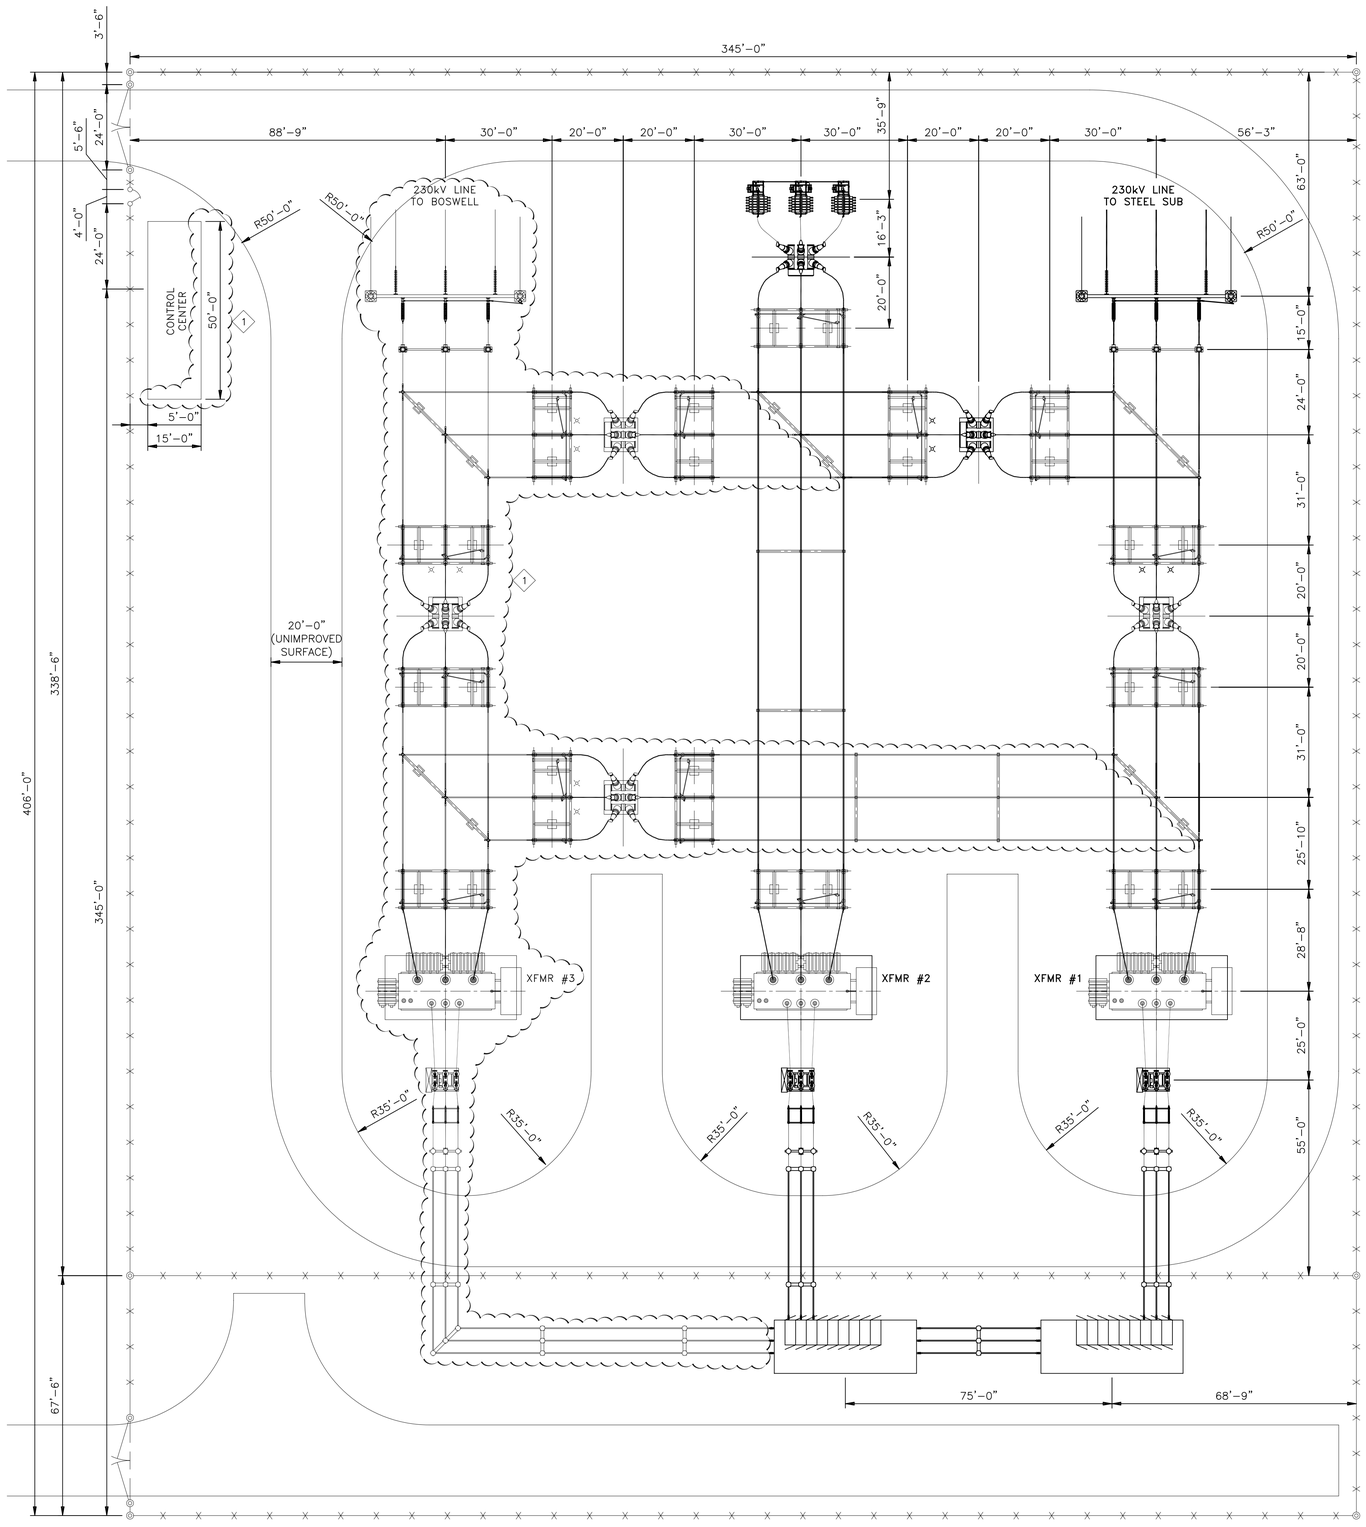

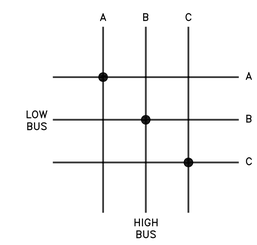

STATION PHASING

LEGEND
PHASE 3 – 1

PRELIMINARY

NO.	DATE	REVISION DESCRIPTION	BY	APPROVED
.	.	.	.	.
.	.	.	.	.
.	.	.	.	.

NO.	DATE	REVISION DESCRIPTION	BY	APPROVED
.	.	.	.	.
B	12-30-09	ISSUED FOR REVIEW	RA/B&V	.
A	09-30-09	PROPOSED SITE LAYOUT	.	SJD/B&V

NASHWAUK PUBLIC UTILITIES COMMISSION
NASHWAUK, MN

ESSAR STEEL 230kV MINE SUBSTATION
GENERAL SITE ARRANGEMENT

ISSUE DATE: 09-30-09

SCALE: 1" = 20'-0"

SHEET 1

REV. B

PHASE 3

ImageSite: .