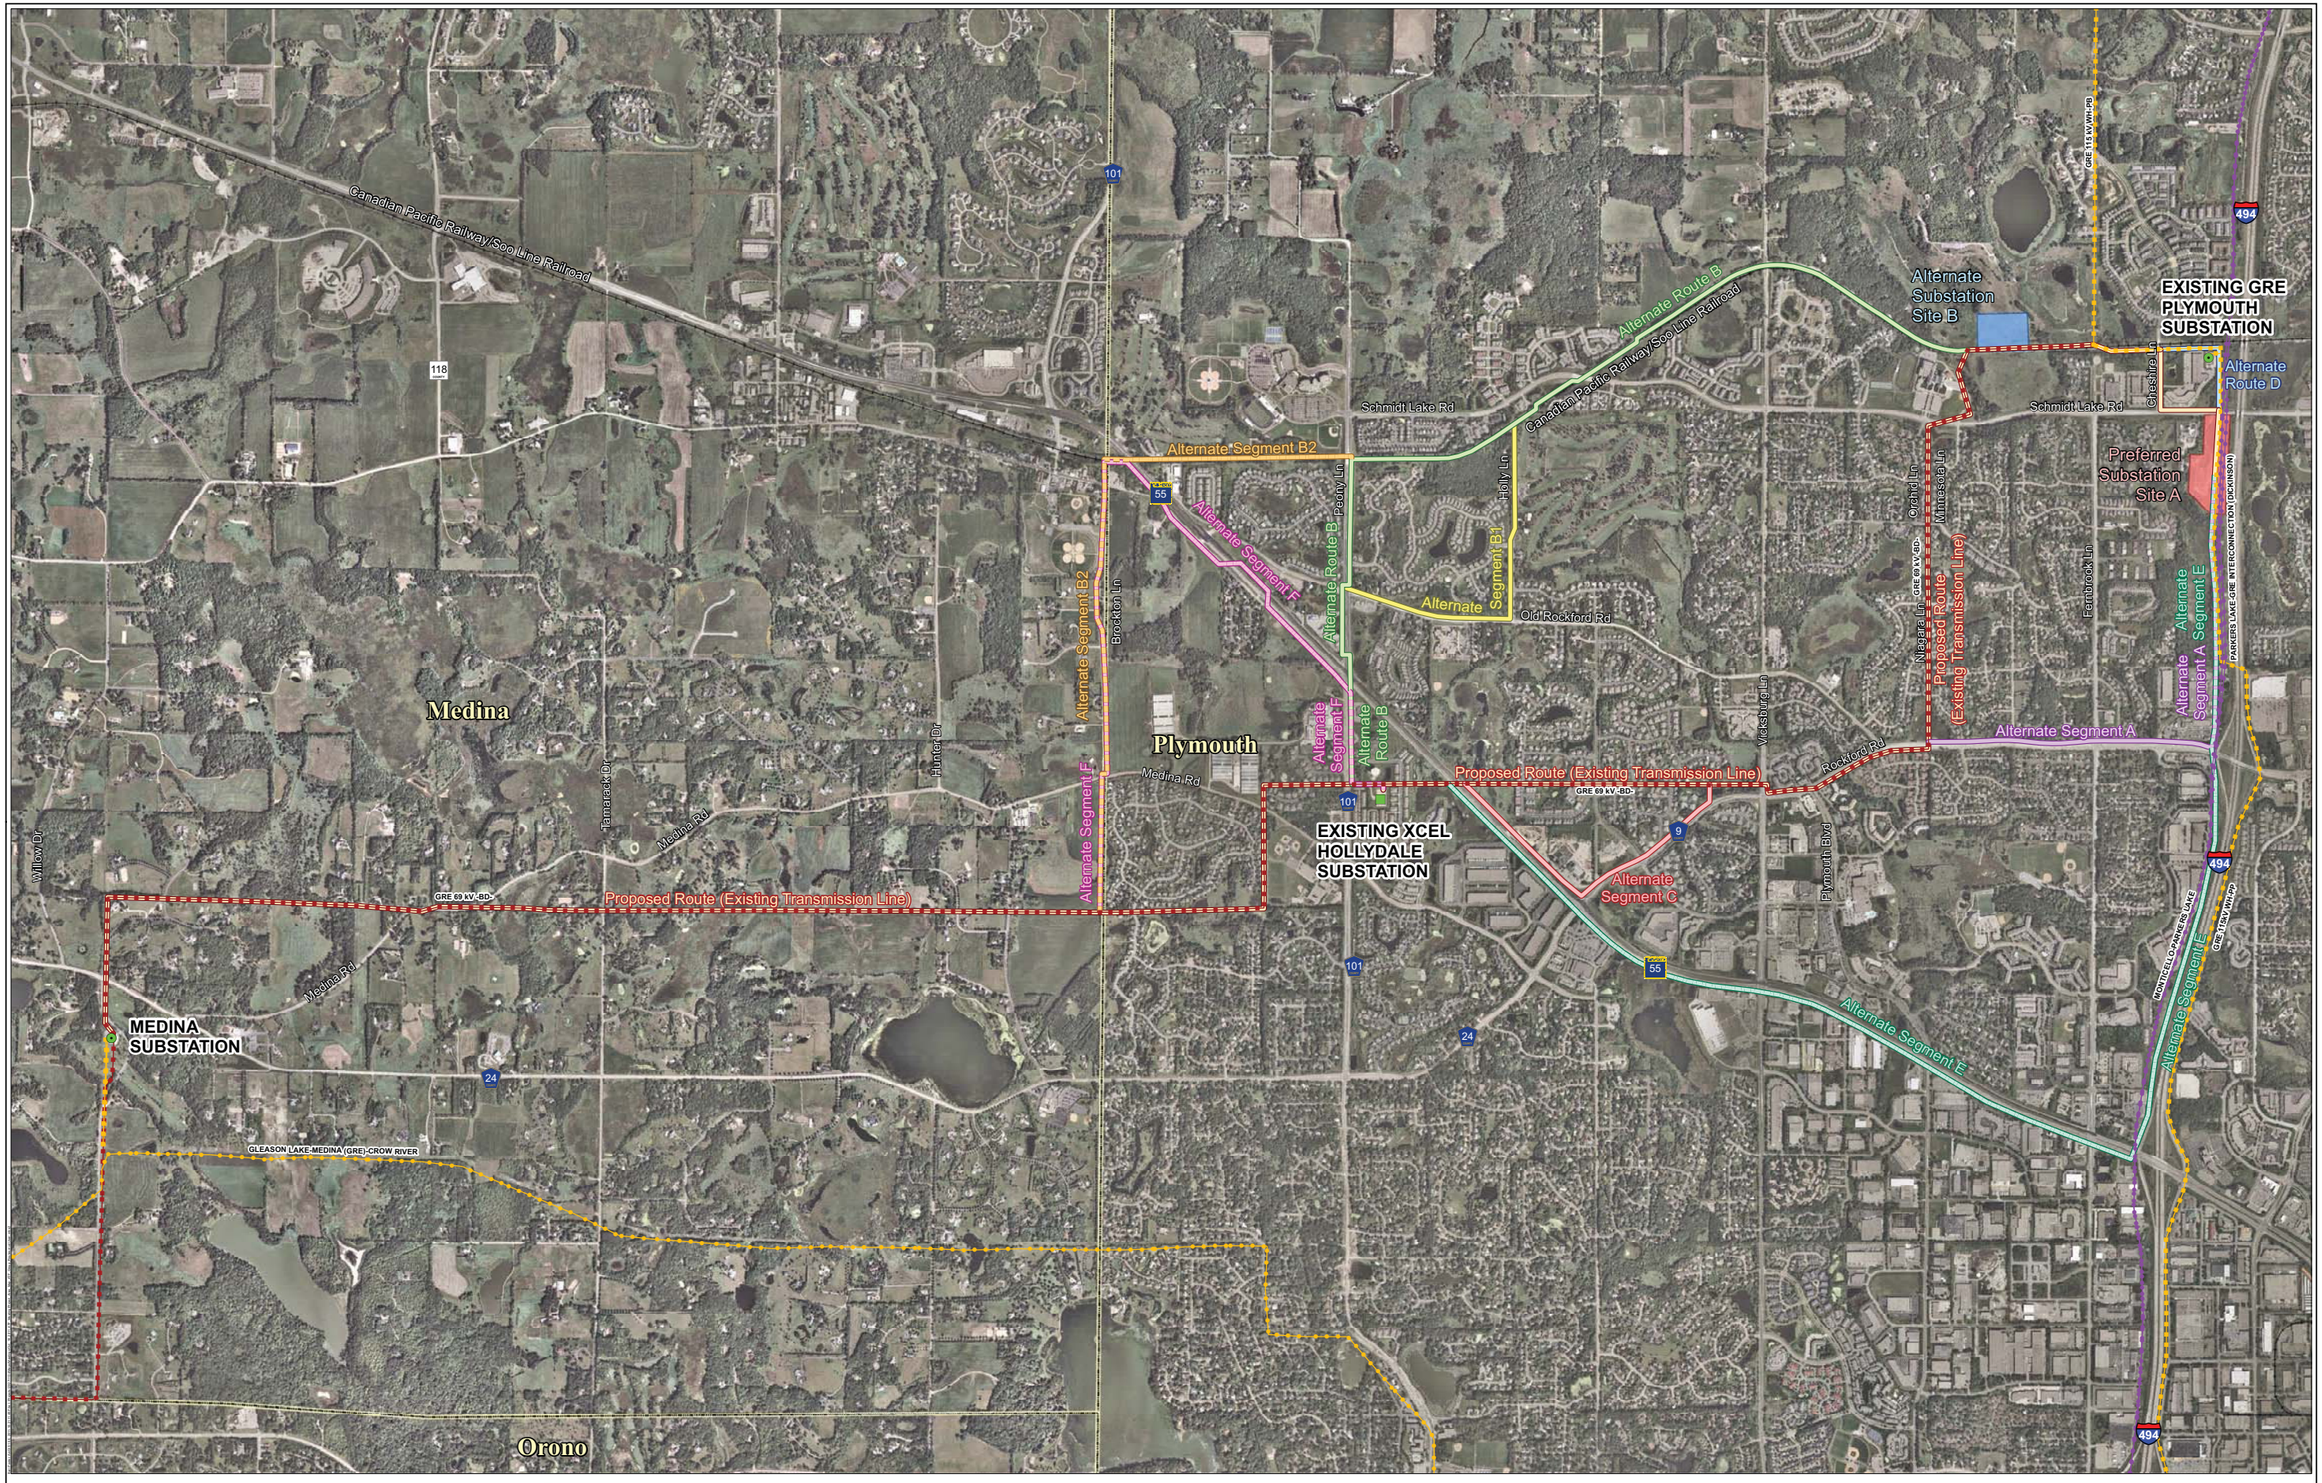

Proposed Project Extents (Application)
- Proposed Route (Existing Transmission Corridor)
- Alternate Route Segment A
- Alternate Route Segment B
- Alternate Route Segment C
- Alternate Route Segment D

Proposed Project Extents (ATF Meeting)
- Alternate Segment B1
- Alternate Segment B2
- Alternate Segment E
- Alternate Segment F

- Preferred Substation Site A
- Alternate Substation Site B
- Railroad
- Municipal Boundary

- GRE Substation

GRE Transmission Line
- 69 kV
- 115 kV
- 345 kV

- Xcel Energy Substation

Xcel Energy Transmission Line
- 69 kV
- 115 kV
- 345 kV

Feet
800 400 0 800

Data Source: Xcel Energy, GRE, MN DNR, MNDOT, USGS
Background: 2009 Aerial Express Imagery for the Twin Cities

Hollydale Project
PROJECT AREA MAP
Hennepin County, Minnesota

Xcel Energy®

PUC Docket No. E002/TL-11-152