APPENDIX G

City of Maplewood Road Improvement Plan

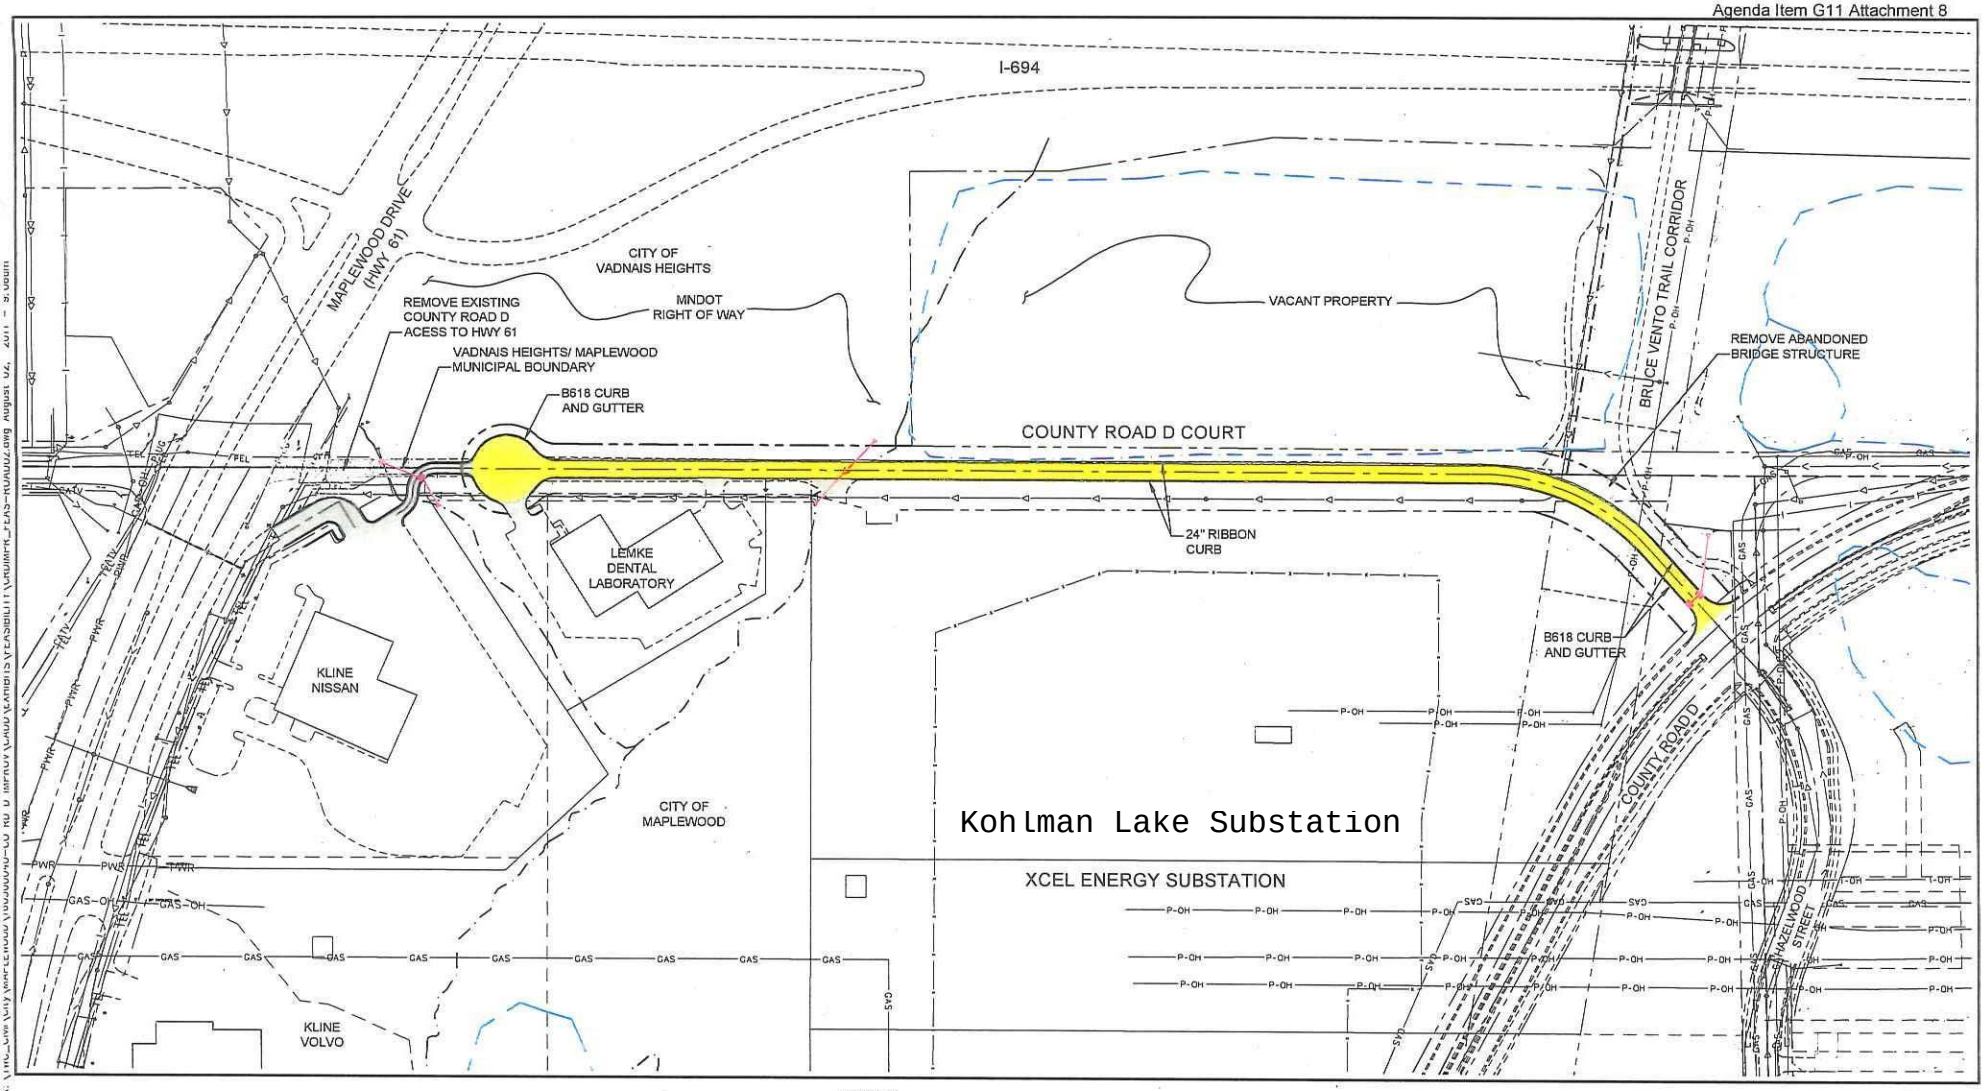

LEGEND

- PROPOSED PRIVATE ROADWAY IMPROVEMENTS
- PROPOSED ROADWAY IMPROVEMENTS
- PROPOSED STORM SEWER
- PROPOSED DRAINAGE STRUCTURE
- WETLAND BOUNDARY (NWI MAPPING)

City of Maplewood, Minnesota
Department of Public Works
Engineering Division

Kimley-Horn and Associates, Inc.

NORTH

0 40 80 160
HORIZONTAL
SCALE IN FEET

PROPOSED ROADWAY IMPROVEMENTS

COUNTY ROAD D COURT IMPROVEMENTS

MAPLEWOOD CITY PROJECT NO. 10-20
VADNAIS HEIGHTS CITY PROJECT NO. 2010-20

EXHIBIT 3