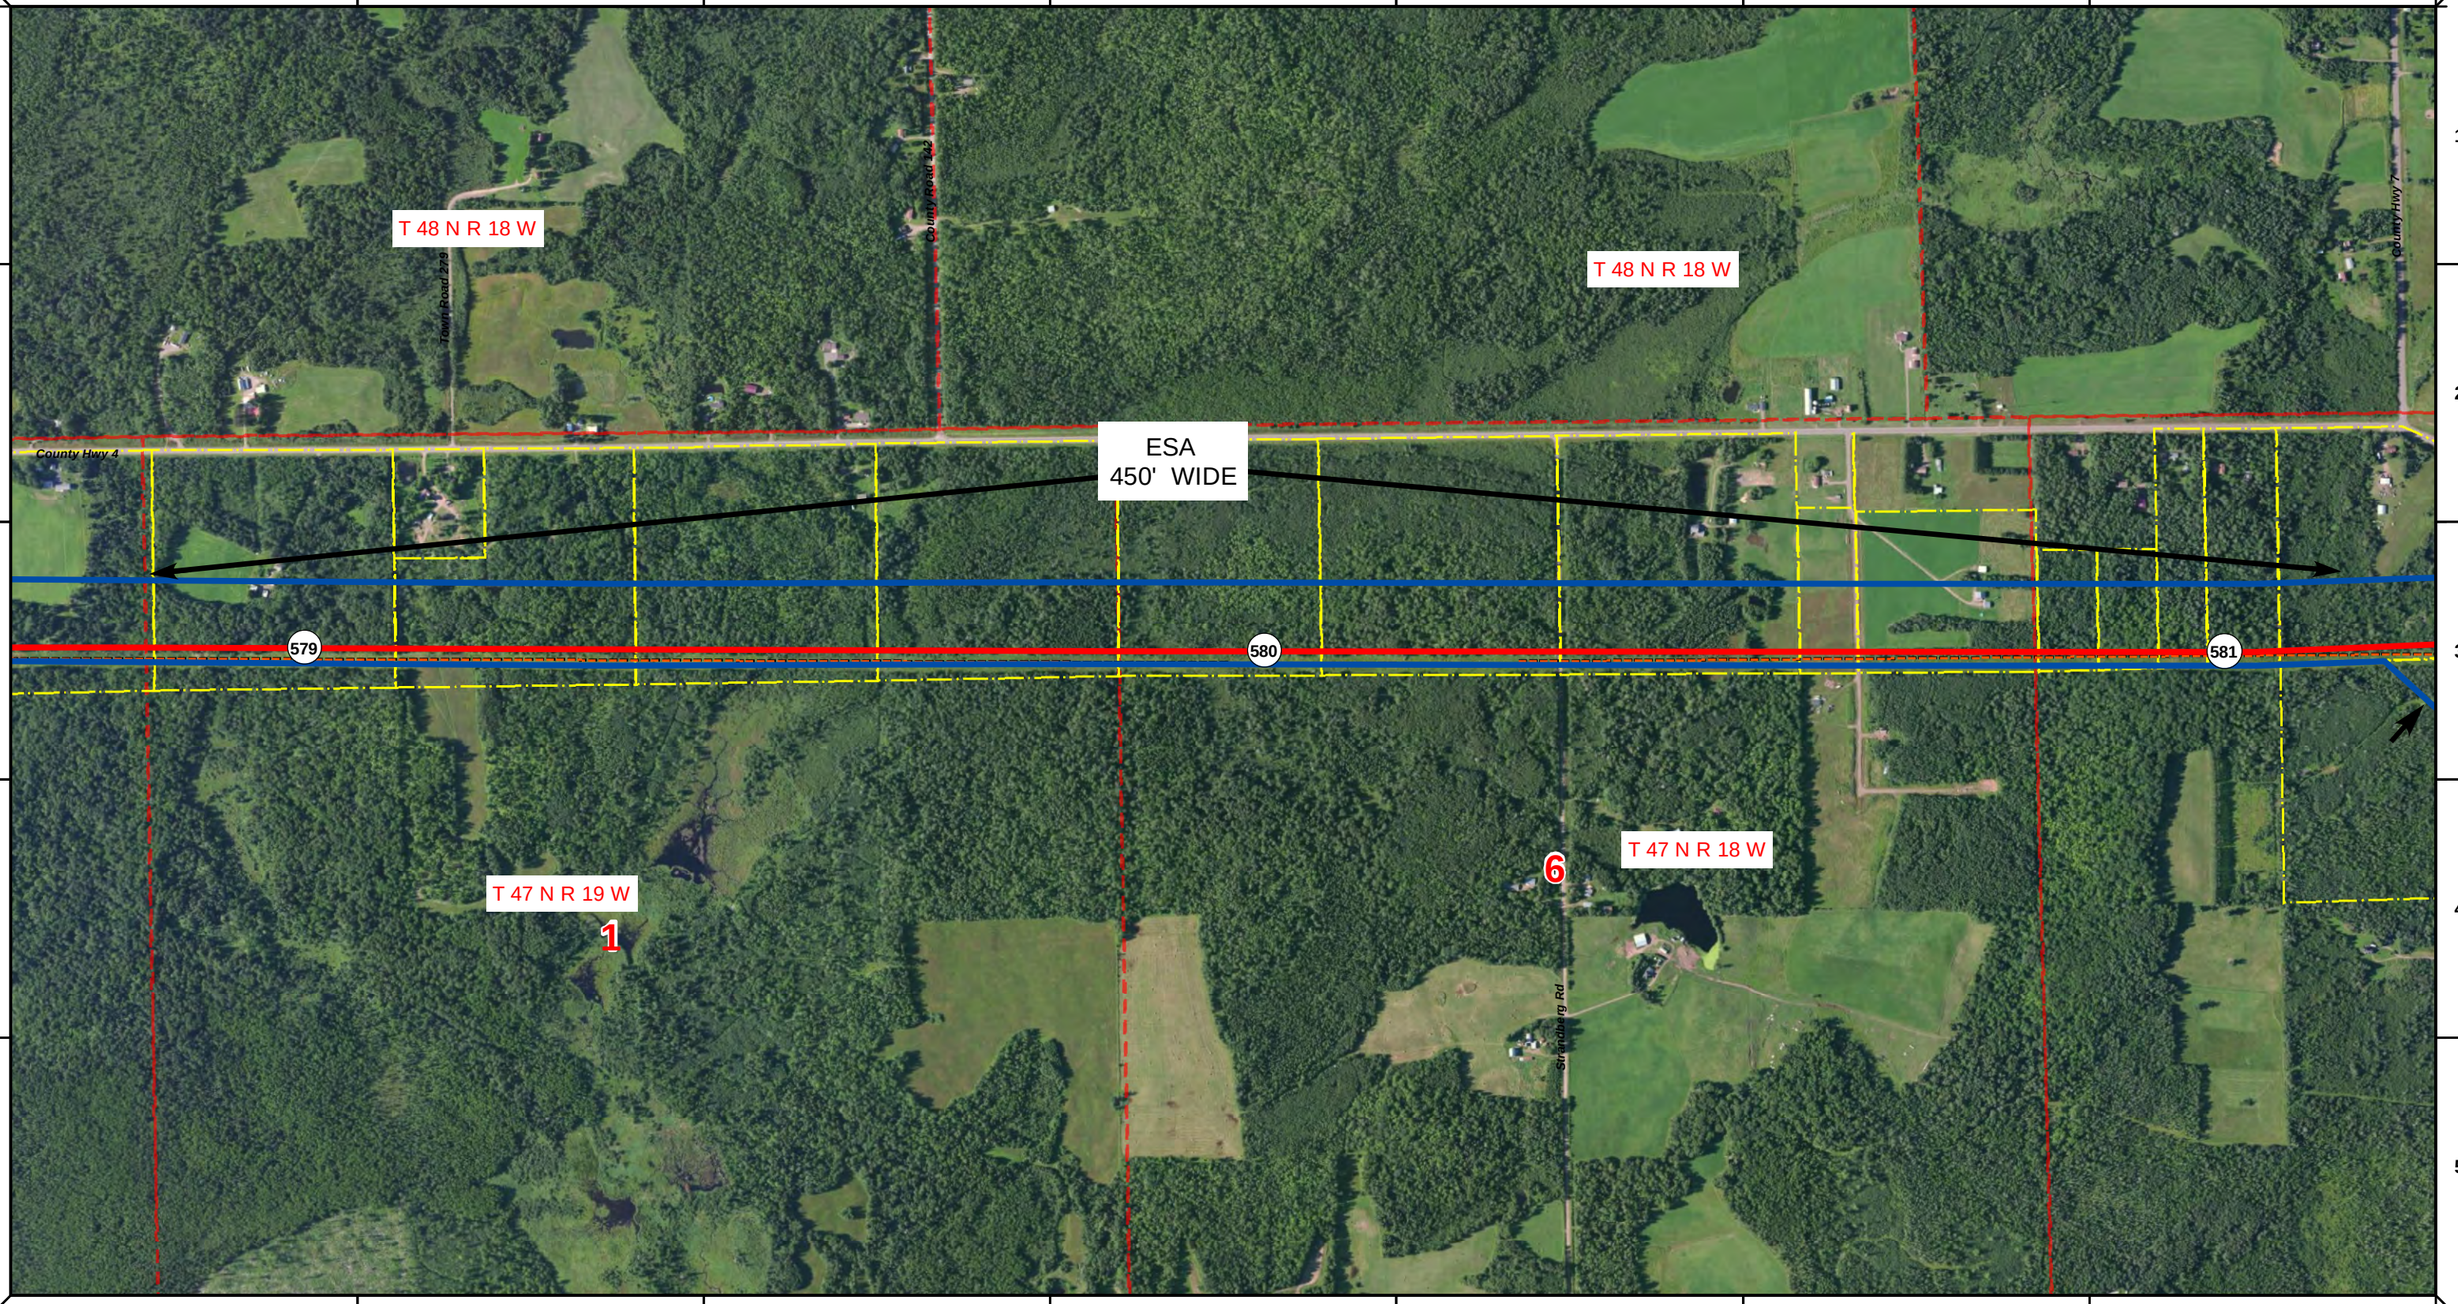


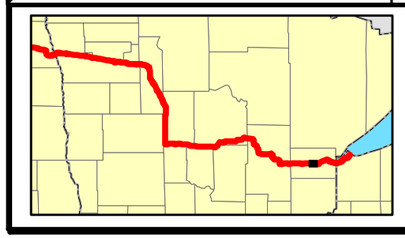

Proposed Pipeline - Sandpiper
Existing Enbridge Pipelines
Foreign Pipes
Transmission Lines
SPREAD BREAK

1 Milepost - Sandpiper
Potential Block Valve
Environmental Survey Area (ESA)

Tract Boundary
Facility Boundary
Previously Sited Facility Boundary
Section Lines

N

500 250 0 500 1,000 Feet

| DRAWN | CHECKED | APPROVED | DATE | REV NO. | DESCRIPTION |
|---|---|---|---|---|---|
| MLB | | | 1/29/14 | 2 | PUC Update - Revision D-2 Alignment |
| MLB | | | 12/19/13 | 1 | PUC Update - Revision D Alignment |
| MLB | | | 10/10/13 | 0 | PUC Submittal |

ENBRIDGE
NORTH DAKOTA PIPELINE COMPANY LLC

**PROPOSED SANDPIPER PIPELINE PROJECT**
**ROUTE MAP**
**Carlton County, MN**

DRAWN: MLB | CHECKED: --
DATE: Jan 30, 2014 | SCALE: AS SHOWN

Spread:8 Map: 115 of 123

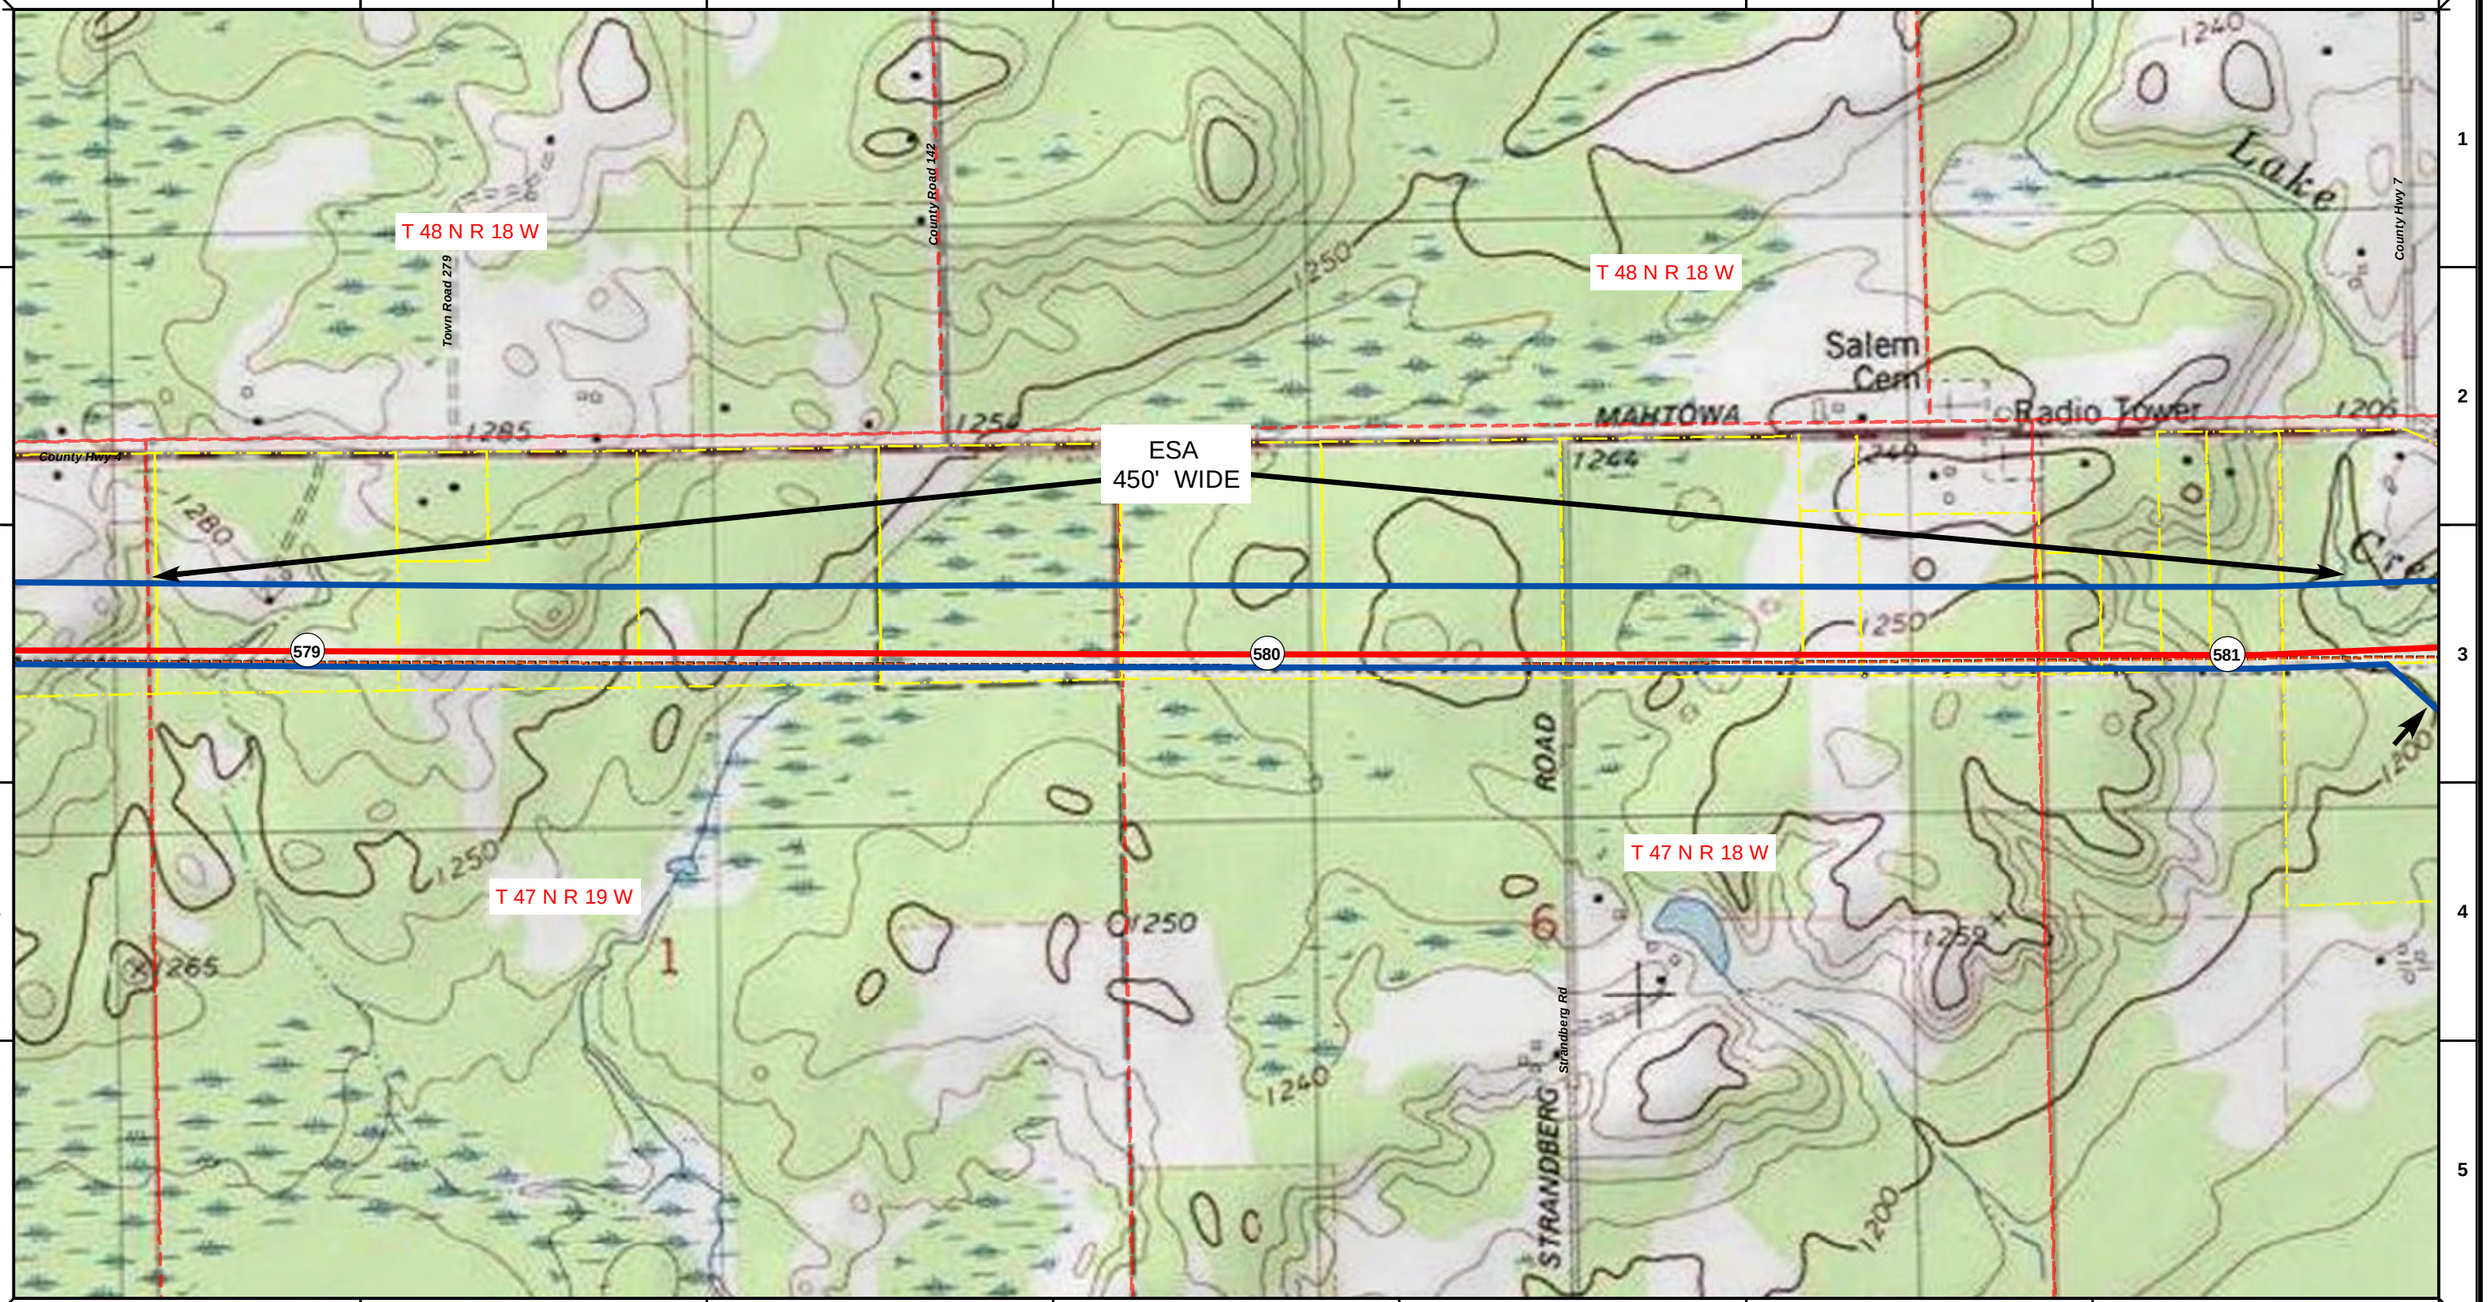


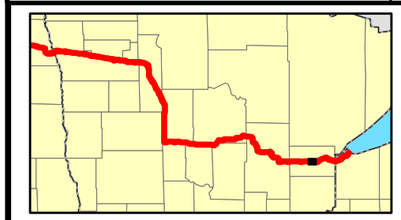

- Proposed Pipeline - Sandpiper
- Existing Enbridge Pipelines
- Foreign Pipes
- Transmission Lines
- SPREAD BREAK
- (1) Milepost - Sandpiper
- Potential Block Valve
- Environmental Survey Area (ESA)
- Tract Boundary
- Facility Boundary
- Previously Sited Facility Boundary
- Section Lines

N

500 250 0 500 1,000 Feet

| DRAWN | CHECKED | APPROVED | DATE | REV NO. | DESCRIPTION |
|---|---|---|---|---|---|
| MLB | | | 1/29/14 | 2 | PUC Update - Revision D-2 Alignment |
| MLB | | | 12/19/13 | 1 | PUC Update - Revision D Alignment |
| MLB | | | 10/10/13 | 0 | PUC Submittal |

ENBRIDGE
NORTH DAKOTA PIPELINE COMPANY LLC

**PROPOSED SANDPIPER PIPELINE PROJECT**
**ROUTE MAP**
**Carlton County, MN**

DRAWN: MLB | CHECKED: --
DATE: Jan 30, 2014 | SCALE: AS SHOWN

Spread:8 Map: 115 of 123

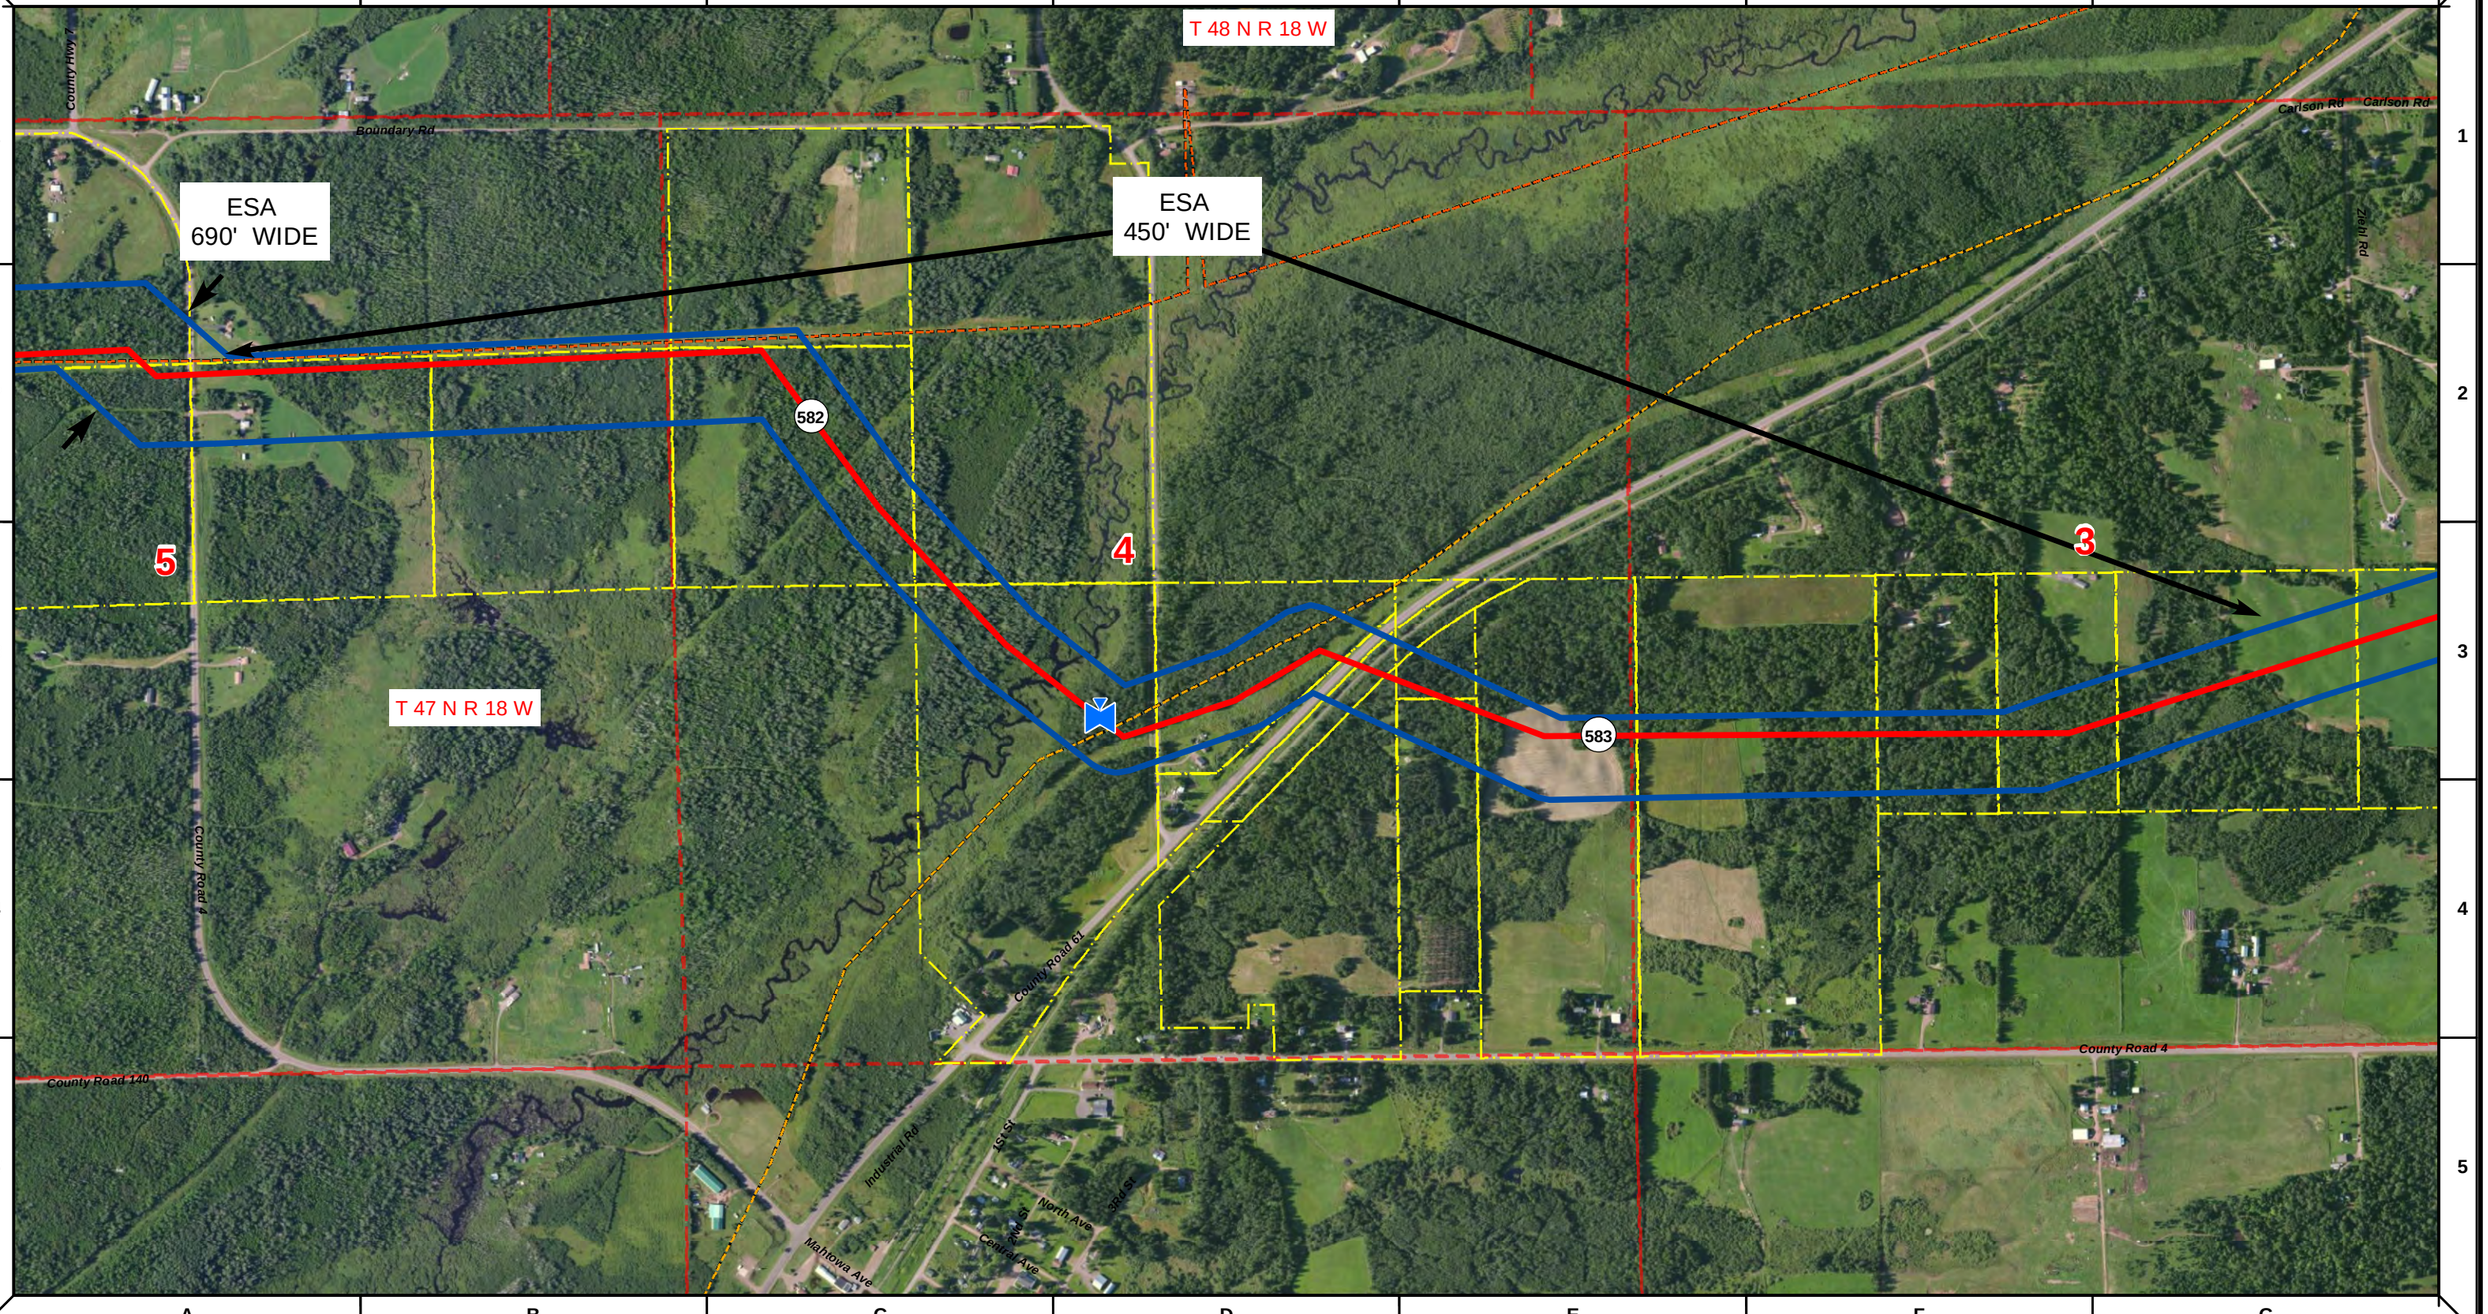


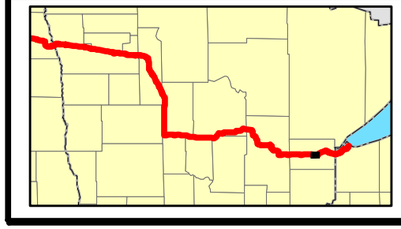

Proposed Pipeline - Sandpiper
Existing Enbridge Pipelines
Foreign Pipes
Transmission Lines
SPREAD BREAK

1 Milepost - Sandpiper
Potential Block Valve
Environmental Survey Area (ESA)

Tract Boundary
Facility Boundary
Previously Sited Facility Boundary
Section Lines

500 250 0 500 1,000 Feet

| DRAWN | CHECKED | APPROVED | DATE | REV NO. | DESCRIPTION |
|---|---|---|---|---|---|
| MLB | | | 1/29/14 | 2 | PUC Update - Revision D-2 Alignment |
| MLB | | | 12/19/13 | 1 | PUC Update - Revision D Alignment |
| MLB | | | 10/10/13 | 0 | PUC Submittal |

ENBRIDGE
NORTH DAKOTA PIPELINE COMPANY LLC

**PROPOSED SANDPIPER PIPELINE PROJECT**
**ROUTE MAP**
**Carlton County, MN**

DRAWN: MLB CHECKED: --
DATE: Jan 30, 2014 SCALE: AS SHOWN

Spread:8 Map: 116 of 123

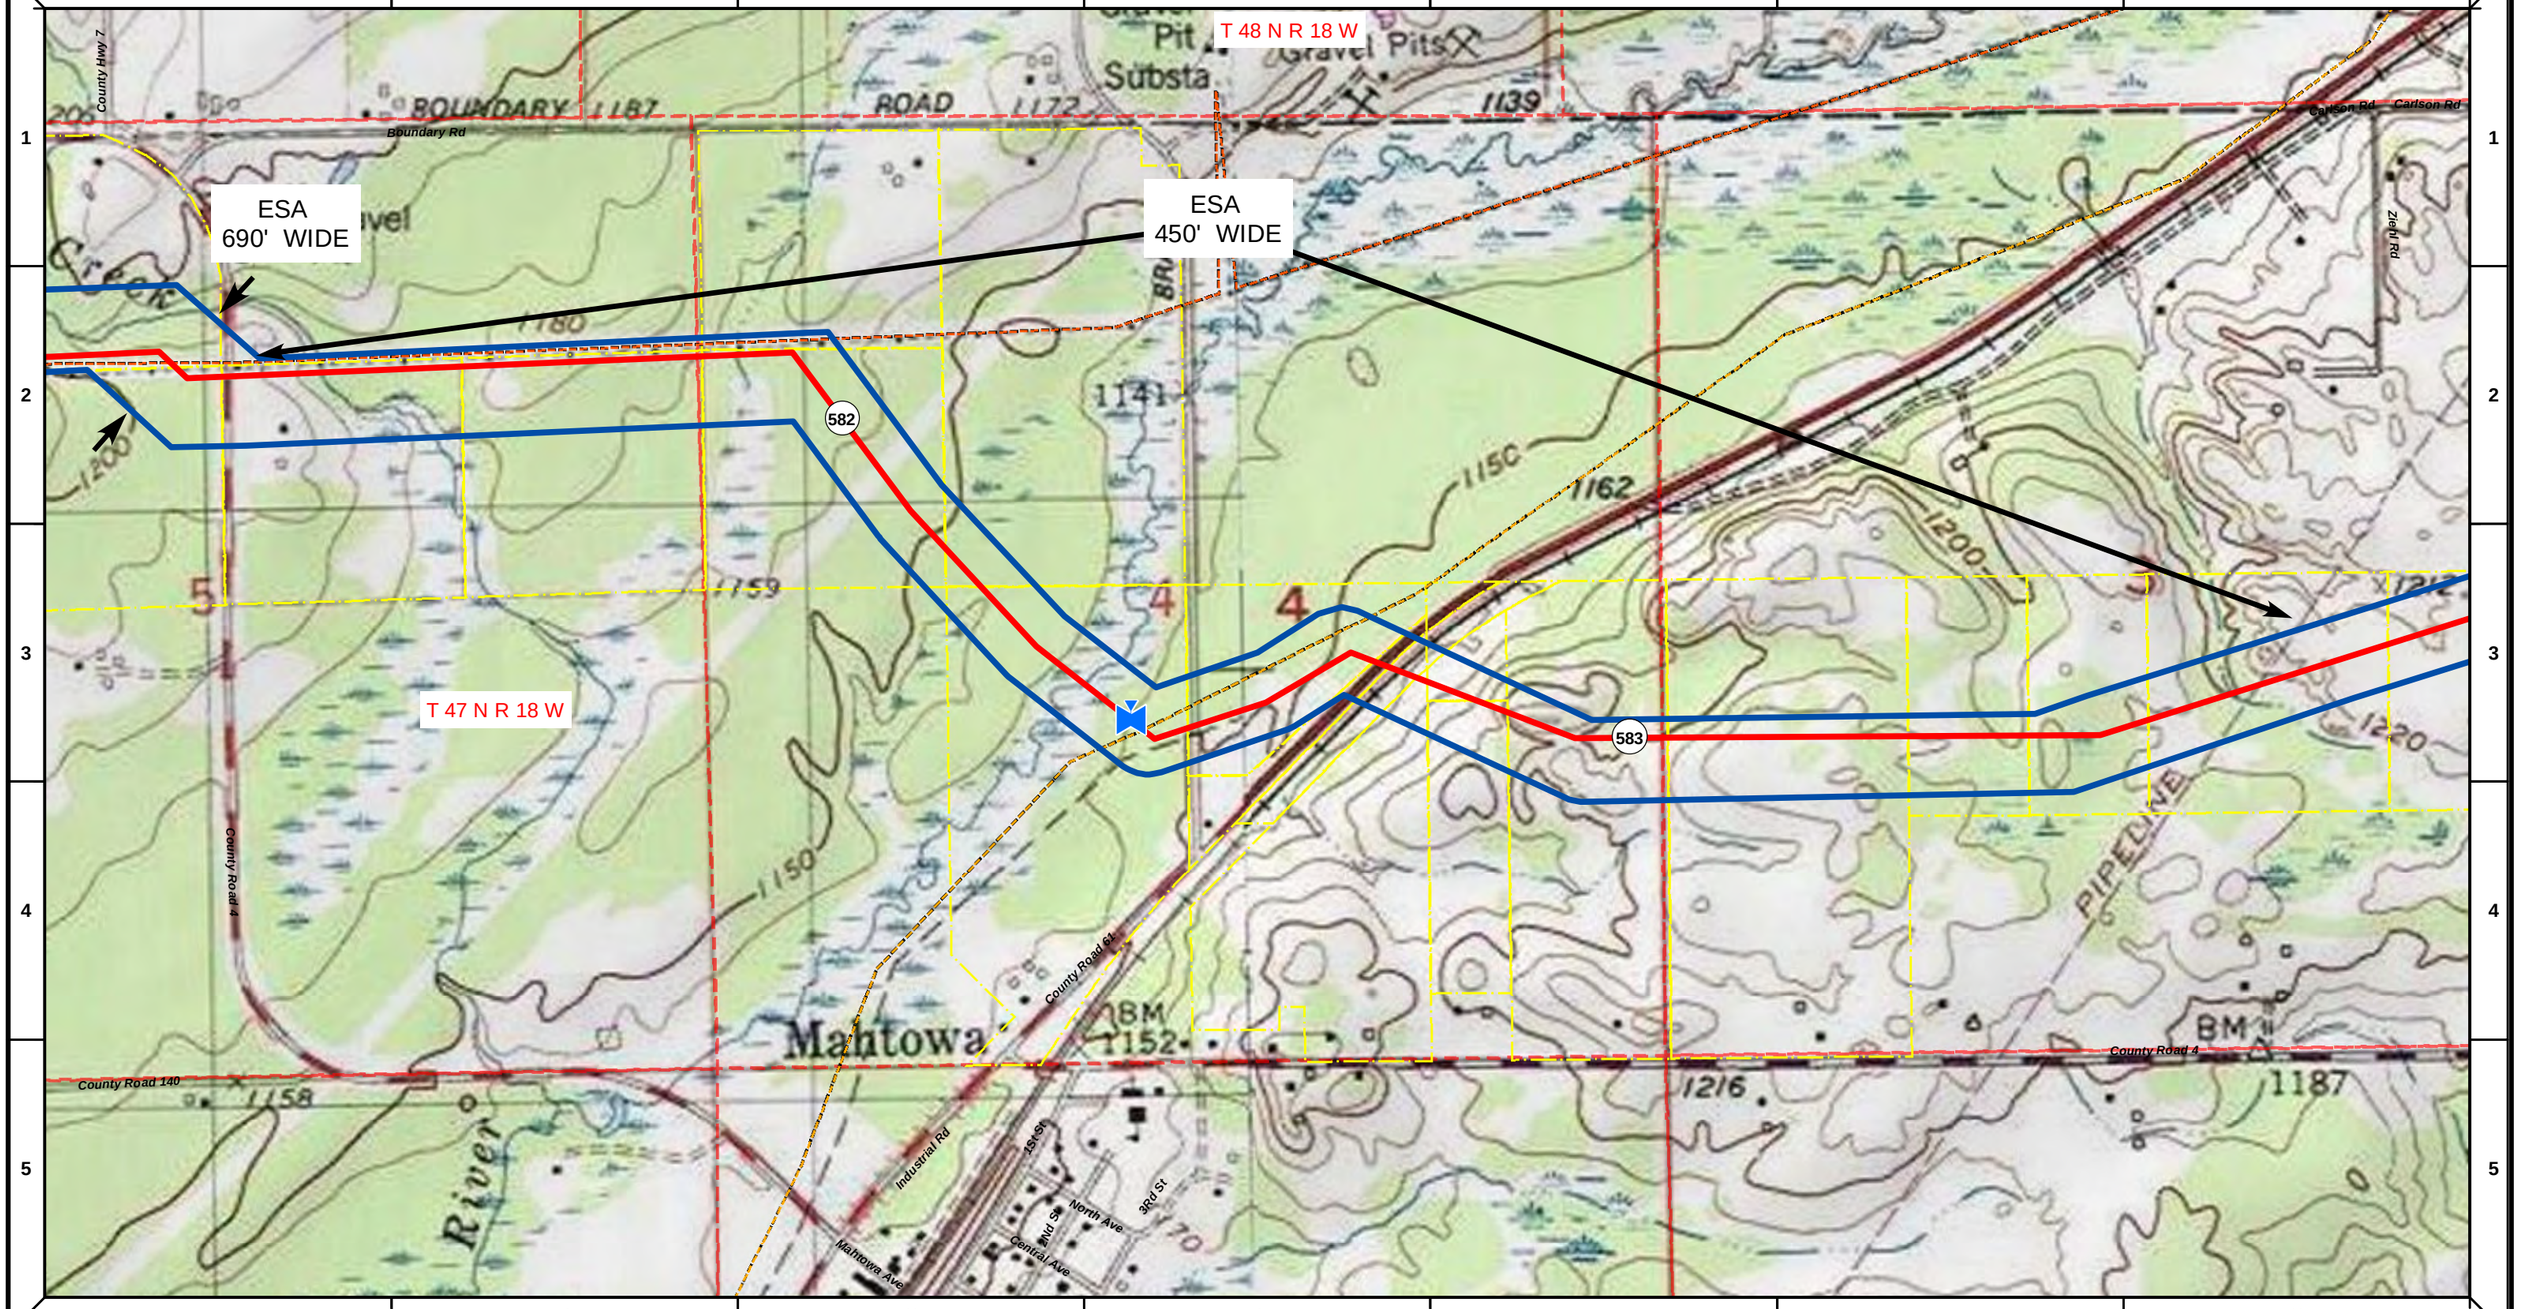


Proposed Pipeline - Sandpiper
Existing Enbridge Pipelines
Foreign Pipes
Transmission Lines
SPREAD BREAK

1 Milepost - Sandpiper
Potential Block Valve
Environmental Survey Area (ESA)

Tract Boundary
Facility Boundary
Previously Sited Facility Boundary
Section Lines

500 250 0 500 1,000 Feet

| DRAWN | CHECKED | APPROVED | DATE | REV NO. | DESCRIPTION |
|---|---|---|---|---|---|
| MLB | | | 1/29/14 | 2 | PUC Update - Revision D-2 Alignment |
| MLB | | | 12/19/13 | 1 | PUC Update - Revision D Alignment |
| MLB | | | 10/10/13 | 0 | PUC Submittal |

ENBRIDGE
NORTH DAKOTA PIPELINE COMPANY LLC

**PROPOSED SANDPIPER PIPELINE PROJECT**
**ROUTE MAP**
**Carlton County, MN**

DRAWN: MLB | CHECKED: --
DATE: Jan 30, 2014 | SCALE: AS SHOWN

Spread:8 Map: 116 of 123

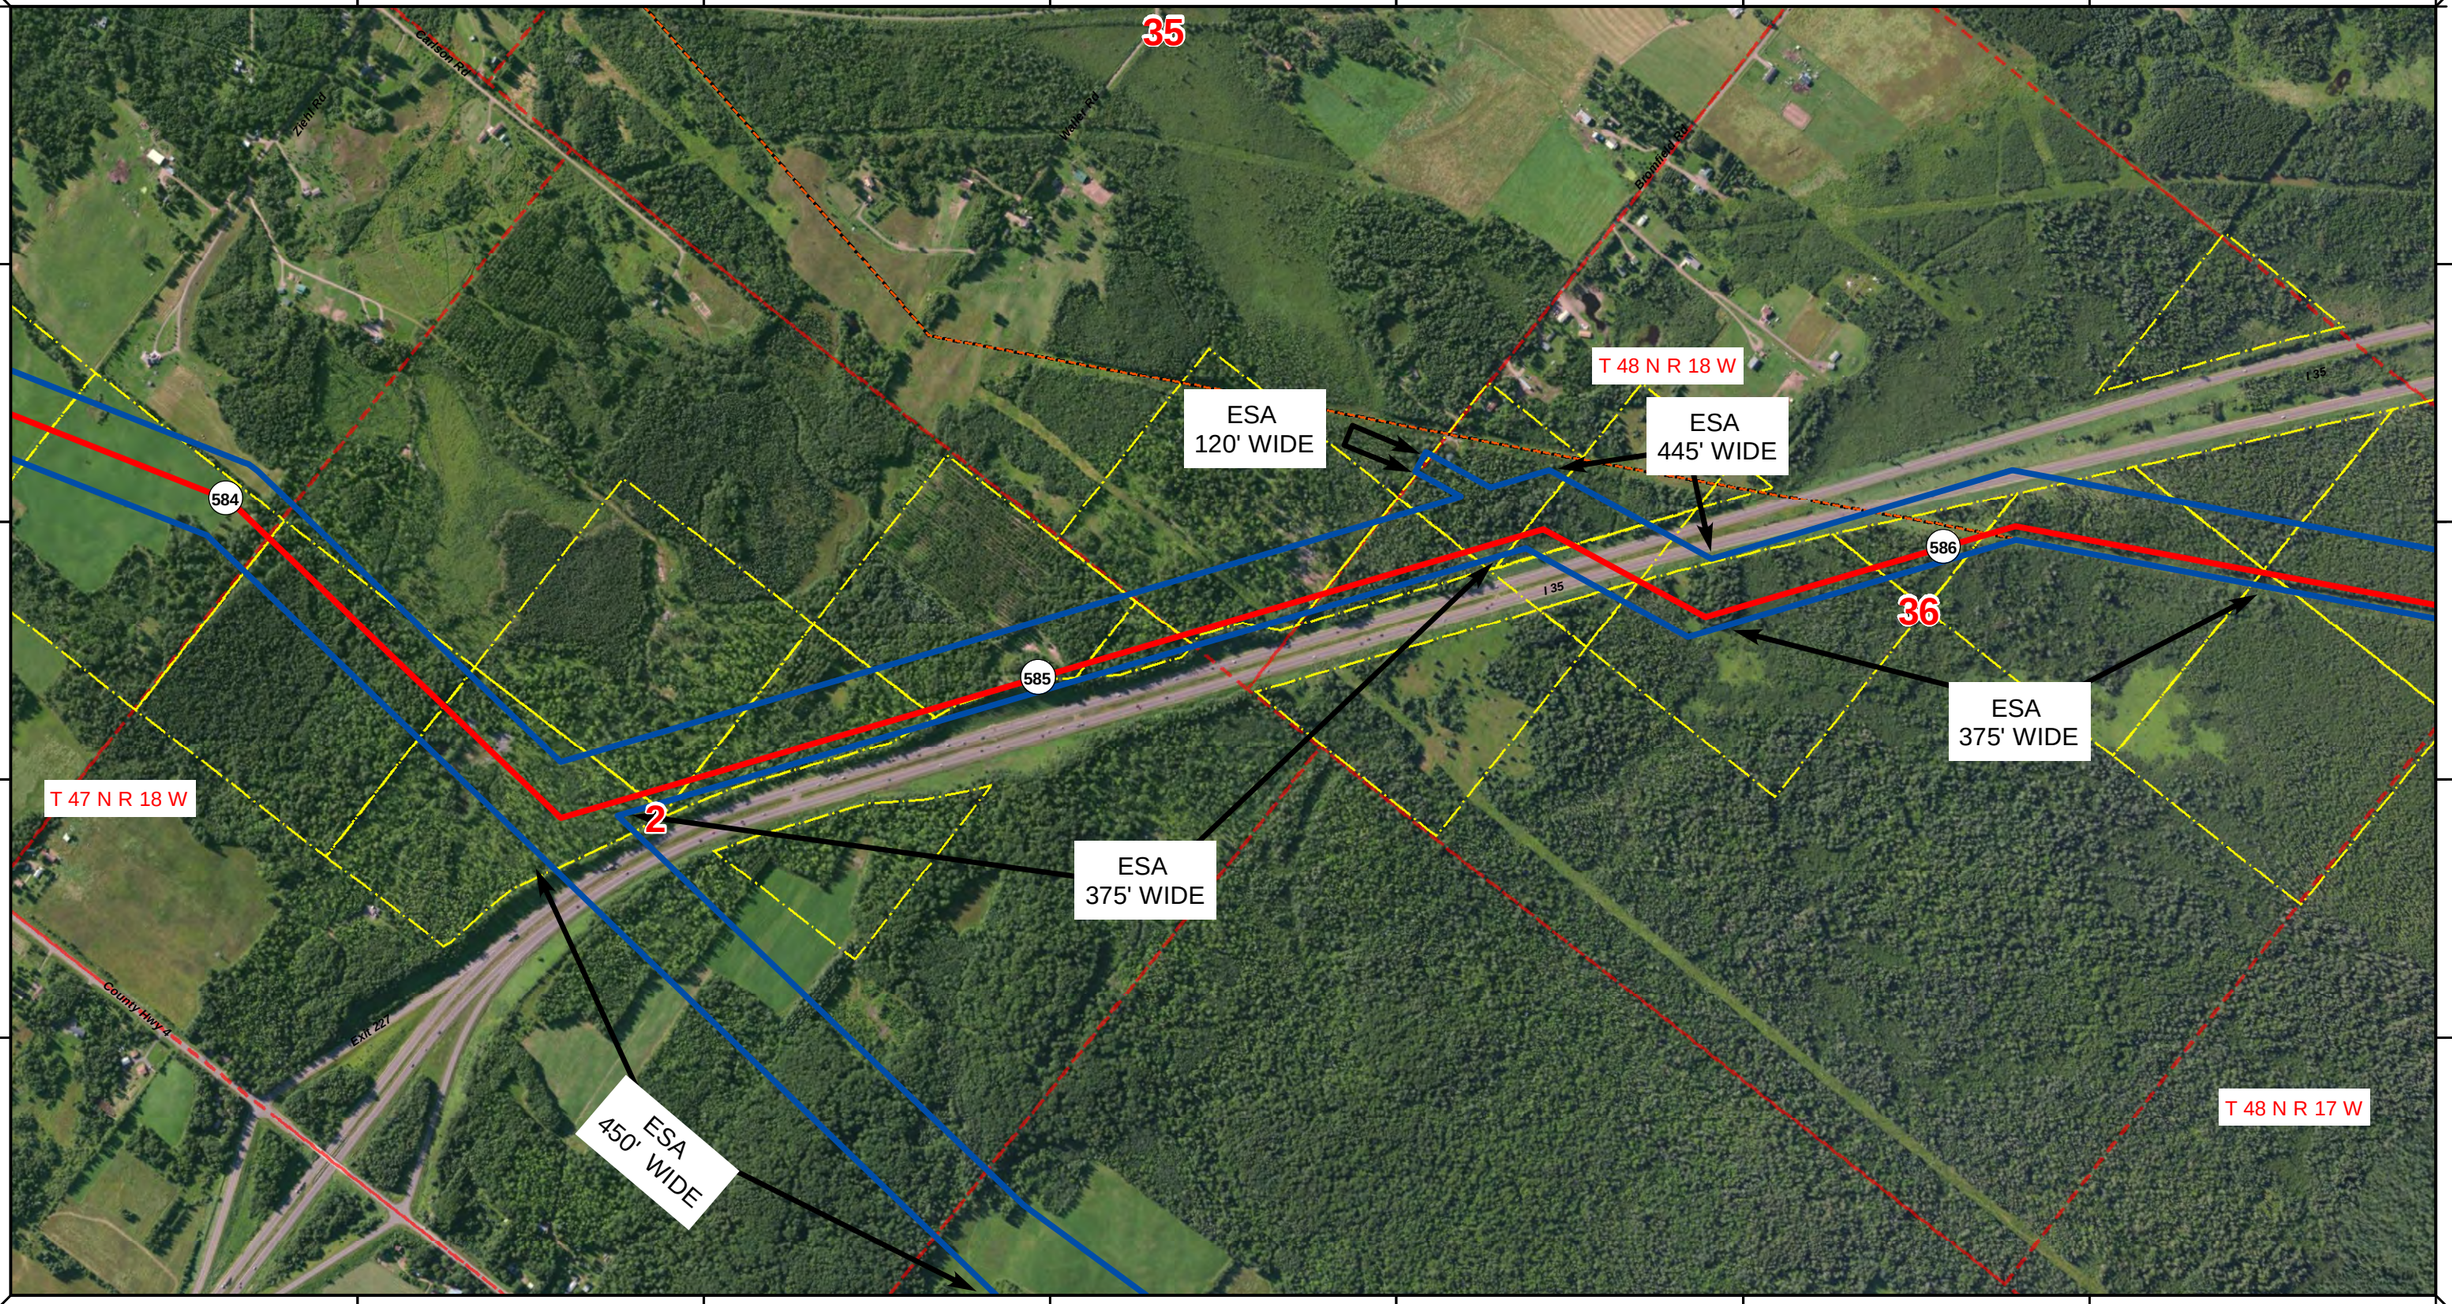


Proposed Pipeline - Sandpiper
Existing Enbridge Pipelines
Foreign Pipes
Transmission Lines
SPREAD BREAK

1 Milepost - Sandpiper
Potential Block Valve
Environmental Survey Area (ESA)

Tract Boundary
Facility Boundary
Previously Sited Facility Boundary
Section Lines

500 250 0 500 1,000 Feet

| DRAWN | CHECKED | APPROVED | DATE | REV NO. | DESCRIPTION |
|---|---|---|---|---|---|
| MLB | | | 1/29/14 | 2 | PUC Update - Revision D-2 Alignment |
| MLB | | | 12/19/13 | 1 | PUC Update - Revision D Alignment |
| MLB | | | 10/10/13 | 0 | PUC Submittal |

ENBRIDGE
NORTH DAKOTA PIPELINE COMPANY LLC

**PROPOSED SANDPIPER PIPELINE PROJECT**
**ROUTE MAP**
**Carlton County, MN**

DRAWN: MLB | CHECKED: --
DATE: Jan 30, 2014 | SCALE: AS SHOWN

Spread:8 Map: 117 of 123

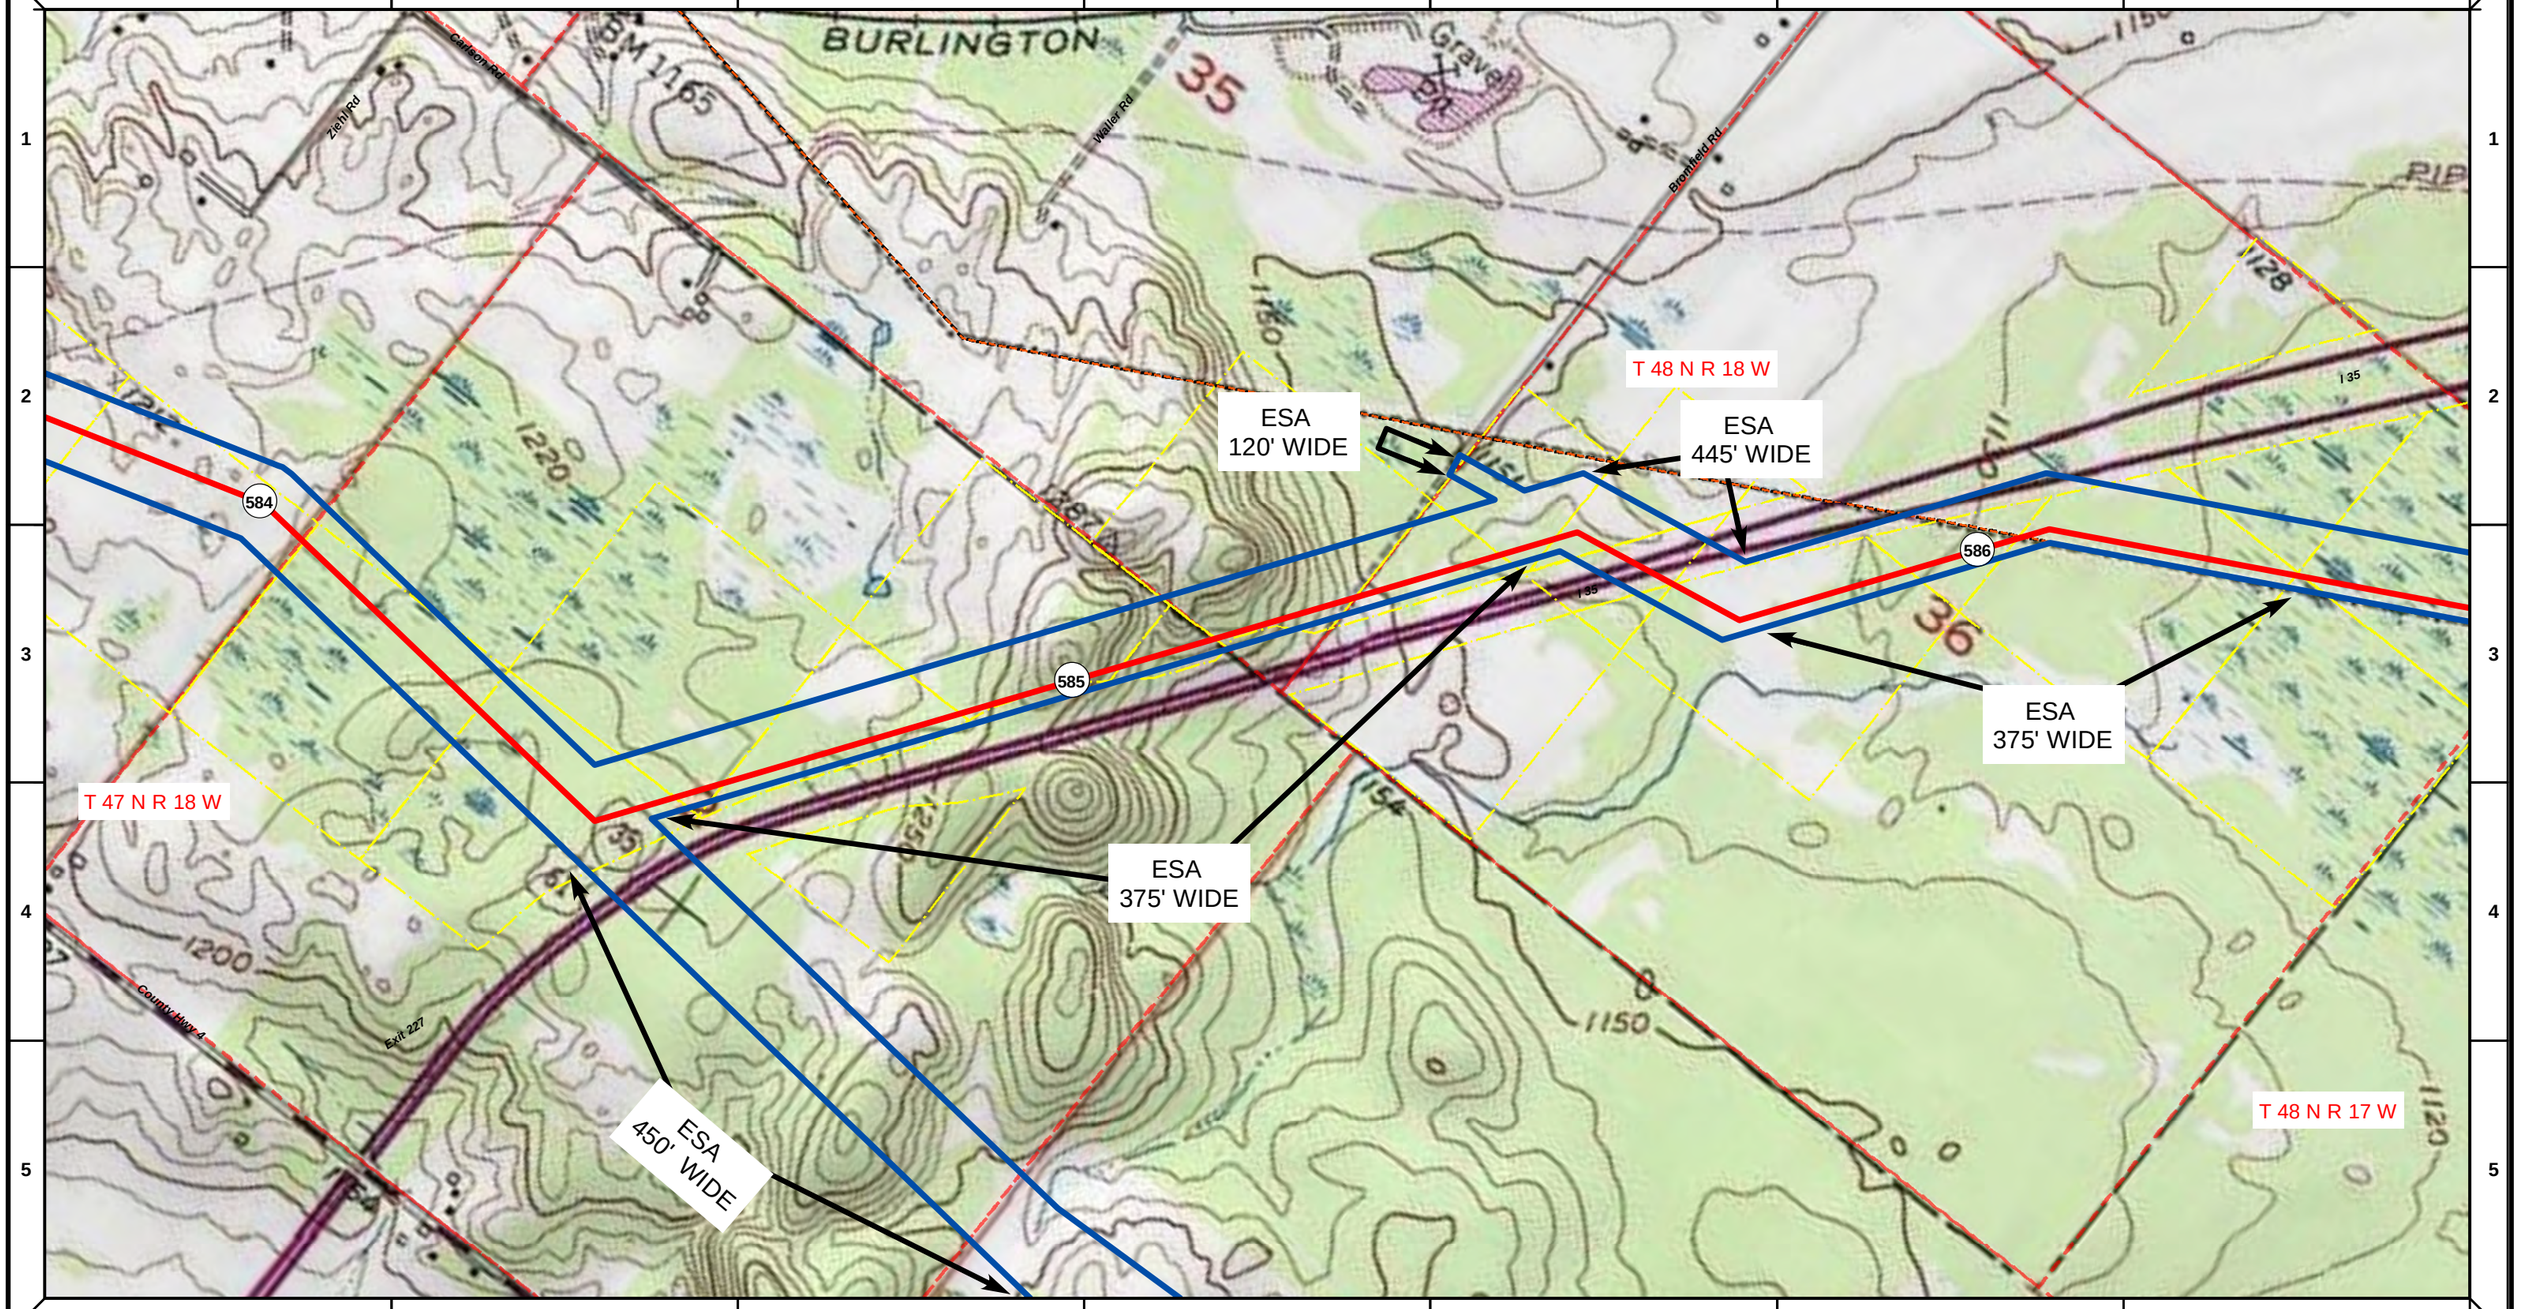


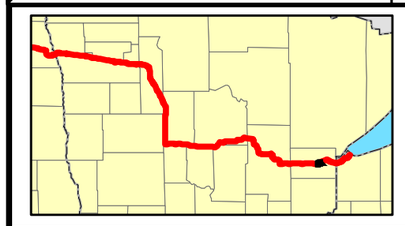

Proposed Pipeline - Sandpiper
Existing Enbridge Pipelines
Foreign Pipes
Transmission Lines
SPREAD BREAK

1 Milepost - Sandpiper
Potential Block Valve
Environmental Survey Area (ESA)

Tract Boundary
Facility Boundary
Previously Sited Facility Boundary
Section Lines

500 250 0 500 1,000 Feet

| DRAWN | CHECKED | APPROVED | DATE | REV NO. | DESCRIPTION |
|---|---|---|---|---|---|
| MLB | | | 1/29/14 | 2 | PUC Update - Revision D-2 Alignment |
| MLB | | | 12/19/13 | 1 | PUC Update - Revision D Alignment |
| MLB | | | 10/10/13 | 0 | PUC Submittal |

ENBRIDGE
NORTH DAKOTA PIPELINE COMPANY LLC

**PROPOSED SANDPIPER PIPELINE PROJECT**
**ROUTE MAP**
**Carlton County, MN**

DRAWN: MLB | CHECKED: --
DATE: Jan 30, 2014 | SCALE: AS SHOWN

Spread:8 Map: 117 of 123