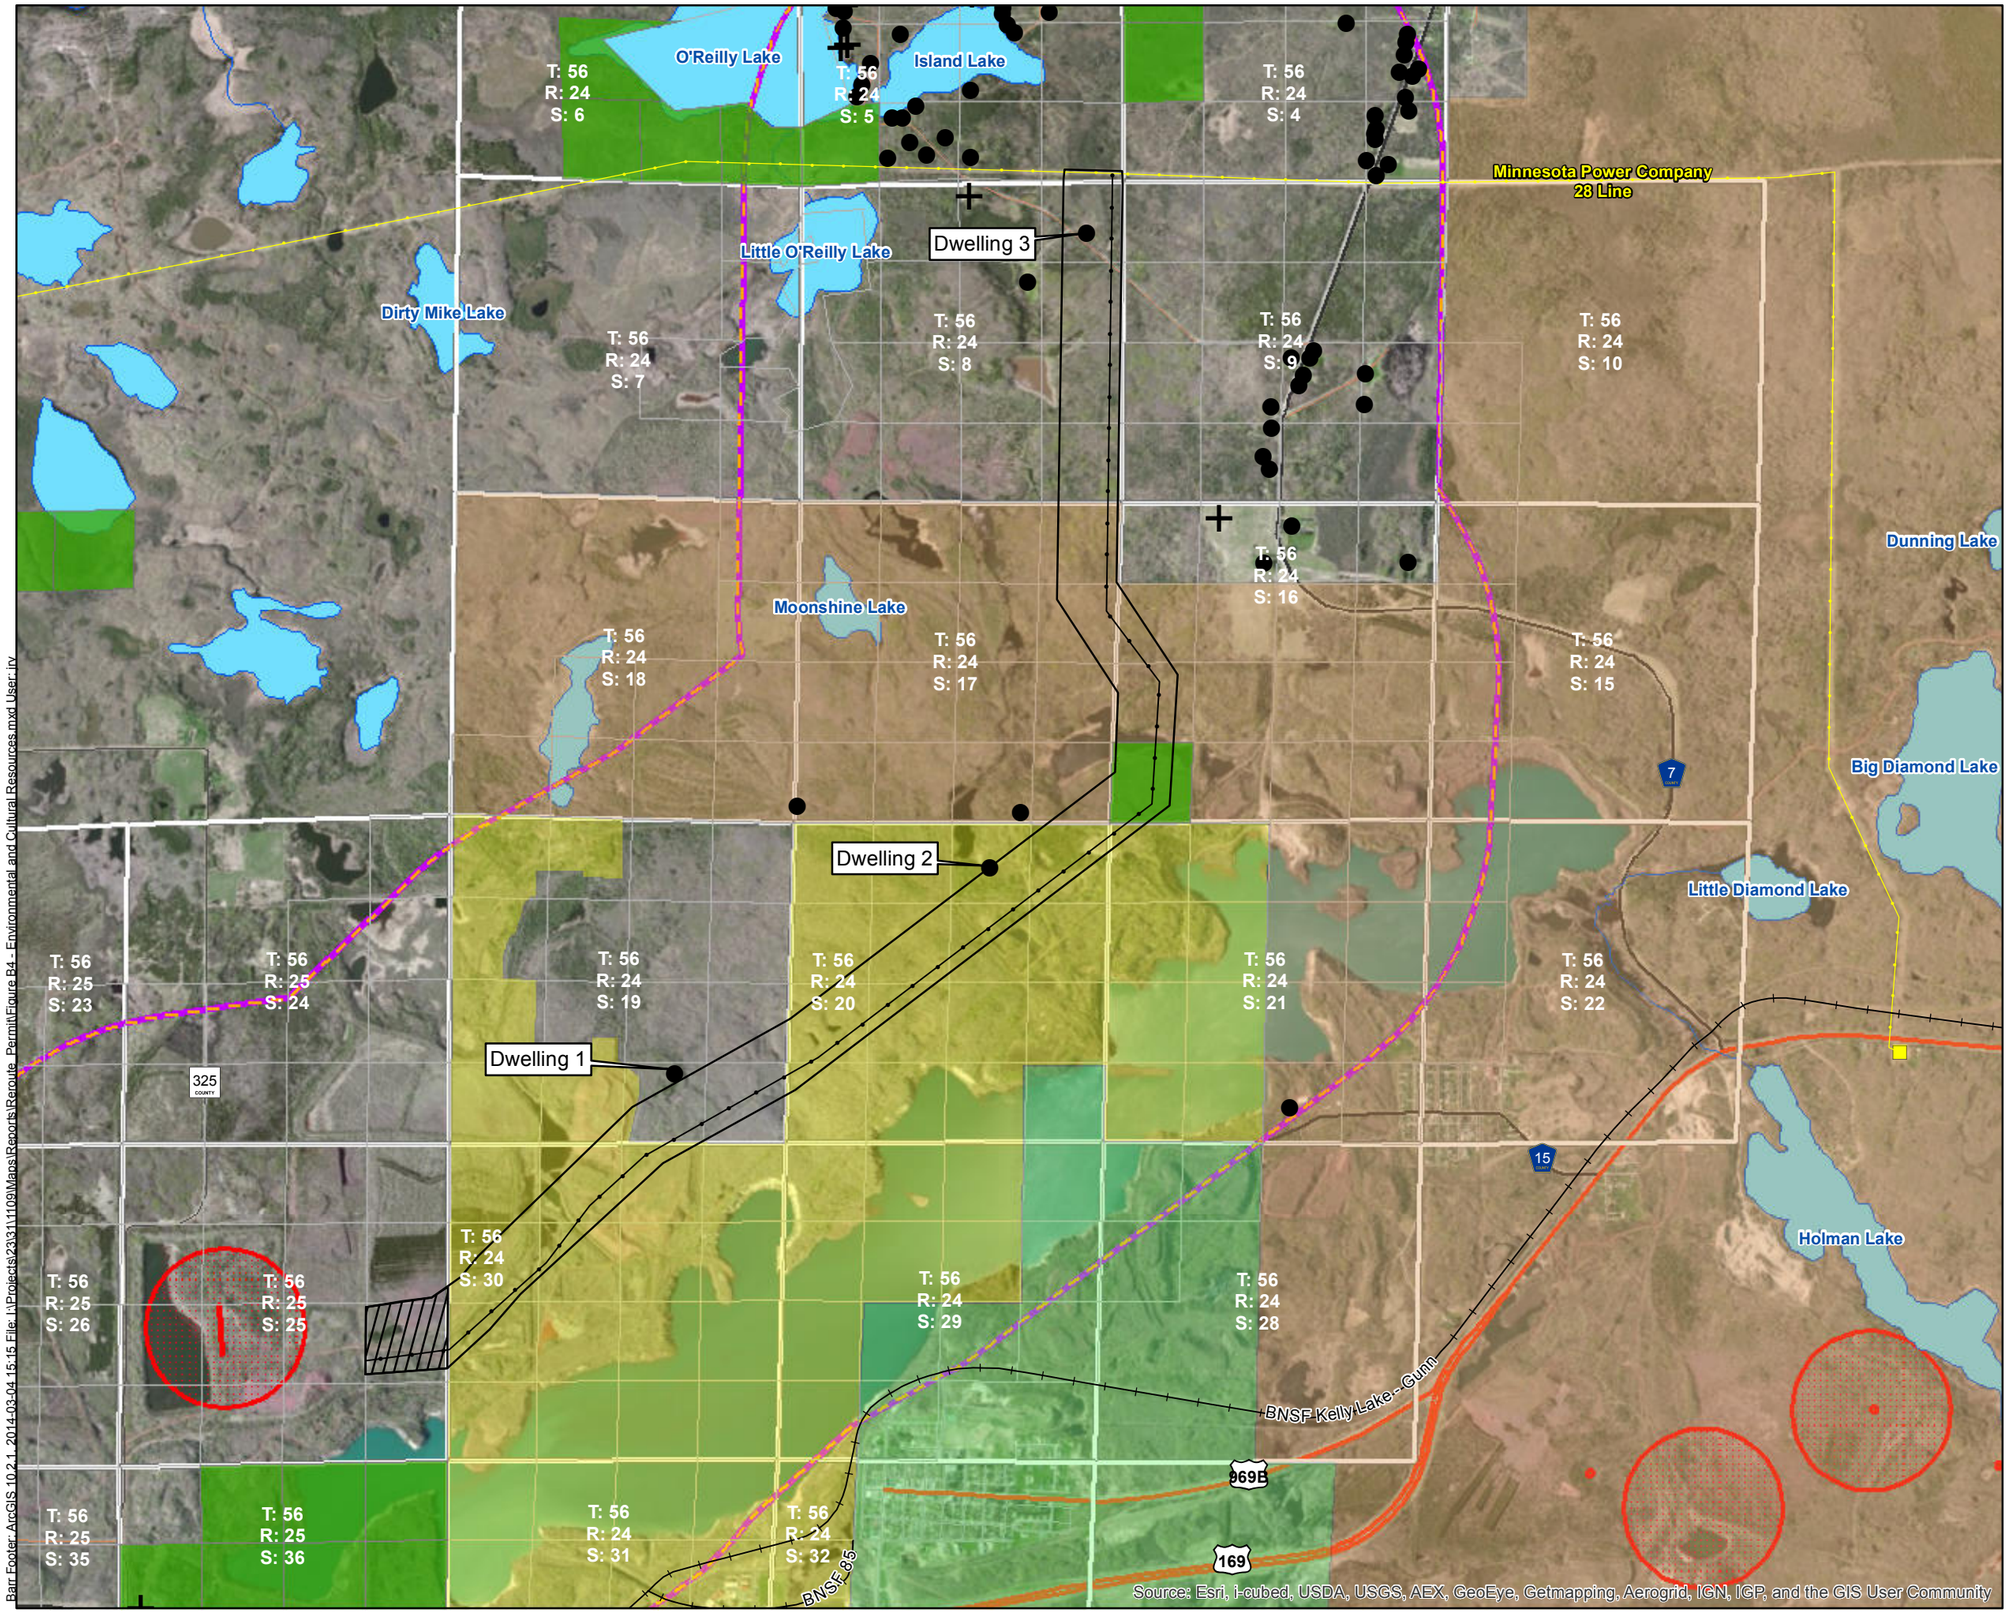

Proposed Alignment
Proposed Route
Proposed Substation Area
1 Mile Project Buffer
PLS Section Within 1 Mile
PLS Quarter Section selection
Existing Transmission Line
Existing Substation

T&E Species*
Vascular Plant

Municipal Boundary
Bovey
Coleraine
Taconite
Lands Administered by the DNR Department of Forestry
Commercial
Residential
PWI Basin
PWI Watercourse

*Rare features data included here were provided by the Natural Heritage and Nongame Research Program of the Division of Ecological Services, Minnesota Department of Natural Resources (DNR), and were current as of 05/15/13

N

Feet
0 2,500 5,000

Figure 19

ENVIRONMENTAL AND SOCIAL FEATURES
Proposed Canisteo115 kV HVTL and Substation
Minnesota Power
Itasca County, MN

Barr Footer: ArcGIS 10.2.1, 2014-03-04 15:15 File: I:\Projects\23\3111109\Maps\Reports\Reroute_Permit\Figure B4 - Environmental and Cultural Resources.mxd User: jny