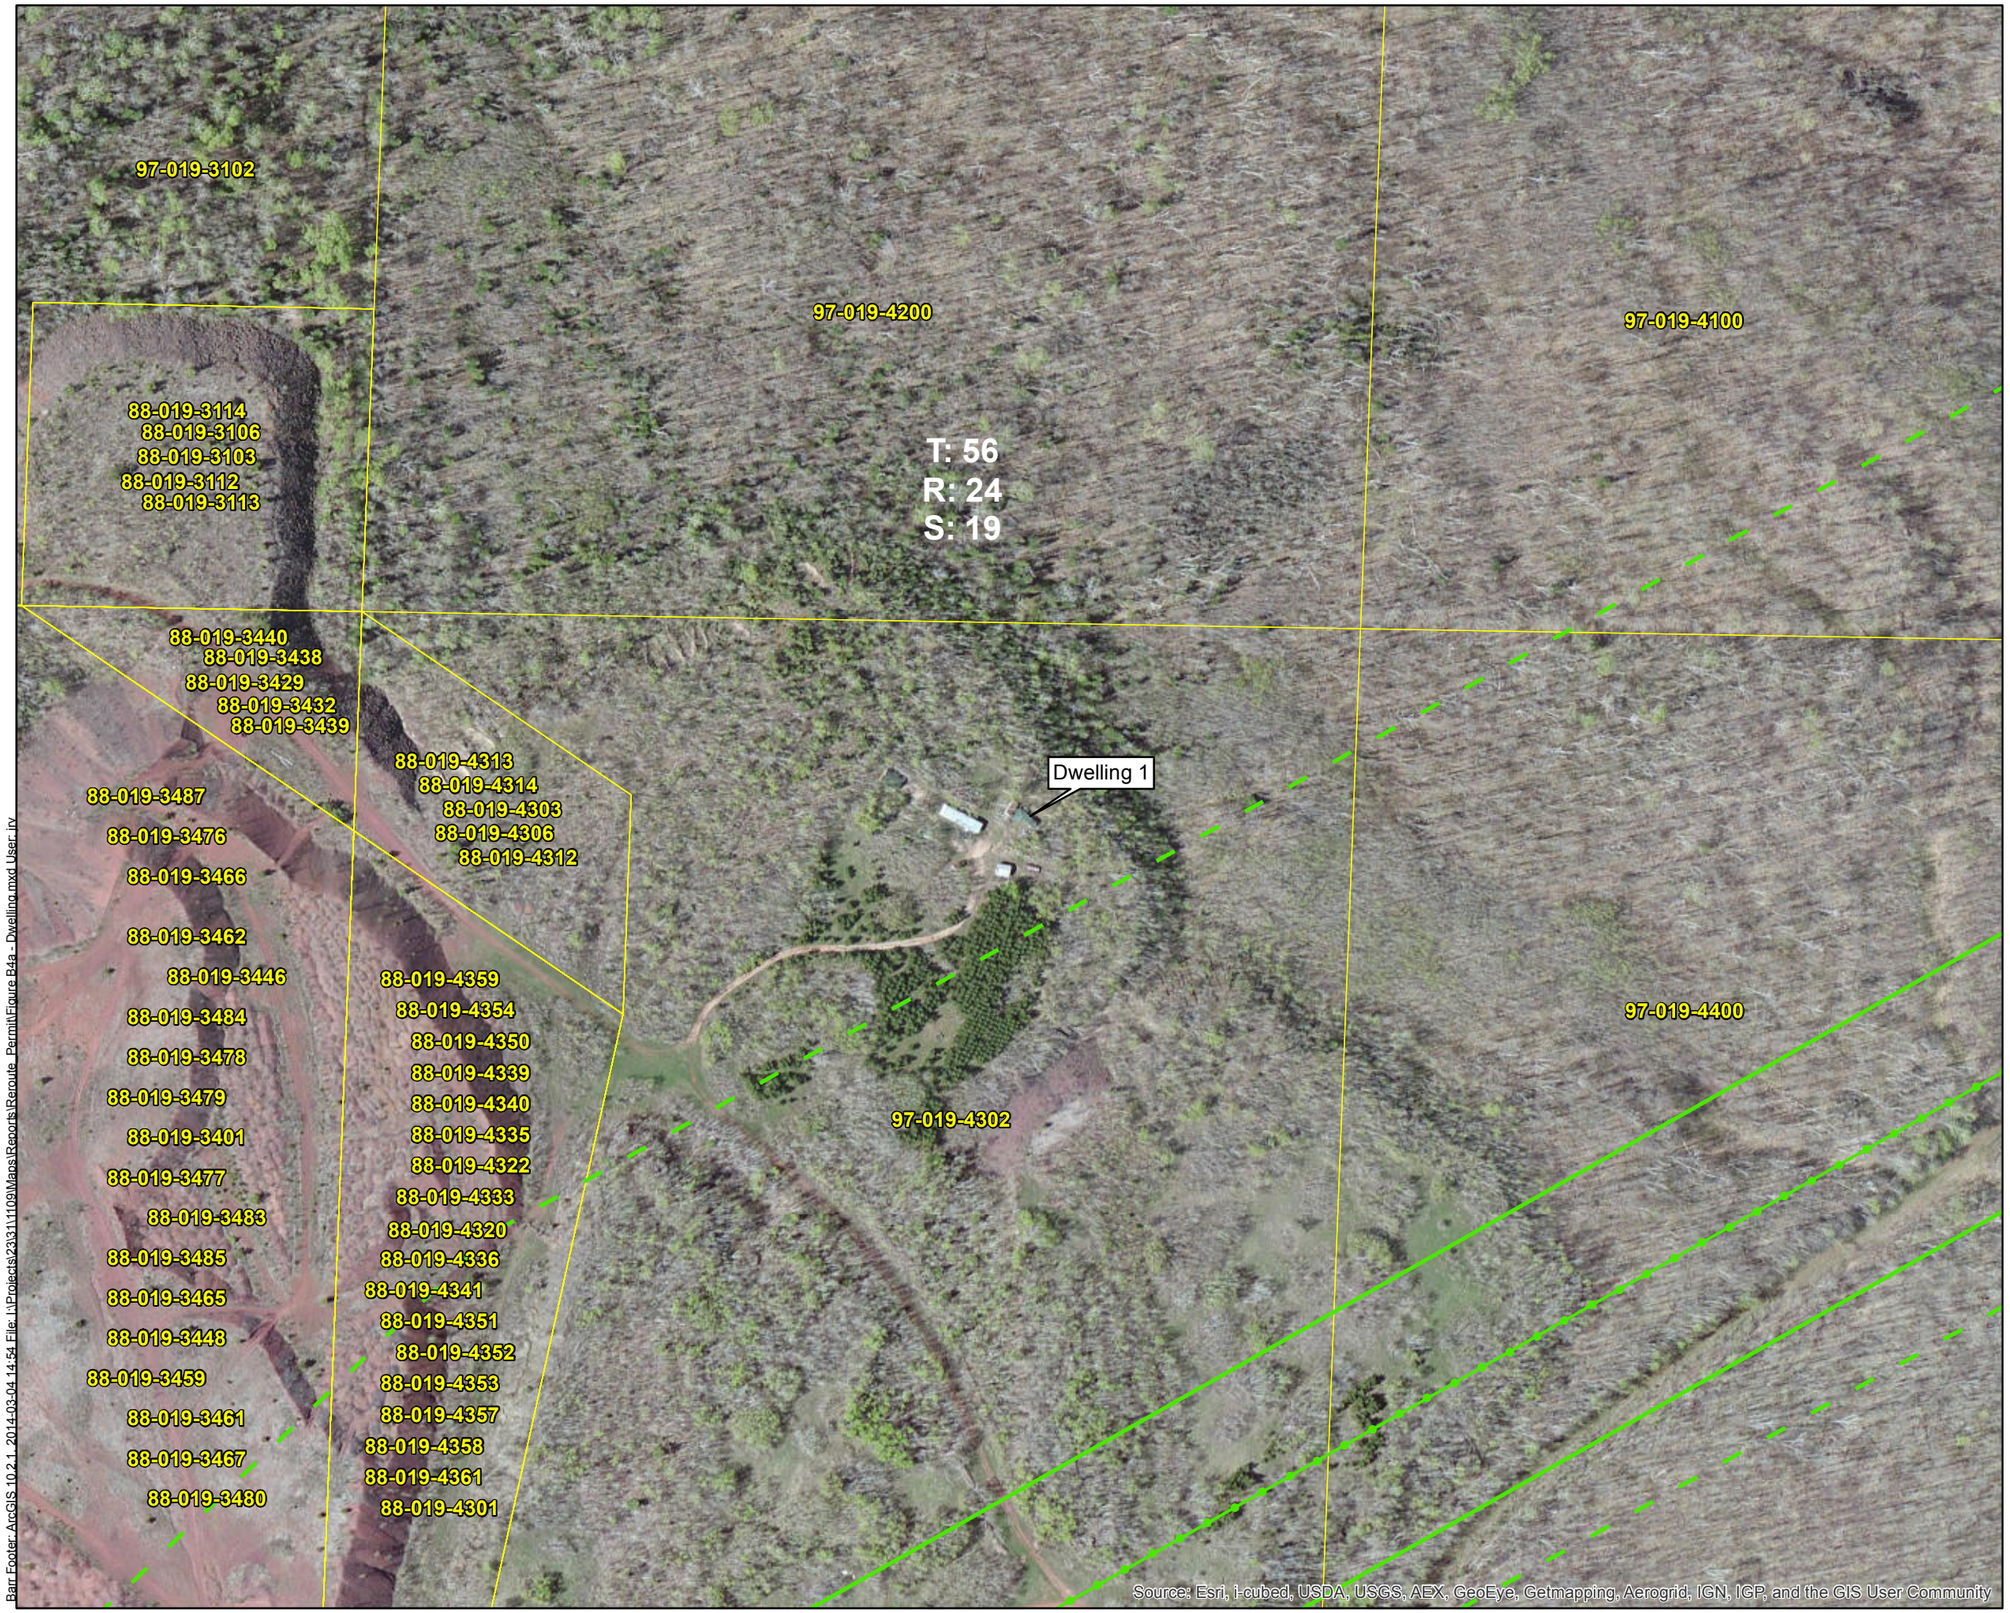

Proposed Alignment
Proposed 160ft ROW
Proposed Route
Parcels

Feet
0 200 400

Figure 20 Dwelling #1 Aerial

DWELLING 1
Proposed Canisteo 115 kV
HVTL and Substation
Minnesota Power
Itasca County, MN

Barr Footer: ArcGIS 10.2.1, 2014-03-04 14:54 File: I:\Projects\23\31\1109\Maps\Reports\Reroute_Permit\Figure B4a - Dwelling.mxd User: jrv