© 2014 Westwood Professional Services, Inc.

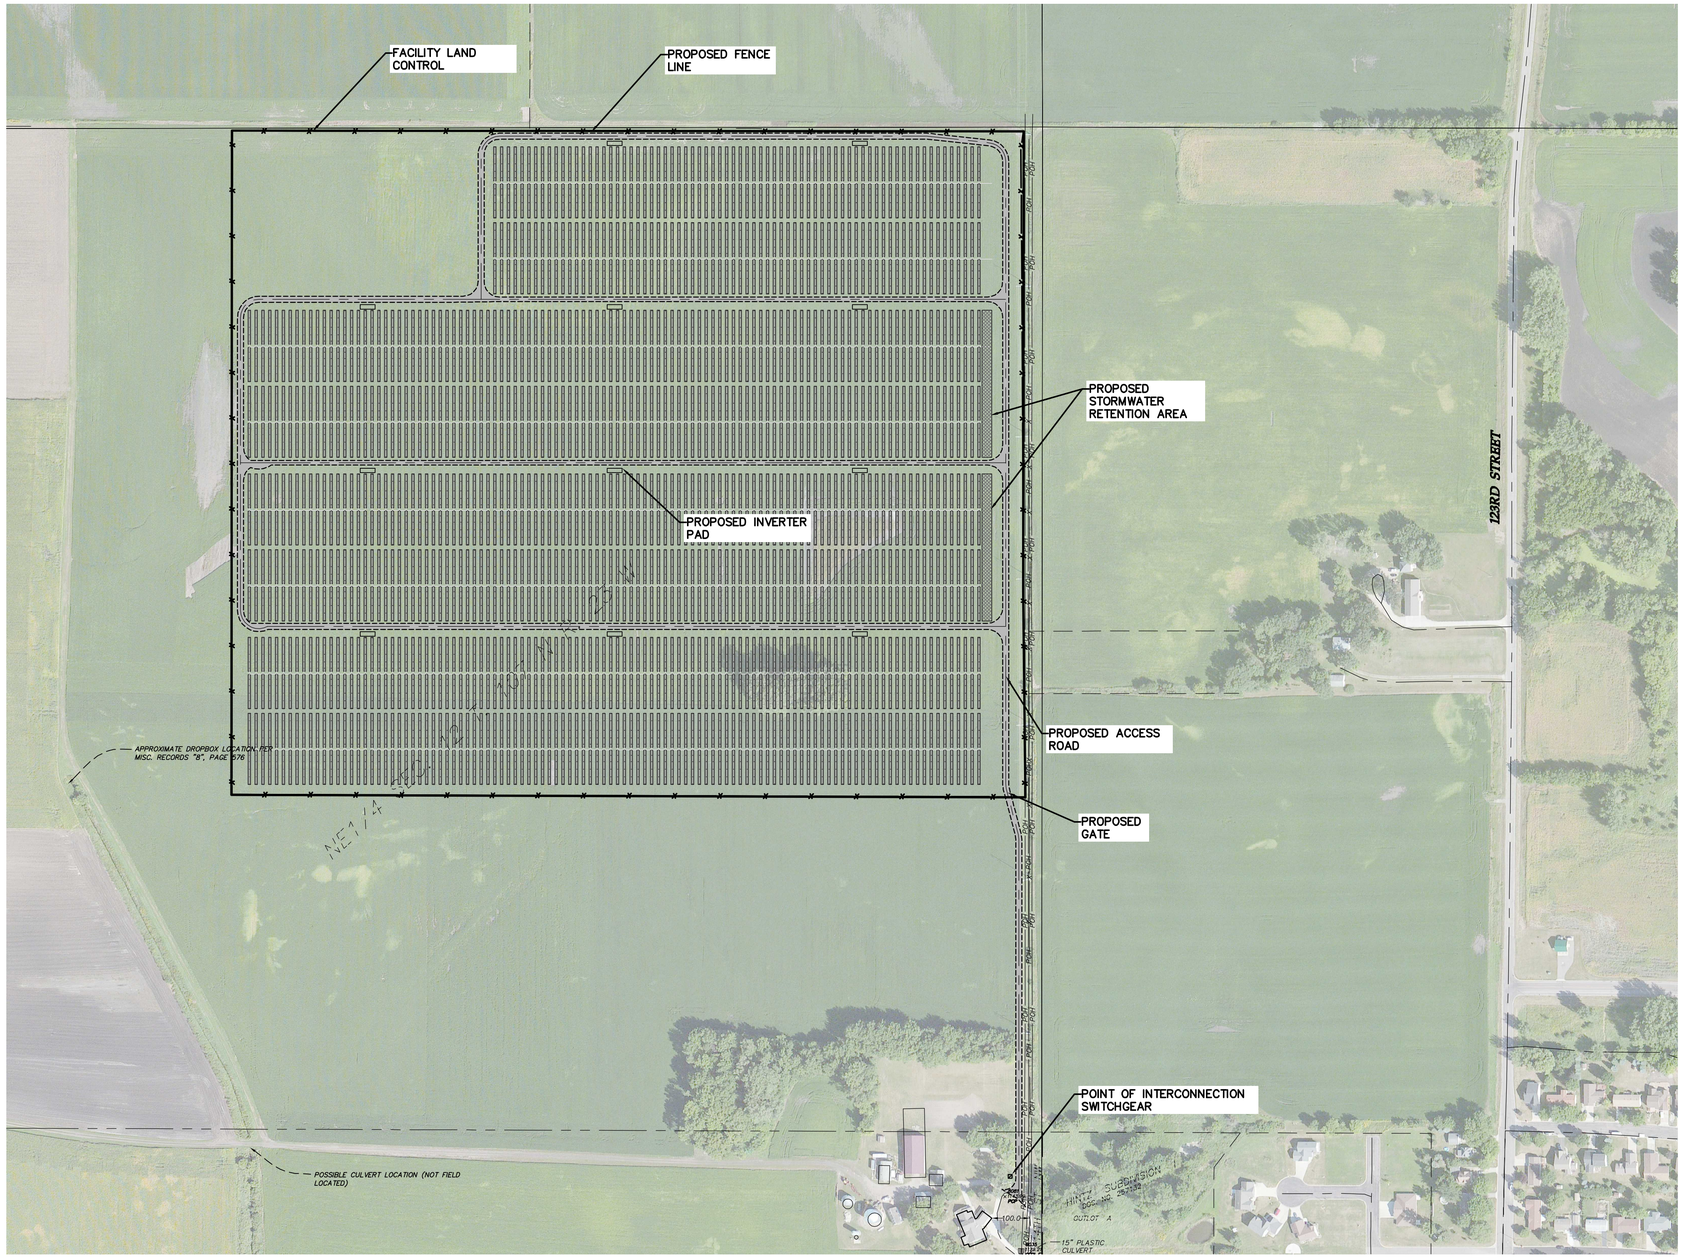

LEGEND:

- PROPOSED LEASED AREA
- PROPOSED SOLAR ARRAY
- PROPOSED ACCESS ROAD
- PROPOSED INVERTER PAD
- PROPOSED FENCE LINE
- PROPOSED STORMWATER RETENTION
- EXISTING EASEMENT LINE
- EXISTING DELINEATED WETLAND AREA

PROJECT LOCATION:
LAT: 44.0923
LON: −93.5305

PLEASE NOTE: THIS DESIGN IS PRELIMINARY, DATED 06/25/14. DELINEATED WETLANDS (DELINEATED IN THE SUMMER 2014) ARE DISPLAYED TO IDENTIFY LOCATION OF WETLANDS. THIS INFORMATION SHOULD NOT BE USED TO QUANTIFY OR OTHERWISE PRESUME WETLAND IMPACTS. AURORA IS USING THE WETLAND DELINEATION INFORMATION TO REVISE THE FACILITY DESIGN TO AVOID AND MINIMIZE WETLAND IMPACTS TO THE EXTENT PRACTICABLE AS PART OF DESIGN PROCESS.

Westwood Professional Services, Inc.
7699 Anagram Drive
Eden Prairie, MN 55344

PHONE 952-937-5150
FAX 952-937-5822

www.westwoodps.com

Designed: MPG
Checked: ADC
Drawn: MPG
Record Drawing by/date:

Revisions:

#	DATE	DESCRIPTION

Prepared for:

Aurora Distributed Solar, LLC
One Tech Drive, Suite 220
Andover, MA 01810

Waseca Solar

Waseca County

Overall Site Plan

0' 200' 400' 600'

Issued for Permit
Not for Construction

Date: 06/25/14
Drawing No: C.200

0003557-20PERMF140625.dwg

© 2014 Westwood Professional Services, Inc.

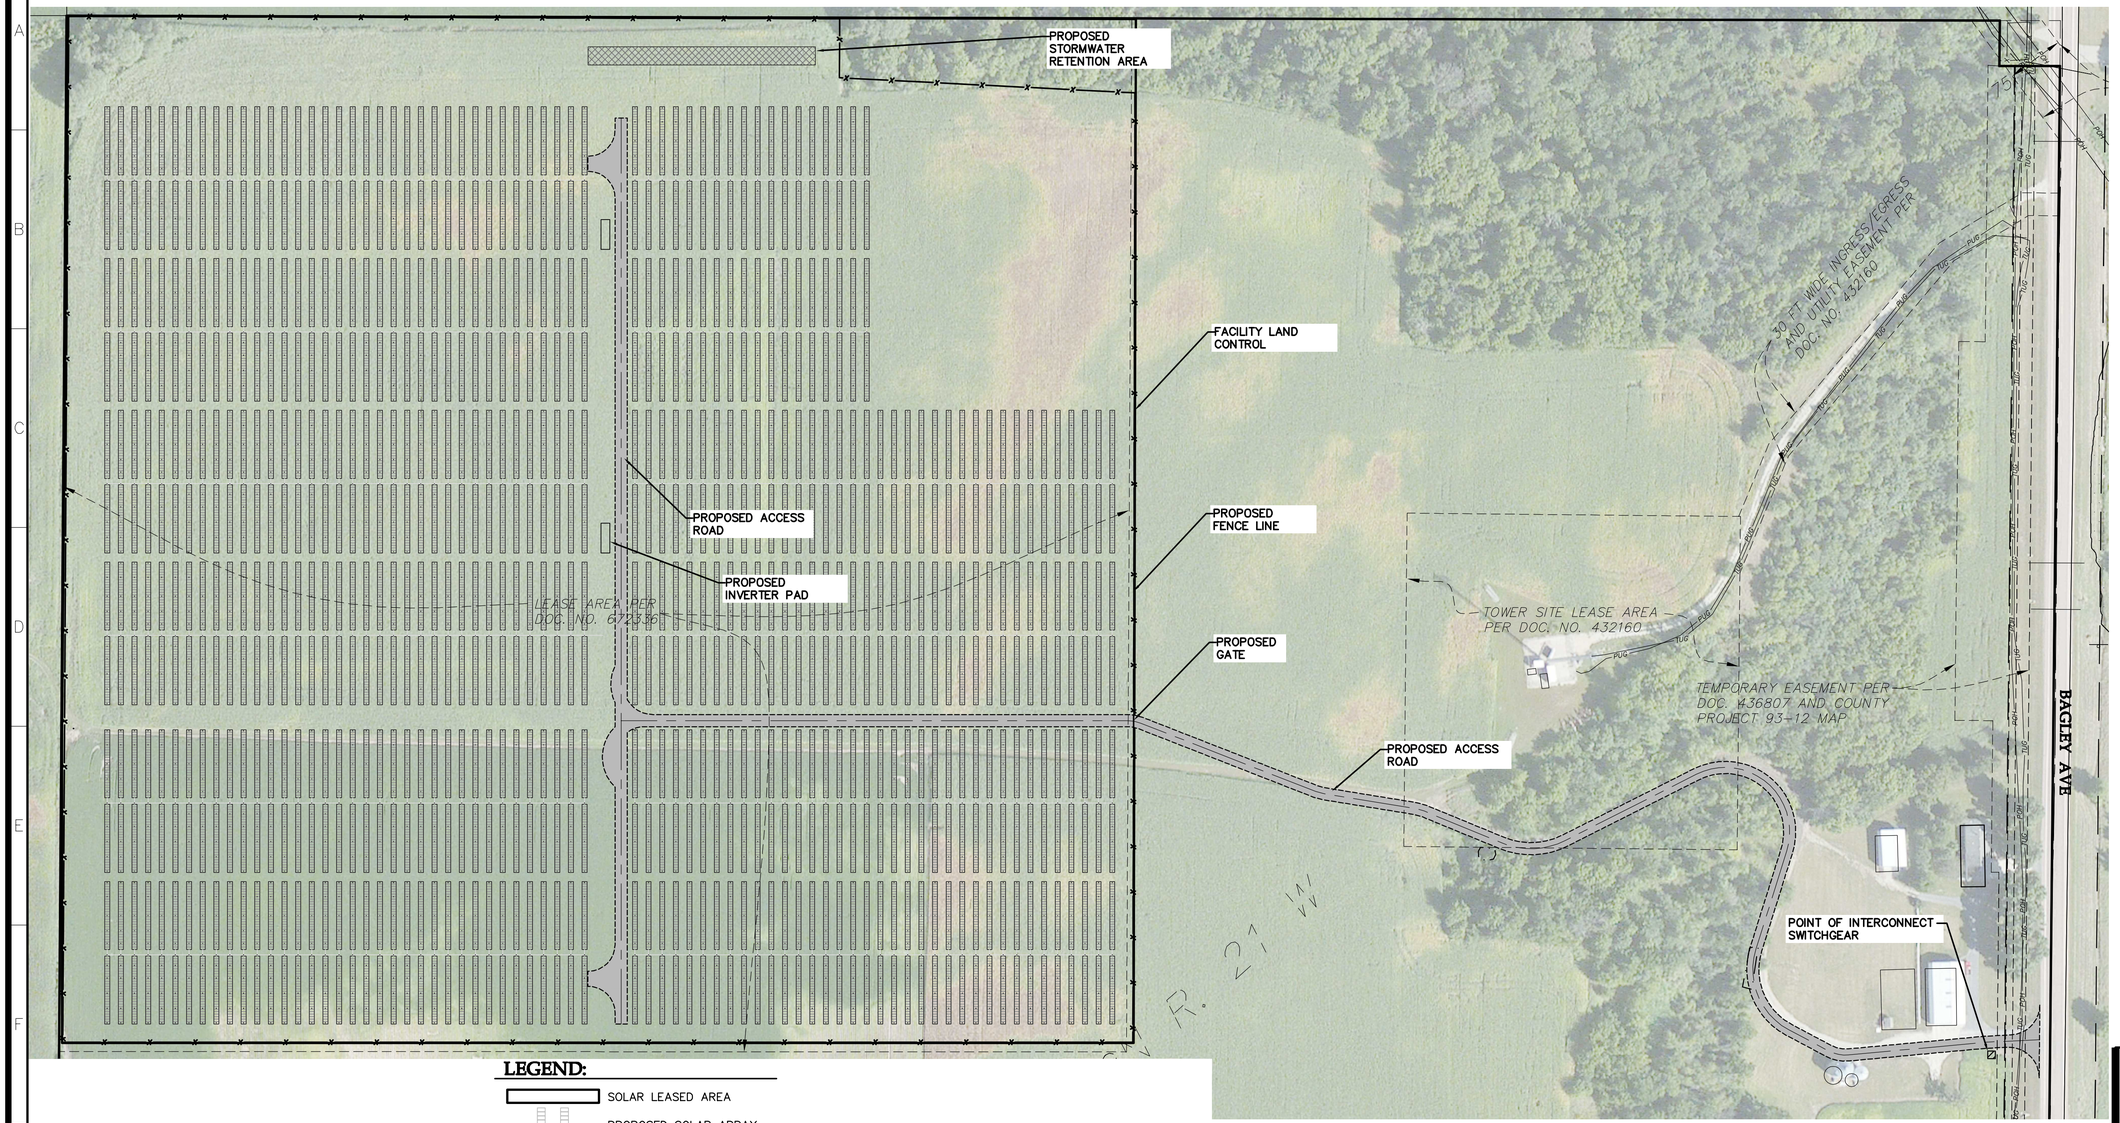

LEGEND:

- SOLAR LEASED AREA
- PROPOSED SOLAR ARRAY
- PROPOSED ACCESS ROAD
- PROPOSED INVERTER PAD
- PROPOSED FENCE LINE
- PROPOSED STORMWATER RETENTION
- EXISTING OVERHEAD POWER
- EXISTING TELEPHONE UNDERGROUND LINE
- EXISTING EASEMENT LINE
- EXISTING DELINEATED WETLAND AREA

PROJECT LOCATION:
LAT: 44.2743
LON: −93.3104

PLEASE NOTE: THIS DESIGN IS PRELIMINARY, DATED 06/23/14. DELINEATED WETLANDS (DELINEATED IN THE SUMMER 2014) ARE DISPLAYED TO IDENTIFY LOCATION OF WETLANDS. THIS INFORMATION SHOULD NOT BE USED TO QUANTIFY OR OTHERWISE PRESUME WETLAND IMPACTS. AURORA IS USING THE WETLAND DELINEATION INFORMATION TO REVISE THE FACILITY DESIGN TO AVOID AND MINIMIZE WETLAND IMPACTS TO THE EXTENT PRACTICABLE AS PART OF DESIGN PROCESS.

0' 100' 200' 300'

Westwood Professional Services, Inc.
7699 Anagram Drive
Eden Prairie, MN 55344

PHONE 952-937-5150
FAX 952-937-5822

www.westwoodps.com

Designed:	MPG
Checked:	ADC
Drawn:	MPG
Record Drawing by/date:	

Revisions:

#	DATE	DESCRIPTION

Prepared for:

Aurora Distributed Solar, LLC
One Tech Drive, Suite 220
Andover, MA 01810

West Faribault Solar

Rice County

Overall Site Plan

Issued for Permit
Not for Construction

Date: 06/23/14

Drawing No: C.200

0003557-04PERMF140623.dwg

© 2014 Westwood Professional Services, Inc.

LEGEND:

- PROPOSED LEASED AREA
- PROPOSED SOLAR ARRAY
- PROPOSED ACCESS ROAD
- PROPOSED INVERTER PAD
- PROPOSED FENCE LINE
- EXISTING RIGHT OF WAY LINE
- EXISTING EASEMENT LINE
- PROPOSED STORMWATER RETENTION
- EXISTING DELINEATED WETLAND AREA

PROJECT LOCATION:
LAT: 44.7958
LON: -93.9007

PLEASE NOTE: THIS DESIGN IS PRELIMINARY, DATED 06/26/14. DELINEATED WETLANDS (DELINEATED IN THE SUMMER 2014) ARE DISPLAYED TO IDENTIFY LOCATION OF WETLANDS. THIS INFORMATION SHOULD NOT BE USED TO QUANTIFY OR OTHERWISE PRESUME WETLAND IMPACTS. AURORA IS USING THE WETLAND DELINEATION INFORMATION TO REVISE THE FACILITY DESIGN TO AVOID AND MINIMIZE WETLAND IMPACTS TO THE EXTENT PRACTICABLE AS PART OF DESIGN PROCESS.

Westwood Professional Services, Inc.
7699 Anagram Drive
Eden Prairie, MN 55344

PHONE 952-937-5150
FAX 952-937-5822

www.westwoodps.com

Designed: MPG
Checked: ADC
Drawn: MPG
Record Drawing by/date:

Revisions:

#	DATE	DESCRIPTION

Prepared for:

Aurora Distributed Solar, LLC
One Tech Drive, Suite 220
Andover, MA 01810

West Waconia Solar

Carver County

Overall Site Plan

0' 200' 400' 600'

Issued for Permit
Not for Construction

Date: 06/26/14
Drawing No: C.200

0003557-22PERMF140626.dwg

© 2014 Westwood Professional Services, Inc.

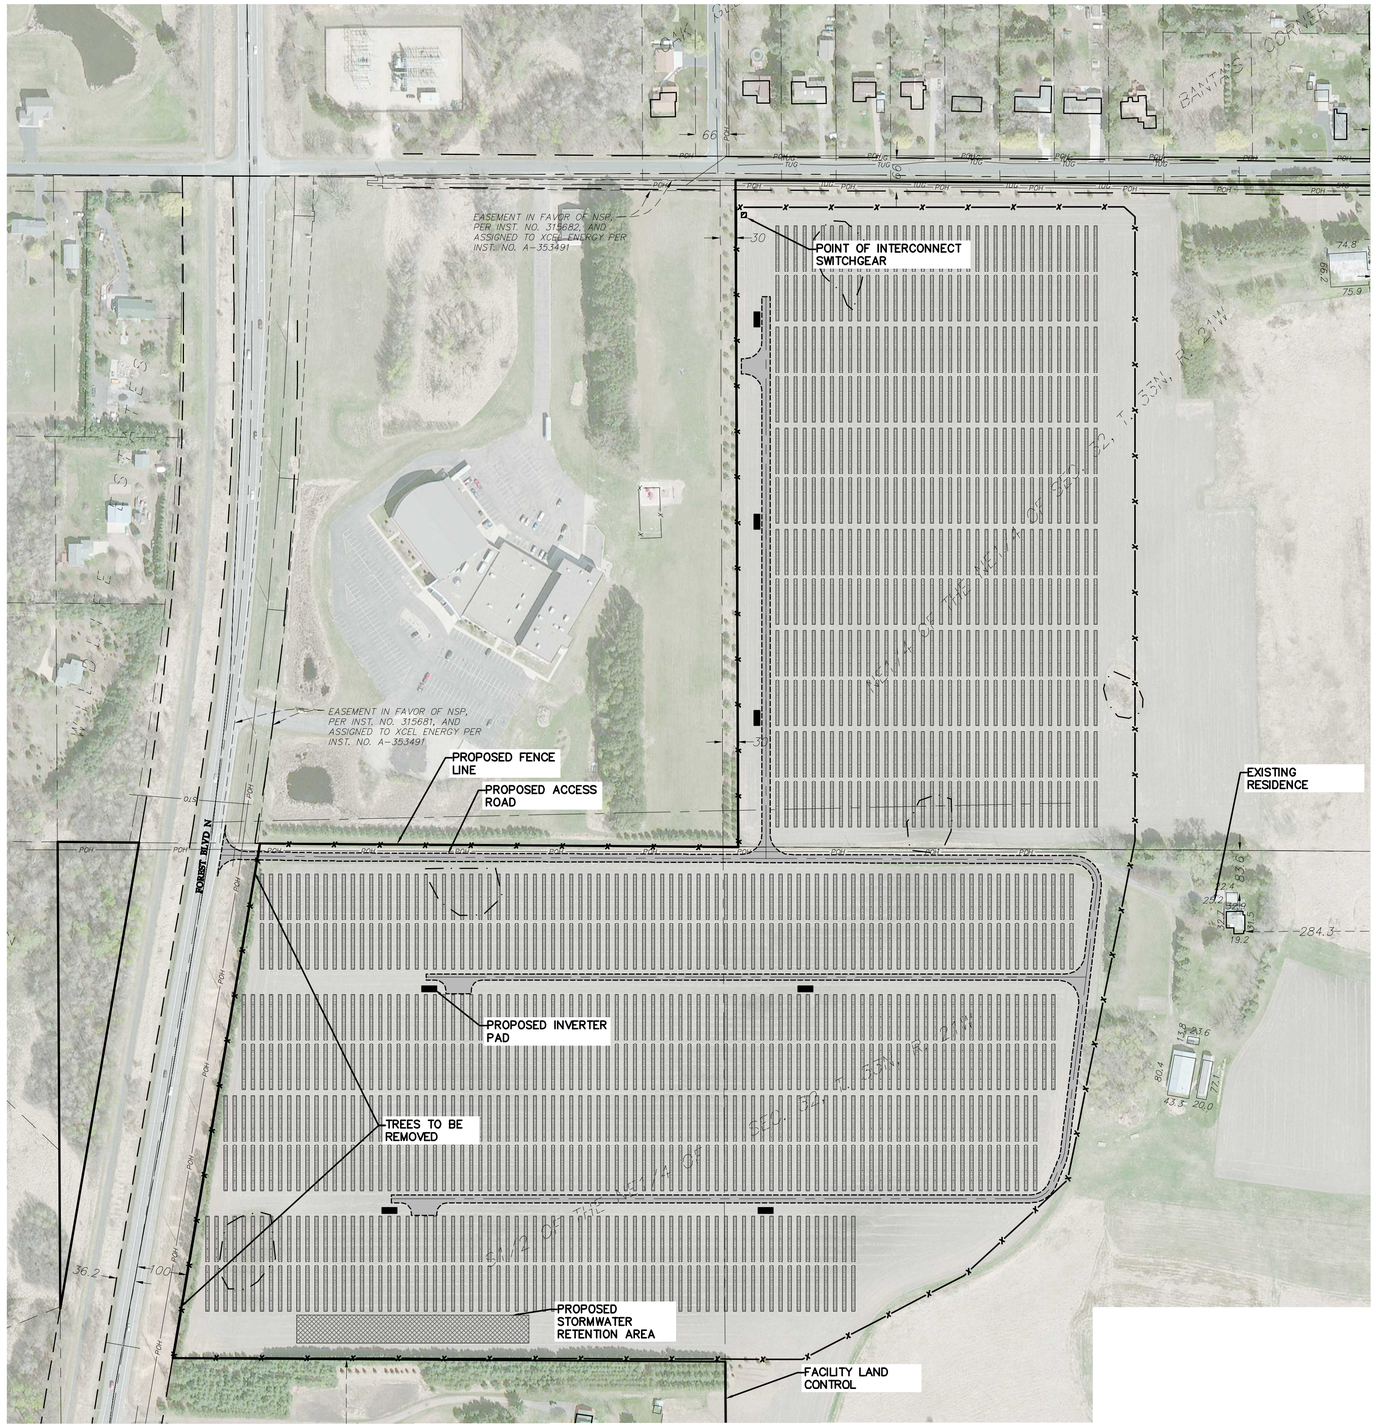

LEGEND:

- SOLAR LEASED AREA
- PROPOSED SOLAR ARRAY
- PROPOSED ACCESS ROAD
- PROPOSED INVERTER PAD
- PROPOSED FENCE LINE
- PROPOSED STORMWATER RETENTION
- EXISTING OVERHEAD POWER
- EXISTING TELEPHONE UNDERGROUND
- EXISTING RIGHT OF WAY LINE
- EXISTING EASEMENT LINE
- EXISTING DELINEATED WETLANDS AREA

PROJECT LOCATION:
LAT: 45.3091
LON: -92.9834

PLEASE NOTE: THIS DESIGN IS PRELIMINARY, DATED 06/23/14. DELINEATED WETLANDS (DELINEATED IN THE SUMMER 2014) ARE DISPLAYED TO IDENTIFY LOCATION OF WETLANDS. THIS INFORMATION SHOULD NOT BE USED TO QUANTIFY OR OTHERWISE PRESUME WETLAND IMPACTS. AURORA IS USING THE WETLAND DELINEATION INFORMATION TO REVISE THE FACILITY DESIGN TO AVOID AND MINIMIZE WETLAND IMPACTS TO THE EXTENT PRACTICABLE AS PART OF DESIGN PROCESS.

Westwood Professional Services, Inc.
7699 Anagram Drive
Eden Prairie, MN 55344

PHONE 952-937-5150
FAX 952-937-5822

www.westwoodps.com

Designed: MPG
Checked: ADC
Drawn: MPG
Record Drawing by/date:

Revisions:

#	DATE	DESCRIPTION

Prepared for:

Aurora Distributed Solar, LLC
One Tech Drive, Suite 220
Andover, MA 01810

Wyoming Solar

Chisago County

Overall Site Plan

0' 150' 300' 450'

Issued for Permit
Not for Construction

Date: 06/23/14
Drawing No: C.200

0003557-02PERMF140623.dwg

© 2015 Westwood Professional Services, Inc.

LEGEND:

- PROPOSED LEASED AREA
- PROPOSED SOLAR ARRAY
- PROPOSED ACCESS ROAD
- PROPOSED INVERTER PAD
- PROPOSED FENCE LINE
- PROPOSED STORMWATER RETENTION
- EXISTING ABANDONED RAILROAD LINE
- EXISTING RIGHT OF WAY LINE
- EXISTING EASEMENT LINE
- EXISTING DELINEATED WETLAND AREA

PROJECT LOCATION:
LAT: 44.2989
LON: −92.9896

PLEASE NOTE: THIS DESIGN IS PRELIMINARY, DATED 06/24/14. DELINEATED WETLANDS (DELINEATED IN THE SUMMER 2014) ARE DISPLAYED TO IDENTIFY LOCATION OF WETLANDS. THIS INFORMATION SHOULD NOT BE USED TO QUANTIFY OR OTHERWISE PRESUME WETLAND IMPACTS. AURORA IS USING THE WETLAND DELINEATION INFORMATION TO REVISE THE FACILITY DESIGN TO AVOID AND MINIMIZE WETLAND IMPACTS TO THE EXTENT PRACTICABLE AS PART OF DESIGN PROCESS.

Westwood Professional Services, Inc.
7699 Anagram Drive
Eden Prairie, MN 55344

PHONE 952-937-5150
FAX 952-937-5822

www.westwoodps.com

Designed: MPG
Checked: ADC
Drawn: MPG
Record Drawing by/date:

Revisions:

#	DATE	DESCRIPTION

Prepared for:

Aurora Distributed Solar, LLC
One Tech Drive, Suite 220
Andover, MA 01810

Zumbrota Solar

Goodhue County

Overall Site Plan

0' 200' 400' 600'

Issued for Permit
Not for Construction

Date: 06/24/14
Drawing No: C.200

0003557-17PERMF140624.dwg