APPENDIX H

Substation Plot Plans (Preliminary)

THIS PAGE INTENTIONALLY BLANK

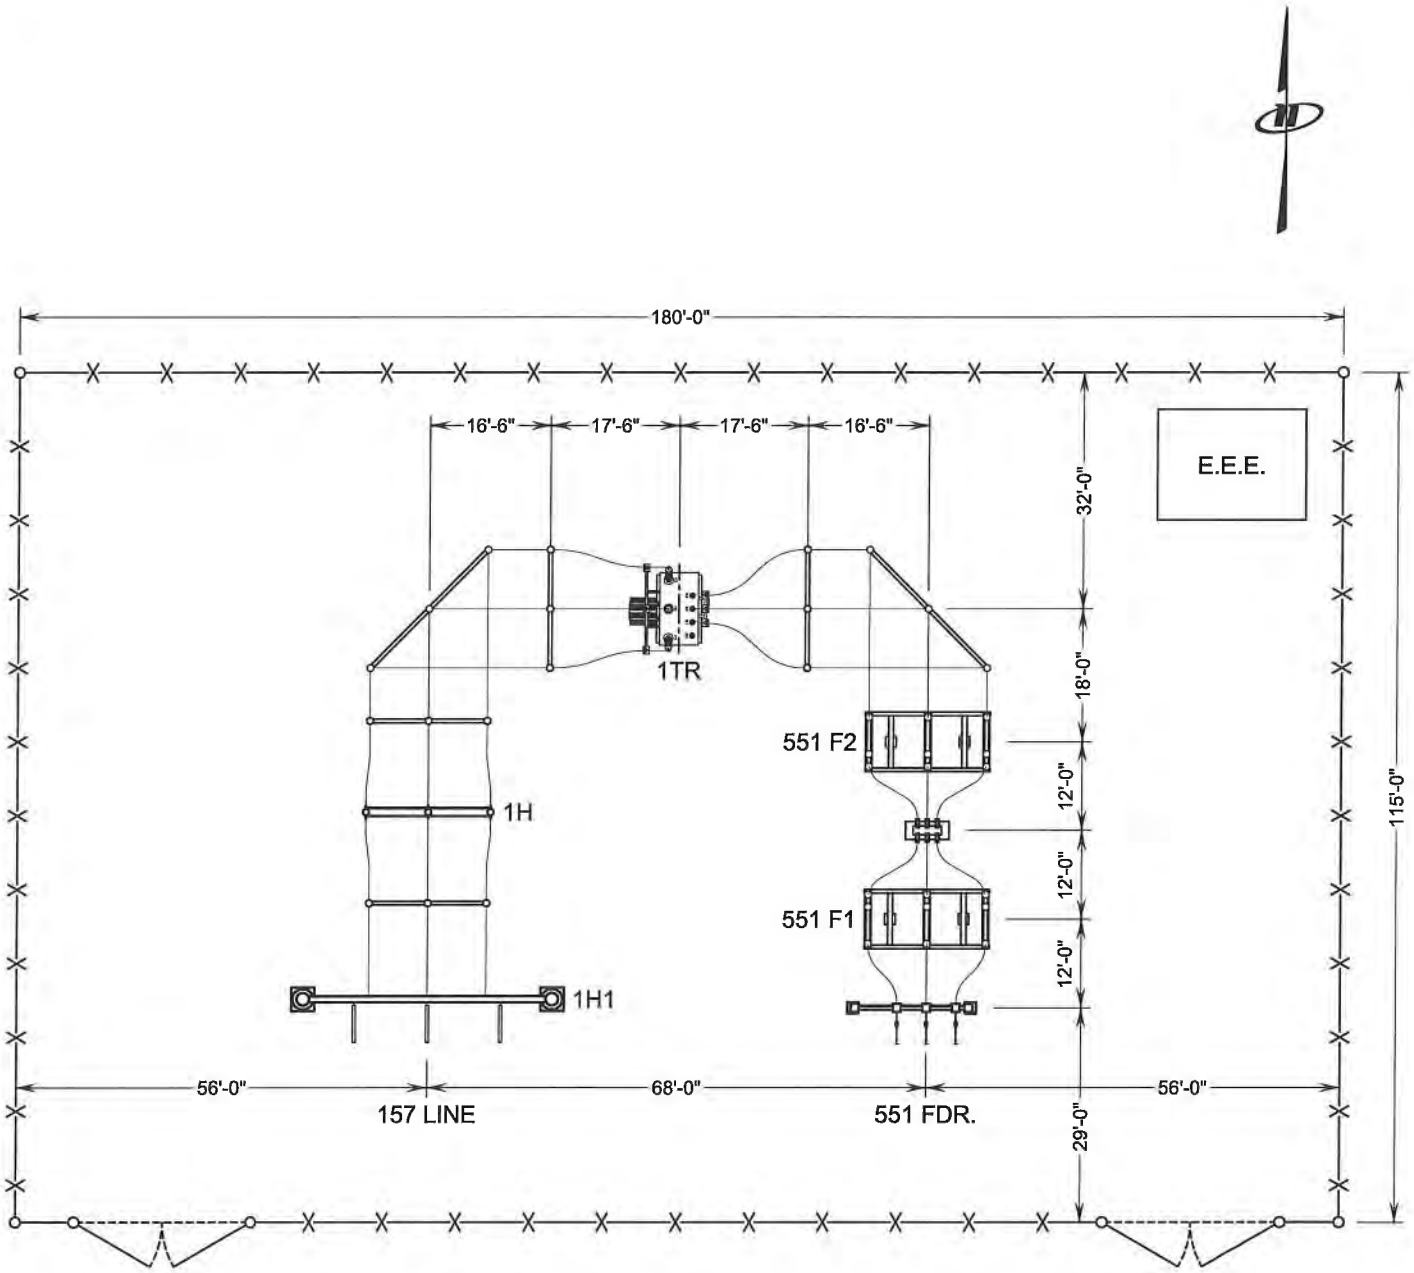

STRAIGHT RIVER 115/34kV SUBSTATION PLAN

PRELIMINARY

DWN: SJM	APP. .
DATE: 01.05.2015	SCALE: 1" = 300'

minnesota power

STRAIGHT RIVER 115/34.5kV SUBSTATION
ELECTRICAL PLAN & ELEVATIONS
ELECTRICAL EQUIPMENT PLAN

REV. A | DATE: 01.05.2015

FILE: .

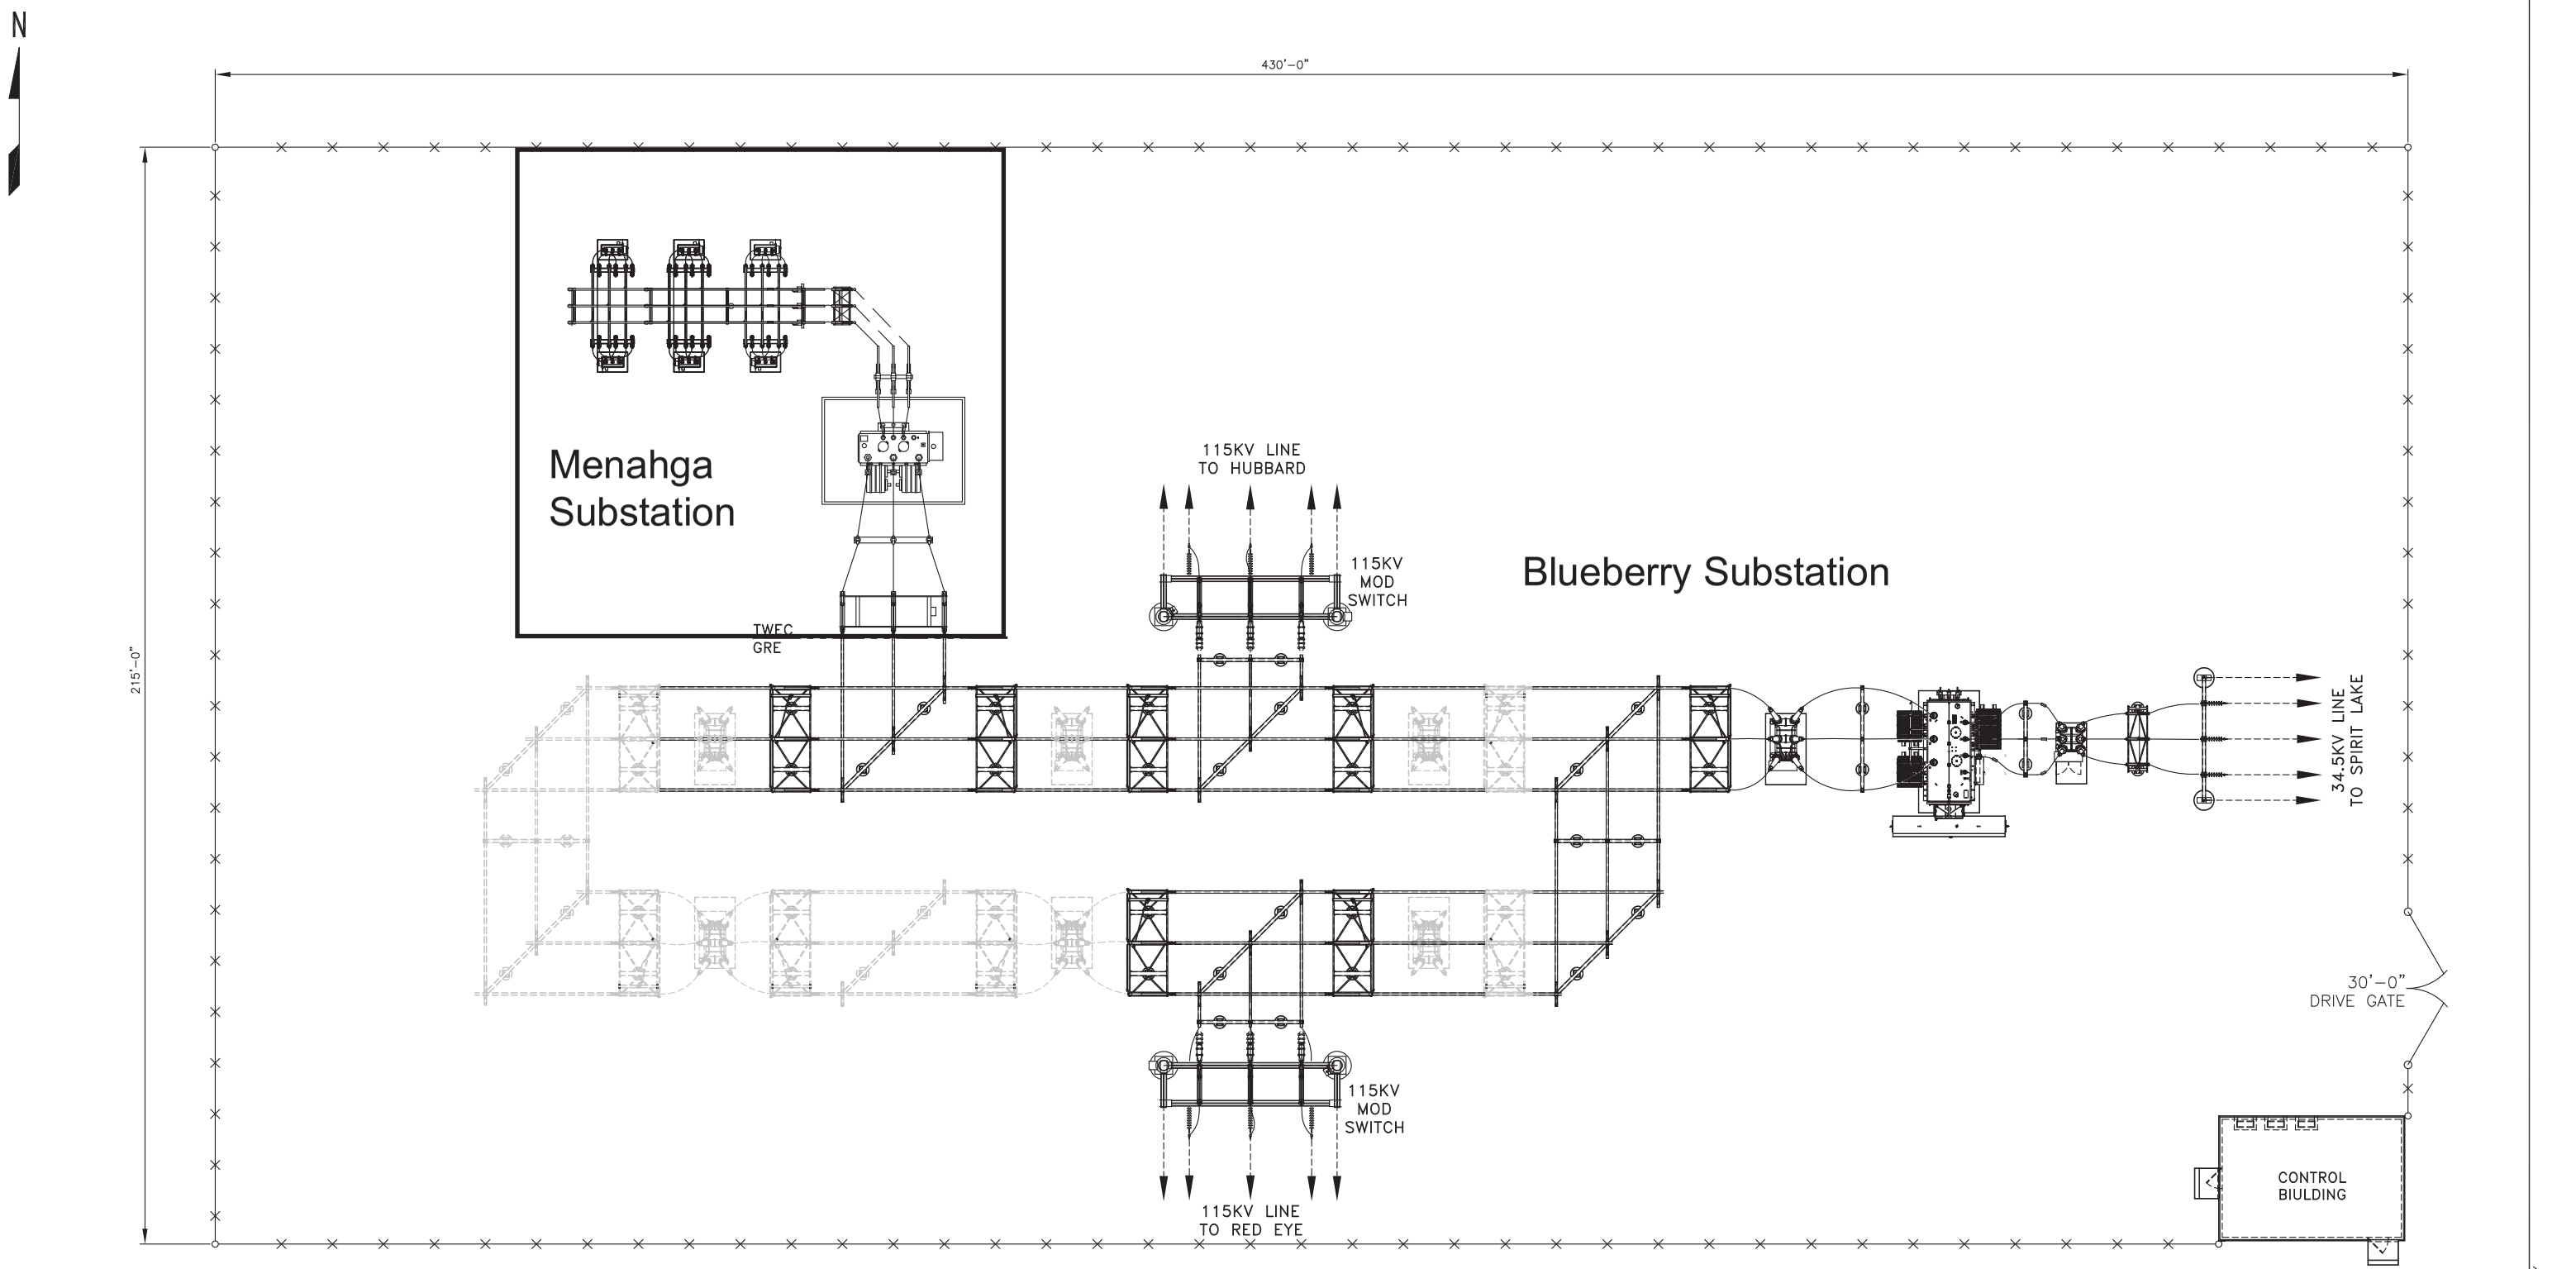

DISCLOSURE OF THIS DOCUMENT TO A THIRD PARTY EXCLUSIVE OF DIRECT USE FOR OPERATION, MAINTENANCE OR NEW CONSTRUCTION IS SUBJECT TO WRITTEN PERMISSION FROM GREAT RIVER ENERGY.

REV NO	DATE	REVISION	REV BY	APPD BY
6				
5				
4				
3				
2				
1				

GREAT RIVER ENERGY

BLUEBERRY / MENAHGA SUBSTATION

S329

DATE: 9-30-14	PROJECT NO 203472
SCALE:	REVISION
DWN BY:	DRAWING NUMBER
CKD BY:	
CKD BY:	
APPD BY:	SHEET

PRELIMINARY

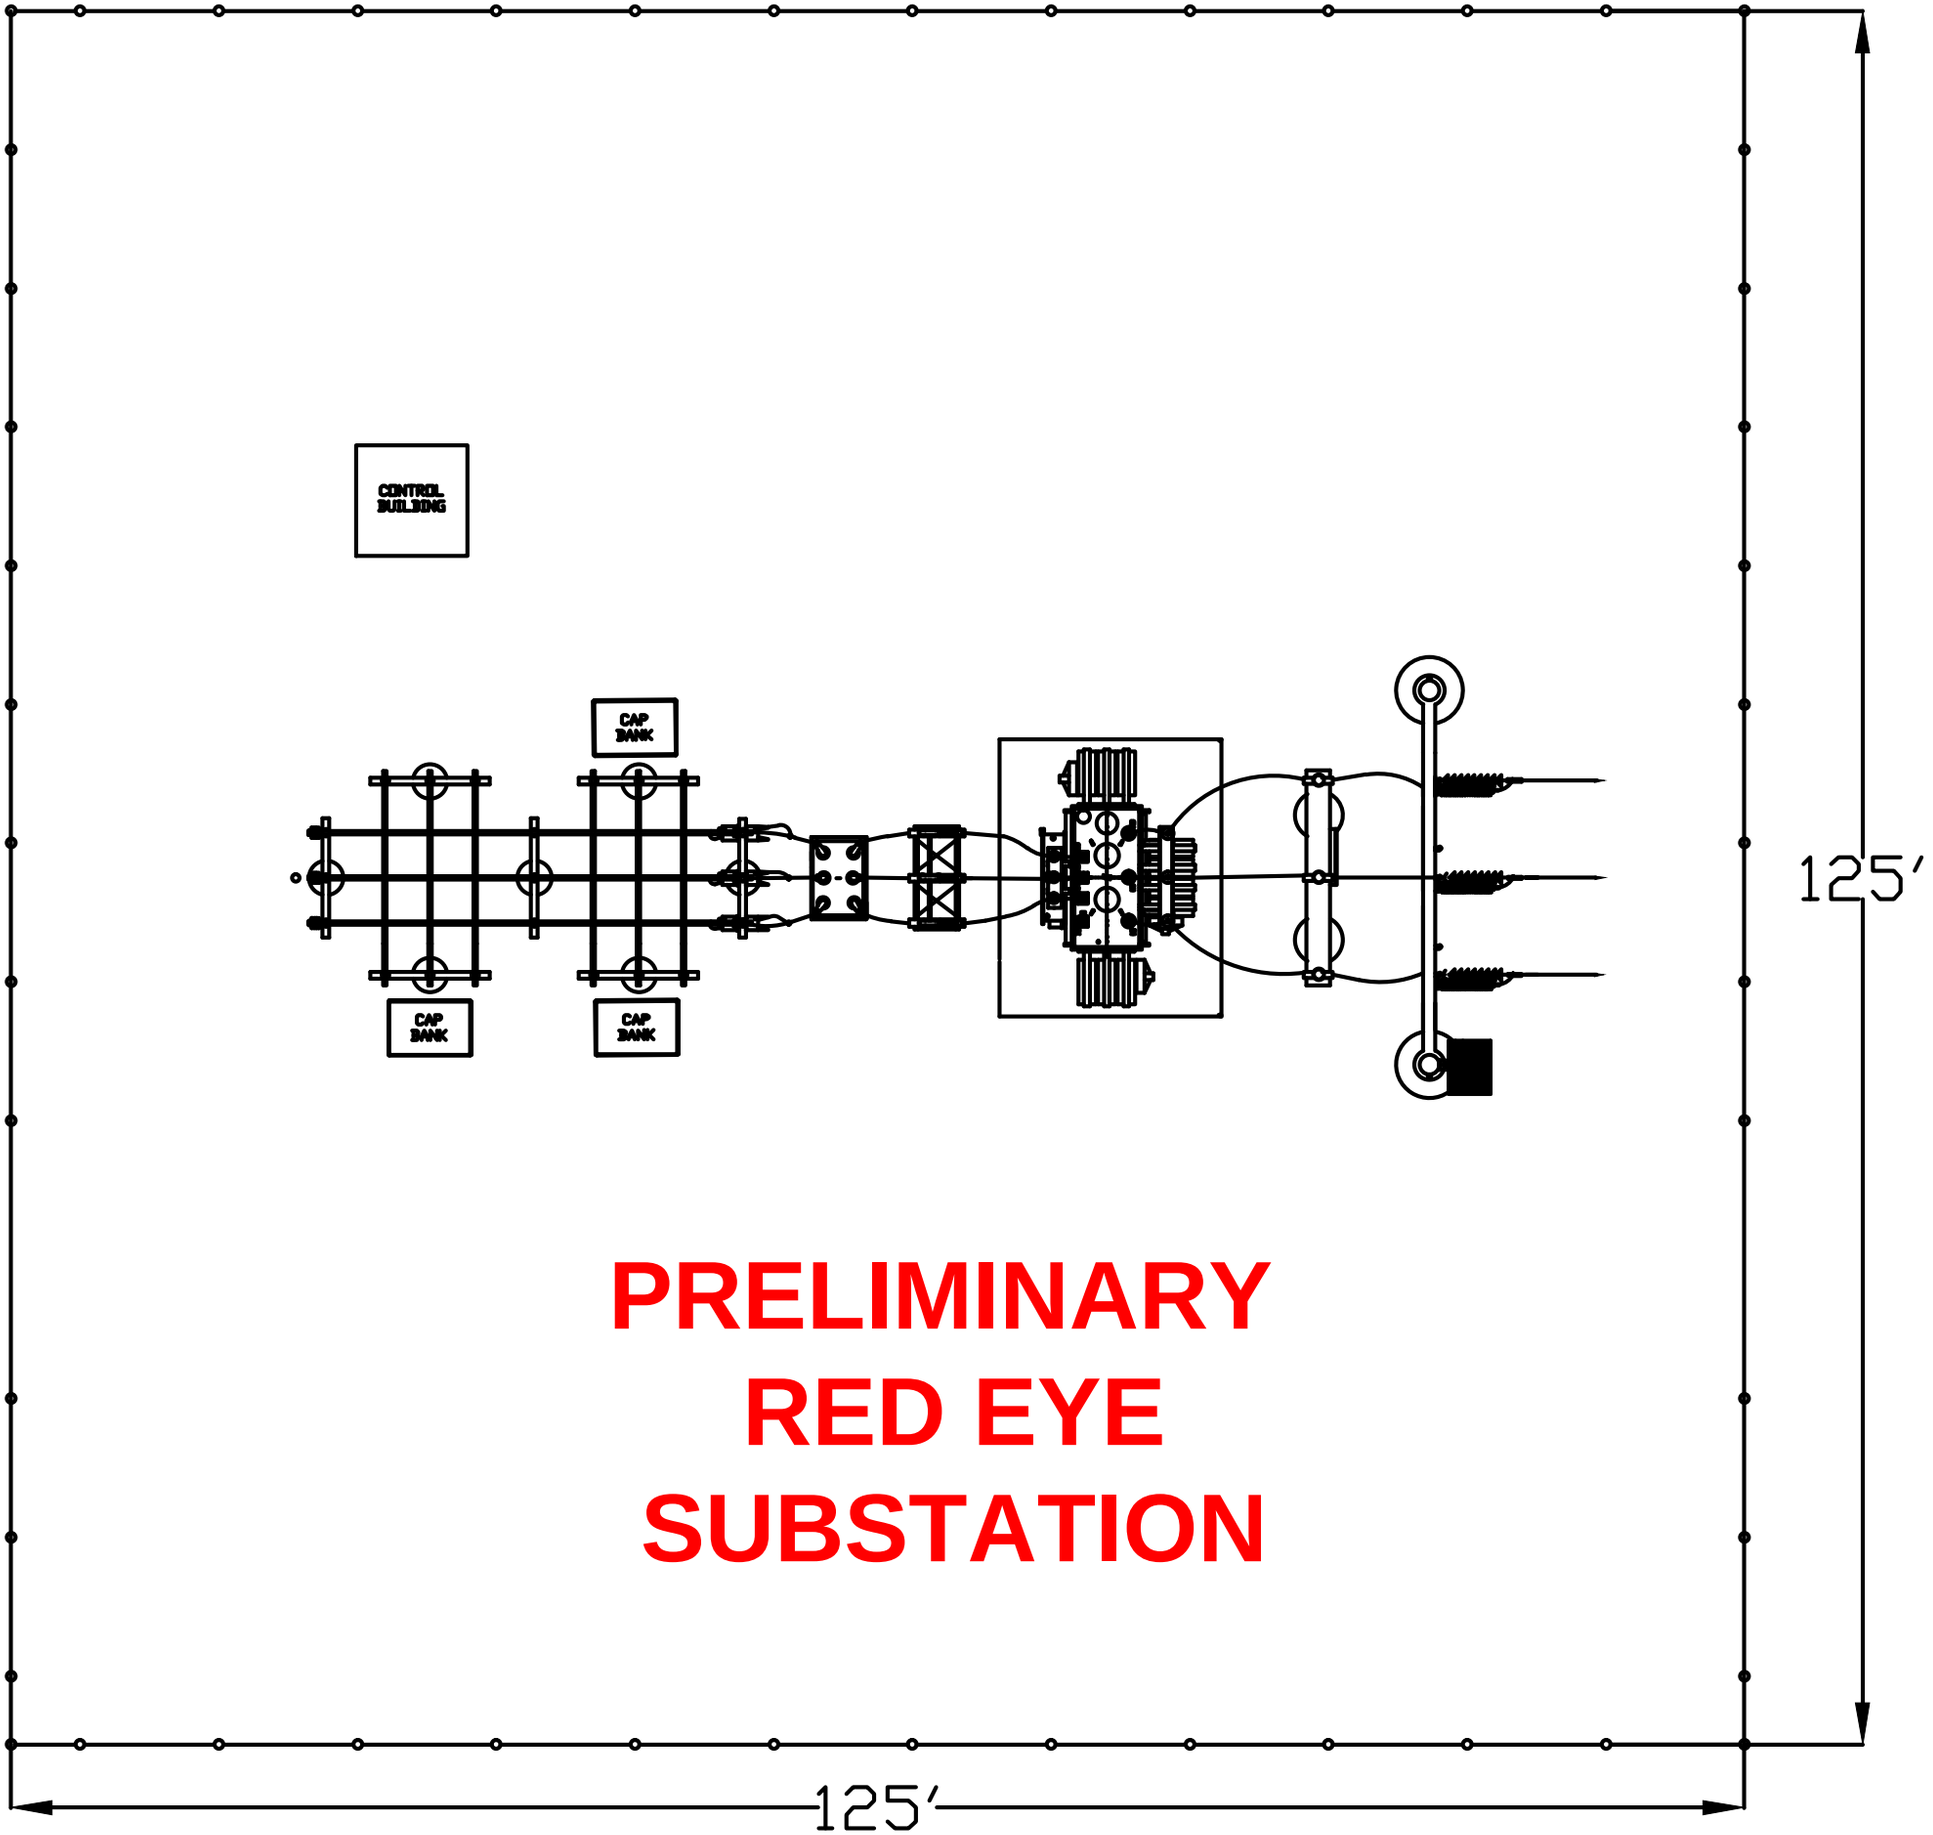

PRELIMINARY RED EYE SUBSTATION

THIS PAGE INTENTIONALLY BLANK