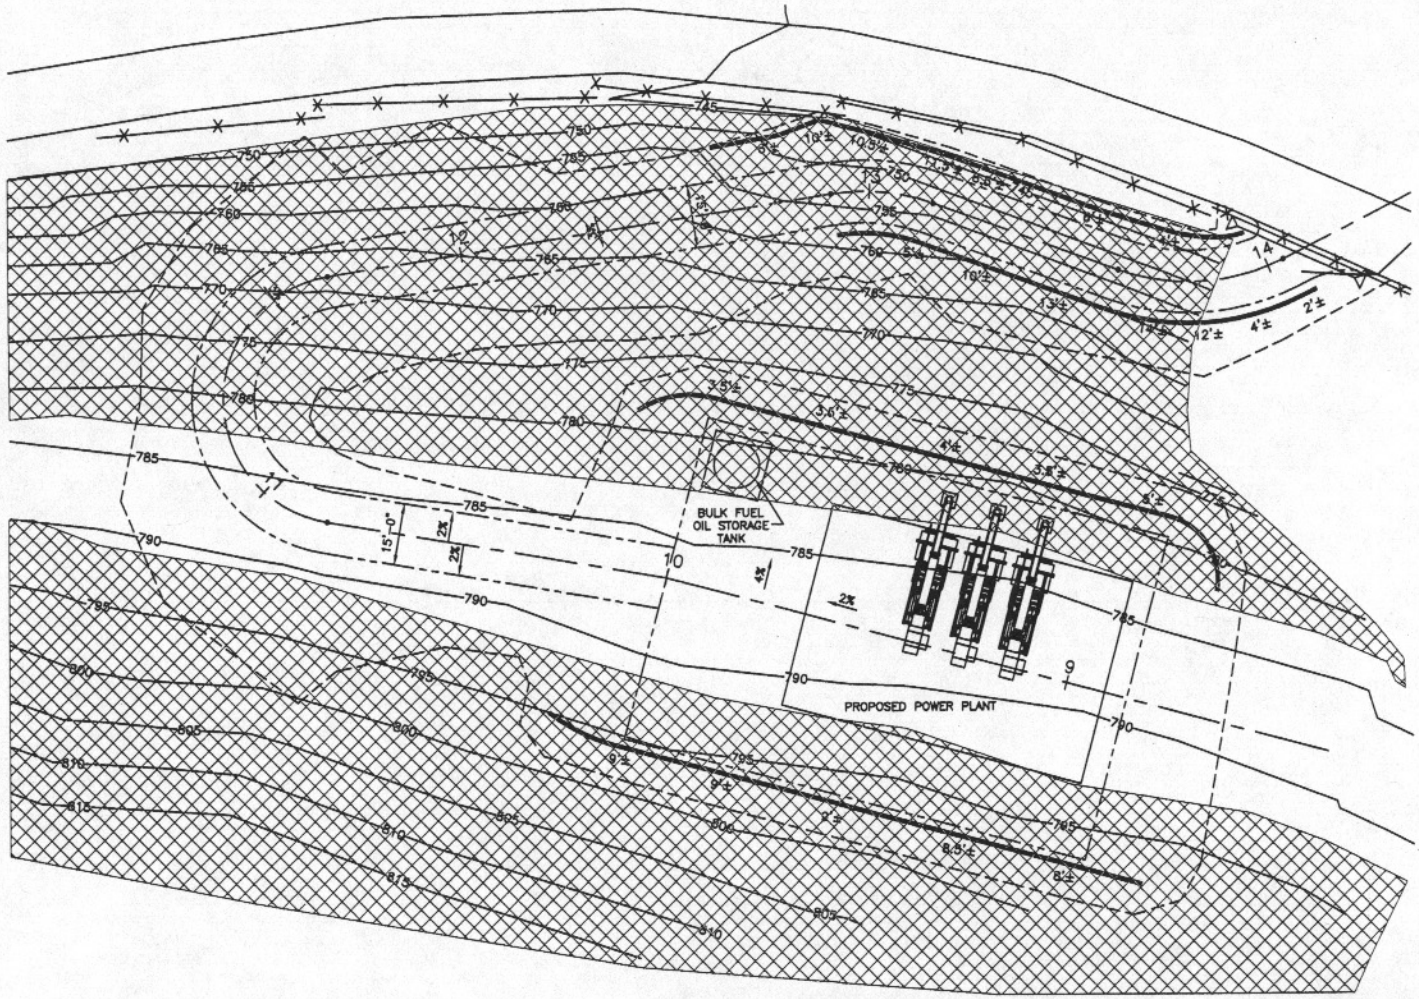

NORTH

LEGEND

EXIST. CONTOURS	780
PROPOSED BIT. CURB	
PROPOSED RETAINING WALL APPROX. HEIGHT WALL	9'±
PROPOSED CONST. LIMITS	
PROPOSED SILT FENCE	
PROPOSED CULVERT	APRON APRON
DIRECTION OF DITCH FLOW	
APPROX. BLUFF IMPACT ZONE	

SCALE: 1"=30'

10 50 FEET

0 25

ARUSHF0303.00.20 1=360

REV.	DESCRIPTION OF REVISION	DRAWN	APPD.	DATE

SEH
PHONE: (952) 912-2600
FAX: (952) 912-2601
WWW.SEHINC.COM

ASSOCIATED CONSULTANTS ENGINEERS, INC.
A MEMBER OF THE SEH GROUP

PROPOSED SITE PLAN
MUNICIPAL ELECTRIC UTILITY
RUSHFORD, MINNESOTA

DRWN. PGM	PROJ. ARUSHF0303.00
CHKD.	1 / 1
APPD.	
SCALE AS SHOWN	DATE 9/9/03