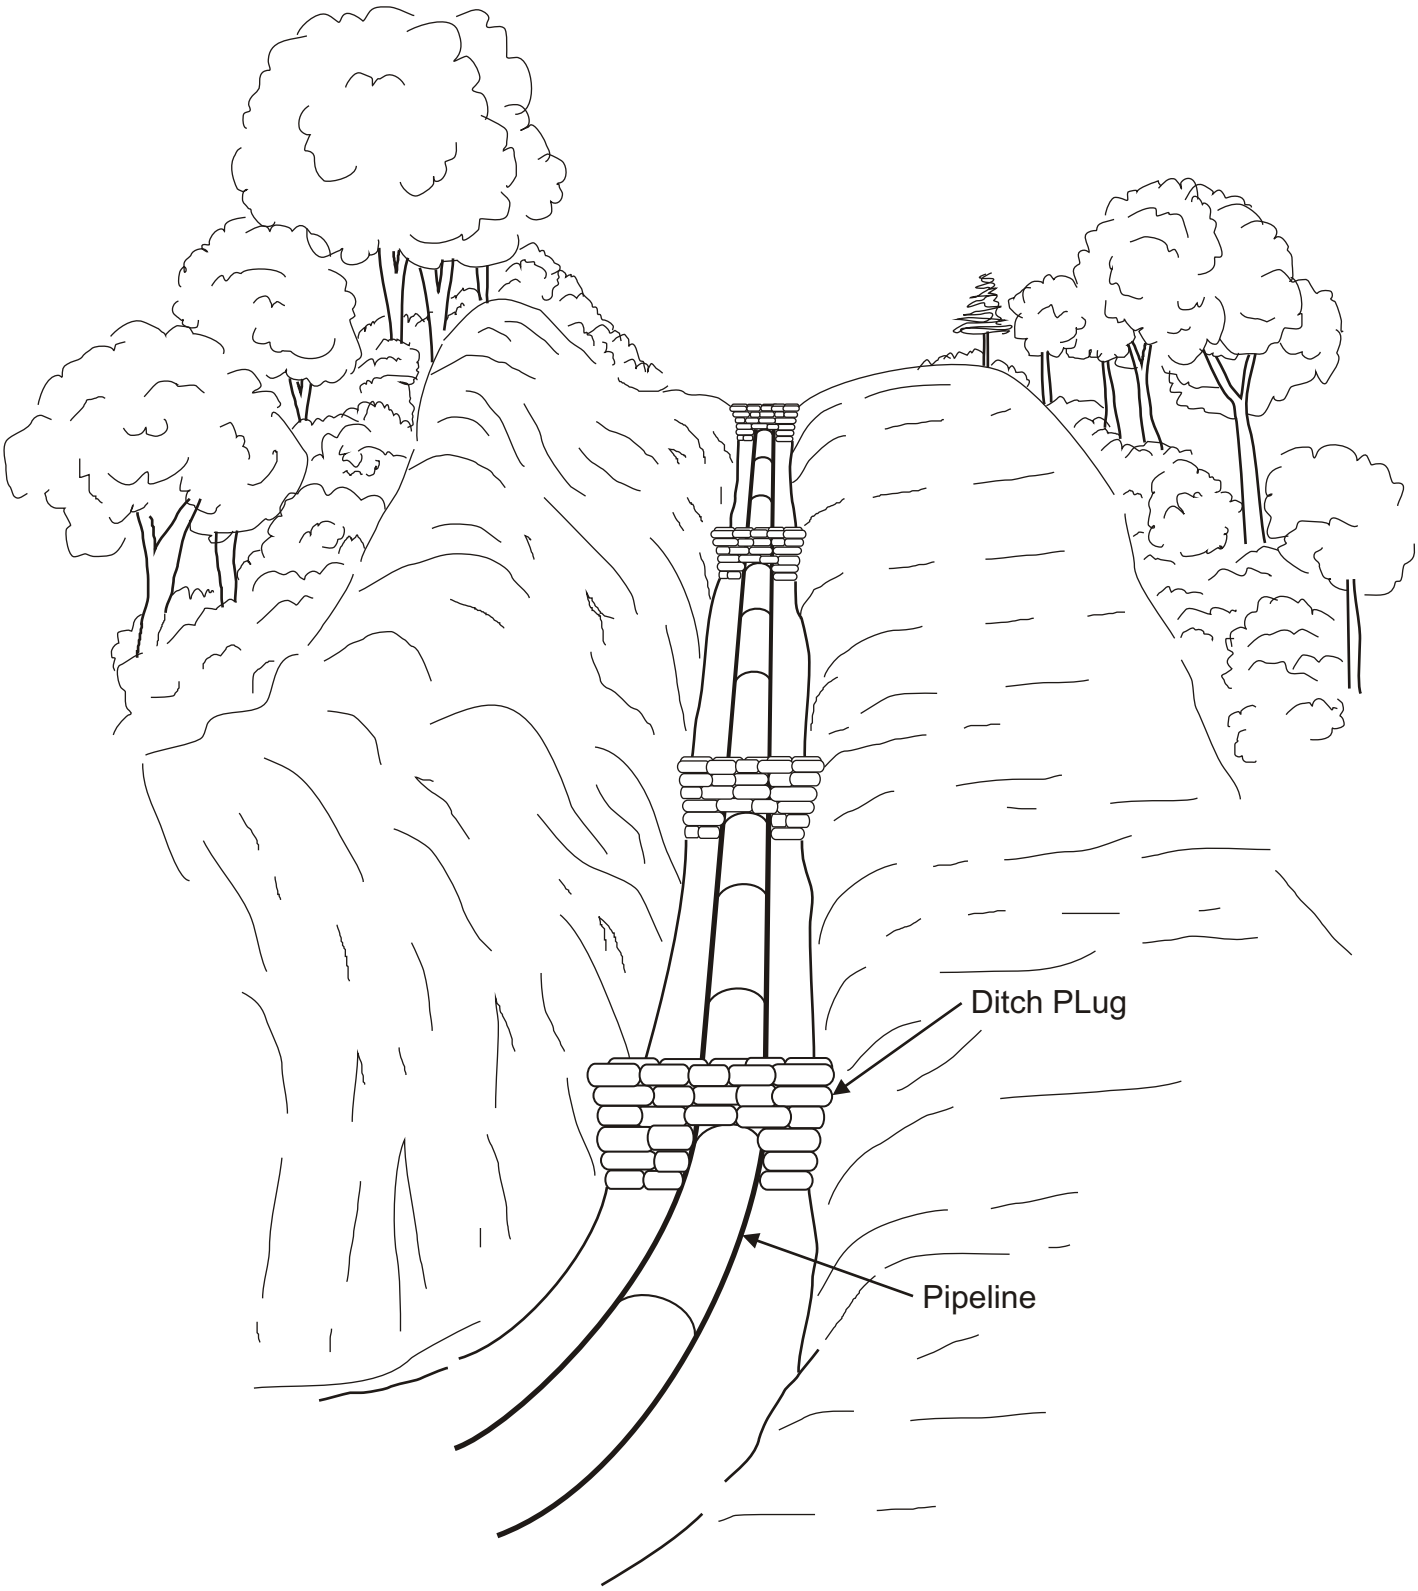

Figure 5-2

TYPICAL DITCH PLUG
Xcel Energy
Blue Lake Generating Plant
Expansion Project

P:23\70\163\BlueLake\Figures_Graphics\TypicalDitchPlug.CDR RLG 02-26-04