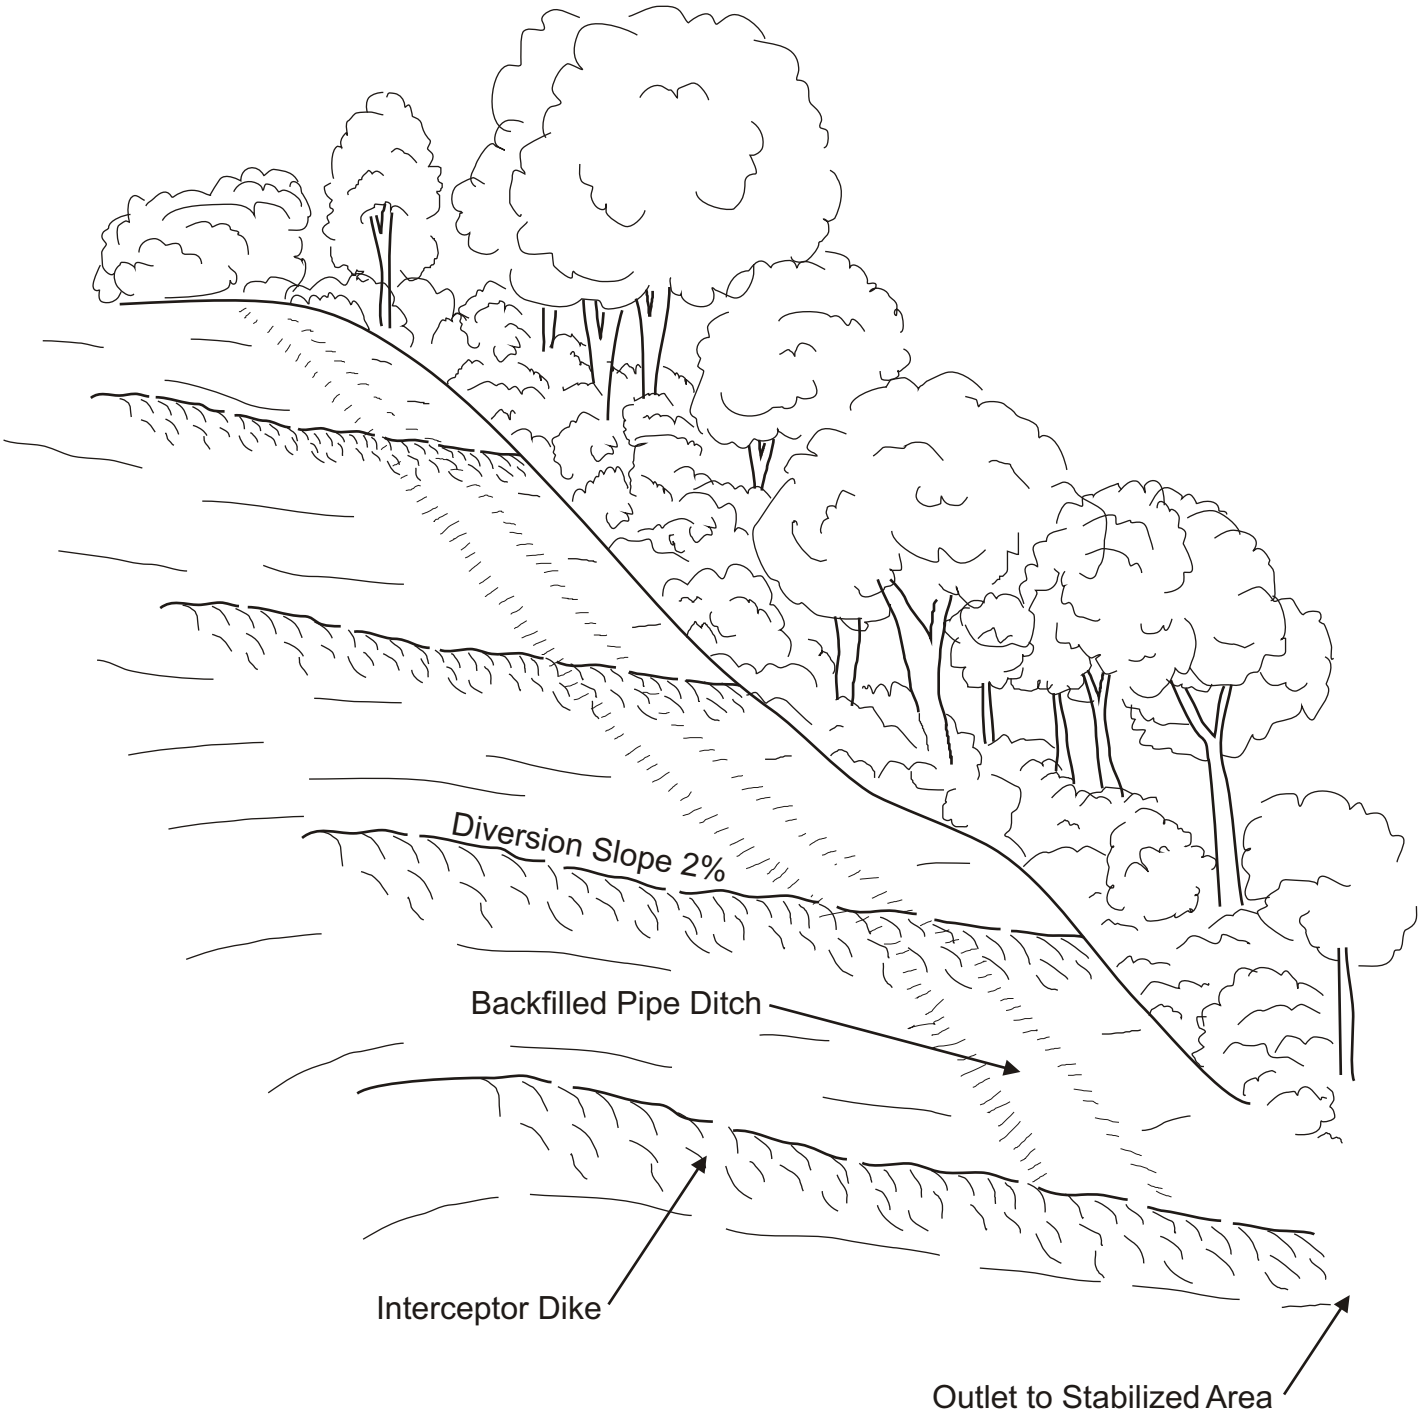

Figure 5-3

TYPICAL EROSION CONTROL MEASURES
IN STEEP TERRAIN AREAS
Xcel Energy
Blue Lake Generating Plant
Expansion Project

P:23\70\163\BlueLake\Figures_Graphics\TypicalErosionControl.CDR RLG 02-26-04