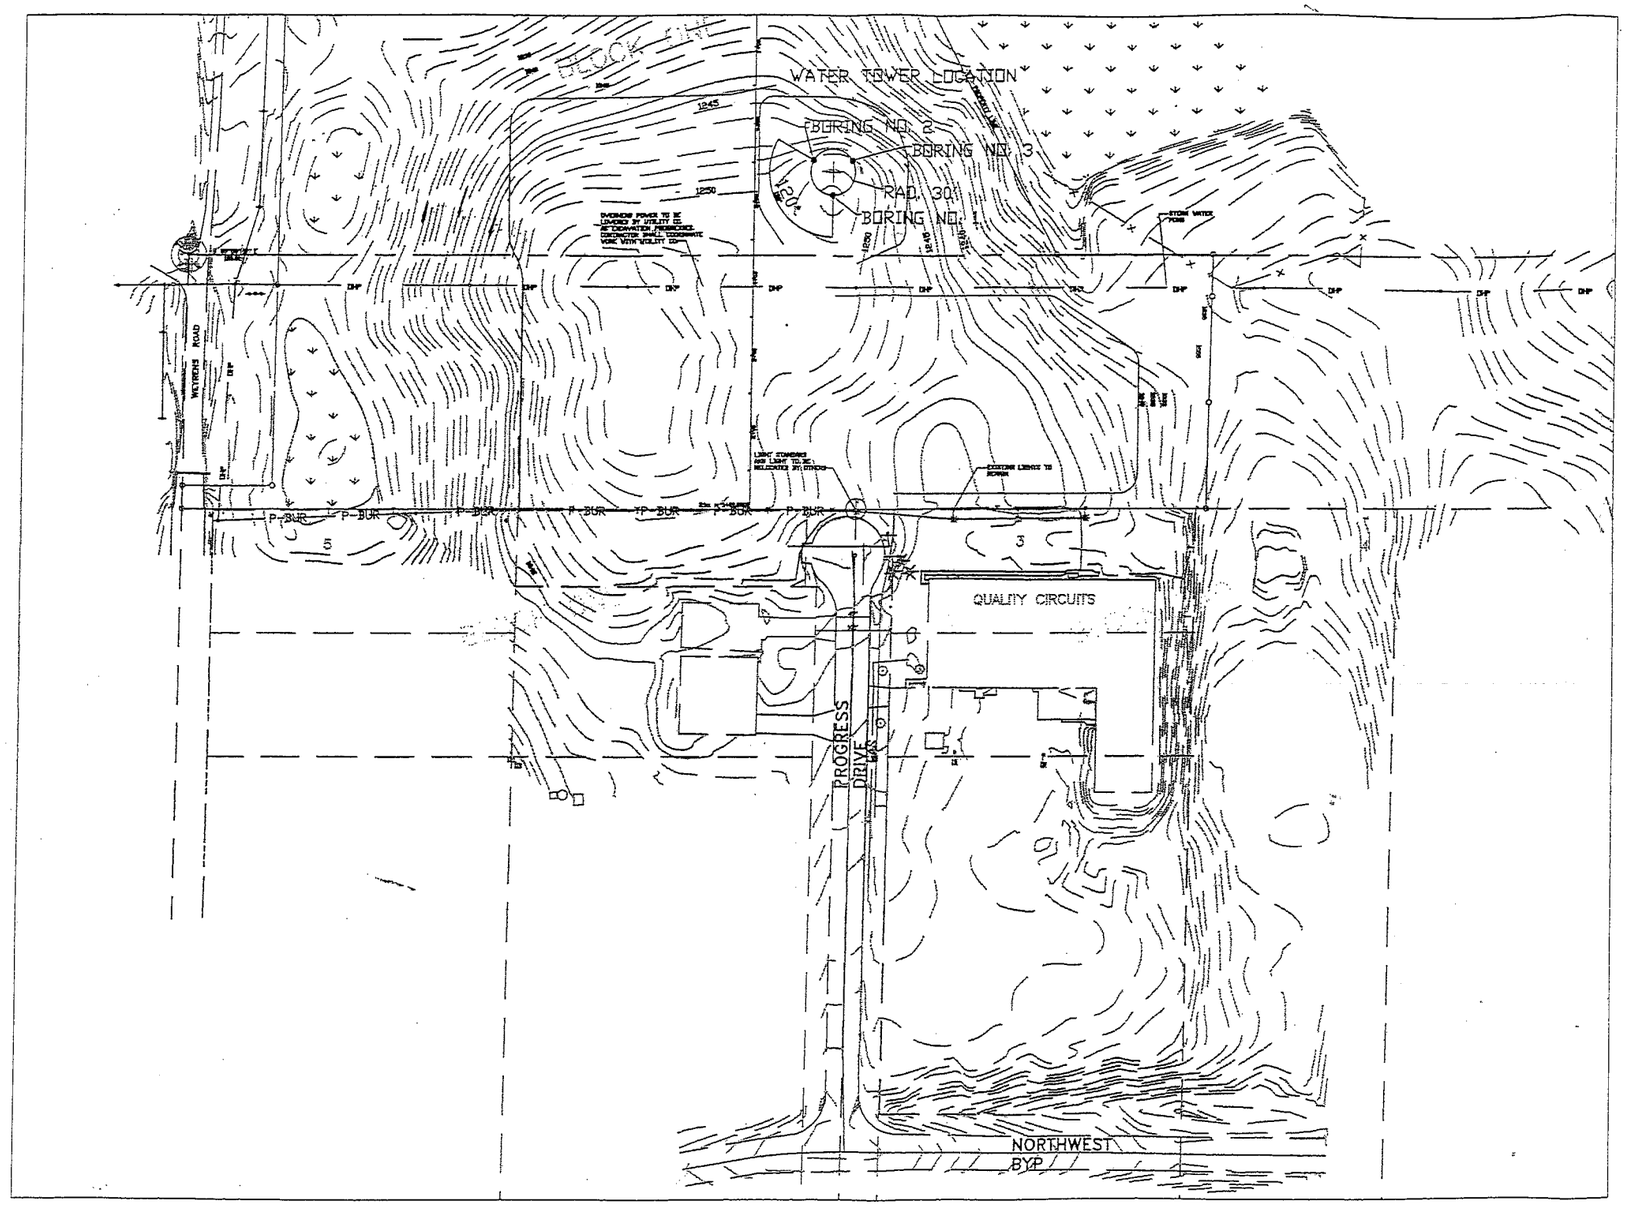

0 50 100 200
Scale in feet

SOIL BORING LOCATION PLAN

FERGUS FALLS, MINNESOTA

1.0 MG WEST SIDE WATER TOWER

FIGURE NO. 1

Bonestroo Rosene Anderlik & Associates
Engineers & Architects