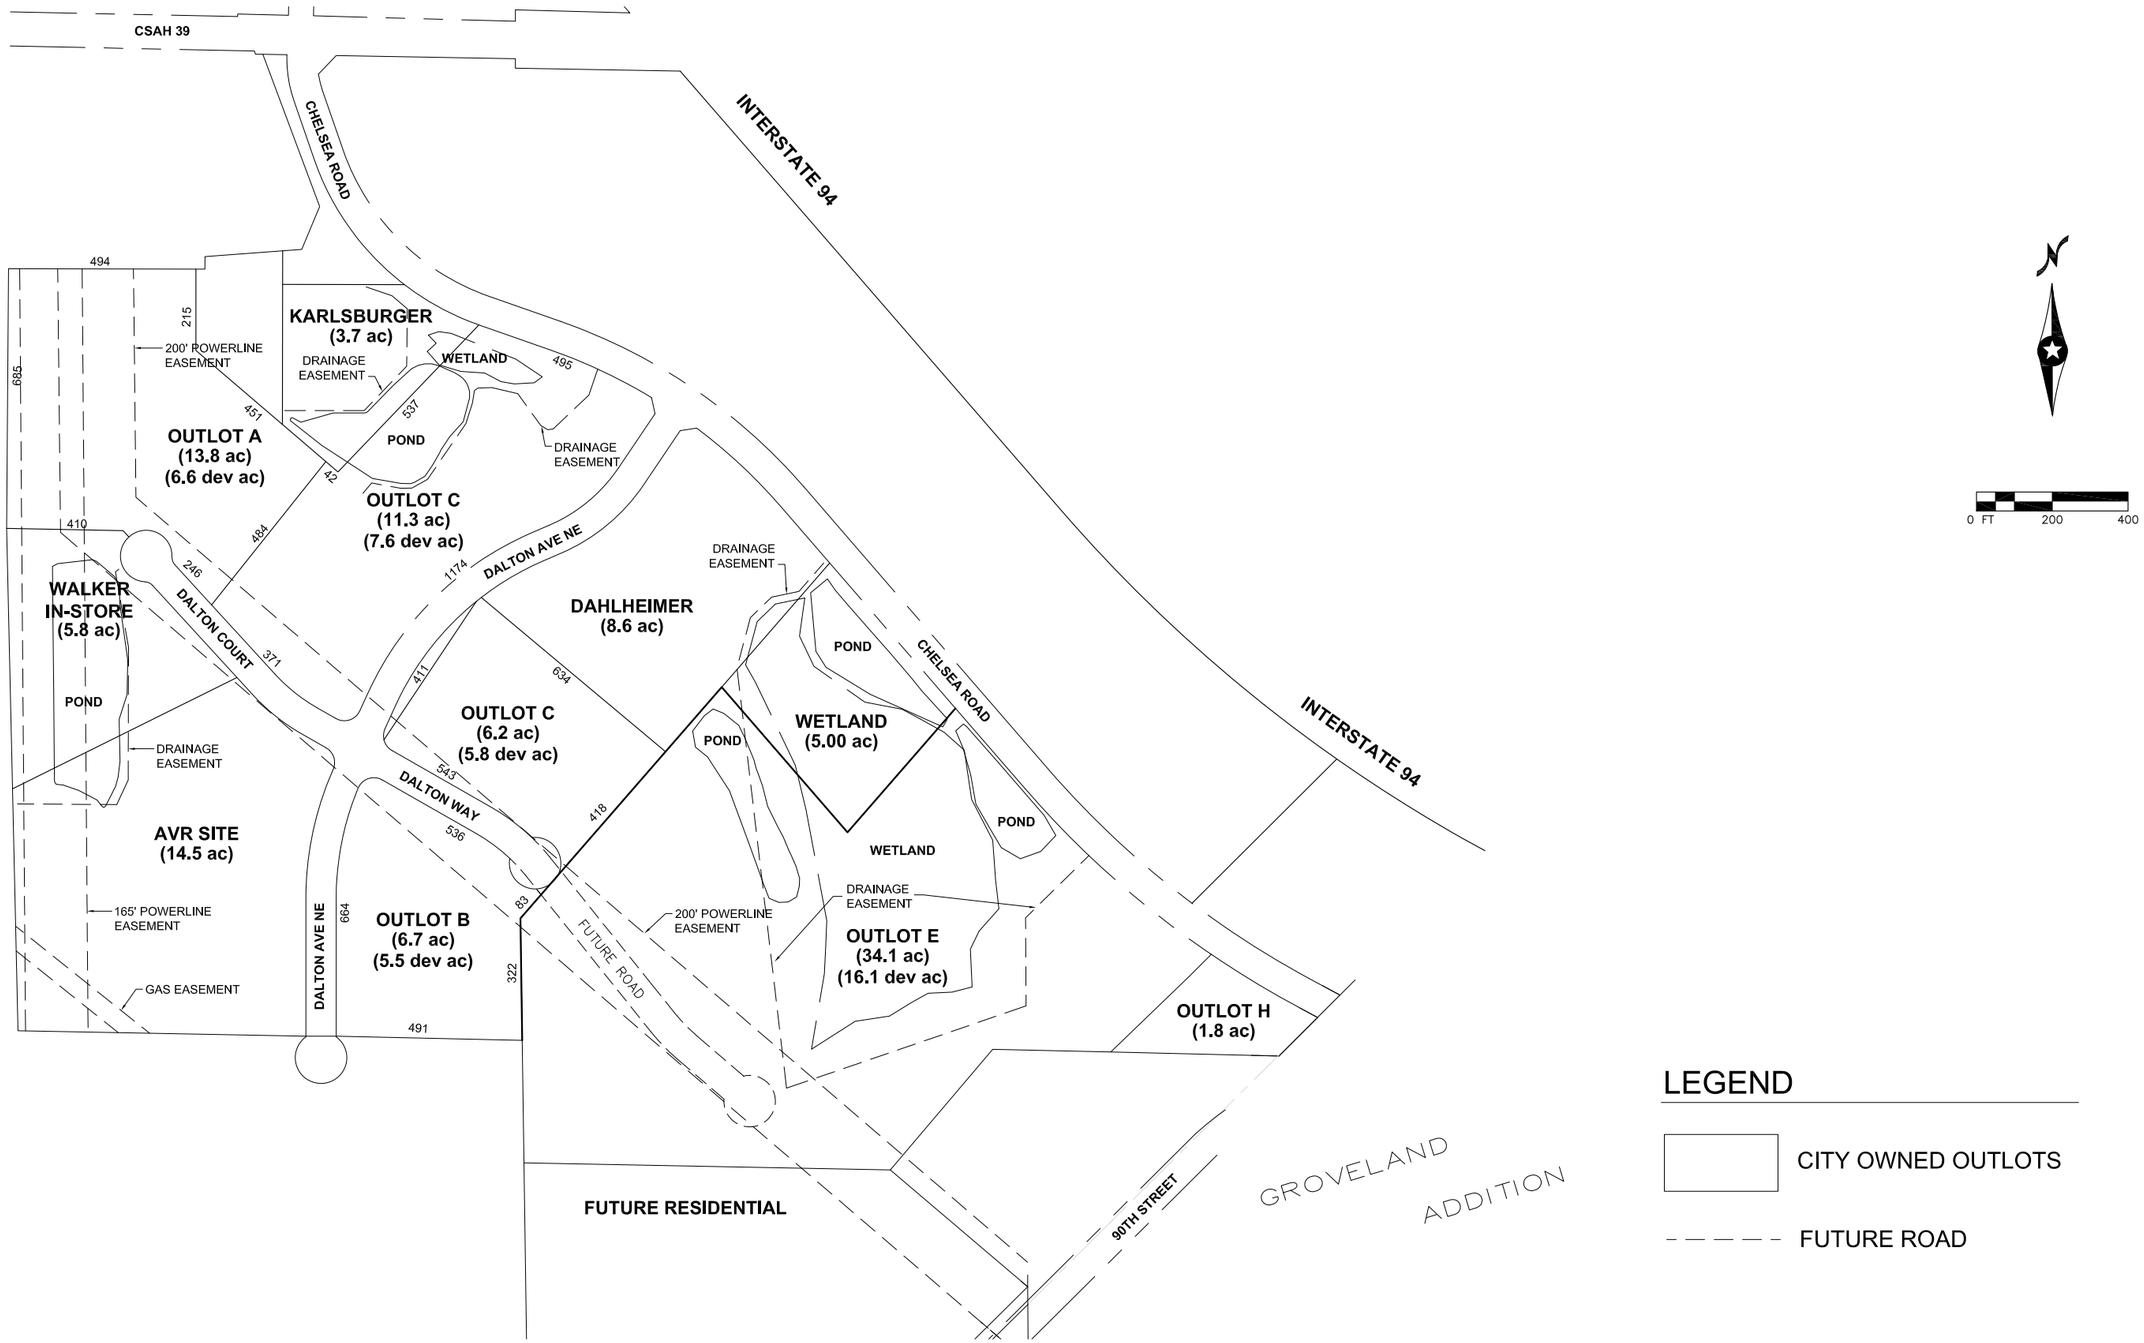

WSB & Associates, Inc.
701 Xenia Avenue South, Suite 300
Minneapolis, MN 55416
www.wsbeng.com
763-541-4800 - Fax 763-541-1700
INFRASTRUCTURE ENGINEERING PLANNING CONSTRUCTION

MONTICELLO BUSINESS CENTER

CURRENT PROPERTY BOUNDARIES

CITY OF MONTICELLO

WSB Project No. 1627-57 February 18, 2010

City Project No. 2006-15C

Figure Number 1