Q:\CLIENTS\A_F\CAMBR\0203\ACAD\OWNERS.DWG
DATE: 12-16-02 TIME: 1:53 pm USER: MWASS
XREFS: Q:\CLIENTS\A_F\CAMBR\0203\ACAD\BASEDATA,

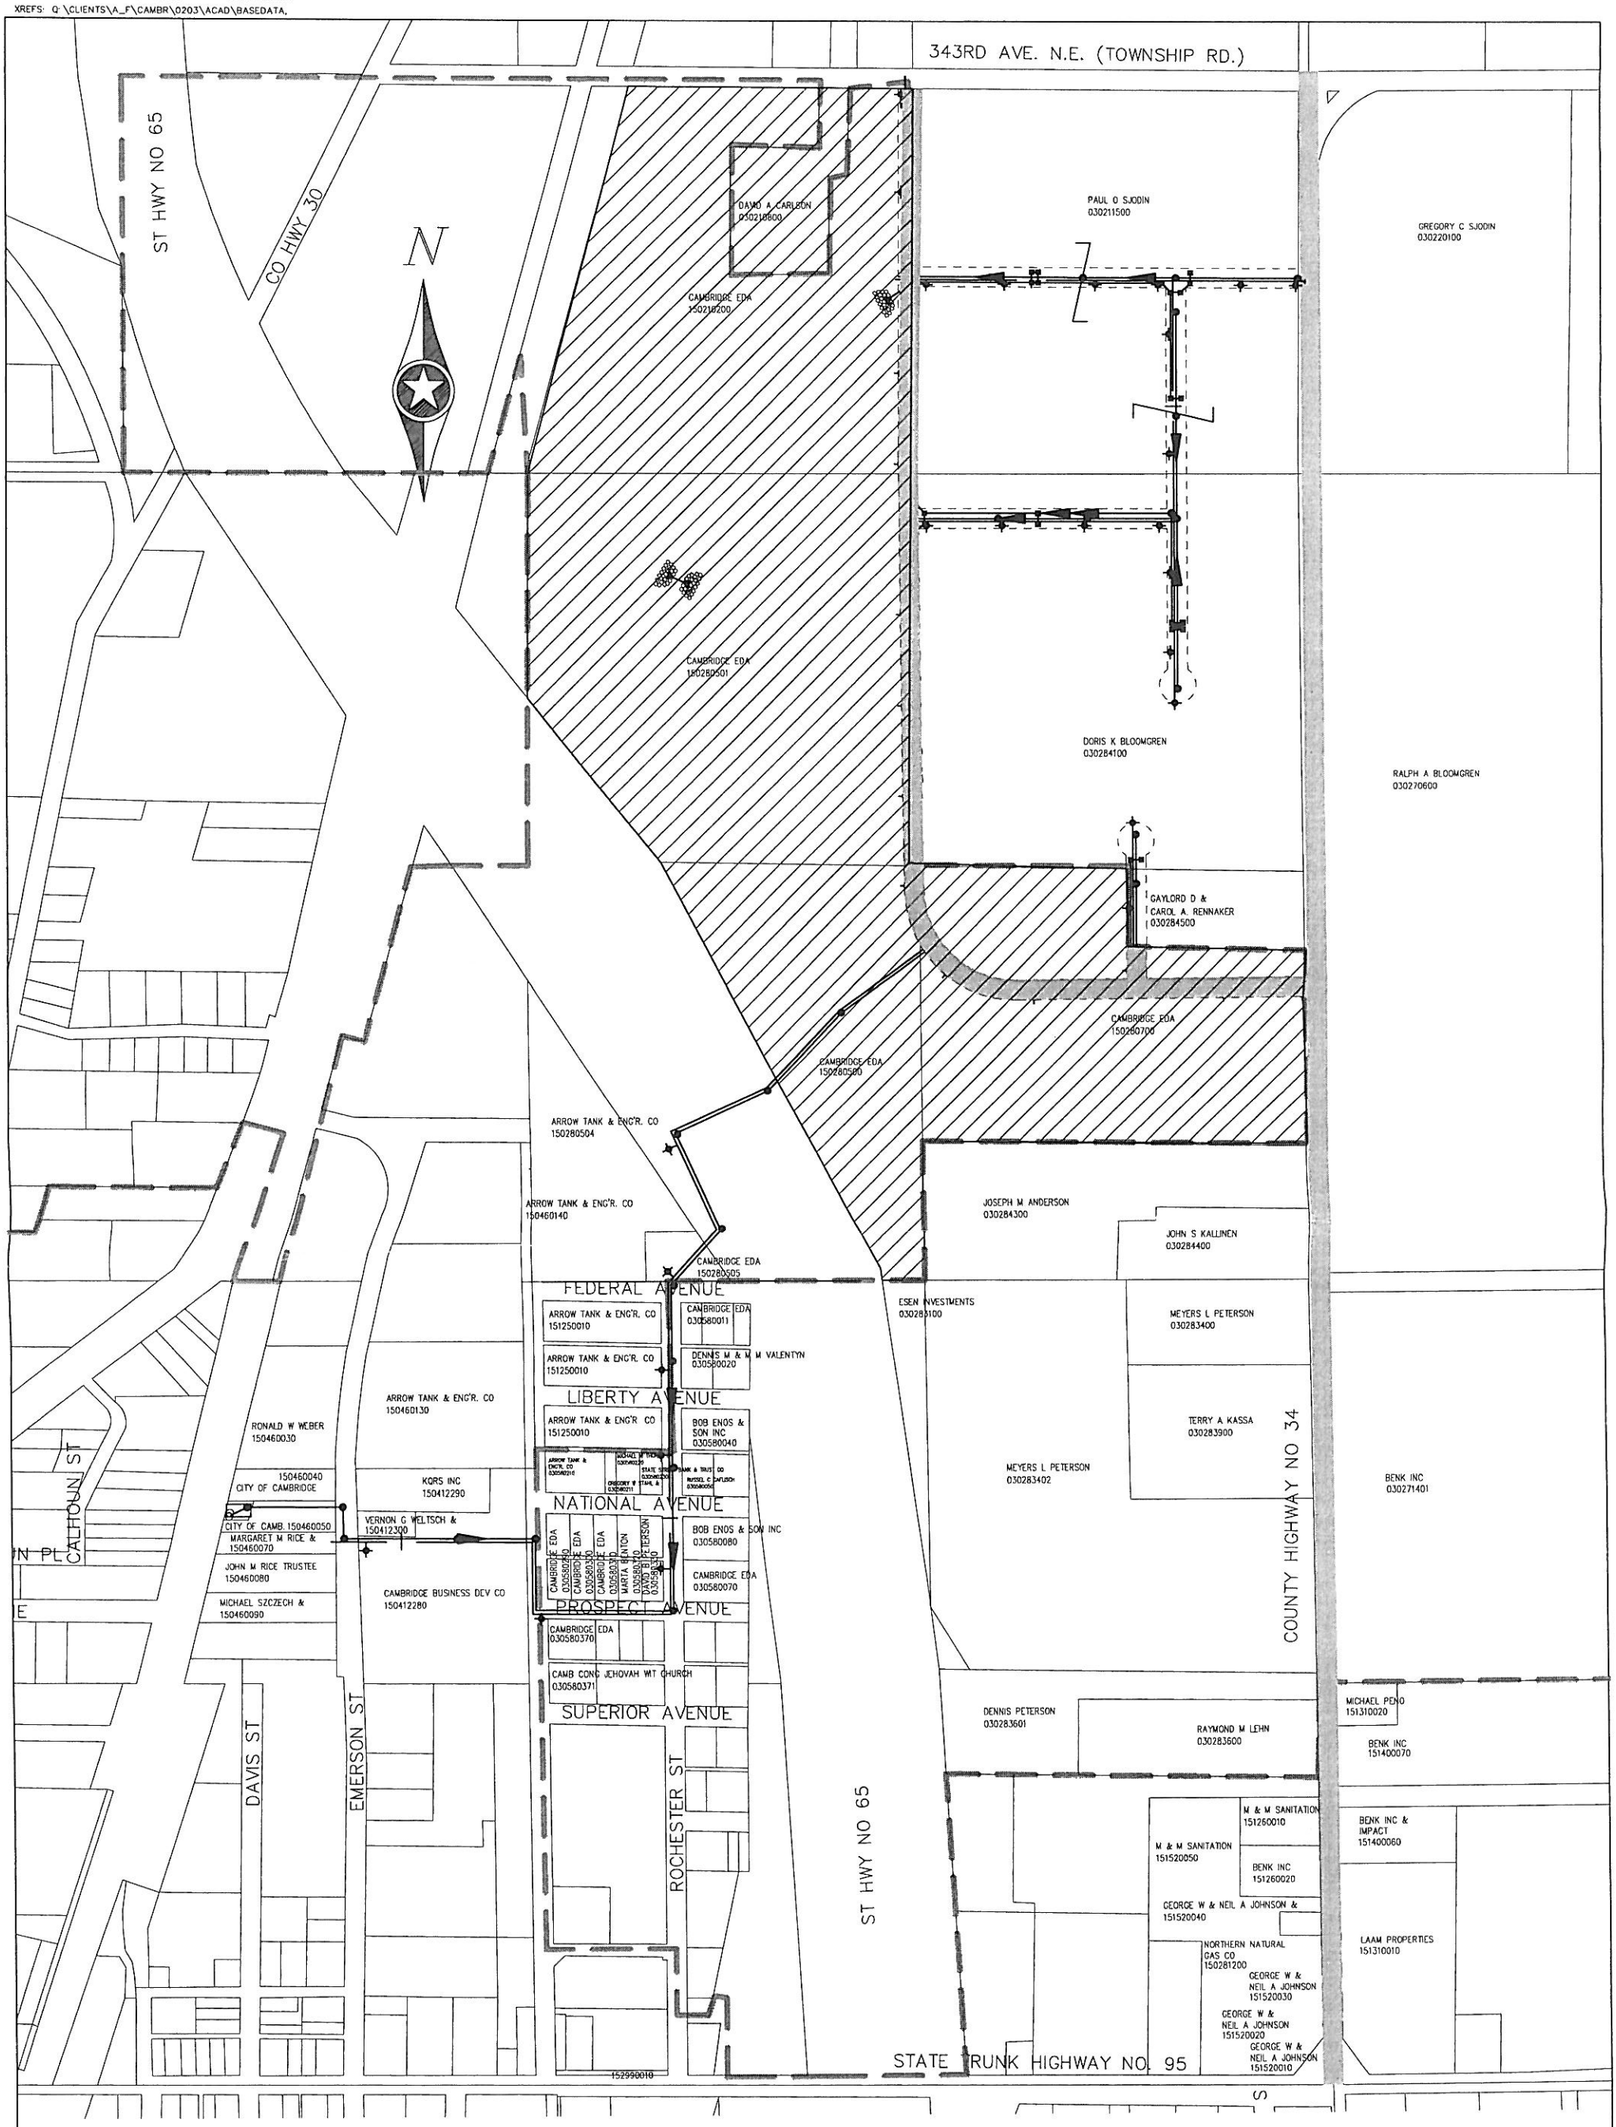

LEGEND

PROPOSED STORM SEWER

PROPOSED SANITARY SEWER

PROPOSED WATER MAIN

500 0 500

250

SCALE IN FEET

SEH®
PHONE: (651) 490-2000
3535 VADNAIS CENTER DR.
ST. PAUL, MN 55110

PROPERTY OWNERS
N.E. INDUSTRIAL PARK, CAMBRIDGE, MINNESOTA

FILE NO. ACAMBR0203

DWG. NO. 1