Minnesota State Capitol Restoration Project

Architectural Integrity. Building Functionality. Life Safety.

Basement - Floor Plan

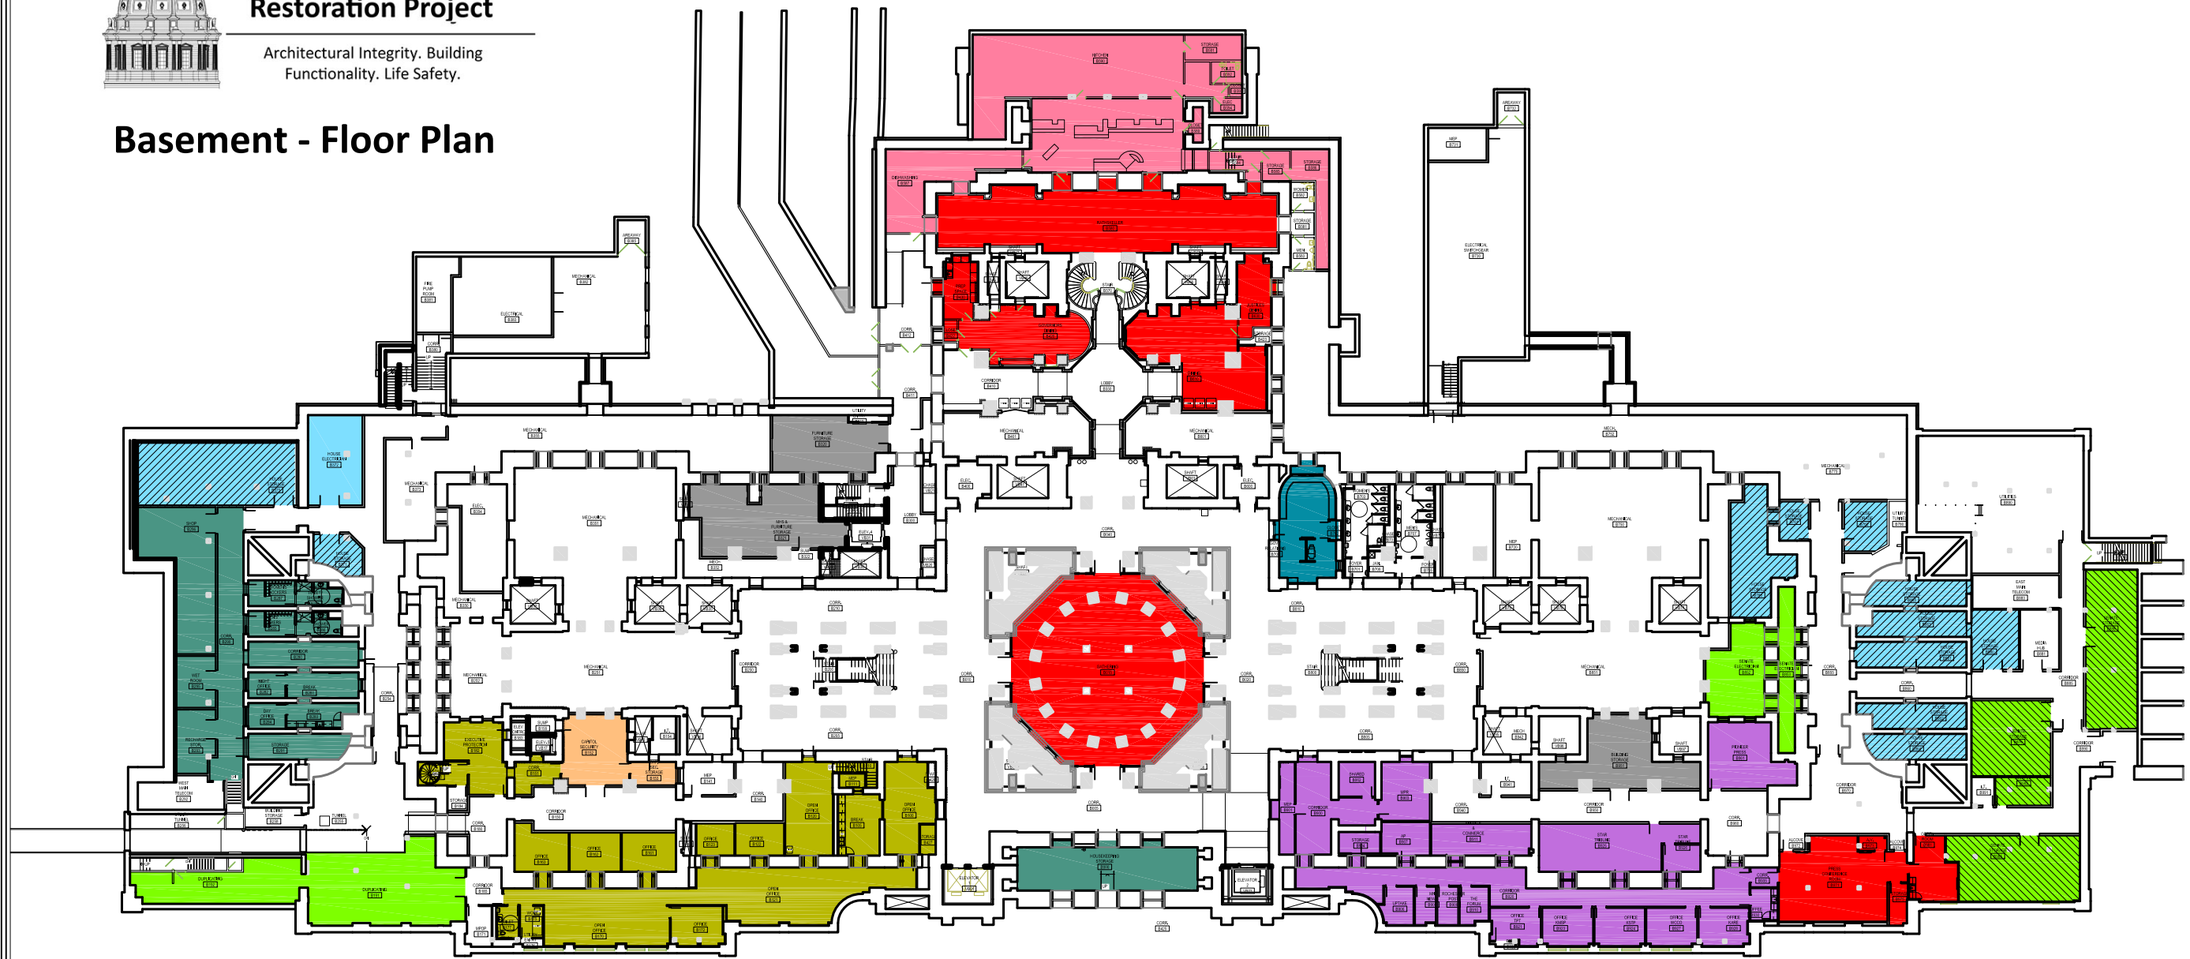

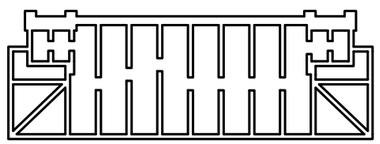

- CAPITOL SECURITY - 534 SQFT
- FOOD SERVICE - 4,010 SQFT
- GOVERNMENT RELATIONS - 616 SQFT
- GOVERNOR'S OFFICE - 4,939 SQFT
- HOUSE OFFICE - 470 SQFT
- HOUSE STORAGE - 3,540 SQFT
- PLANT MANAGEMENT - 4,253 SQFT
- PRESS - 5,430 SQFT
- SENATE OFFICE - 2,514 SQFT
- SENATE STORAGE - 2,325 SQFT
- SHARED/OTHER - 2,173 SQFT
- PUBLIC - (8,077 TOTAL SQFT)
  - -DINING ROOM SEATING - 3,926 SQFT
  - -PRESS CONFERENCE - 1,256 SQFT
  - -CEREMONIAL - 2,895 SQFT

State of Minnesota
Department of Administration
Real Estate and Construction Services

State Capitol Building
G0231010062

Notes / Remarks
1/21/2015

Lower Level

Drawn By:
Checked By:
Approved By:

Minnesota State Capitol Restoration Project

Architectural Integrity. Building Functionality. Life Safety.

Ground Floor - Floor Plan

- ATTORNEY GENERAL - 1,232 SQFT
- GOVERNOR'S OFFICE - 4,502 SQFT
- HOUSE - 1,872 SQFT
- MHS - 3,123 SQFT
- SENATE - 12,654 SQFT
- PUBLIC - (580 TOTAL SQFT)
  -NON DEDICATED CONFERENCE - 580 SQFT

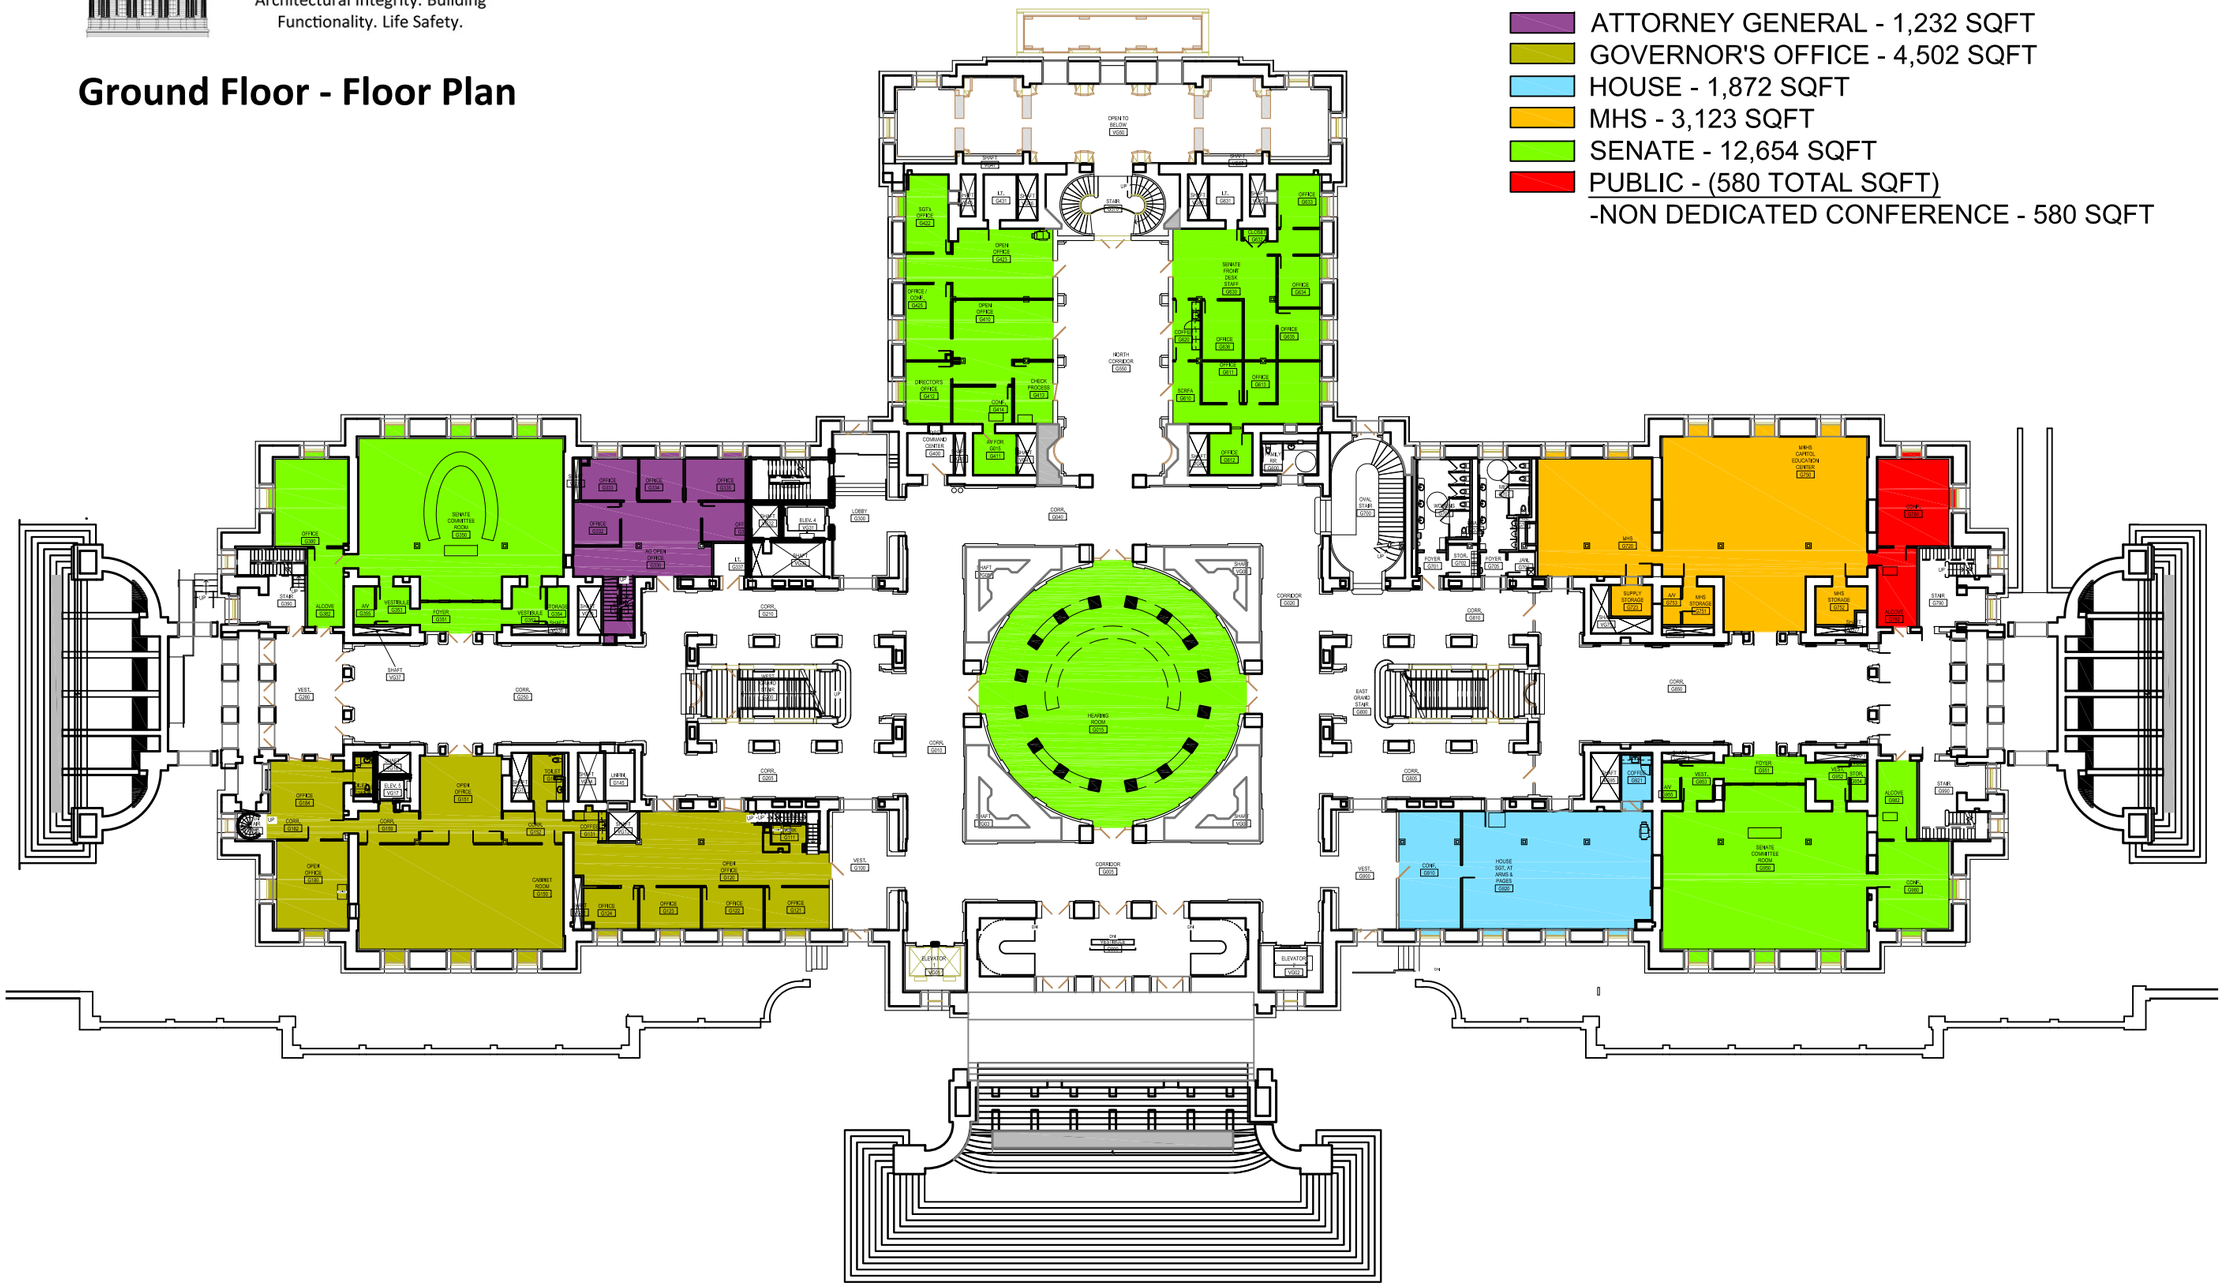

State of Minnesota
Department of Administration
Real Estate and Construction Services

State Capitol Building
G0231010062

Notes / Remarks
1/21/2015

Ground Floor

Drawn By:
Checked By:
Approved By:

Minnesota State Capitol Restoration Project

Architectural Integrity. Building Functionality. Life Safety.

First Floor - Floor Plan

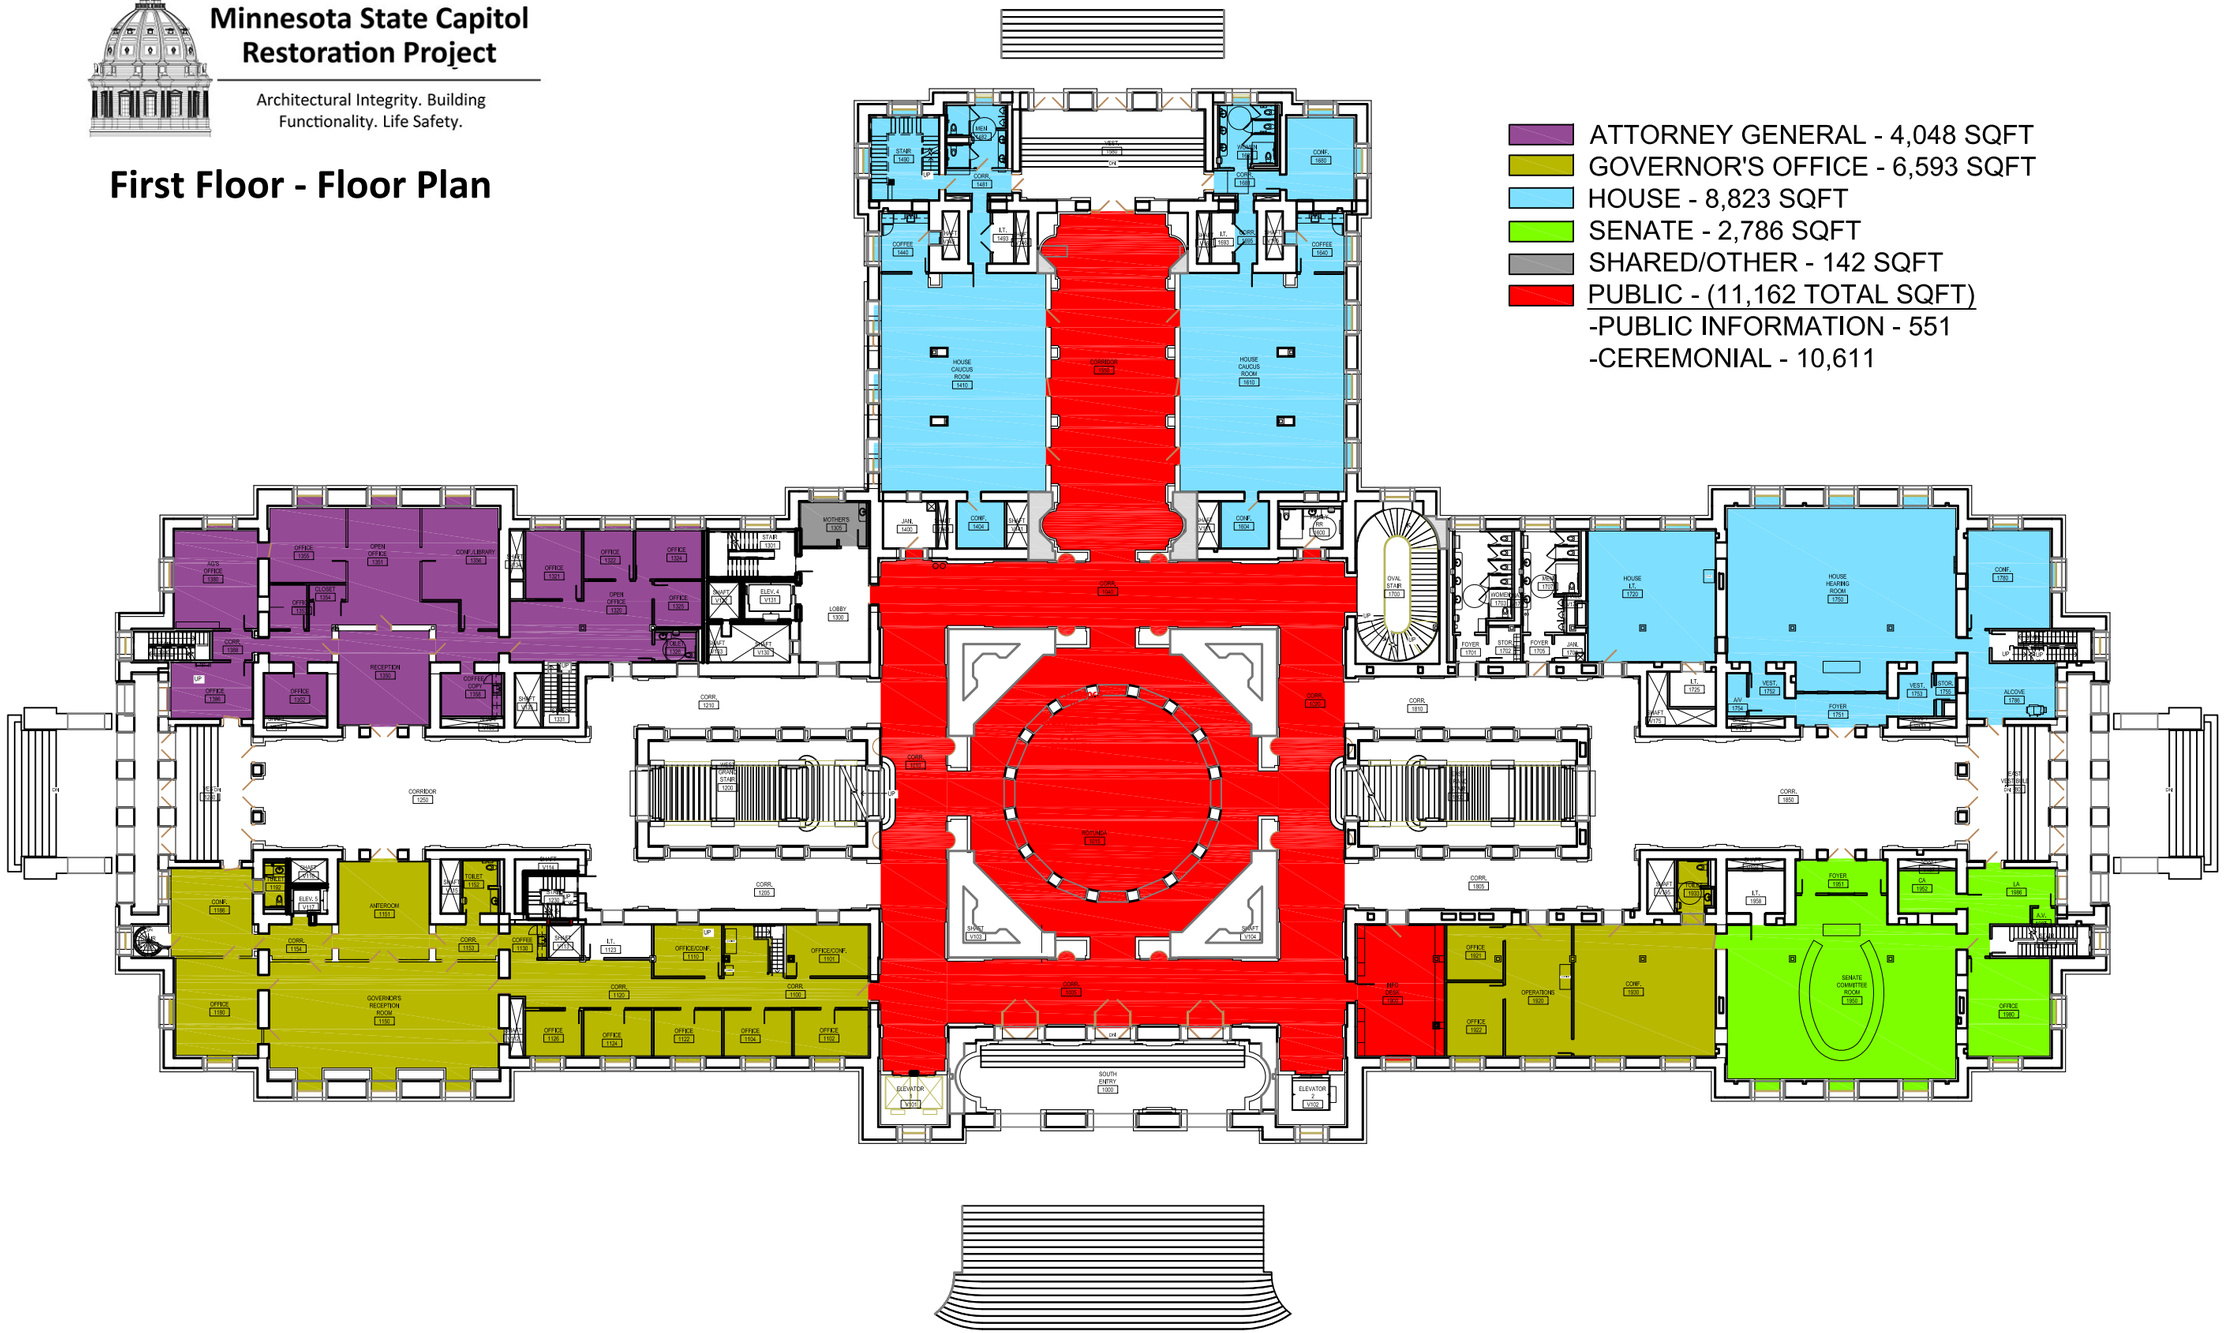

State of Minnesota

Department of Administration

Real Estate and Construction Services

State Capitol Building

G0231010062

Notes / Remarks

1/21/2015

First Floor

Drawn By:

Checked By:

Approved By:

Minnesota State Capitol Restoration Project

Architectural Integrity. Building Functionality. Life Safety.

Second Floor - Floor Plan

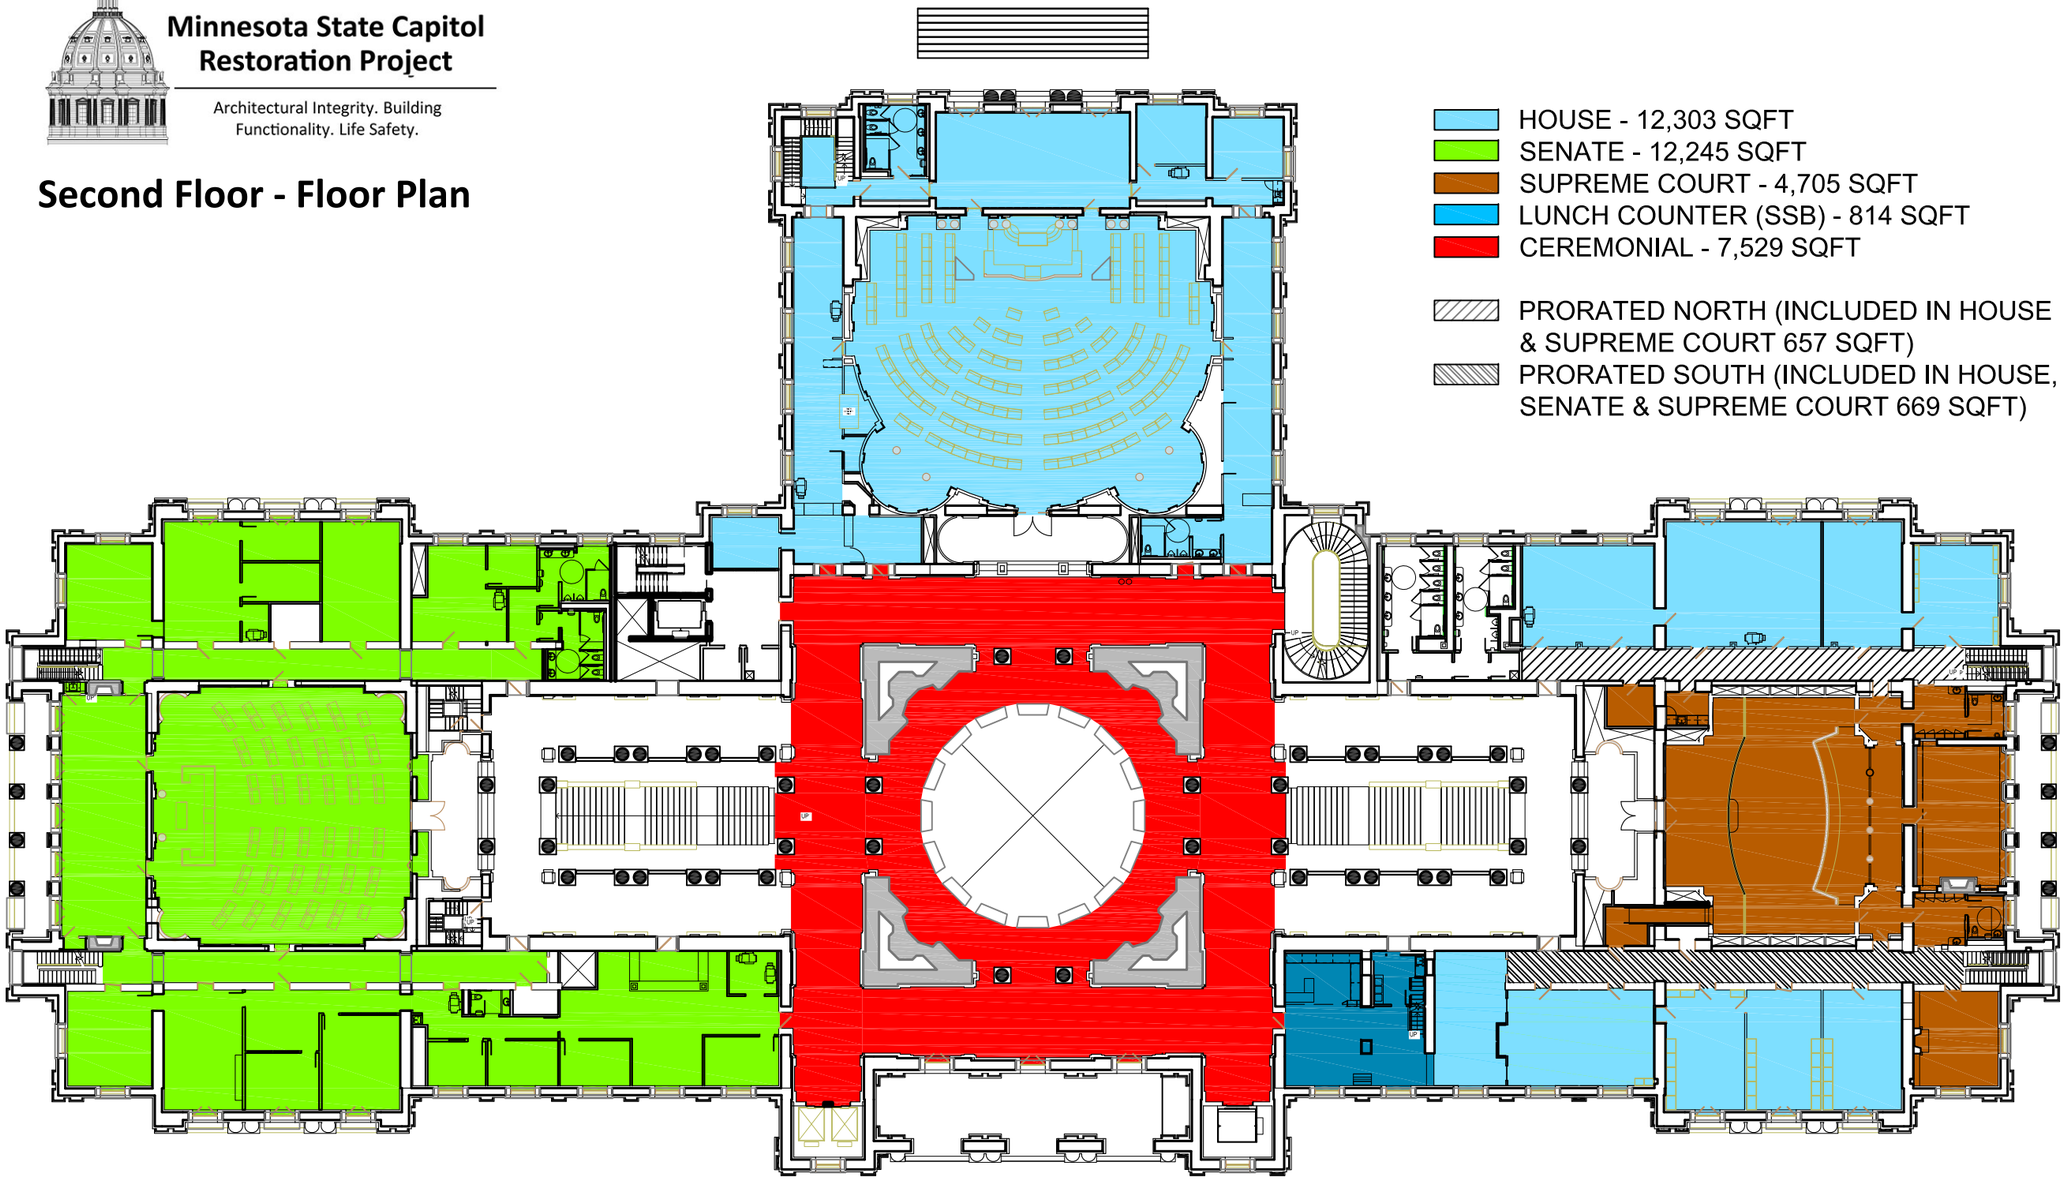

State of Minnesota
Department of Administration
Real Estate and Construction Services

State Capitol Building
G0231010062

Notes / Remarks
1/21/2015

Second Floor

Drawn By: R. Mosberger
Checked By: C. Bergstrom
Approved By:

Minnesota State Capitol Restoration Project

Architectural Integrity. Building Functionality. Life Safety.

Second Floor Mezzanine Floor Plan

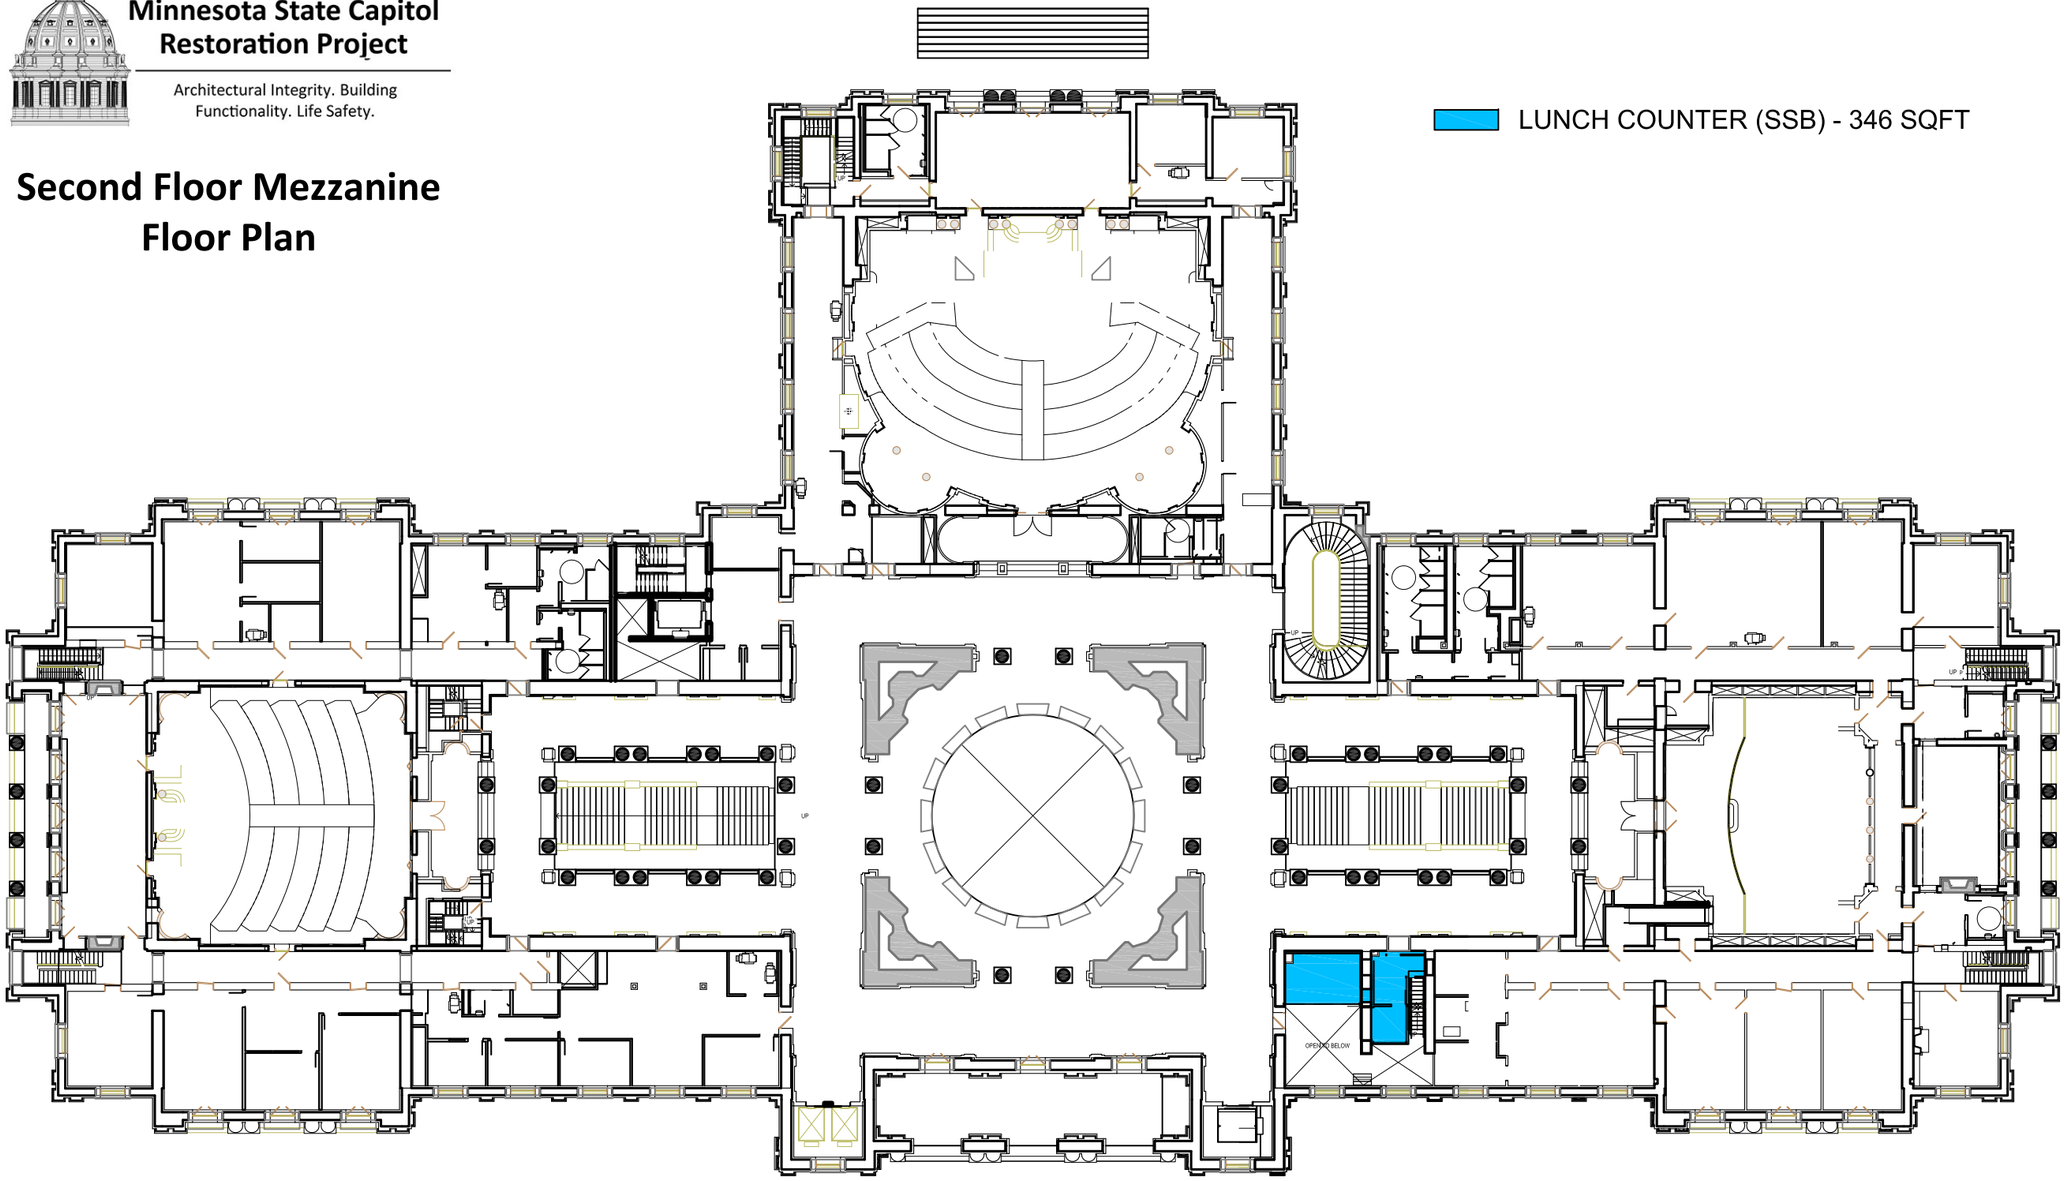

State of Minnesota

Department of Administration

Real Estate and Construction Services

State Capitol Building

G0231010062

Notes / Remarks

1/21/2015

Second Floor Mezzanine

Drawn By:

Checked By:

Approved By:

Minnesota State Capitol Restoration Project

Architectural Integrity. Building Functionality. Life Safety.

Third Floor - Floor Plan

HOUSE - 6,180 SQFT
SENATE - 8,029 SQFT
SHARED/OTHER - 227 SQFT
PUBLIC - (8,250 SQFT)
-NONDEDICATED PUBLIC SPACE - 8,250 SQFT

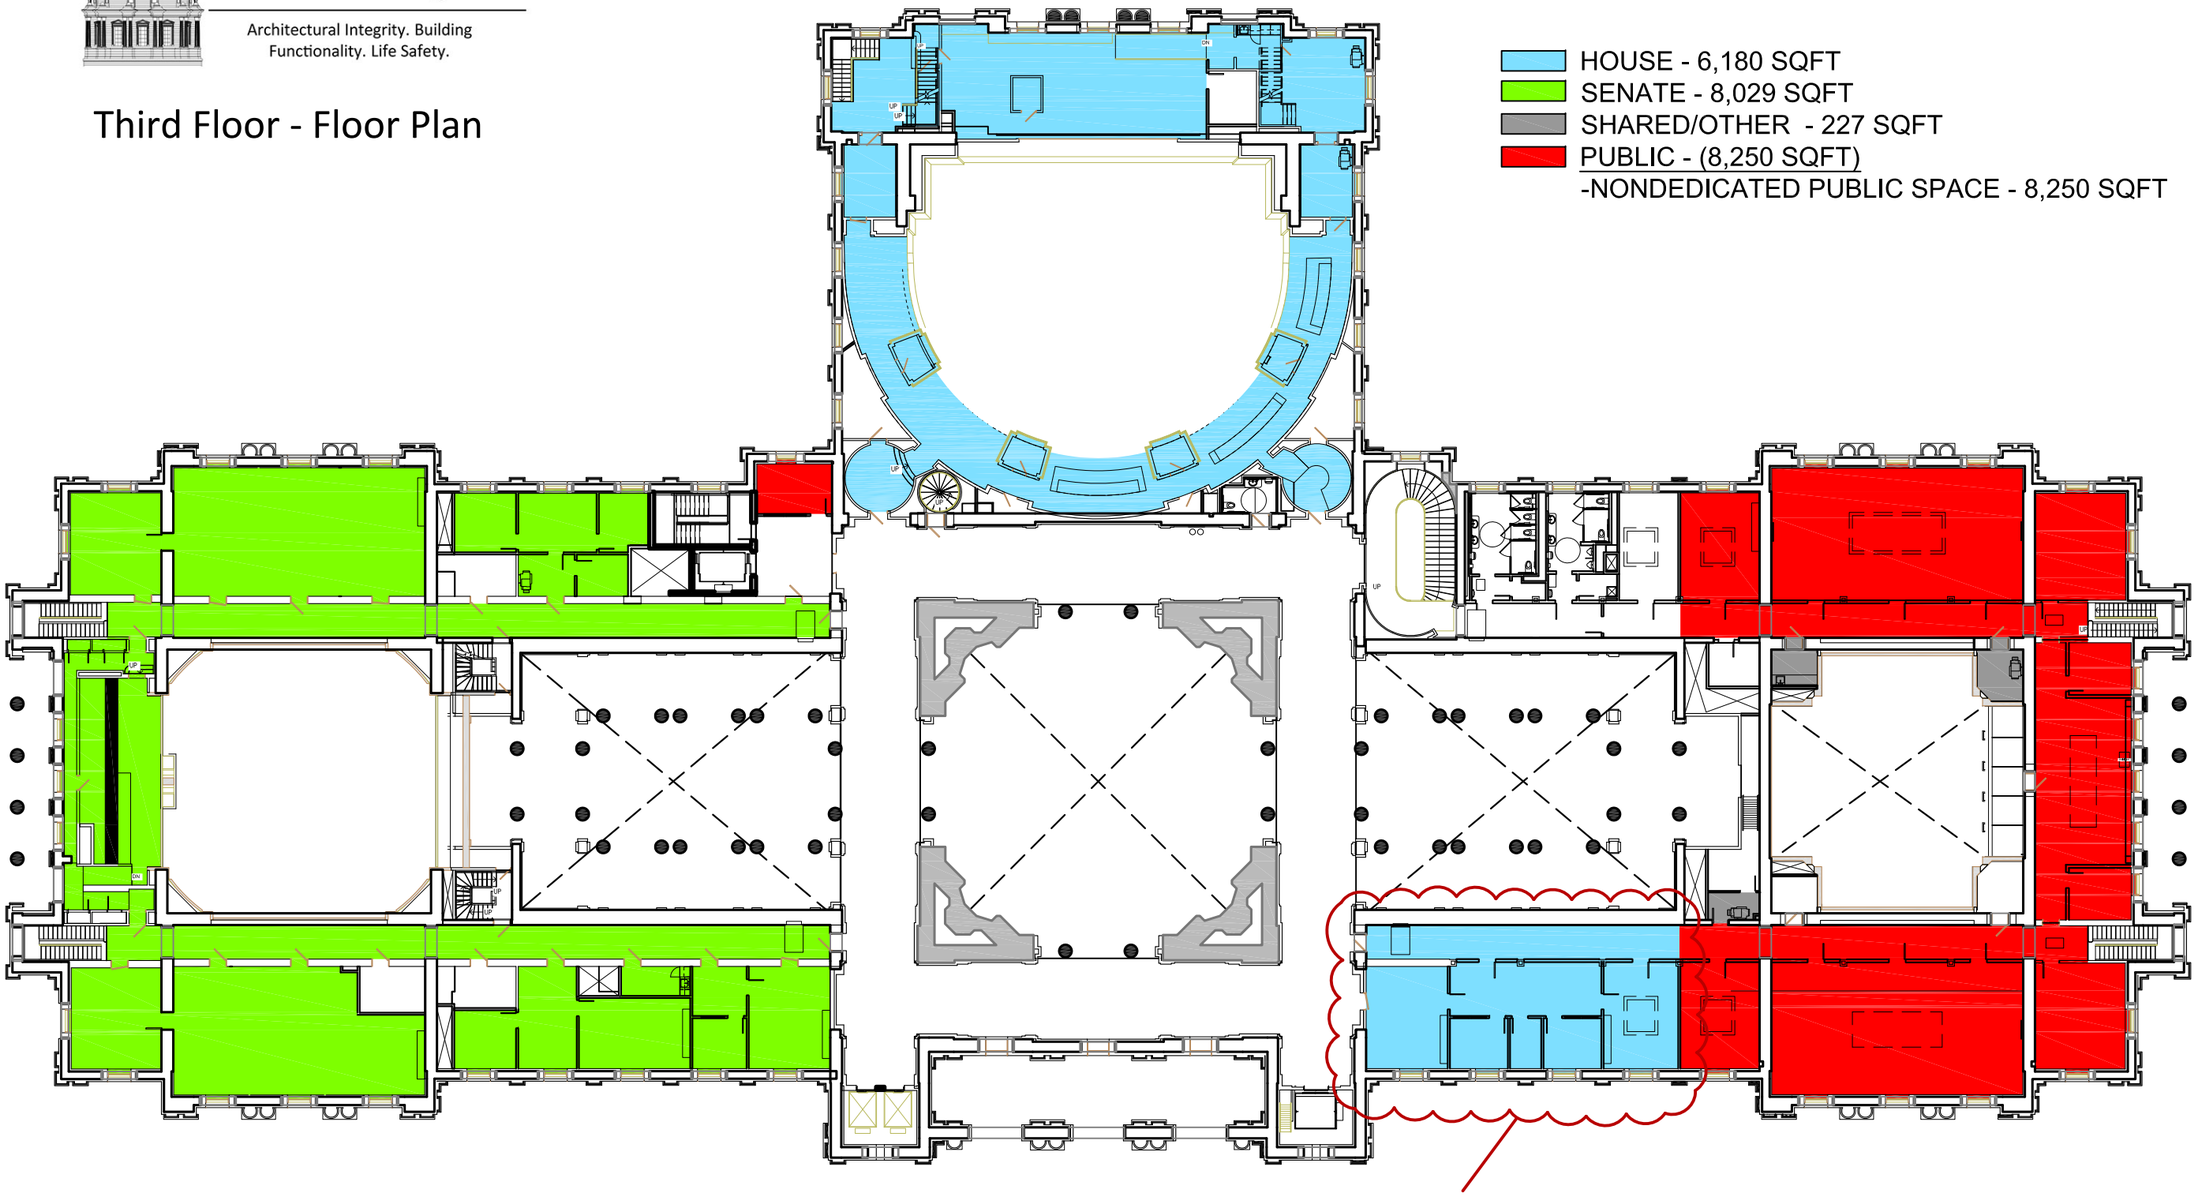

State of Minnesota
Department of Administration
Real Estate and Construction Services

State Capitol Building
G0231010062

Notes / Remarks
1/21/2015

Third Floor

Drawn By:
Checked By:
Approved By:

Minnesota State Capitol Restoration Project

Architectural Integrity. Building Functionality. Life Safety.

Fourth Floor - Floor Plan

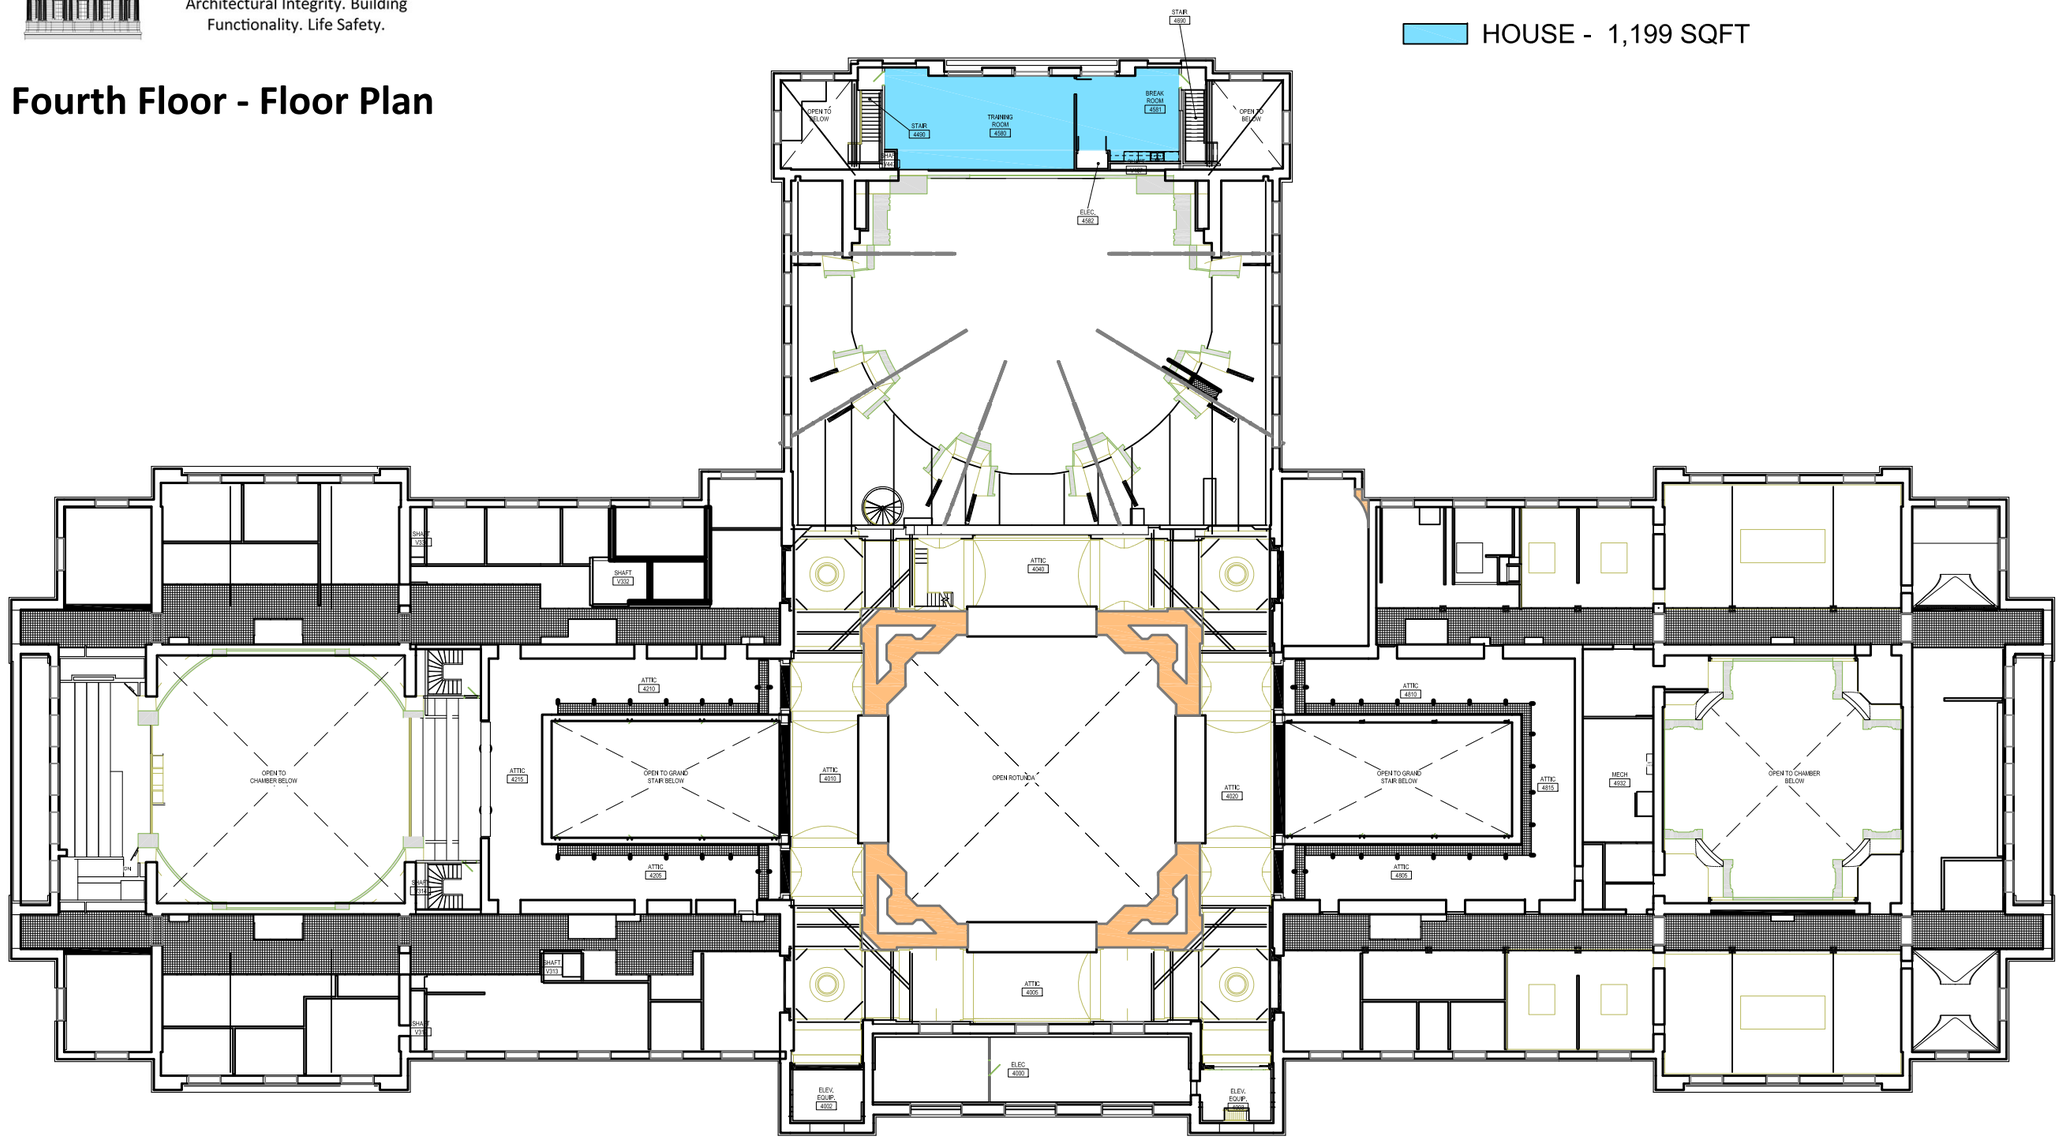

State of Minnesota

Department of Administration

Real Estate and Construction Services

State Capitol Building

G0231010062

Notes / Remarks

1/21/2015

Fourth Floor

Drawn By:

Checked By:

Approved By: