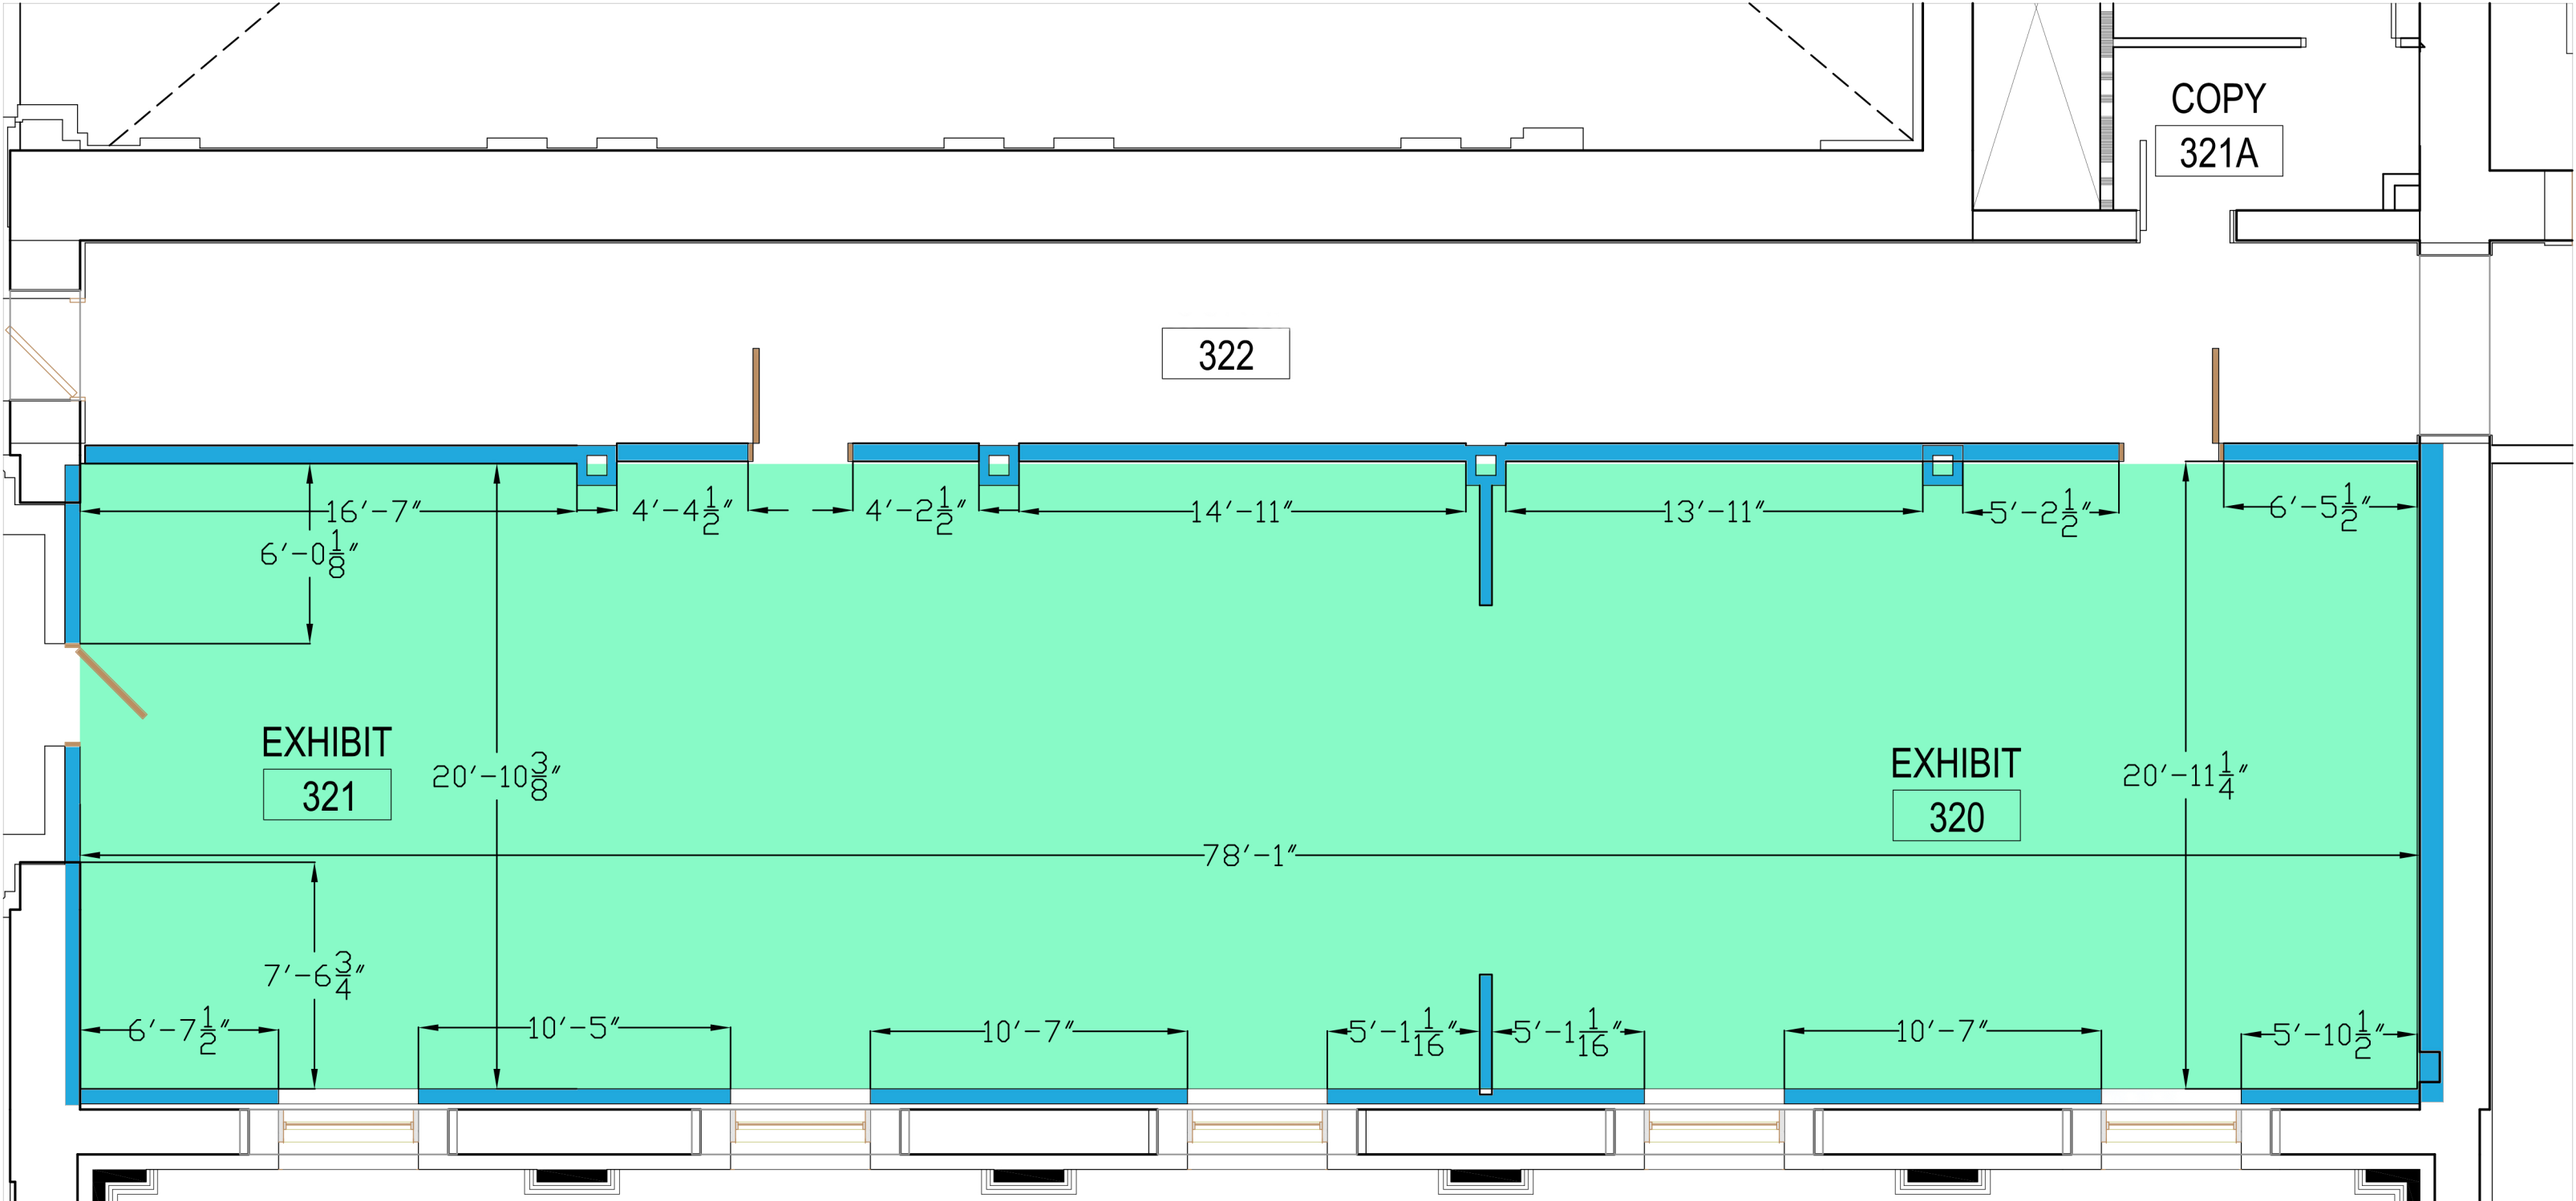

DEPARTMENT OF ADMINISTRATION

MINNESOTA CAPITOL ART EXHIBIT ADVISORY COMMITTEE

320-321 Gallery detail

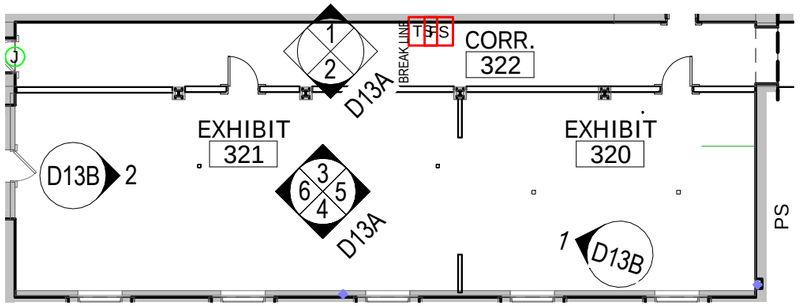

A EXHIBIT 320-321 & CORRIDOR 322 ENLARGED PLAN
1/16" = 1'-0"
0' 8' 16' 32'

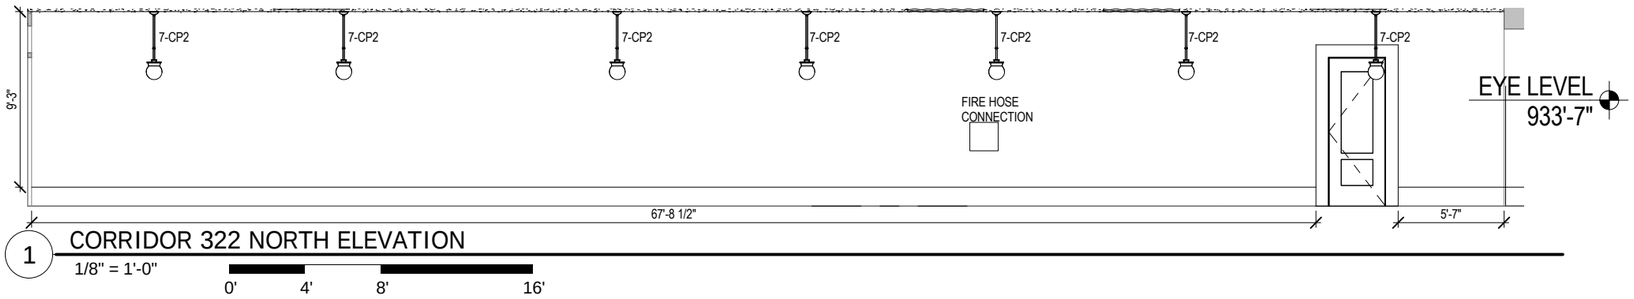

1 CORRIDOR 322 NORTH ELEVATION
1/8" = 1'-0"
0' 4' 8' 16'

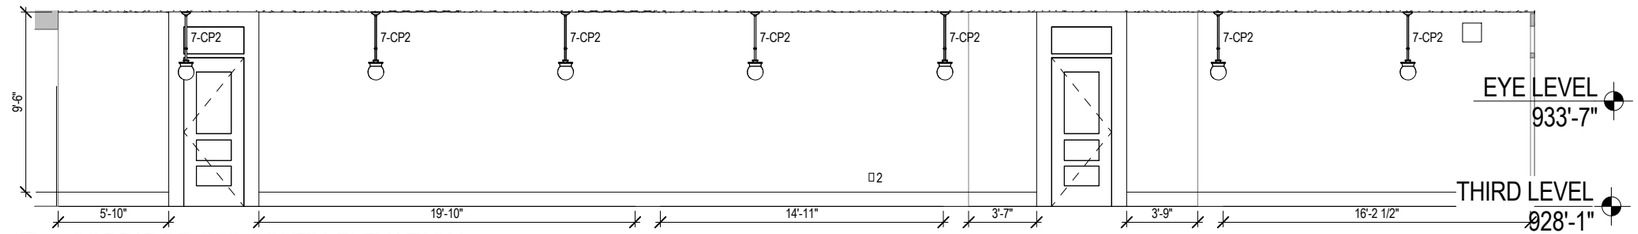

2 CORRIDOR 322 SOUTH ELEVATION
1/8" = 1'-0"

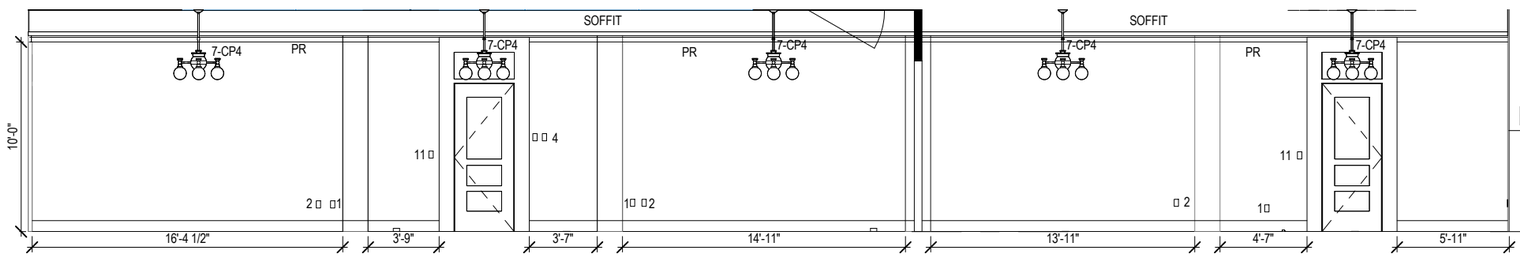

3 EXHIBIT 320-321 NORTH ELEVATION
1/8" = 1'-0"

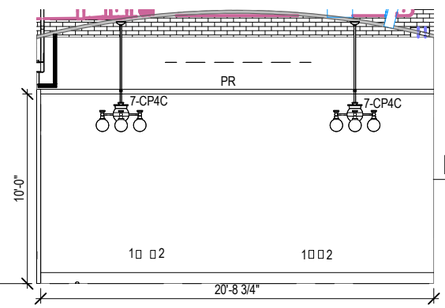

5 EXHIBIT 320 EAST ELEVATION
1/8" = 1'-0"

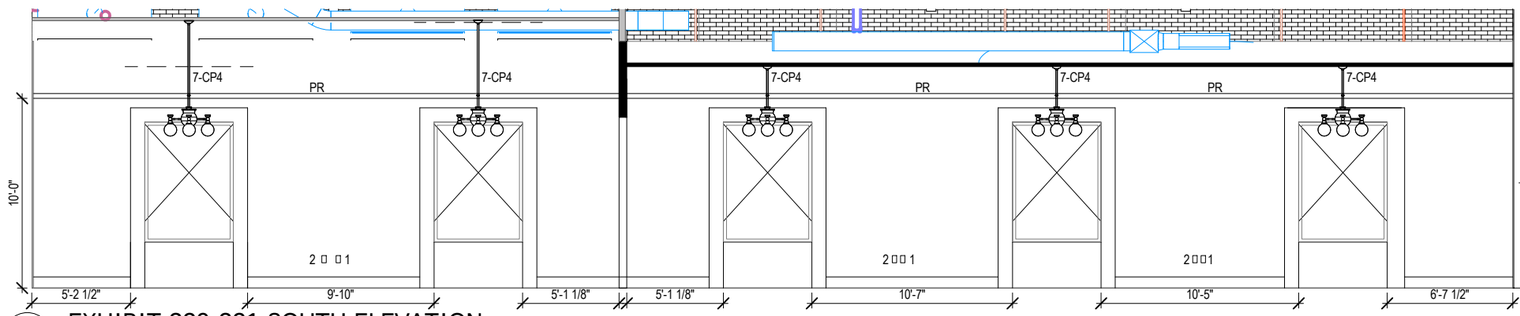

4 EXHIBIT 320-321 SOUTH ELEVATION
1/8" = 1'-0"

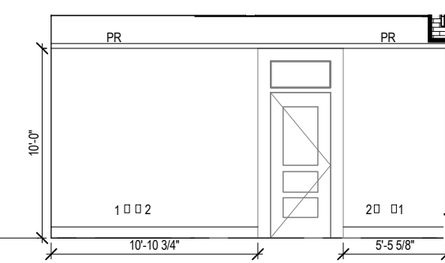

6 EXHIBIT 321 WEST ELEVATION
1/8" = 1'-0"

KEY
1. DATA OUTLET
2. DUPLEX OUTLET
3. CARD READER
4. HVAC SENSOR
5. FIRE ALARM
6. PUSH BUTTON
7-__. LIGHT FIXTURE
8. MECHANICAL
9. SIGN
10. SPEAKER
11. LIGHT SWITCH
PR. PICTURE RAIL
CR. CHAIR RAIL