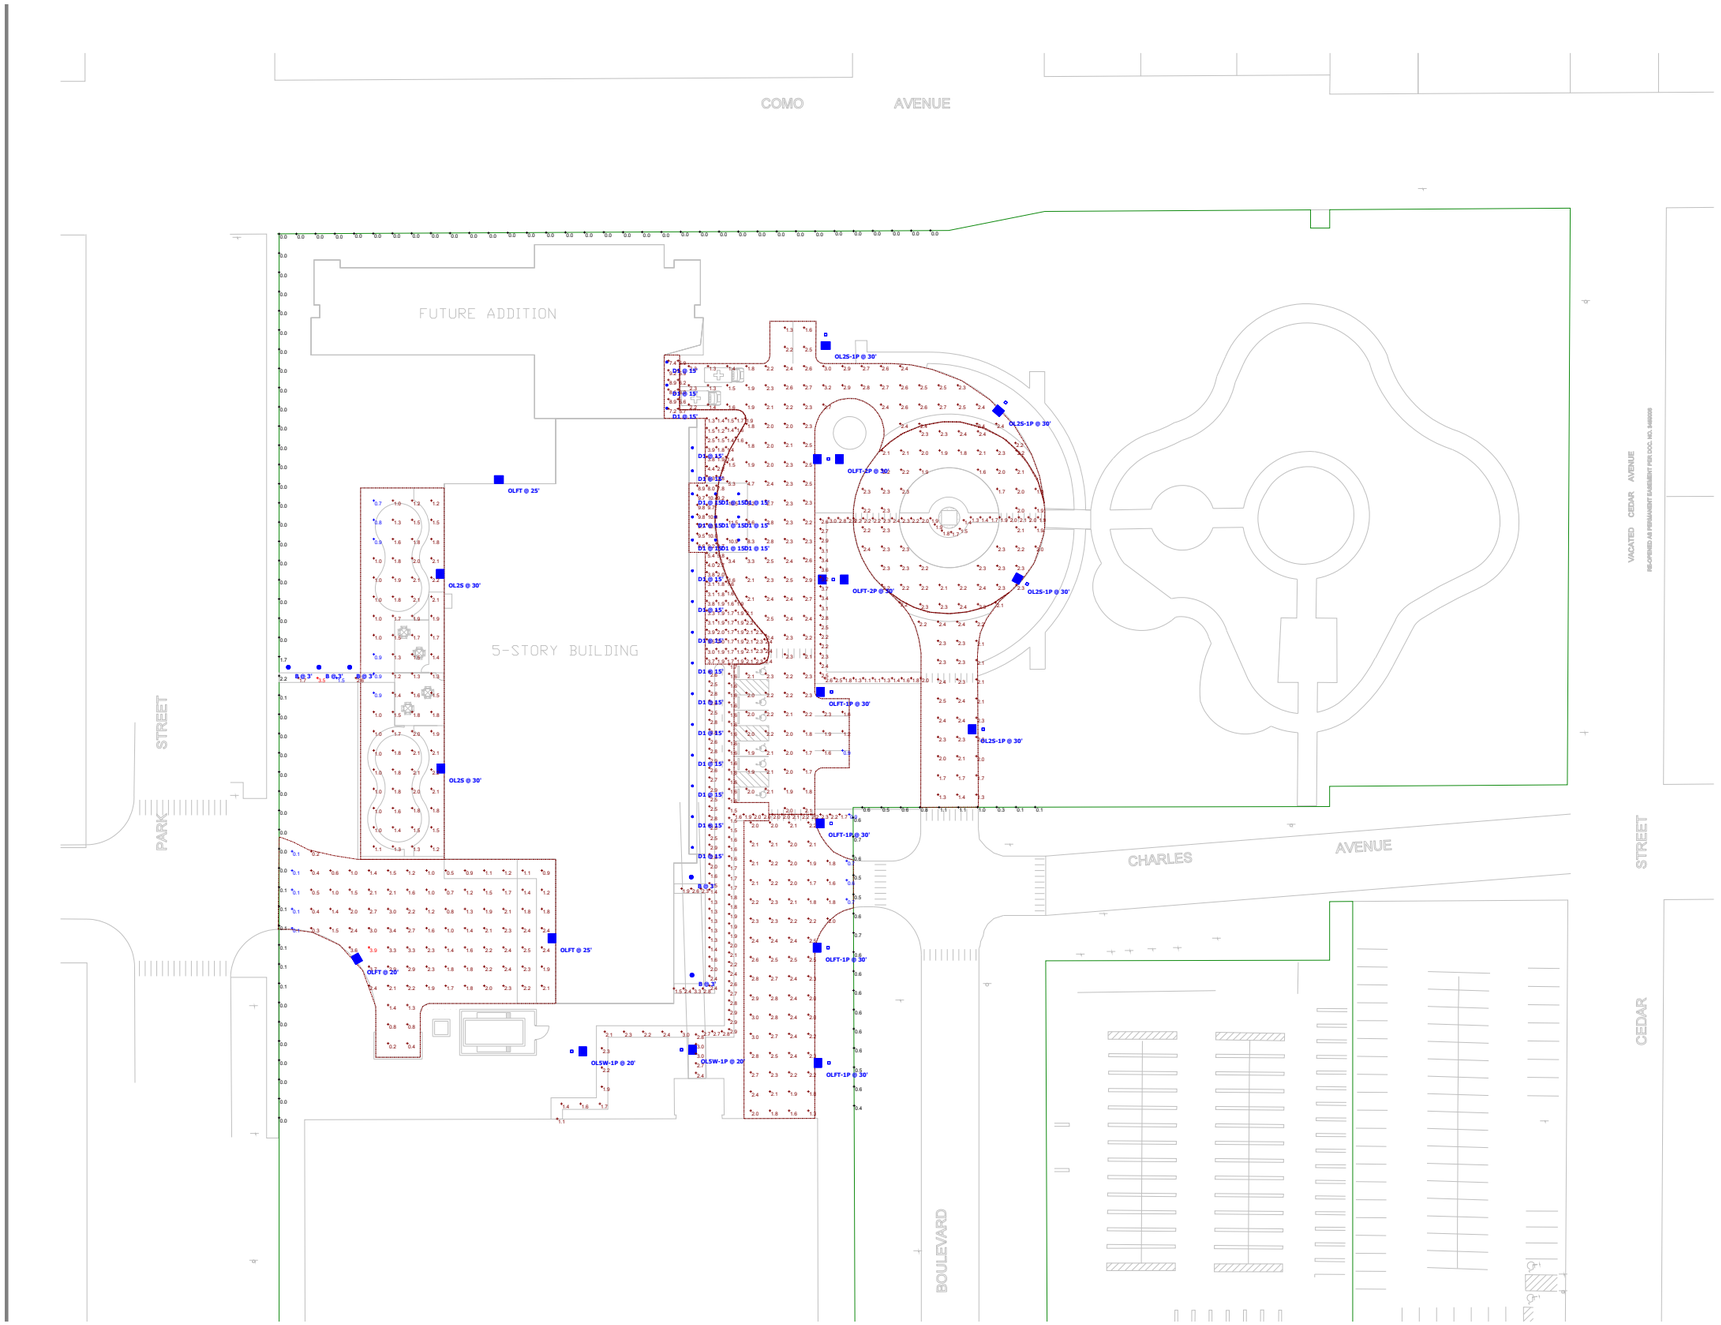

Schedule											
Symbol	Label	Image	Quantity	Manufacturer	Catalog Number	Description	Number Lamps	Lumens Per Lamp	Light Loss Factor	Wattage	Plot
○	B		5	Lithonia Lighting	KBR8 LED 16C 350 30K SVM MVOLT	KBR8 WITH 4 LIGHT BOARDS (16 LEDs), 350mA DRIVER, 3000K COLOR TEMP, AND SYMMETRIC OPTIC	1	888	0.9	20	Max: 393cd
○	D1		24	Lithonia Lighting	LDN6 35/15 L06AR LSS	6IN LDN, 3500K, 1500LM, CLEAR, SEMI-SPECULAR REFLECTOR, CASBI	1	1494	0.9	17.52	Max: 1550cd
□	OL2S		2	Lithonia Lighting	DSX1 LED P5 30K T2S MVOLT HS	DSX1 LED P5 30K T2S MVOLT with houseside shield	1	10138	0.9	138	Max: 6409cd
□•	OL2S-1P		4	Lithonia Lighting	DSX1 LED P5 30K T2S MVOLT HS	DSX1 LED P5 30K T2S MVOLT with houseside shield	1	10138	0.9	138	Max: 6409cd
□•	OL5W-1P		2	Lithonia Lighting	DSX1 LED P5 30K T5W MVOLT	DSX1 LED P5 30K T5W MVOLT	1	15156	0.9	138	Max: 6236cd
□	OLFT		3	Lithonia Lighting	DSX1 LED P5 30K TFTM MVOLT HS	DSX1 LED P5 30K TFTM MVOLT with houseside shield	1	11473	0.9	138	Max: 9310cd
□•	OLFT-1P		4	Lithonia Lighting	DSX1 LED P5 30K TFTM MVOLT HS	DSX1 LED P5 30K TFTM MVOLT with houseside shield	1	11473	0.9	138	Max: 9310cd
□:	OLFT-2P		2	Lithonia Lighting	DSX1 LED P5 30K TFTM MVOLT HS	DSX1 LED P5 30K TFTM MVOLT with houseside shield	1	11473	0.9	276	Max: 9310cd

Statistics						
Description	Symbol	Avg	Max	Min	Max/Min	Avg/Min
Driveway - Circle	+	2.2 fc	2.4 fc	1.6 fc	1.5:1	1.4:1
Driveway - Circle Entrance	+	2.1 fc	2.5 fc	1.3 fc	1.9:1	1.6:1
Driveway - Entrance	+	2.6 fc	11.5 fc	0.9 fc	12.8:1	2.9:1
Driveway - Garage Entrance	+	2.2 fc	3.0 fc	0.6 fc	5.0:1	3.7:1
Driveway - Loading Dock	+	1.7 fc	3.9 fc	0.1 fc	39.0:1	17.0:1
Entrance	+	4.0 fc	10.8 fc	1.2 fc	9.0:1	3.3:1
Prop Line - North	+	0.0 fc	0.0 fc	0.0 fc	N/A	N/A
Prop Line - Southeast	+	0.6 fc	1.1 fc	0.1 fc	11.0:1	6.0:1
Prop Line - West	+	0.1 fc	2.2 fc	0.0 fc	N/A	N/A
Walkway - Building Exit	+	2.3 fc	3.3 fc	1.3 fc	2.5:1	1.8:1
Walkway - Circle	+	1.9 fc	2.4 fc	1.3 fc	1.8:1	1.5:1
Walkway - Entrance	+	2.4 fc	3.7 fc	1.1 fc	3.4:1	2.2:1
Walkway - Front	+	1.9 fc	2.3 fc	0.9 fc	2.6:1	2.1:1
Walkway - Garage	+	2.0 fc	3.0 fc	1.5 fc	2.0:1	1.3:1
Walkway - Garage Stairs	+	2.0 fc	3.0 fc	1.1 fc	2.7:1	1.8:1
Walkway - Yard Exit	+	2.3 fc	3.5 fc	1.5 fc	2.3:1	1.5:1
Yards	+	1.5 fc	2.2 fc	0.7 fc	3.1:1	2.1:1