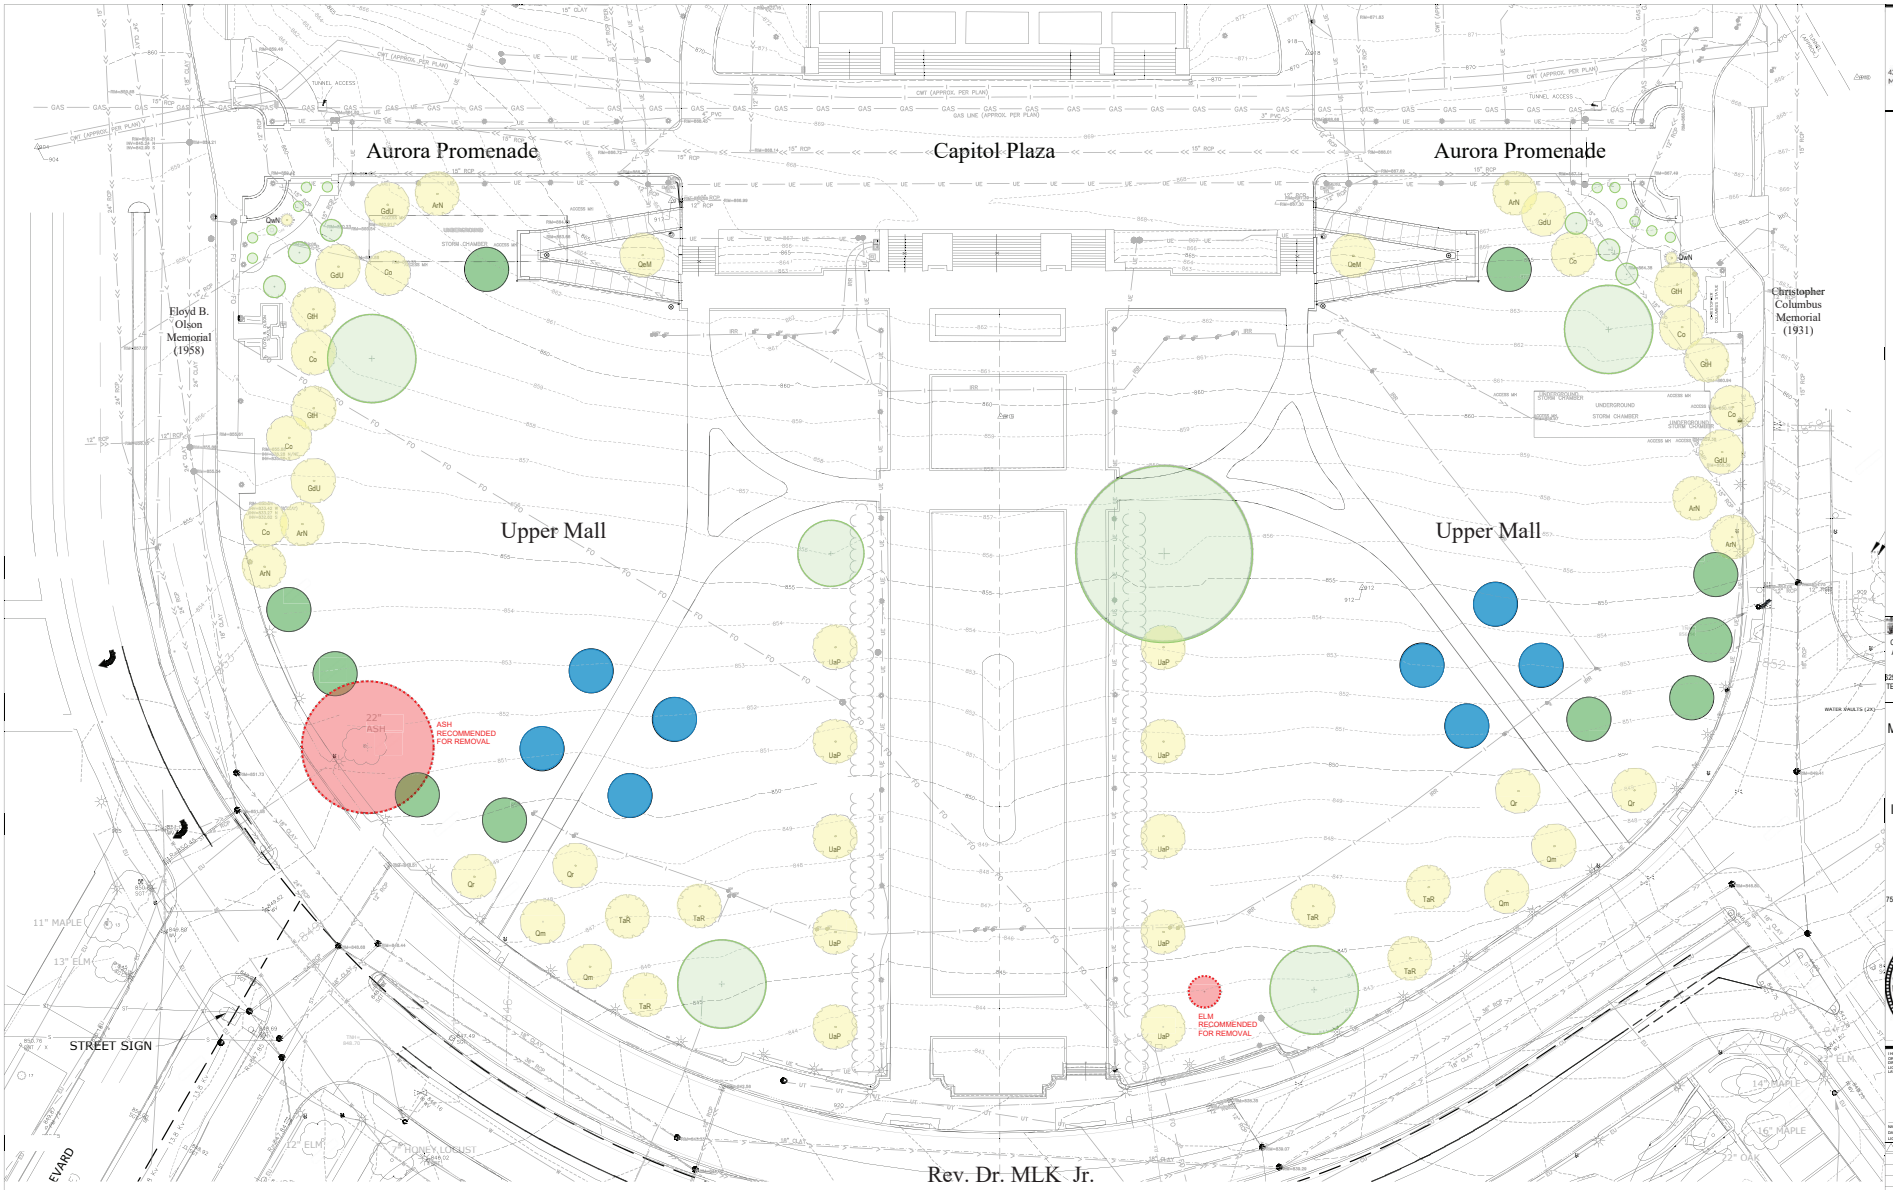

2024 PLANTED TREES
50 TOTAL

EXISTING TREE
24 TOTAL

TREE RECOMMENDED FOR REMOVAL DUE TO STORM DAMAGE OR DISEASE
2 TOTAL

2025 PLANTED TREES
10 TOTAL

2025 PROPOSED TREES
8 TOTAL

2025 PROPOSED TREES
8 TOTAL

2025 PLANTED TREES
10 TOTAL

2024 + 2025 TREES
68 TOTAL

GENERAL NOTES:

1. UTILIZE "CALL 811" UTILITY LOCATION PRIOR TO ALL EXCAVATION ACTIVITY.
2. REFER TO L441 FOR PLANT MATERIALS SCHEDULE.
3. CONTRACTOR RESPONSIBLE FOR VERIFYING ALL QUANTITIES.
4. CONTRACTOR TO OBTAIN DIGITAL DRAWING FILE FOR LAYOUT AND LOCATION VERIFICATION.
5. OBTAIN LANDSCAPE PLANTING SPECIFICATIONS FROM STATE FMD STAFF AND FOLLOW REQUIREMENTS. CONSULT W FMD GROUNDS STAFF FOR PLANTING OPERATIONS.
6. MULCH ALL TREES WITH 3' DIAMETER MULCH RING, 4" DEPTH
7. REPAIR IRRIGATION SYSTEM AS REQUIRED.

SCALE: 1" = 20'

HGA
420 North 5th Street, Suite 100
Minneapolis, Minnesota 55401
Telephone 612.758.4000

CAAPB
CAPITOL AREA ARCHITECTURAL AND PLANNING BOARD (CAAPB)
Freeman Building
525 Robert St N - Saint Paul, MN 55155
TEL. 651.757.1500 TTY. 800.627.3529
www.mn.gov/caapb

MINNESOTA STATE CAPITOL MALL DESIGN FRAMEWORK (CMDF) IMPLEMENTATION PROJECT:

UPPER MALL PLANTING

75 Rev. Dr. Martin Luther King Jr. Blvd.
Saint Paul, MN 55155

I HEREBY CERTIFY THAT THIS PLAN, SPECIFICATION, OR REPORT WAS PREPARED BY ME OR UNDER MY DIRECT SUPERVISION AND THAT I AM A DULY LICENSED LANDSCAPE ARCHITECT UNDER THE LAWS OF THE STATE OF MINNESOTA.

NAME: THEODORE LEE
DATE:
LICENSE NUMBER: 24533

NO	DESCRIPTION	DATE
1	REVISED	08.20.2024
2	REVISED	09.12.2024
3	REVISED	09.21.2024
4	REVISED	09.25.2024
5	REVISED	10.01.2024
6	REVISED	10.07.2024
7	STUDY	03.20.2025
8	REV. STUDY	04.16.2025

ISSUANCE HISTORY - THIS SHEET

HGA NO: 0476-076-00

UPPER MALL - PLANTING PLAN

DATE: July 10, 2024

CONSTRUCTION DOCUMENTS - PRICING SET

L401

© COPYRIGHT HAMMEL, GREEN AND ABRAHAMSON, INC.