30% ROLL PLOT
CAPITOL RICE RECONSTRUCTION
Ramsey Co. Project No. X-XXXX
09/05/2025

SAINT PAUL MINNESOTA

RAMSEY COUNTY

BOLTON & MENK
Real People. Real Solutions.

PROPOSED LEGEND

- 4" CONCRETE WALK/MEDIAN
- 6" CONCRETE WALK/PAVED BOULEVARD
- 6" PEDESTRIAN RAMPS
- 8" CONCRETE DRIVEWAY PAVEMENT
- 7" CONCRETE PAVEMENT
- BITUMINOUS PAVEMENT
- BITUMINOUS BIKEWAY/SHARED USE PATH
- LANDSCAPE/STREETSCAPE AREA
- CURB AND GUTTER
- CONSTRUCTION BY OTHERS
- PROPOSED SIGNALIZED INTERSECTION
- CONSTRUCTION LIMITS

EXISTING LEGEND

- EXISTING RIGHT OF WAY
- EXISTING PROPERTY LINE
- EXISTING FIBER OPTIC
- EXISTING WATERMAIN
- EXISTING STORM SEWER
- EXISTING SANITARY SEWER
- EXISTING GAS LINE
- EXISTING UNDERGROUND ELECTRIC
- EXISTING OVERHEAD LINE
- EXISTING WOODEN FENCE
- EXISTING CHAINLINK FENCE
- EXISTING RETAINING WALL
- EXISTING UTILITY VALVE
- EXISTING HYDRANT
- EXISTING TREE
- EXISTING LOCAL BUS STOP

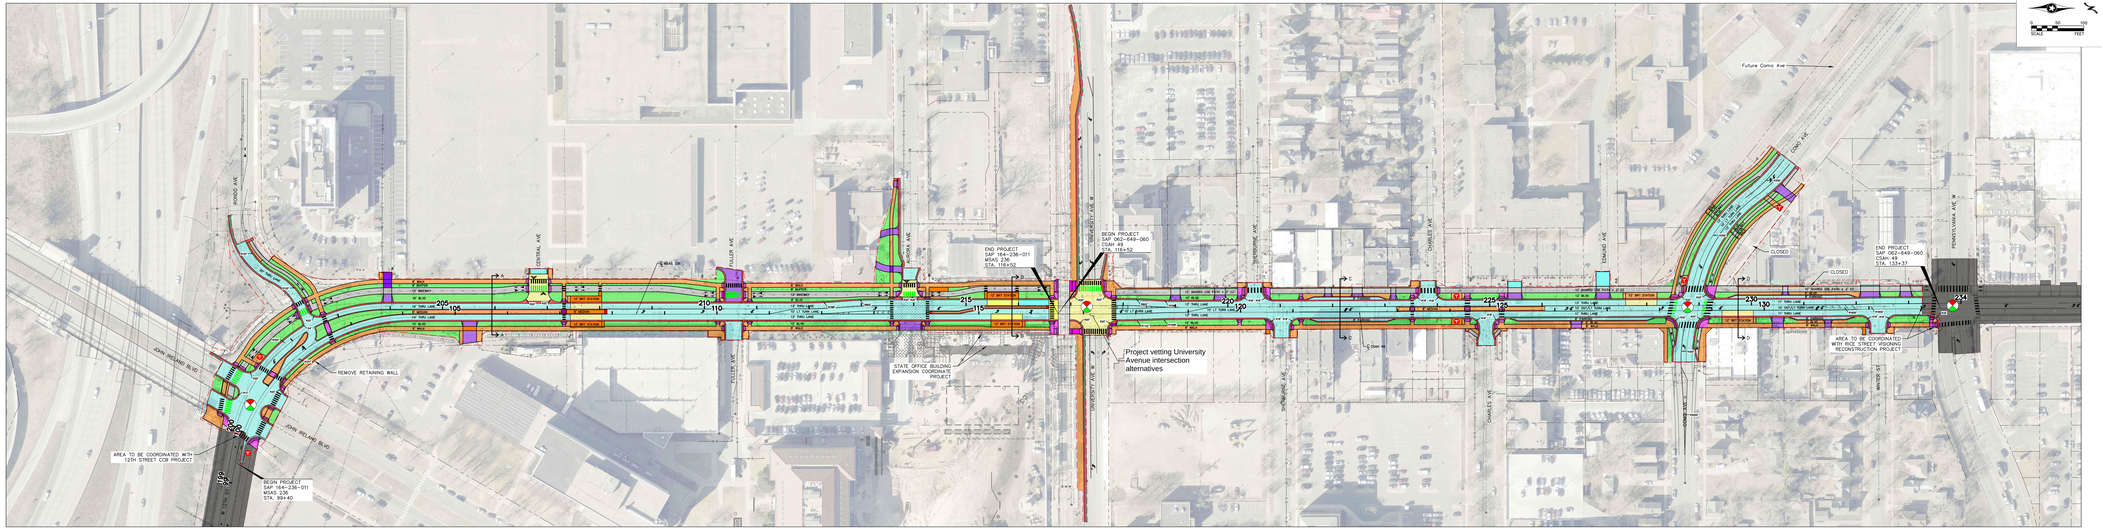

CSAH 49 (RICE STREET) PROFILE
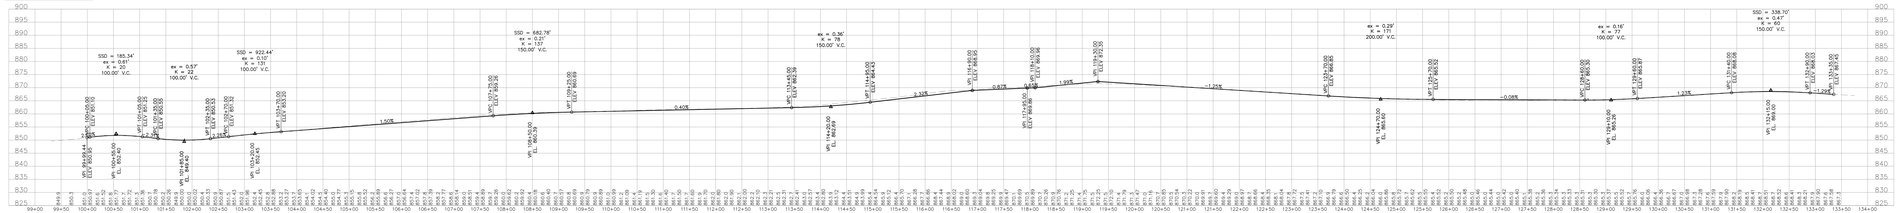
DIRECTION OF TRAVEL