NOTE : THE ENTIRE AREA OF LOT 1, BLOCK 1 SHALL BE ENGINEERED FILL TO WITHIN 1 FT. OF PROPOSED FINISHED GRADE.

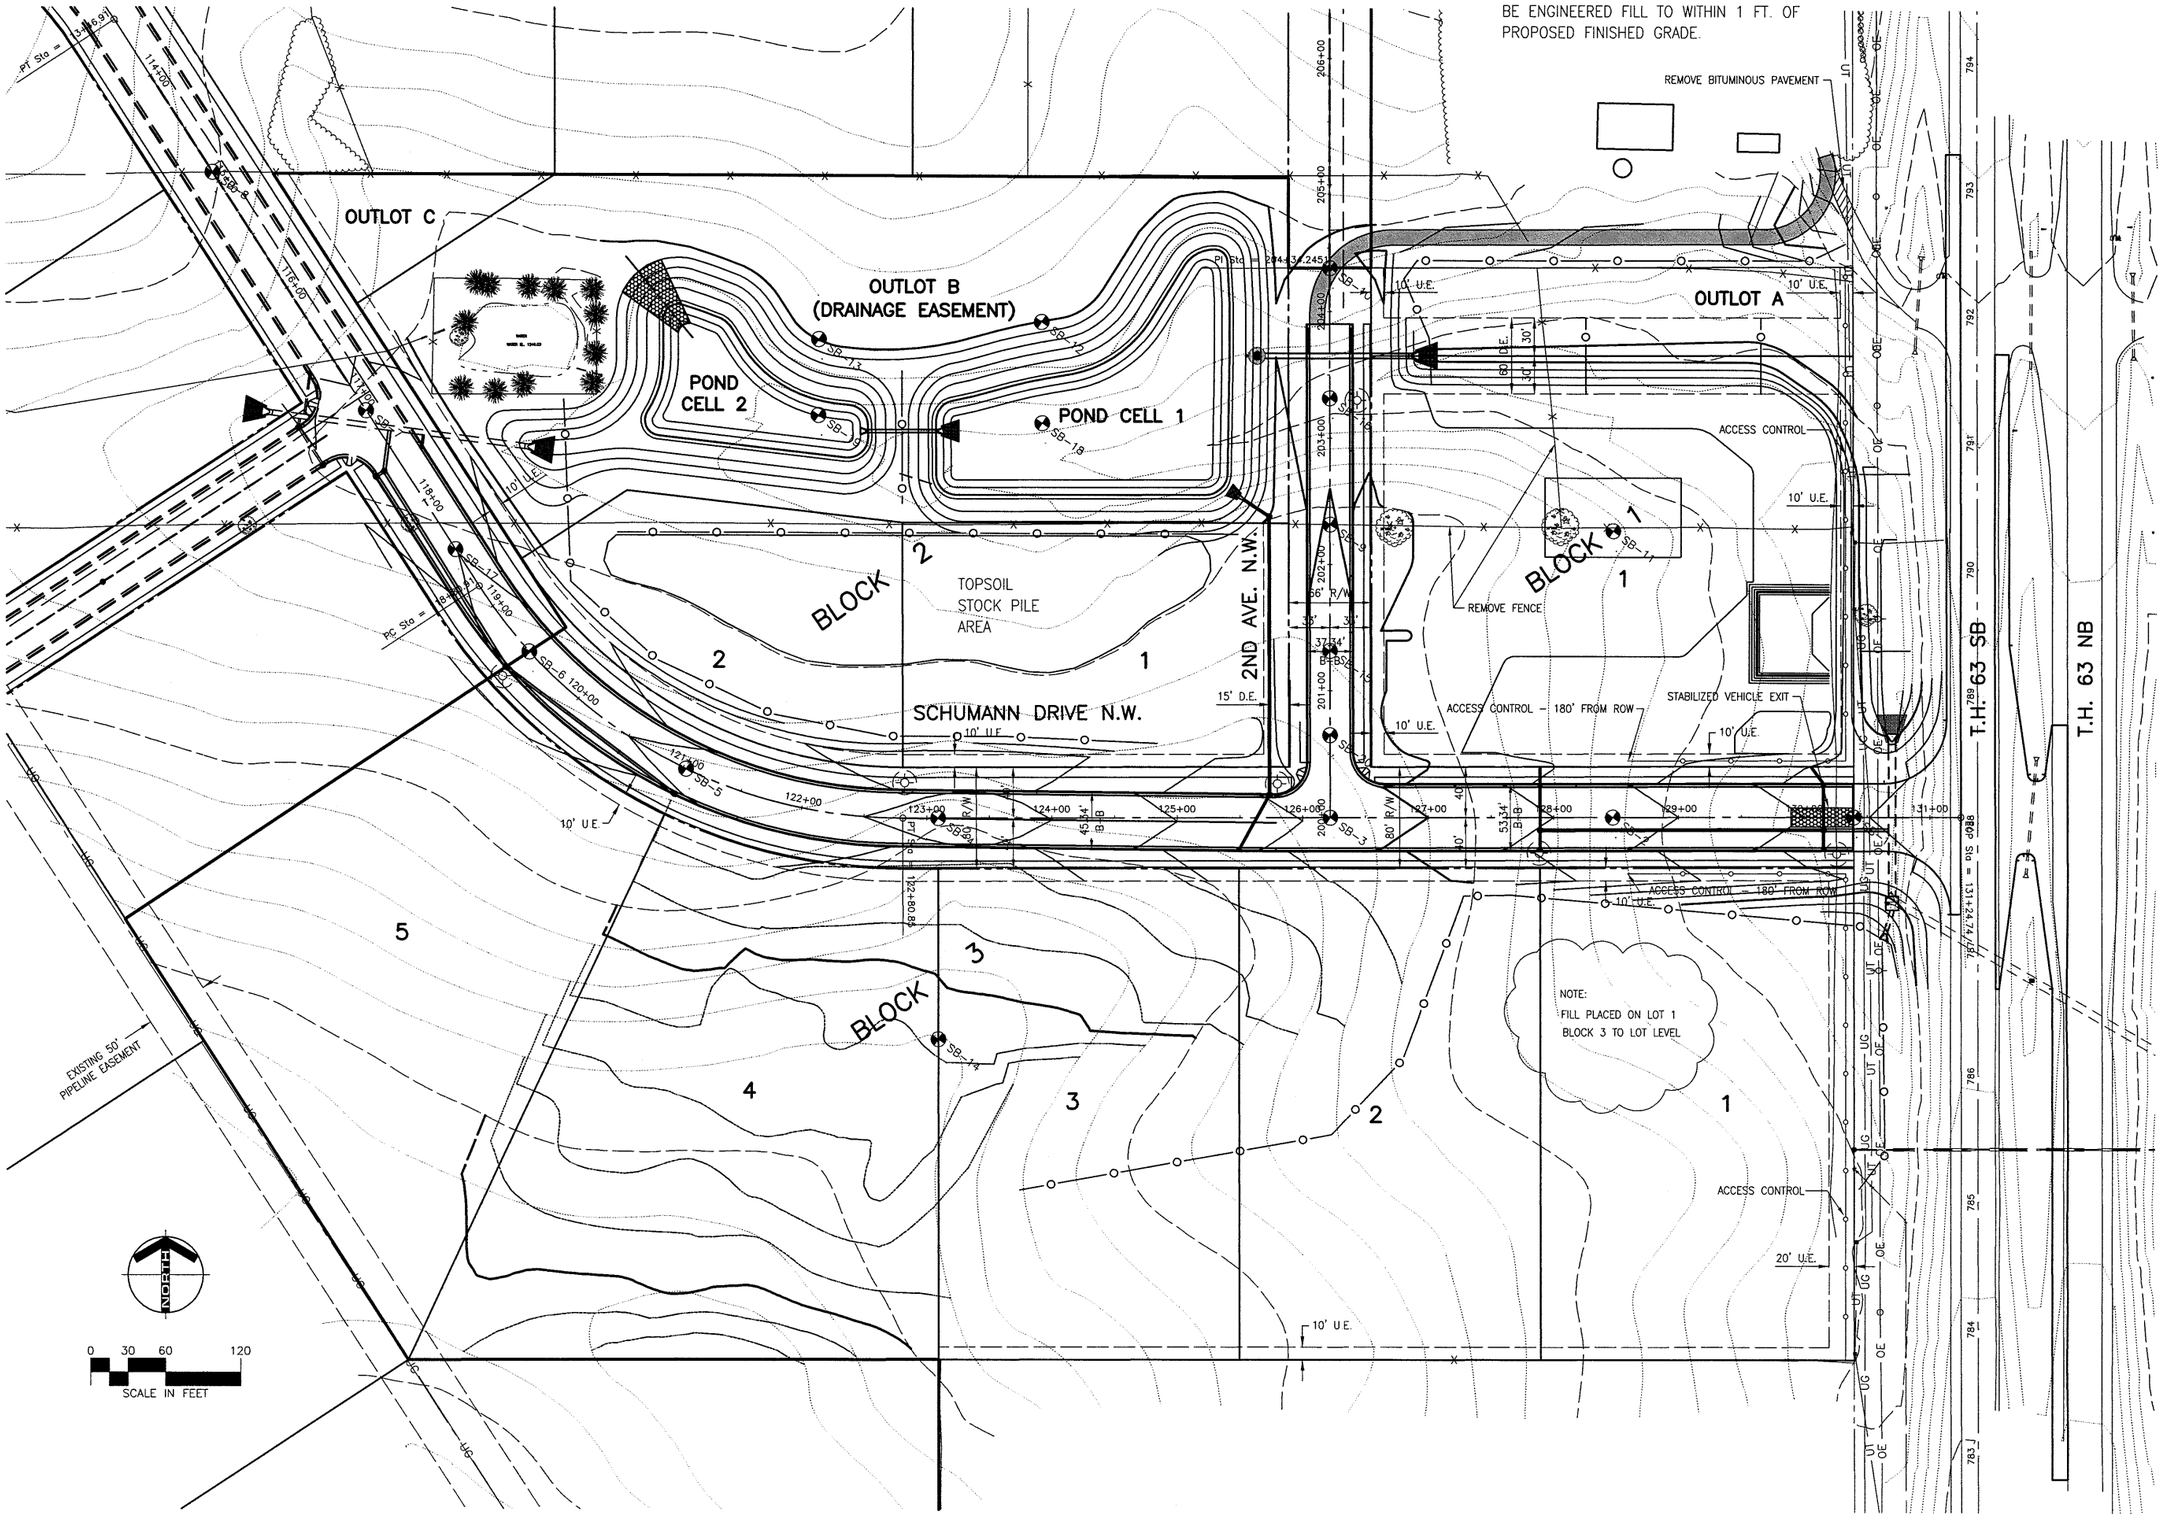

YAGGY COLBY ASSOCIATES

ENGINEERS • ARCHITECT
SURVEYORS • PLANNER
LANDSCAPE ARCHI
717 THIRD AVENUE SOUTHEA
ROCHESTER, MINNESOTA 559
507-288-6
FAX 507-288-
EMAIL INFO@YAGGY.COM

I HEREBY CERTIFY THAT THIS F SPECIFICATION, OR REPORT W PREPARED BY ME OR UNDER DIRECT SUPERVISION AND THAT I A DULY LICENSED PROFESSION ENGINEER UNDER THE LAWS OF STATE OF MINNESOTA.

DONALD R. BORCHERDING

NUMBER DATE

SCHUMANN BUSINESS PARK

STEWARTVILLE, MINNESOTA

GRADING PLAN

PROJECT NUMBER	8685
COMPUTER FILE	8685CG01.dwg
DATE	07/13/04
DRAWN BY	RJL
CHECKED BY	DRB

REVISIONS

GRADING	09/16/04
SAND & GRAVEL	10/04/04
8877	11/12/04
SURVEY	12/07/04
SURVEY	02/28/05
SURVEY	06/08/05

SHEET NUMBER

G1

OF G4 SHEET