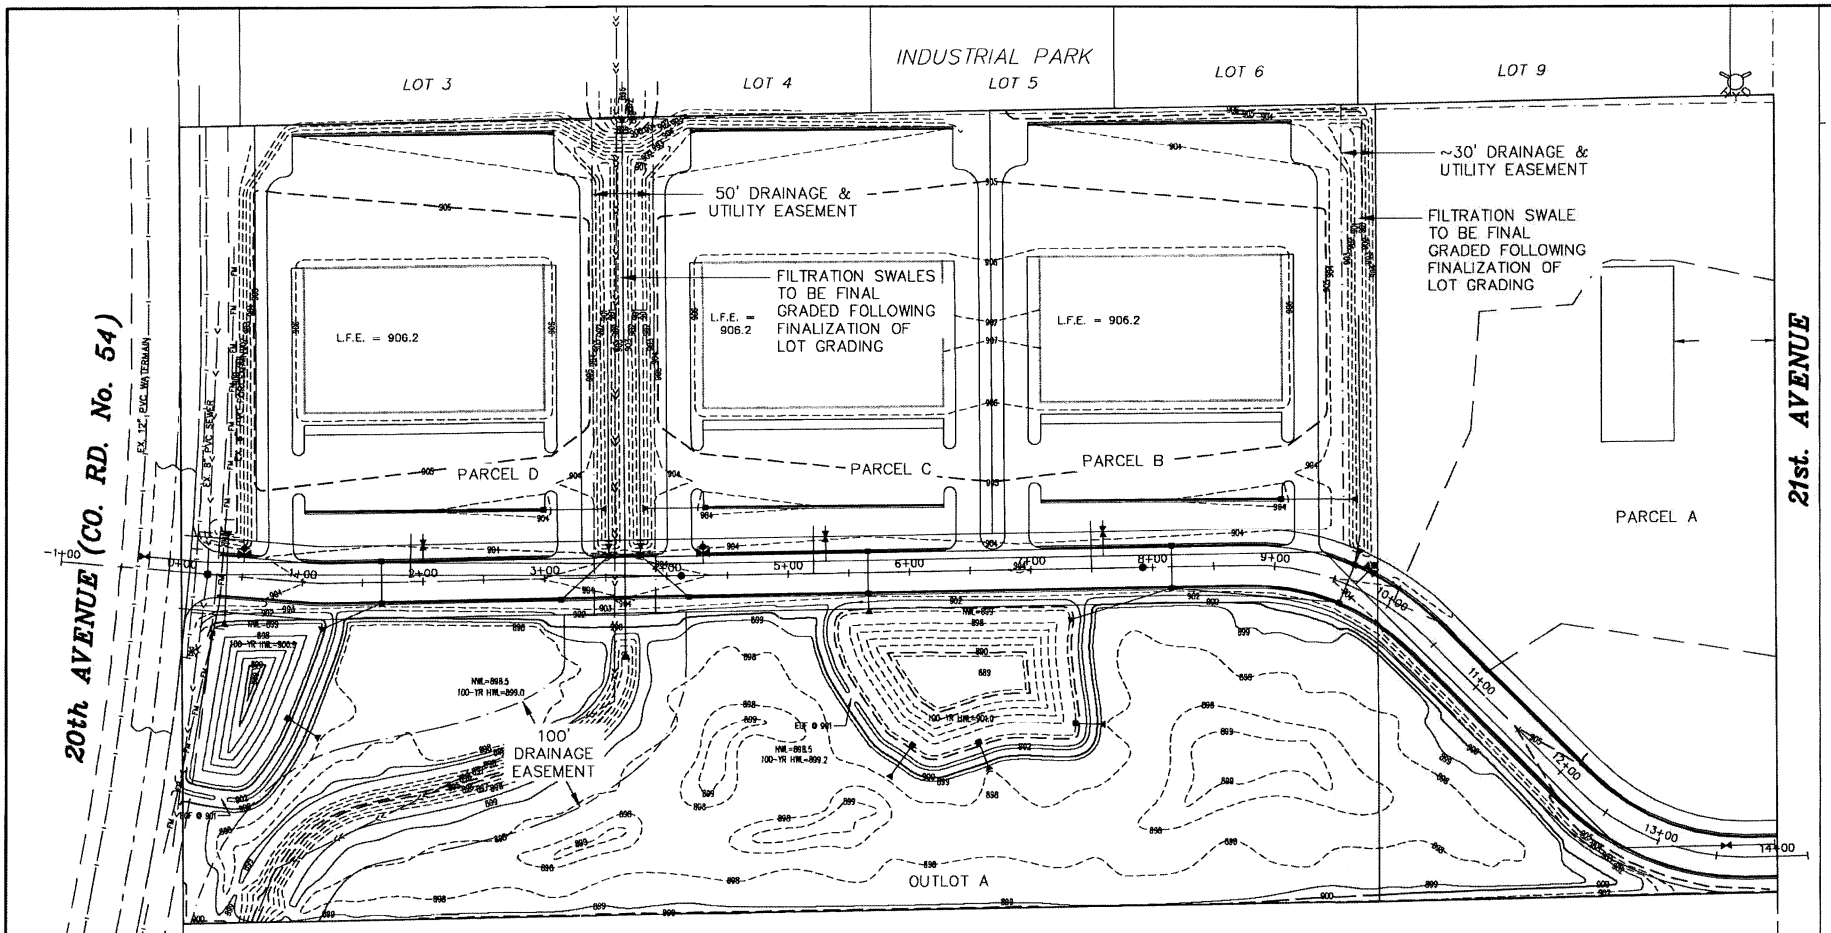

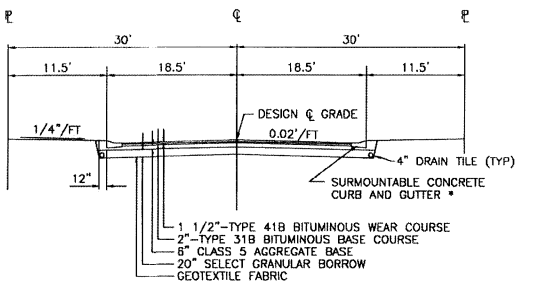

TYPICAL SECTION

* TOP OF CURB AND DESIGN CENTERLINE ARE SAME ELEVATION

STREETS:
CONSTRUCT 37' B-B SURMOUNTABLE CONCRETE CURB AND GUTTER.

BITUMINOUS SURFACING PER TYP SECTION.

ALL STREET TO PARKING LOT RADII ARE 10' UNLESS OTHERWISE NOTED. ALL INTERIOR PARKING LOT RADII ARE 5'.

N

0 50 100
Scale in feet

SURVEY	BKS
DRAWN	CJA
DESIGNED	LJH
APPROVED	TWP
DATE	11/13/2003
PROJ. NO.	818051413

I HEREBY CERTIFY THAT THIS PLAN, SPECIFICATION, OR REPORT WAS PREPARED BY ME OR UNDER MY DIRECT SUPERVISION AND THAT I AM A DULY LICENSED PROFESSIONAL ENGINEER UNDER THE LAWS OF THE STATE OF MINNESOTA.

PRINT NAME: Terrence A. Pepin

SIGNATURE: [signature]

DATE: JAN. 3, 2006 LIC. NO. 44364

St. Paul Office
2335 West Highway 36
St. Paul, MN 55113
Phone: 651-636-4600
Fax: 651-636-1311

© BONESTROO, ROSENE, ANDERLIK & ASSOCIATES, INC. 2005

Bonestroo Rosene Anderlik & Associates
Engineers & Architects
www.bonestroo.com

CENTERVILLE, MINNESOTA
INDUSTRIAL PARK UTILITIES
INDUSTRIAL PARK STREET
STREETS & GRADING

818051413C601.dwg

SHEET NUMBER
C6.01