X:\AC\CAMBR\020301\MEND\ACAD\PHASE1-IMPS.DWG
DATE: 09-23-04 TIME: 10:53 am USER: MWASS
XREFS: Q:\CLIENTS\A_F\CAMBR\0203\ACAD\BASEDATA

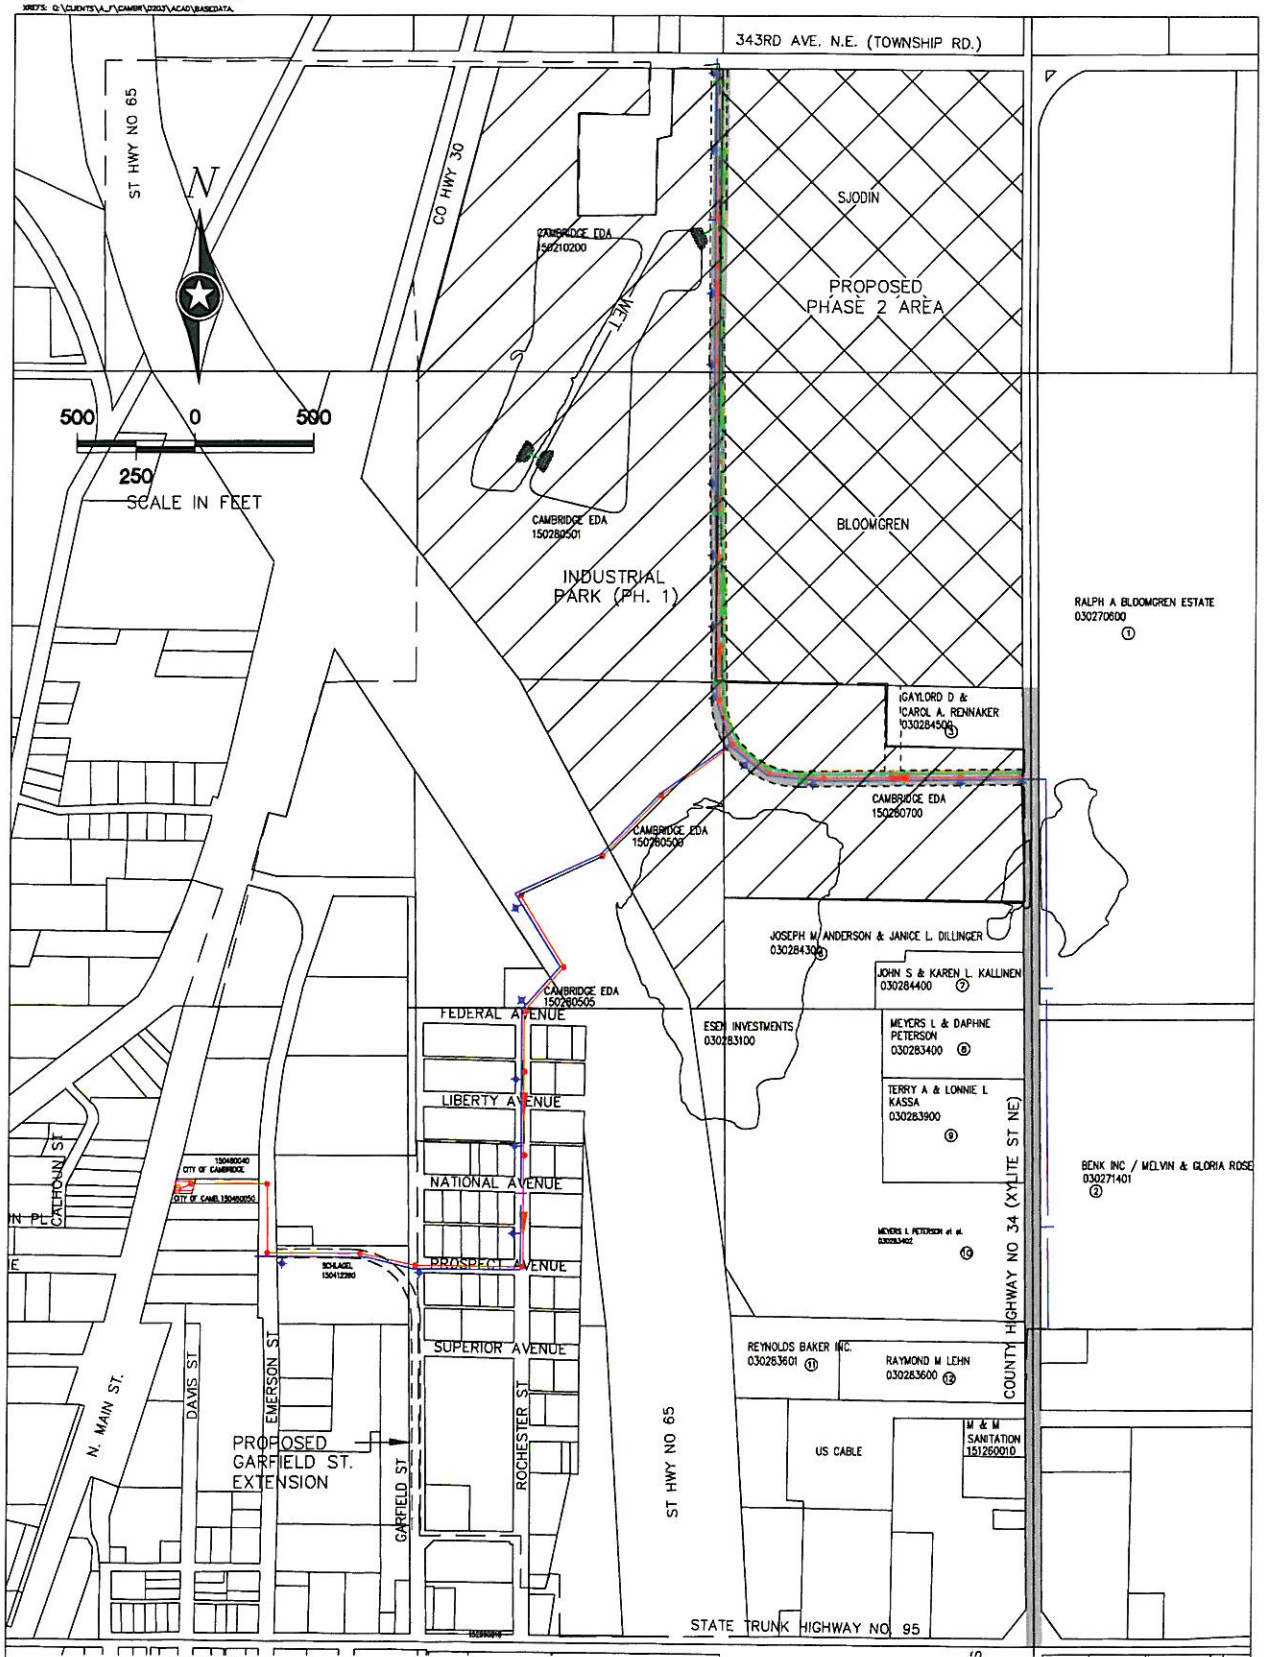

LEGEND

- STREET IMPROVEMENTS
- STORM SEWER
- SANITARY SEWER
- WATER MAIN

SEH
PHONE: (651) 490-2000
3535 VADNAIS CENTER DR.
ST. PAUL, MN 55110

RECENT PHASE 1 IMPROVEMENTS
CAMBRIDGE OPPORTUNITY INDUSTRIAL PARK
CAMBRIDGE, MINNESOTA

FILE NO.
ACAMBR0203
DWG. NO.
1