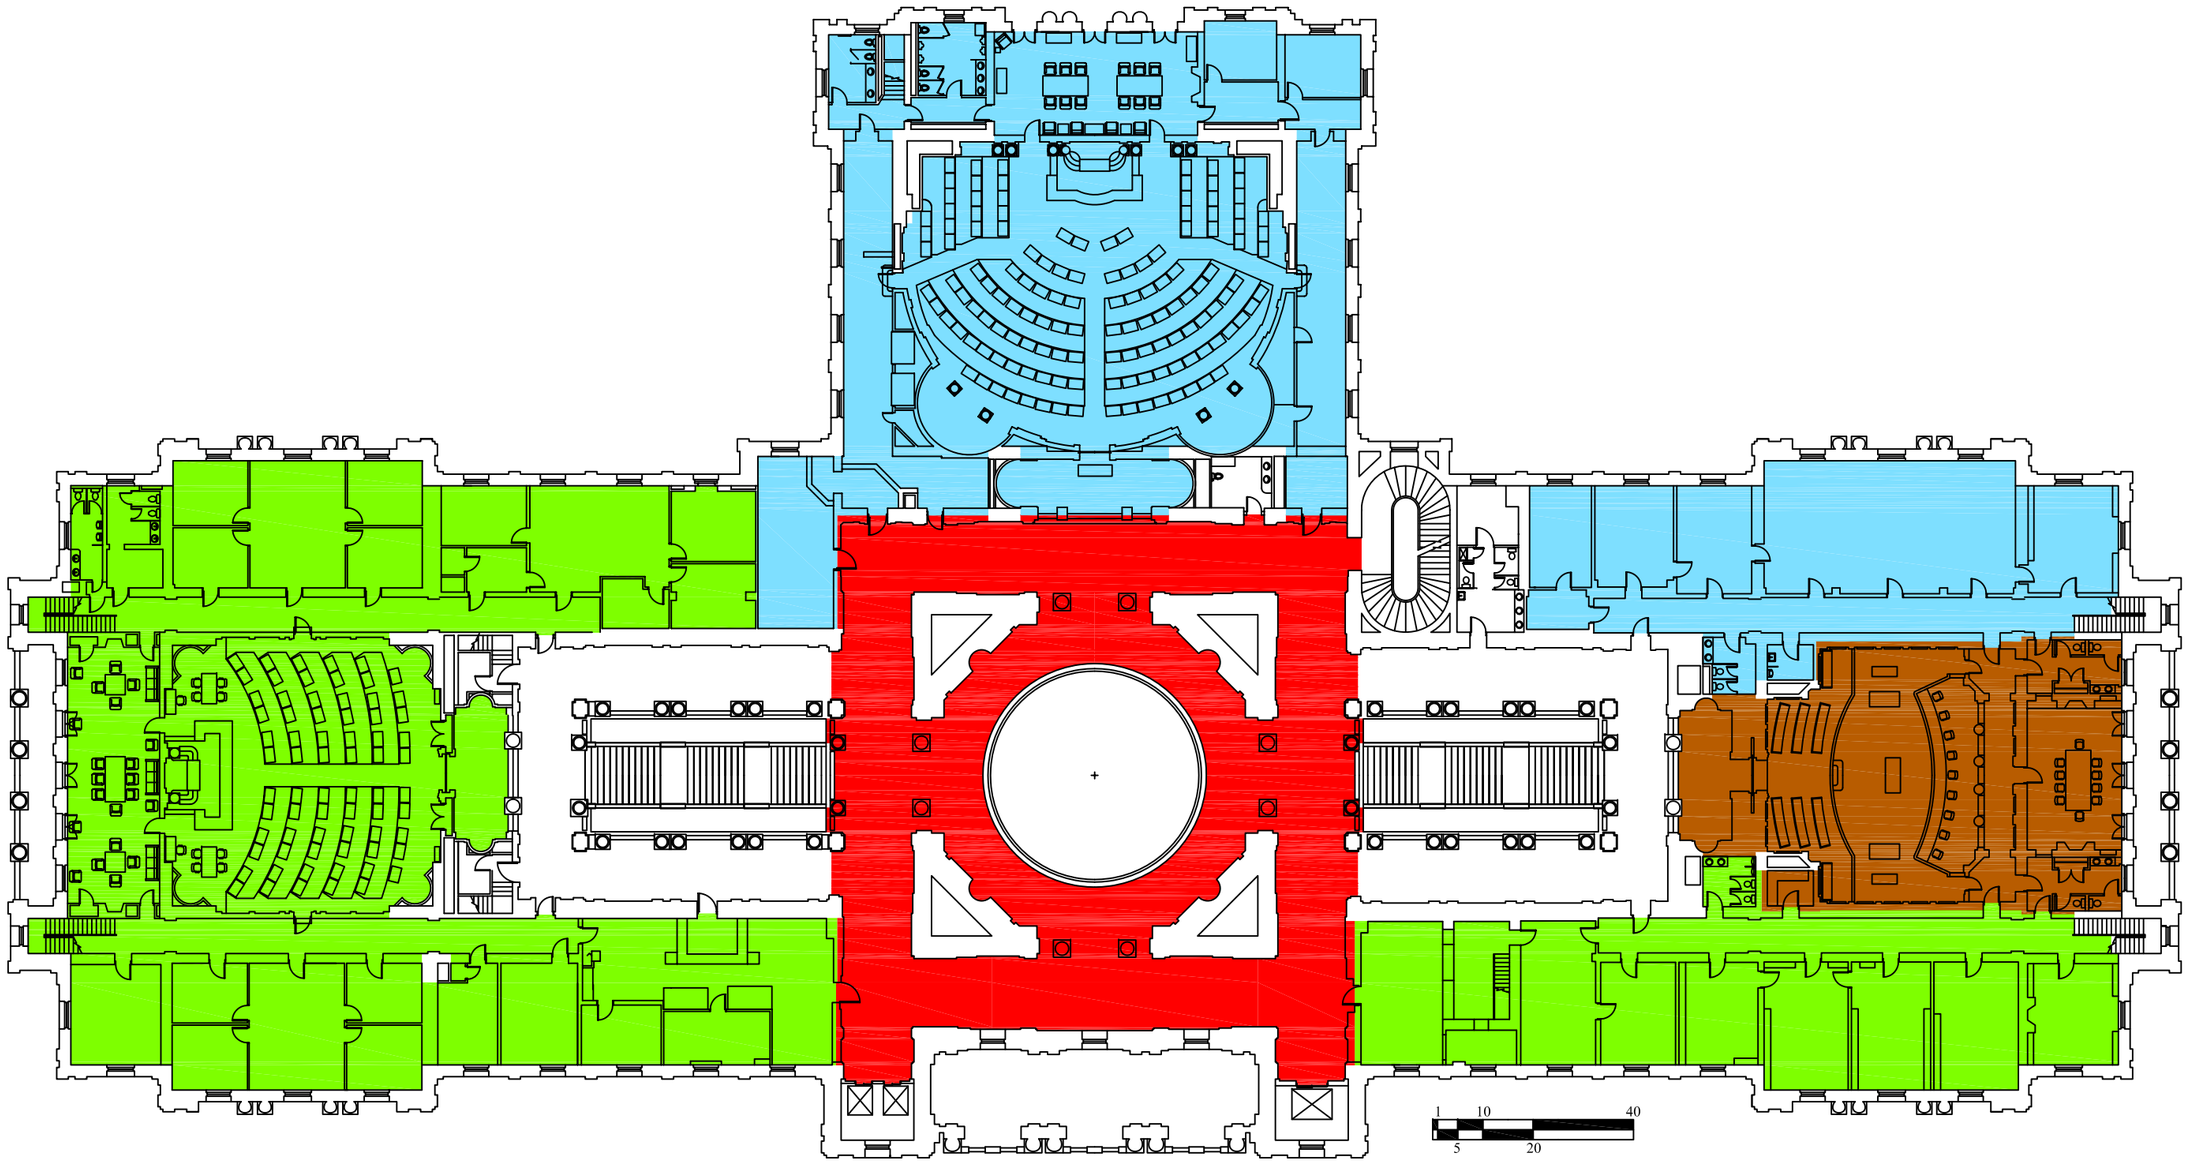

Department - Division Code

- Supreme Court
- Senate
- House
- Ceremonial

State of Minnesota

Department of Administration

Real Estate and Construction Services

State Capitol Building

310100

Notes / Remarks

9/29/00 Original - NAHF
11/28/00 Review - NAHF
1/29/01 Review - NAHF
May 2001
August 2001
4/12/02 Rate Package CBergstrom
4/19/04 Rate Package CBergstrom
4/1/06 Rate Package CBergstrom
4/18/08 Rate Package Jesse Oates

Second Floor

Q:\...\31010002

Drawn By: C. Bergstrom
Checked By: N. Freeman
Approved By: