BASEMENT ACCESS PLAN

KEY

- Closed For Restoration
- Public Corridor (Routing Subject to Change)
- Emergency Exit Only
- Public Pathway
- Stand pipe

Stair to Ground Floor

Tunnel to Admin Parking
For Public Use in Emergency
(Emergency Exit)

Emergency Exit Only
For Public Use in Emergency

Stairs from Tunnel to Exterior.

Public Elevators
(Basement through Level 3)

Public Tunnel to State Office Building
&
Emergency Exit

Tunnel to Judicial Center/Centennial Office Building
(Key card access only)
&
Emergency Exit

JE DUNN®
CONSTRUCTION

GROUND FLOOR ACCESS PLAN

KEY

- Closed For Restoration
- Emergency Exit Only
- Public Pathway
- Area of Refuge
- Stand pipe

Emergency Exit w/ Panic Bar at Construction Fence

Emergency Exit Only
For Public Use in Emergency

Stairs to Basement

Emergency Exit Only
For Public Use in Emergency

Stair to 1st Floor

ADA Entrance/Exit

Public Elevators
(Basement through Level 3)

Public
Entrance/Exit

JE DUNN®
CONSTRUCTION

FIRST FLOOR ACCESS PLAN

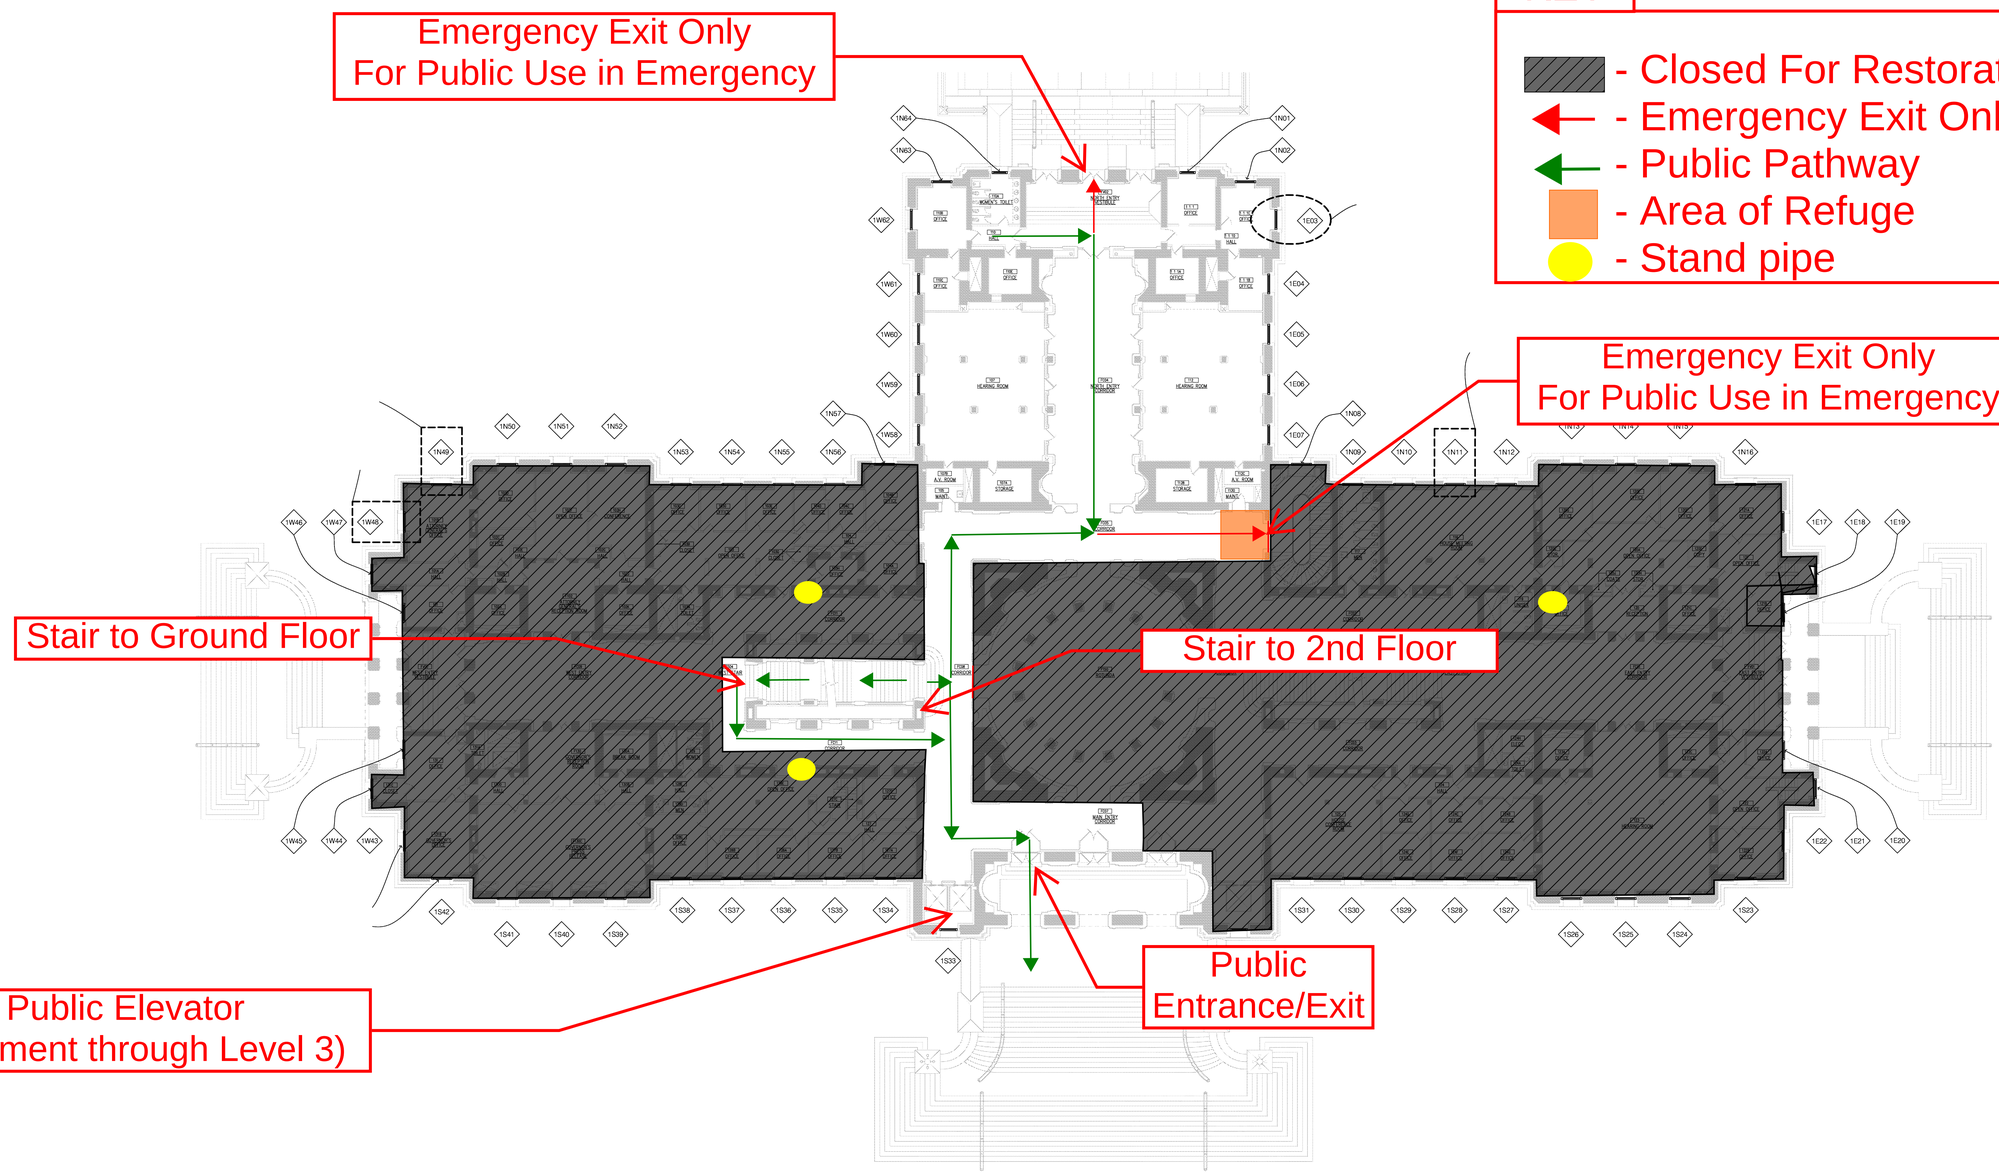

JE DUNN®
CONSTRUCTION

SECOND FLOOR ACCESS PLAN

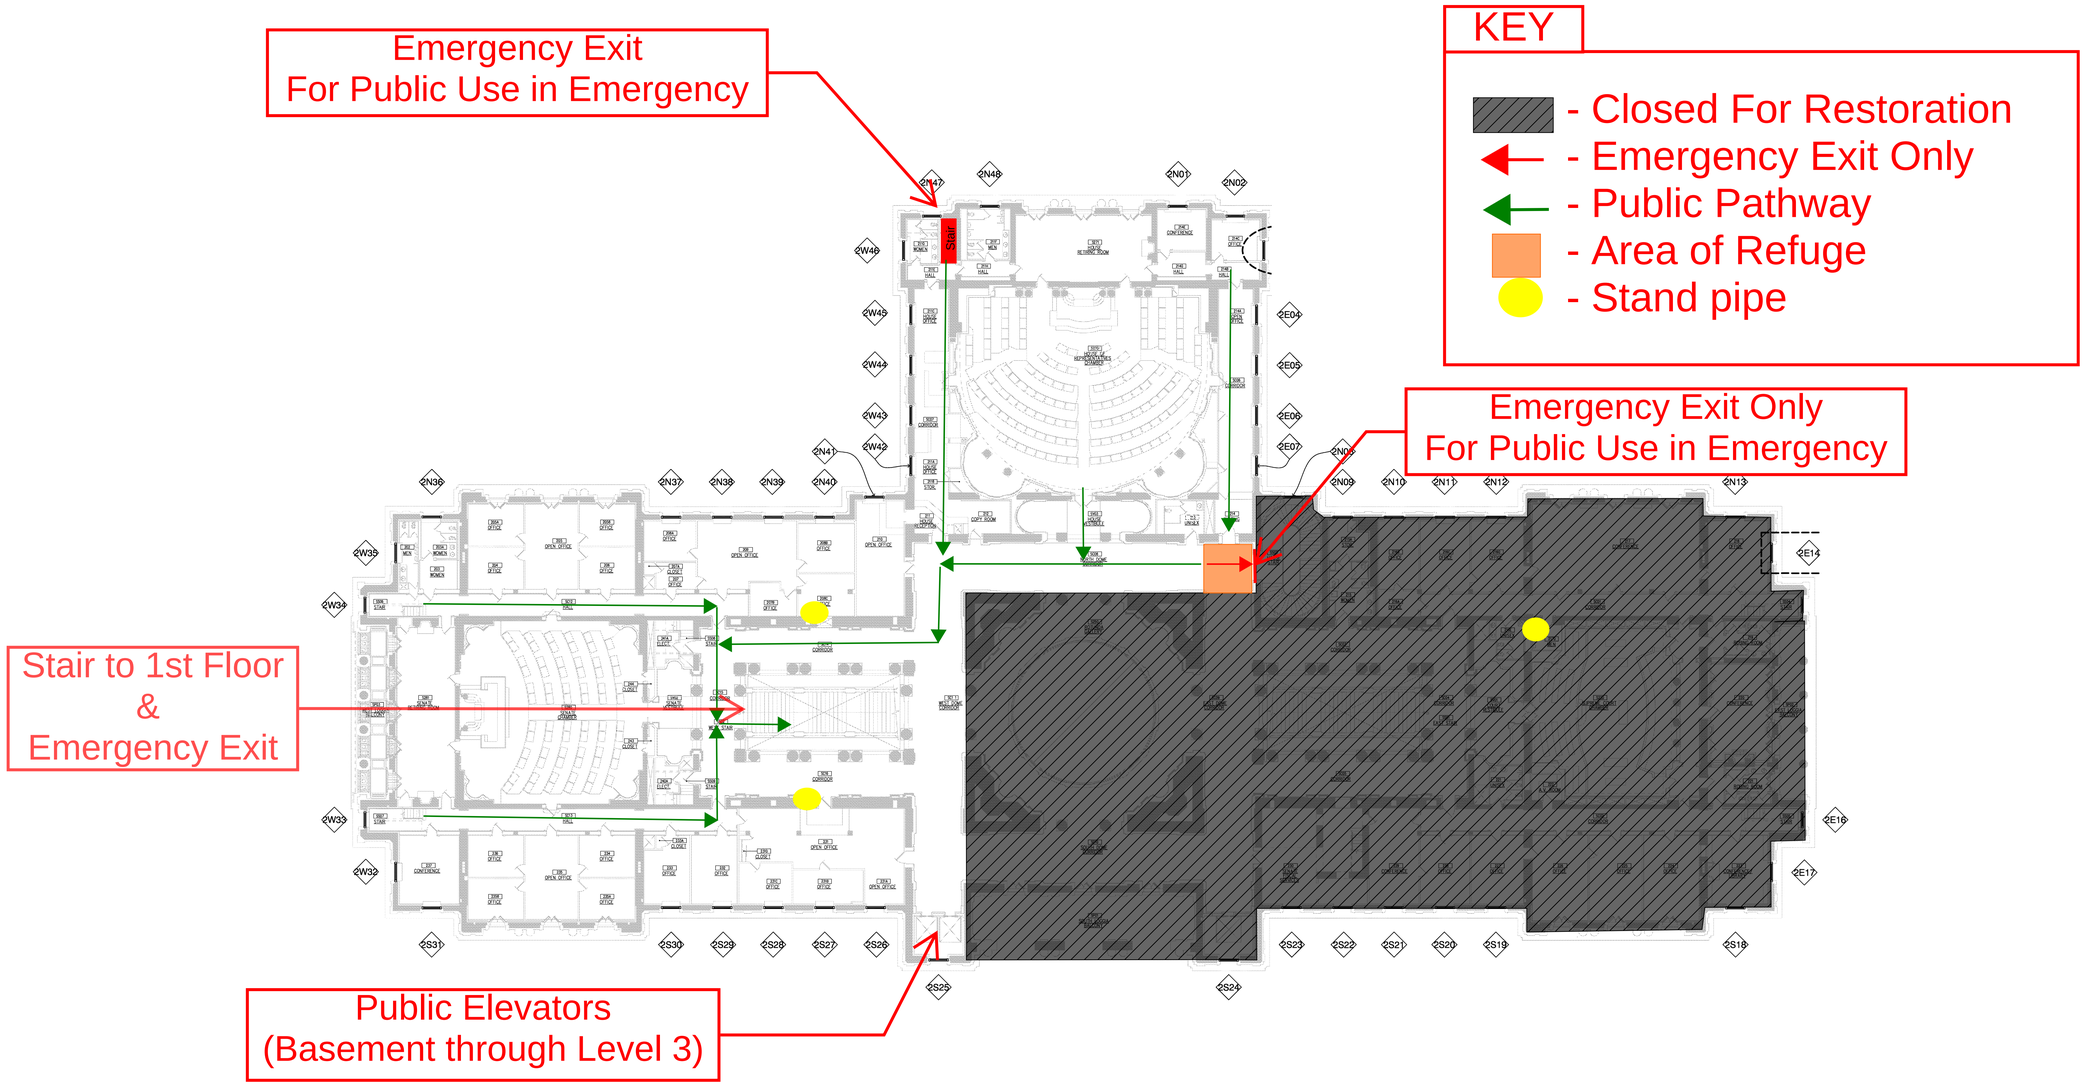

JE DUNN®
CONSTRUCTION

THIRD FLOOR ACCESS PLAN

KEY

- Closed For Restoration
- Emergency Exit Only
- Public Pathway
- Area of Refuge
- Stand pipe

Emergency Exit
For Public Use in Emergency

Emergency Exit Only
For Public Use in Emergency

Emergency Exit
For Public Use in Emergency

Public Elevator
(Basement through Level 3)

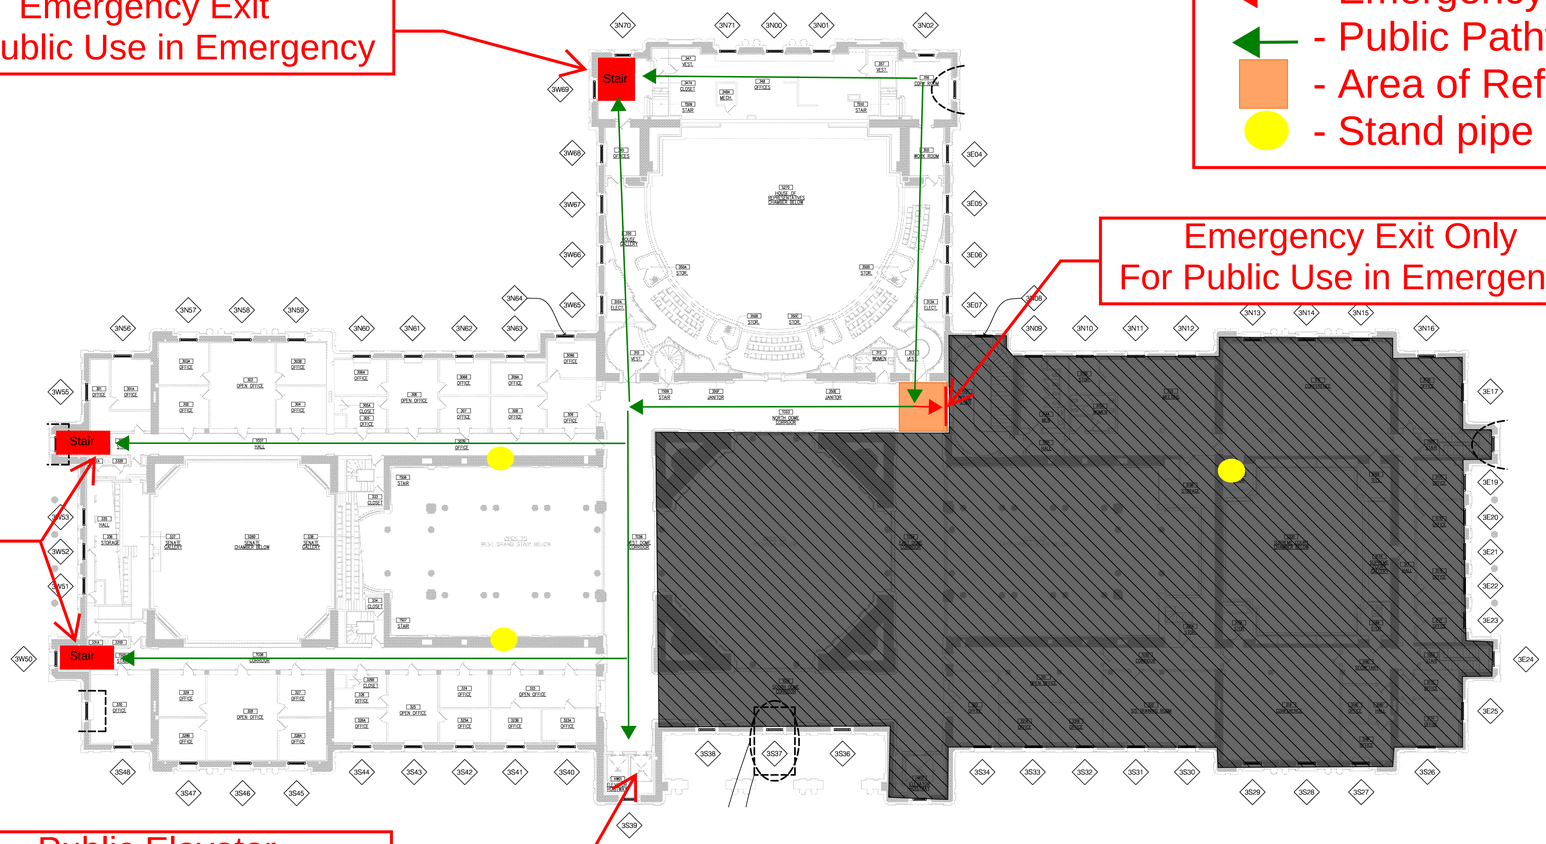

JE DUNN CONSTRUCTION