Proposed HVTL

Twin Lakes Road

Phase II HVTL

GREENWAY 115/23 KV SUBSTATION TO BE DEMO'D

BLACKBERRY 230/115 KV SUBSTATION

PRAIRIE DEER YARD STATE WILDLIFE MANAGEMENT AREA

IRON RANGE

GREENWAY MINE

TRAIL

Excelsior Energy Inc.

Mesaba Energy Project

Energy, Innovation, and Economic Development for Minnesota

11100 Wayzata Boulevard Suite 305 Minnetonka, MN 55305
Phone 952.847.2360 Fax 952.847.2373

West Range

December 2008

Legend

- Footprint and Buffer Land
- Proposed HVTL
- HVTL Phase II
- HVTL Mileposts
- HVTL Substations
- **Existing HVTL (Company, Line)**
  - MP, 20 LINE
  - MP, 83 LINE
- Cities
- U.S. Highways
- Other Highways

Source: ESRI, USGS, Mn/EQB, LMIC, Excelsior Energy, and SEH.
© 2008 SEH

Figure F2-12

West Range HVTL

Itasca County - South Coordinate System

0 6,000 Feet

Map Document: (\\sp3020-1\projects\AE\E\Exxen\05020003\Environmental\gis\MXDs_Wetland_Permit\Figure 12 - WR HVTL Milepost Map 11x17.mxd)
12/10/2008 - 9:51:44 AM

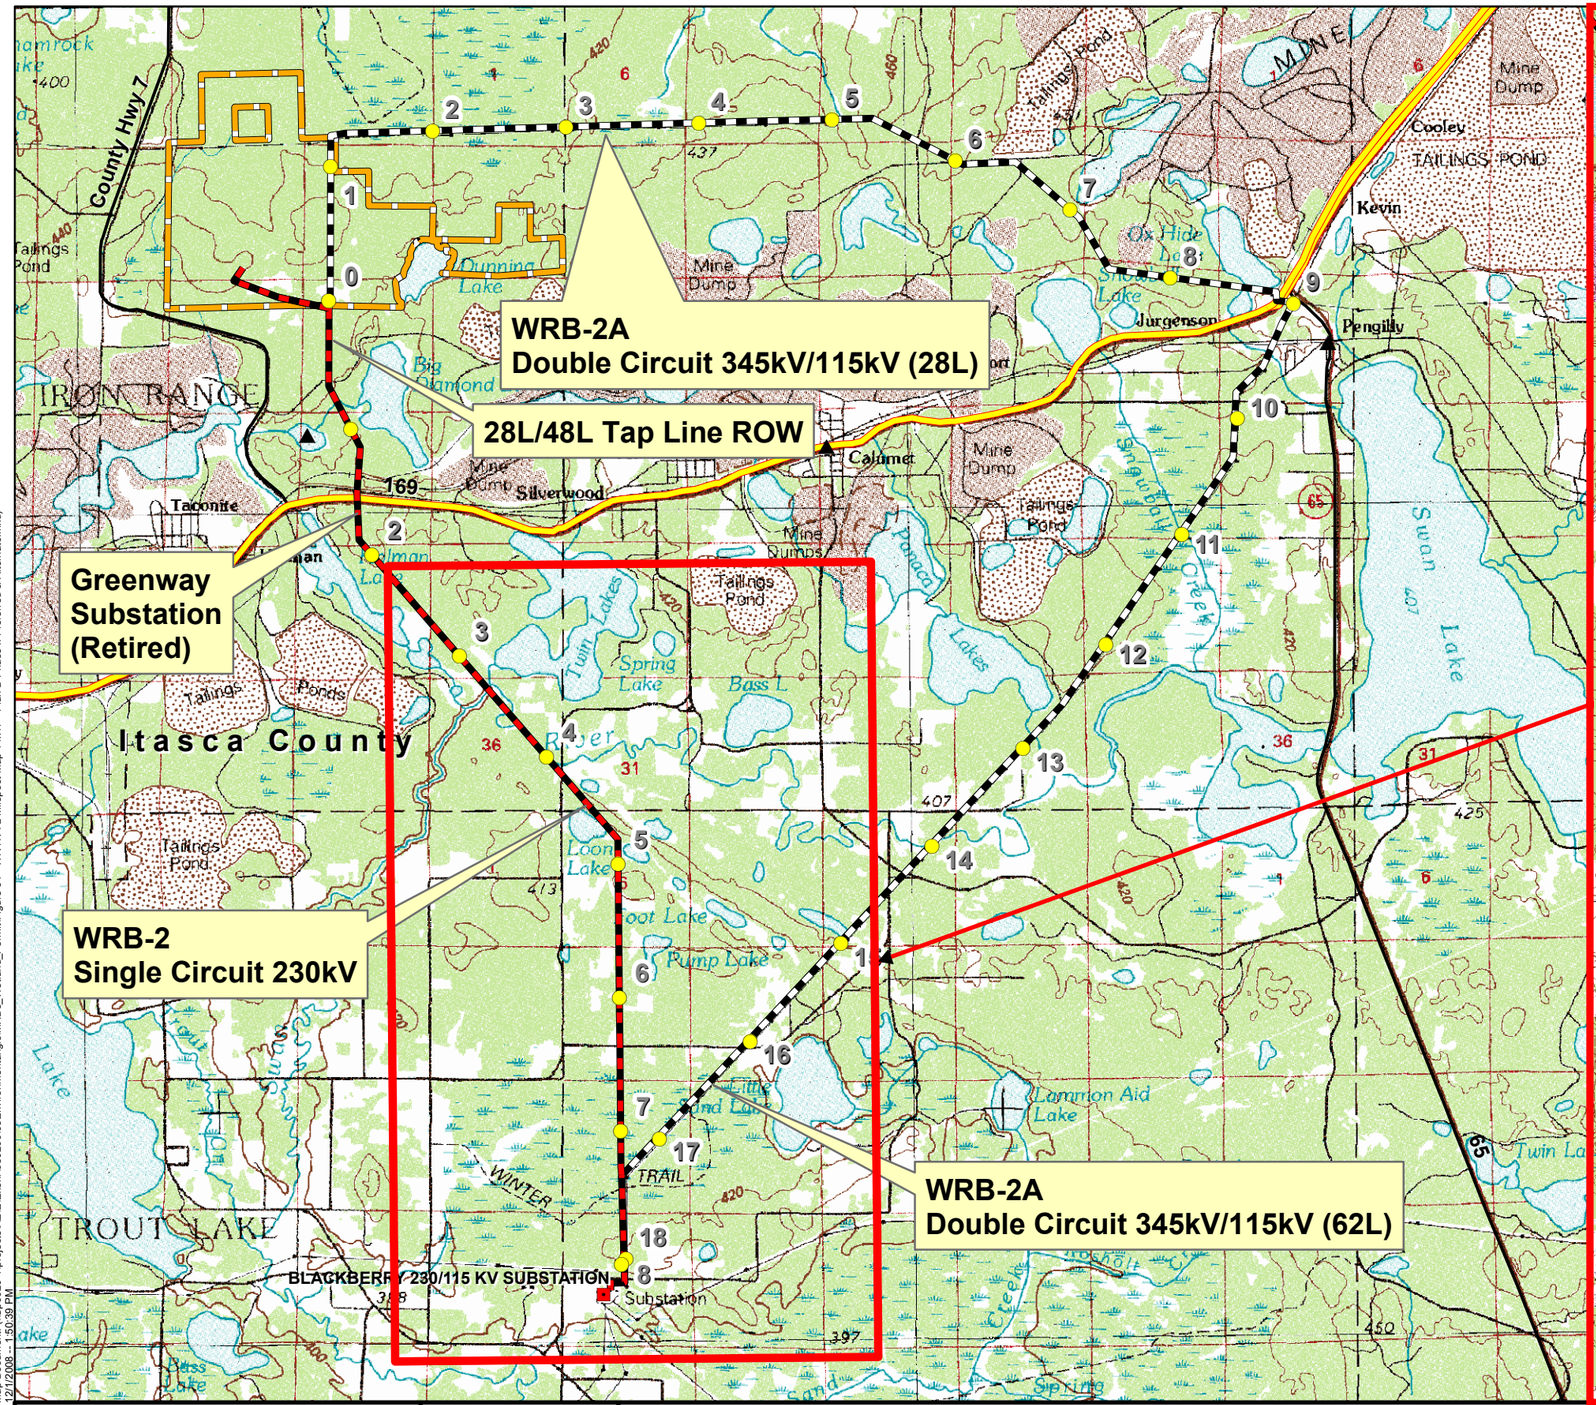

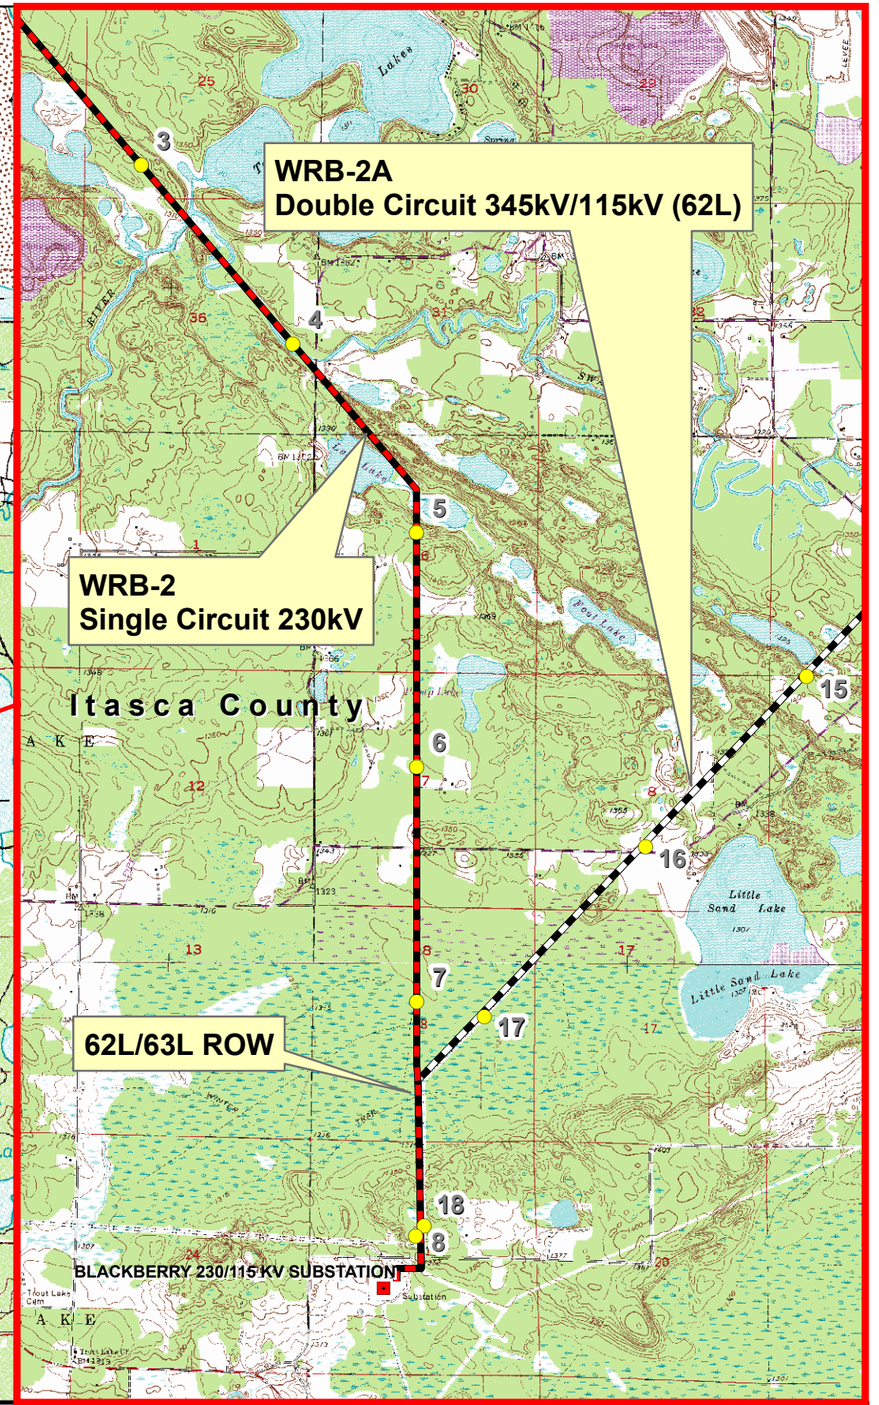

Excelsior Energy Inc.

Mesaba Energy Project
Energy, Innovation, and Economic Development for Minnesota

11100 Wayzata Boulevard Suite 305 Minnetonka, MN 55305
Phone 952.847.2360 Fax 952.847.2373

West Range

December 2008

Legend

- Footprint and Buffer Land
- HVTL Substations
- HVTL Mileposts
- HVTL Alternate
- HVTL Phase II
- Cities
- Counties
- U.S. Highways
- Other Highways

Source: ESRI, USGS, Mn/EQB, LMIC, Excelsior Energy, and SEH.
© 2008 SEH

Figure F2-13

Contingent HVTL Plan B Phase KK Alternative Alignments Mileposts

UTM, Zone 15, Meters
NAD83

N W E S

0 6,000 Feet

Map Document: (\\Sp3020-1\projects\AE\E\Exenr\050200\03\Environmental\gis\MXDs_Wetland_Permit\Figure 31 - WR HVTL Milepost Map 11x17 - Plan B Phase II Preferred & Alternate.mxd)
2/1/2008 - 1:50:39 PM

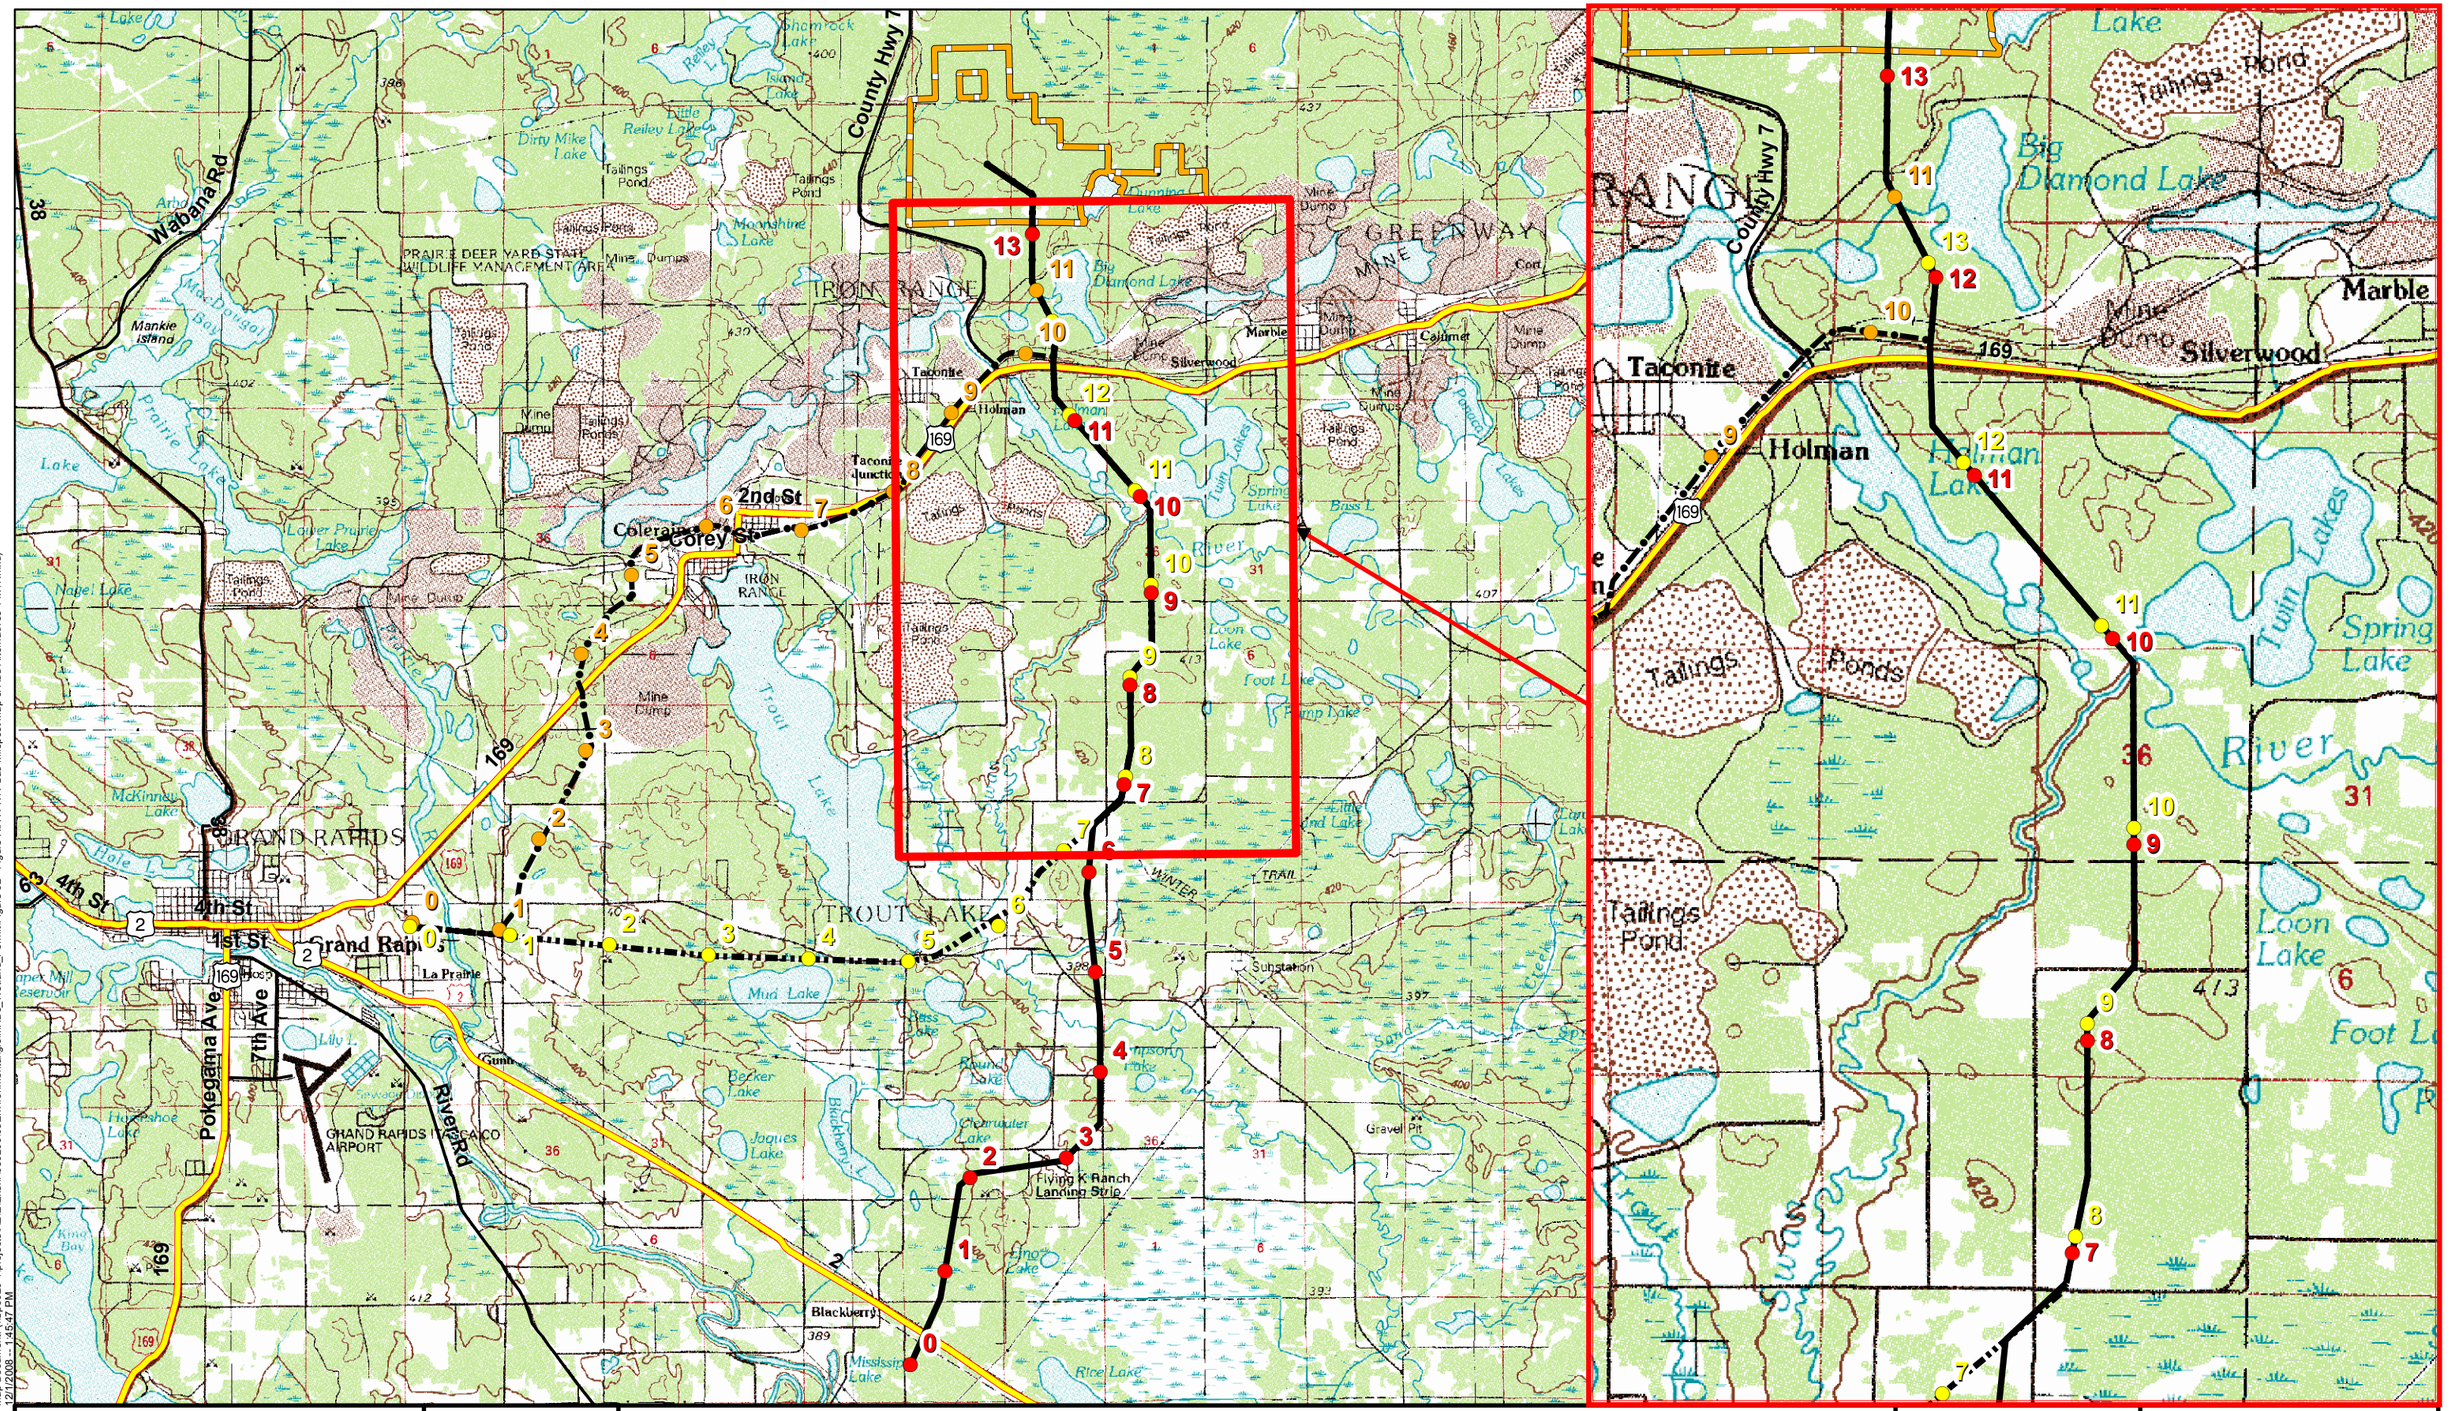
Wabana Rd
County Hwy 7
PRAIRIE DEER YARD STATE WILDLIFE MANAGEMENT AREA
IRON RANGE
GREENWAY MINE
Marble
Silverwood
Taconite
Holman
Big Diamond Lake
Tailings Pond
Mine Dump
2nd St
Colerain
Corey St
Taconite Junction
GRAND RAPIDS
4th St
1st St
Grand Rapids
La Prairie
Pokegama Ave
7th Ave
River Rd
GRAND RAPIDS ITASCA CO AIRPORT
TROUT LAKE
Flying K Ranch Landing Strip
Blackberry
Substation
Gravel Pit
Trail
Twin Lakes
Spring Lake
Loon Lake
Foot Lake
Trout Lake
Prairie Lake
Lower Prairie Lake
Mud Lake
Becker Lake
Jaques Lake
Round Lake
Thompson Lake
Chemuddler Lake
Mississippi Lake
Rice Lake
Mankie Island
MacDougal Bay
Nabel Lake
McKinney Lake
Hale L
Lily L
Horseshoe Lake
King Bay
Shamrock Lake
Reiley L
Island Lake
Little Reiley Lake
Dirty Mike Lake
Moonshine Lake
Dunning Lake

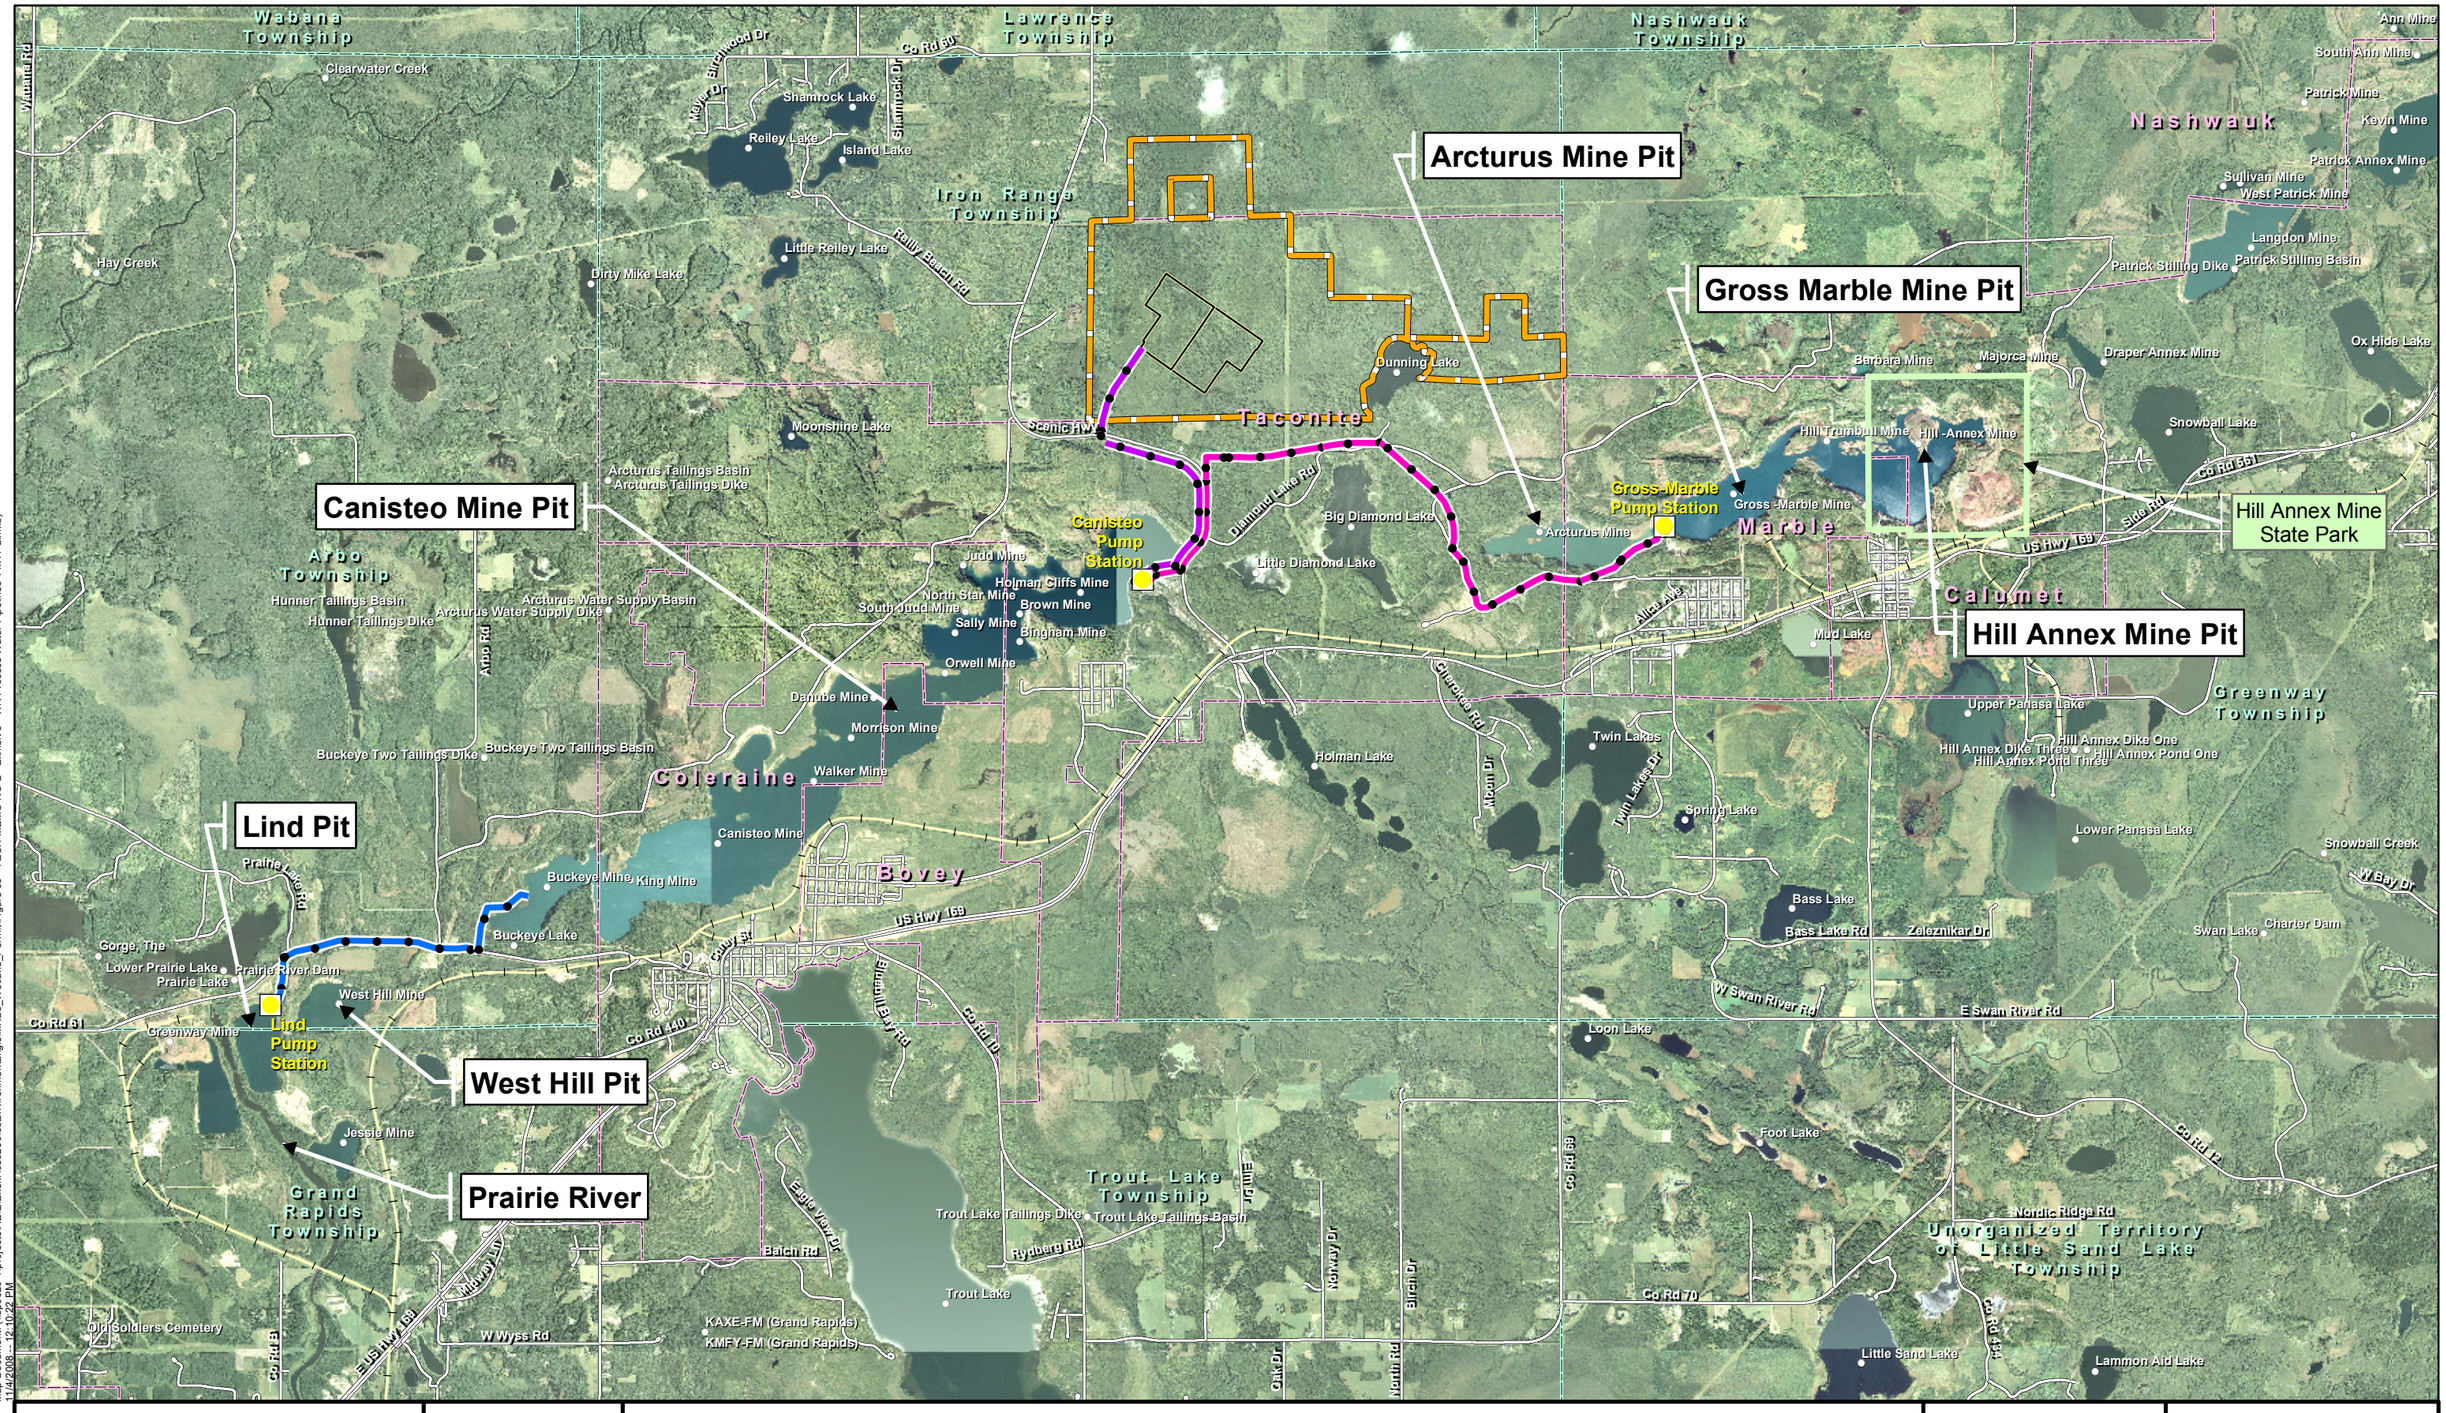

Map Document: (\\sp3020-1\projects\AE\E\Exenr\050200\03Environmental\gis\MXDs_Wetland_Permit\Figure 09 - TECH MEMO NO 2 - Exhibit 5 - WR Process Water Pipelines 11x17 L.mxd)
1/4/2008 -- 12:10:22 PM

Excelsior Energy Inc.

Mesaba Energy Project

Energy, Innovation, and Economic Development for Minnesota

11100 Wayzata Boulevard Suite 305 Minnetonka, MN 55305
Phone 952.847.2360 Fax 952.847.2373

West Range

November 2008

Legend

- Footprint and Buffer Land
- Plant Layout
- Source Water
- Proposed Pump Station
- **Proposed Process Water Lines**
  - Segment 1
  - Segment 2
  - Segment 3
- Existing Roads
- Existing Railroads
- Geographic Names
- Municipal Boundaries
- Civil Township
- State Park

Appendix F

Source: NAIP 2006, USGS, Mn/DNR, Mn/DOT, Itasca County, Fluor, Excelsior Energy, and SEH.
© 2008 SEH

Figure F2-15

Process Water Routes

Itasca County - South Coordinate System

N W E S

0 5,000 Feet

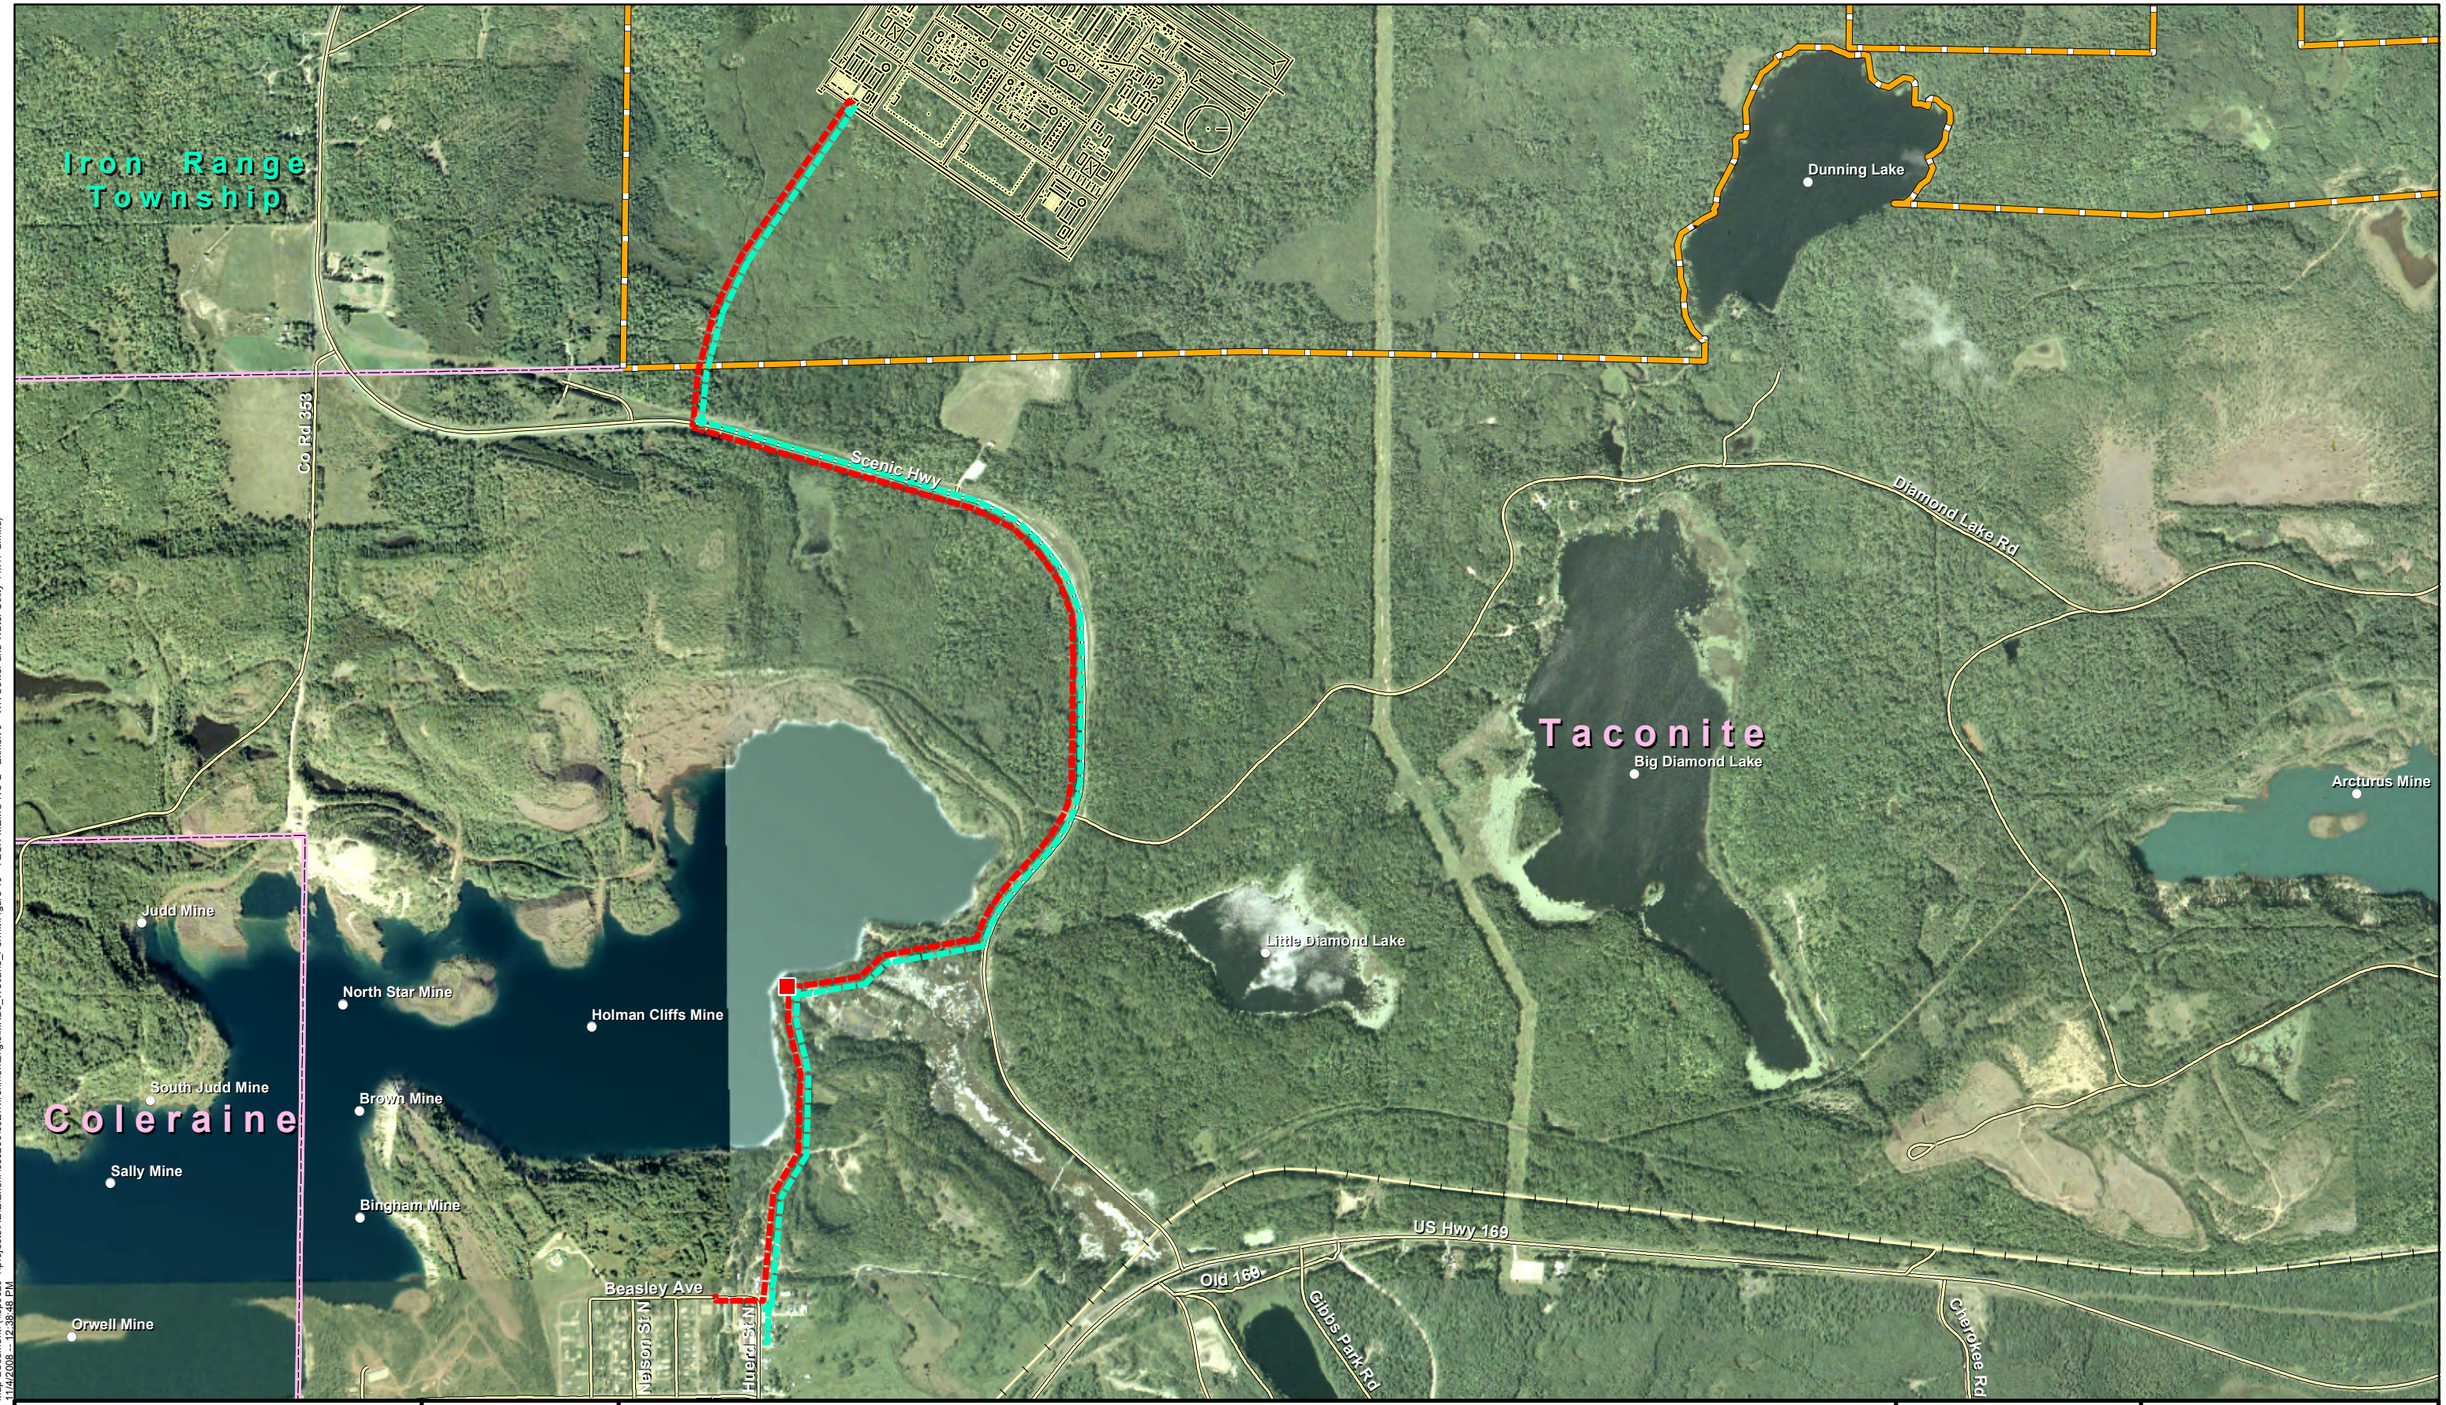

Map Document: (\\sp3020-1\projects\AE\E\Exenr\050200\03Environmental\gis\MXDs_Wetland_Permit\Figure 10 - TECH MEMO NO 2 - Exhibit 6 - WR Sewer and Water Utility 11x17 L.mxd)
11/4/2008 -- 12:38:48 PM

Excelsior Energy Inc.

Mesaba Energy Project

Energy, Innovation, and Economic Development for Minnesota

11100 Wayzata Boulevard Suite 305 Minnetonka, MN 55305
Phone 952.847.2360 Fax 952.847.2373

West Range

November 2008

Legend

- Plant Layout
- Footprint and Buffer Land

Proposed Utilities

- Potable Water
- Gravity Sewer
- Proposed Sanitary Pump Station

- Geographic Names
- Municipal Boundaries
- Civil Township

- Existing Roads
- Existing Railroads

Appendix F

Source: NAIP 2006, Itasca County, Mn/DOT, Mn/DNRUSGS, USFWS, Fluor, Excelsior Energy, and SEH.
© 2008 SEH

Figure F2-16

Proposed Sanitary & Potable Water

Itasca County - South Coordinate System

N W E S

0 1,300 Feet