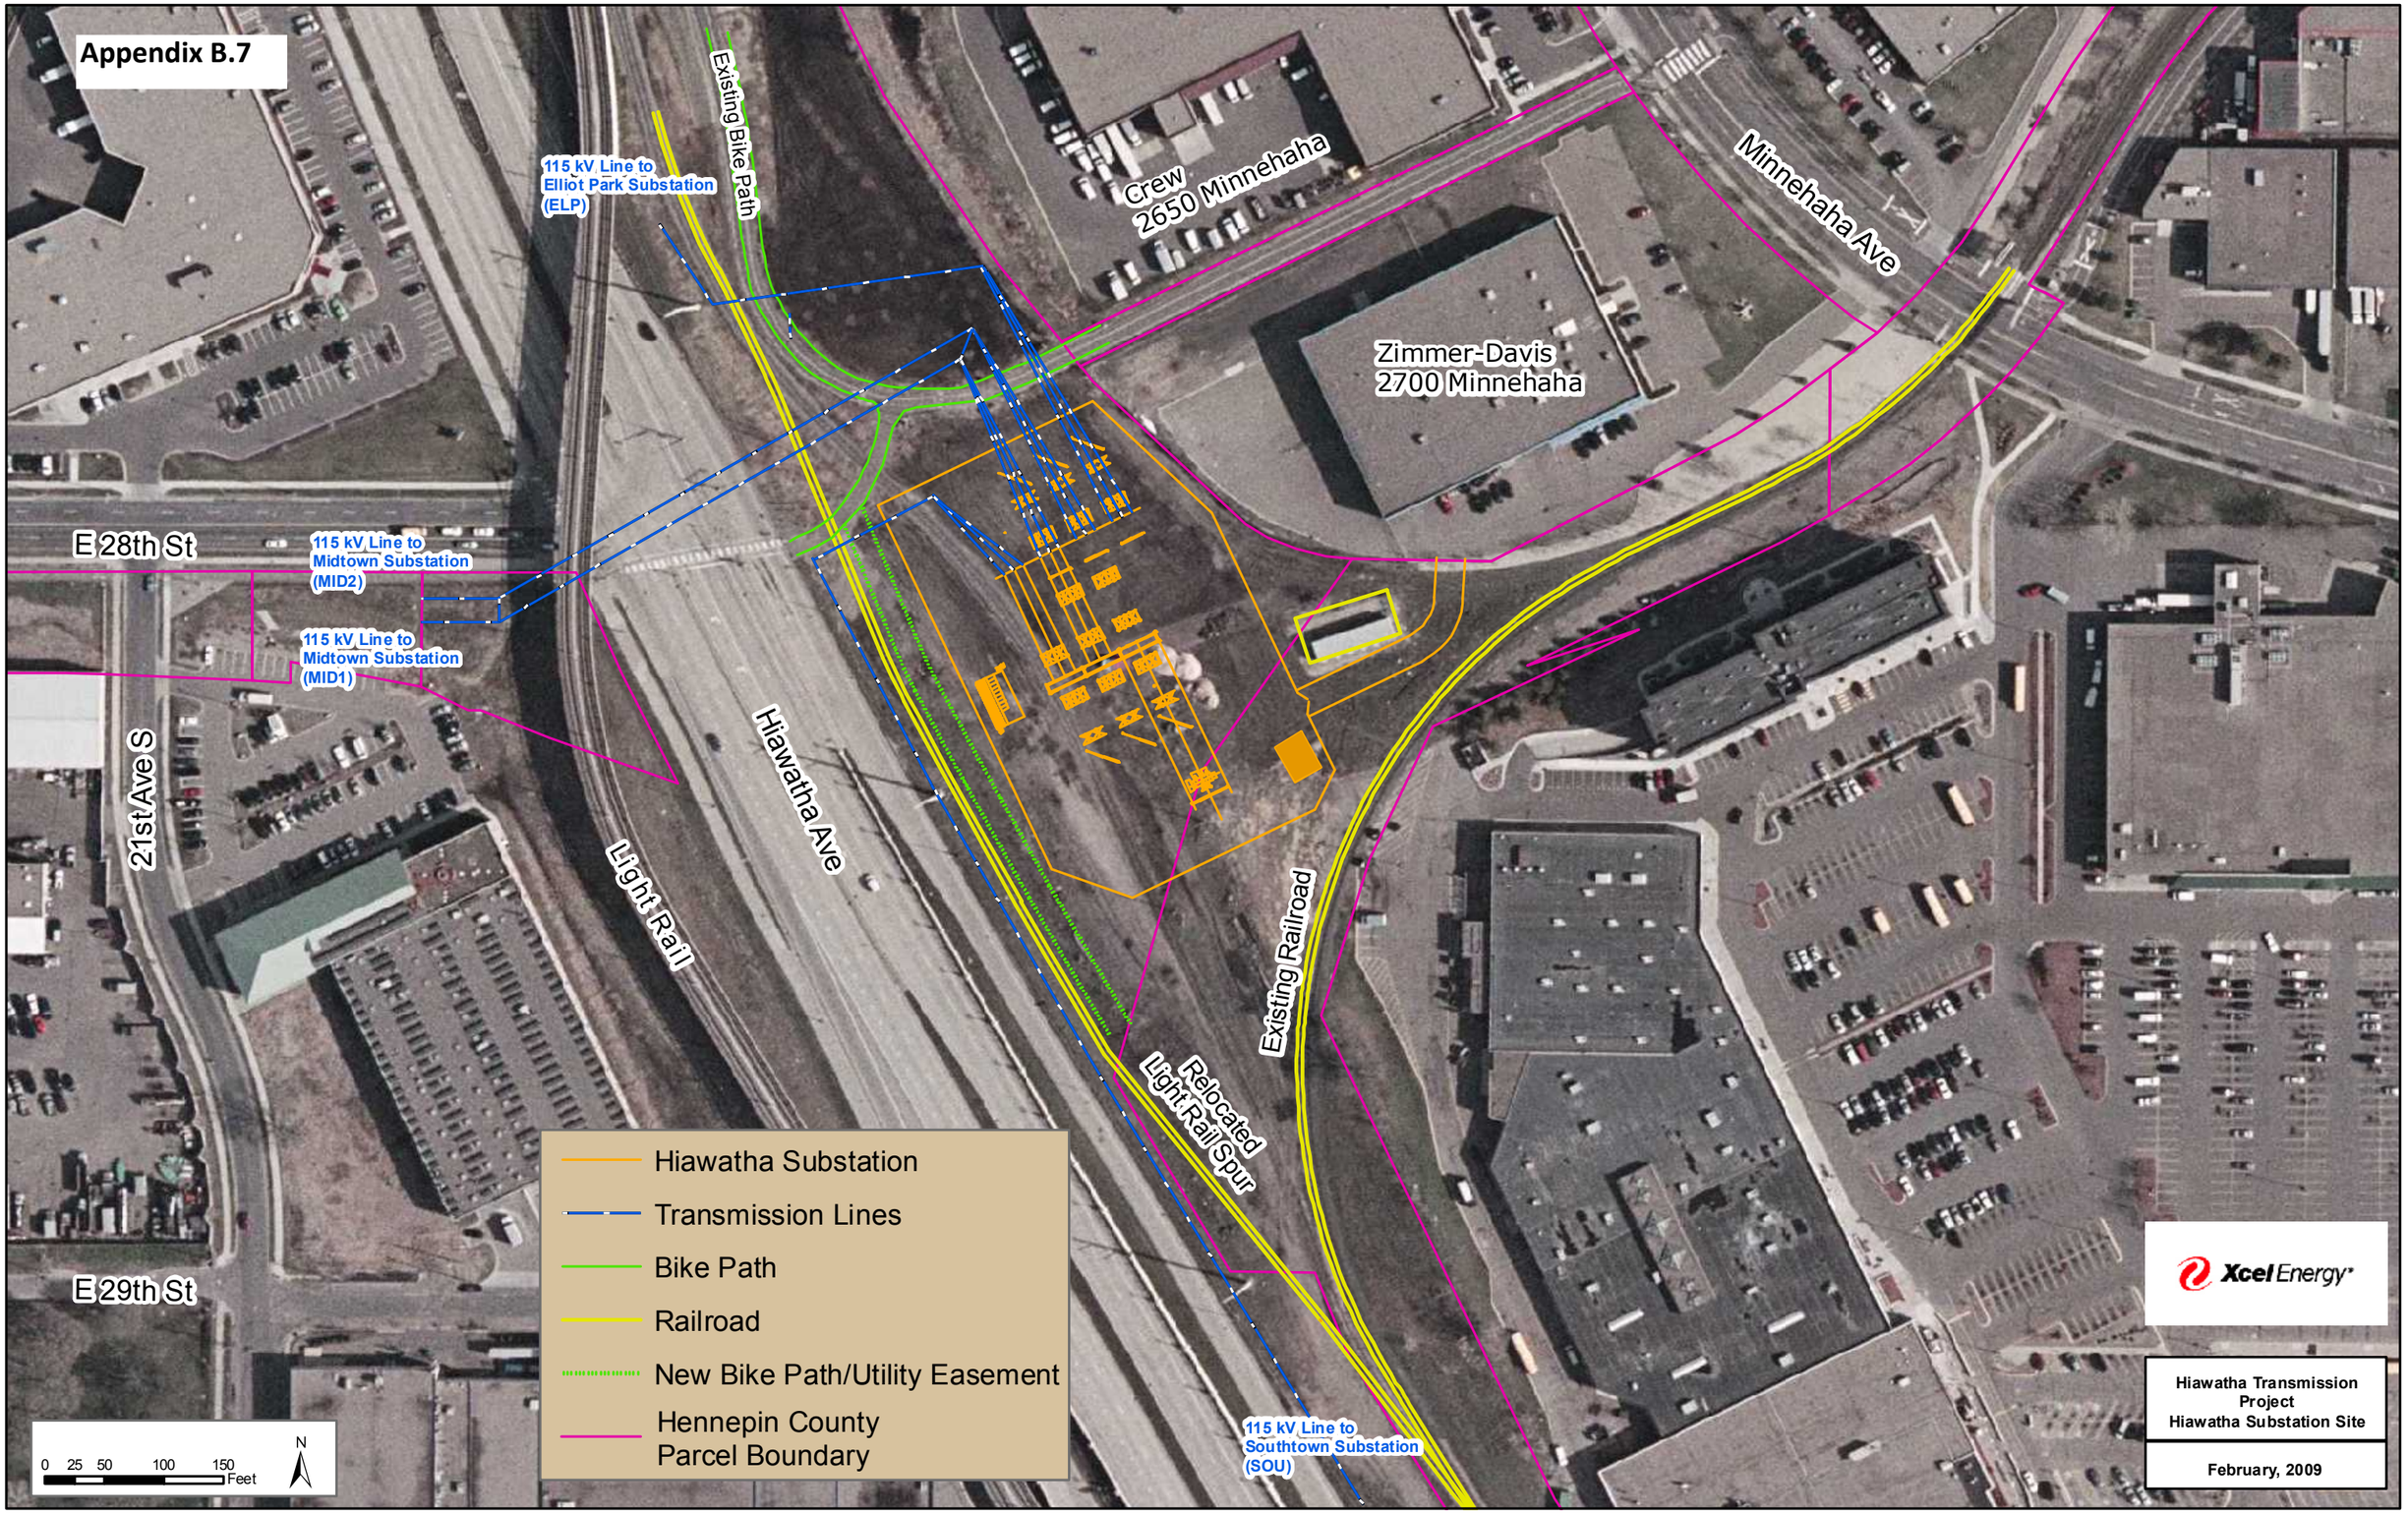
Appendix B.7
115 kV Line to Elliot Park Substation (ELP)
Existing Bike Path
Crew 2650 Minnehaha
Minnehaha Ave
Zimmer-Davis 2700 Minnehaha
E 28th St
115 kV Line to Midtown Substation (MID2)
115 kV Line to Midtown Substation (MID1)
21st Ave S
Hiawatha Ave
Light Rail
Existing Railroad
Relocated Light Rail Spur
E 29th St
115 kV Line to Southtown Substation (SOU)
Hiawatha Substation
Transmission Lines
Bike Path
Railroad
New Bike Path/Utility Easement
Hennepin County Parcel Boundary
0 25 50 100 150 Feet
N
Xcel Energy
Hiawatha Transmission Project
Hiawatha Substation Site
February, 2009

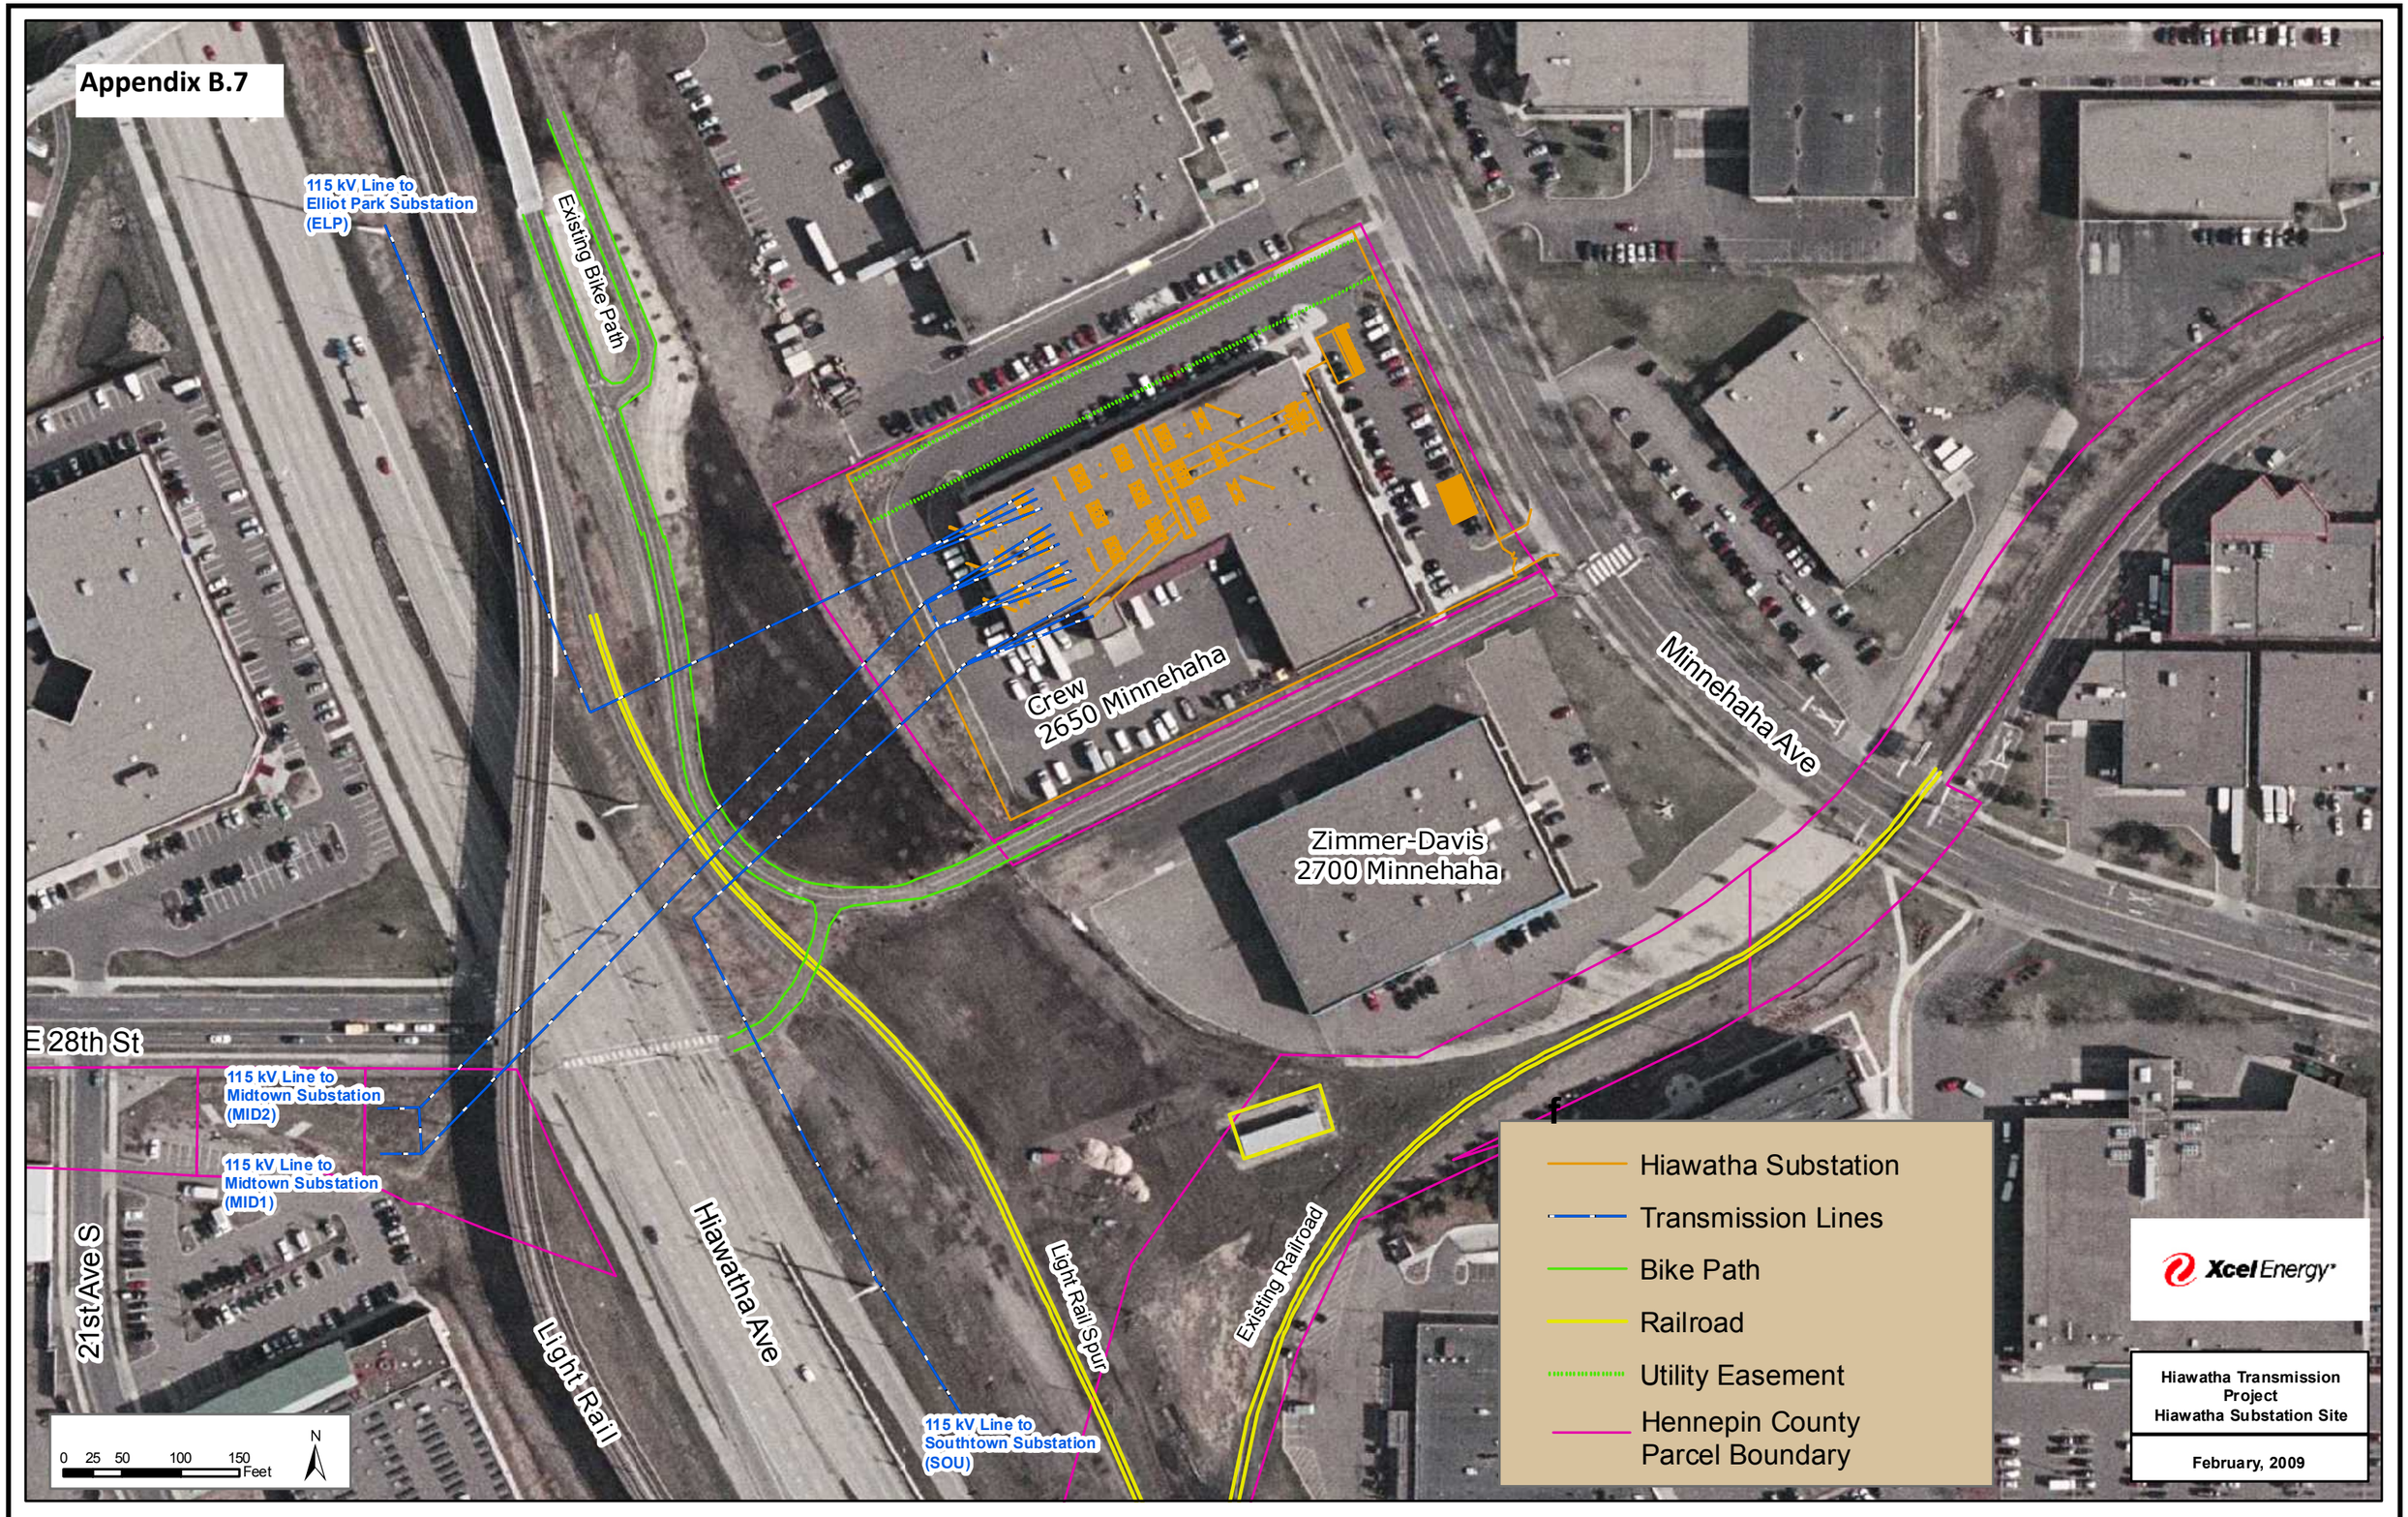
Appendix B.7
115 kV Line to Elliot Park Substation (ELP)
Existing Bike Path
Crew
2650 Minnehaha
Minnehaha Ave
Zimmer-Davis
2700 Minnehaha
E 28th St
115 kV Line to Midtown Substation (MID2)
115 kV Line to Midtown Substation (MID1)
21st Ave S
Light Rail
Hiawatha Ave
Light Rail Spur
Existing Railroad
115 kV Line to Southtown Substation (SOU)
0 25 50 100 150 Feet
N
Hiawatha Substation
Transmission Lines
Bike Path
Railroad
Utility Easement
Hennepin County Parcel Boundary
Xcel Energy
Hiawatha Transmission Project
Hiawatha Substation Site
February, 2009