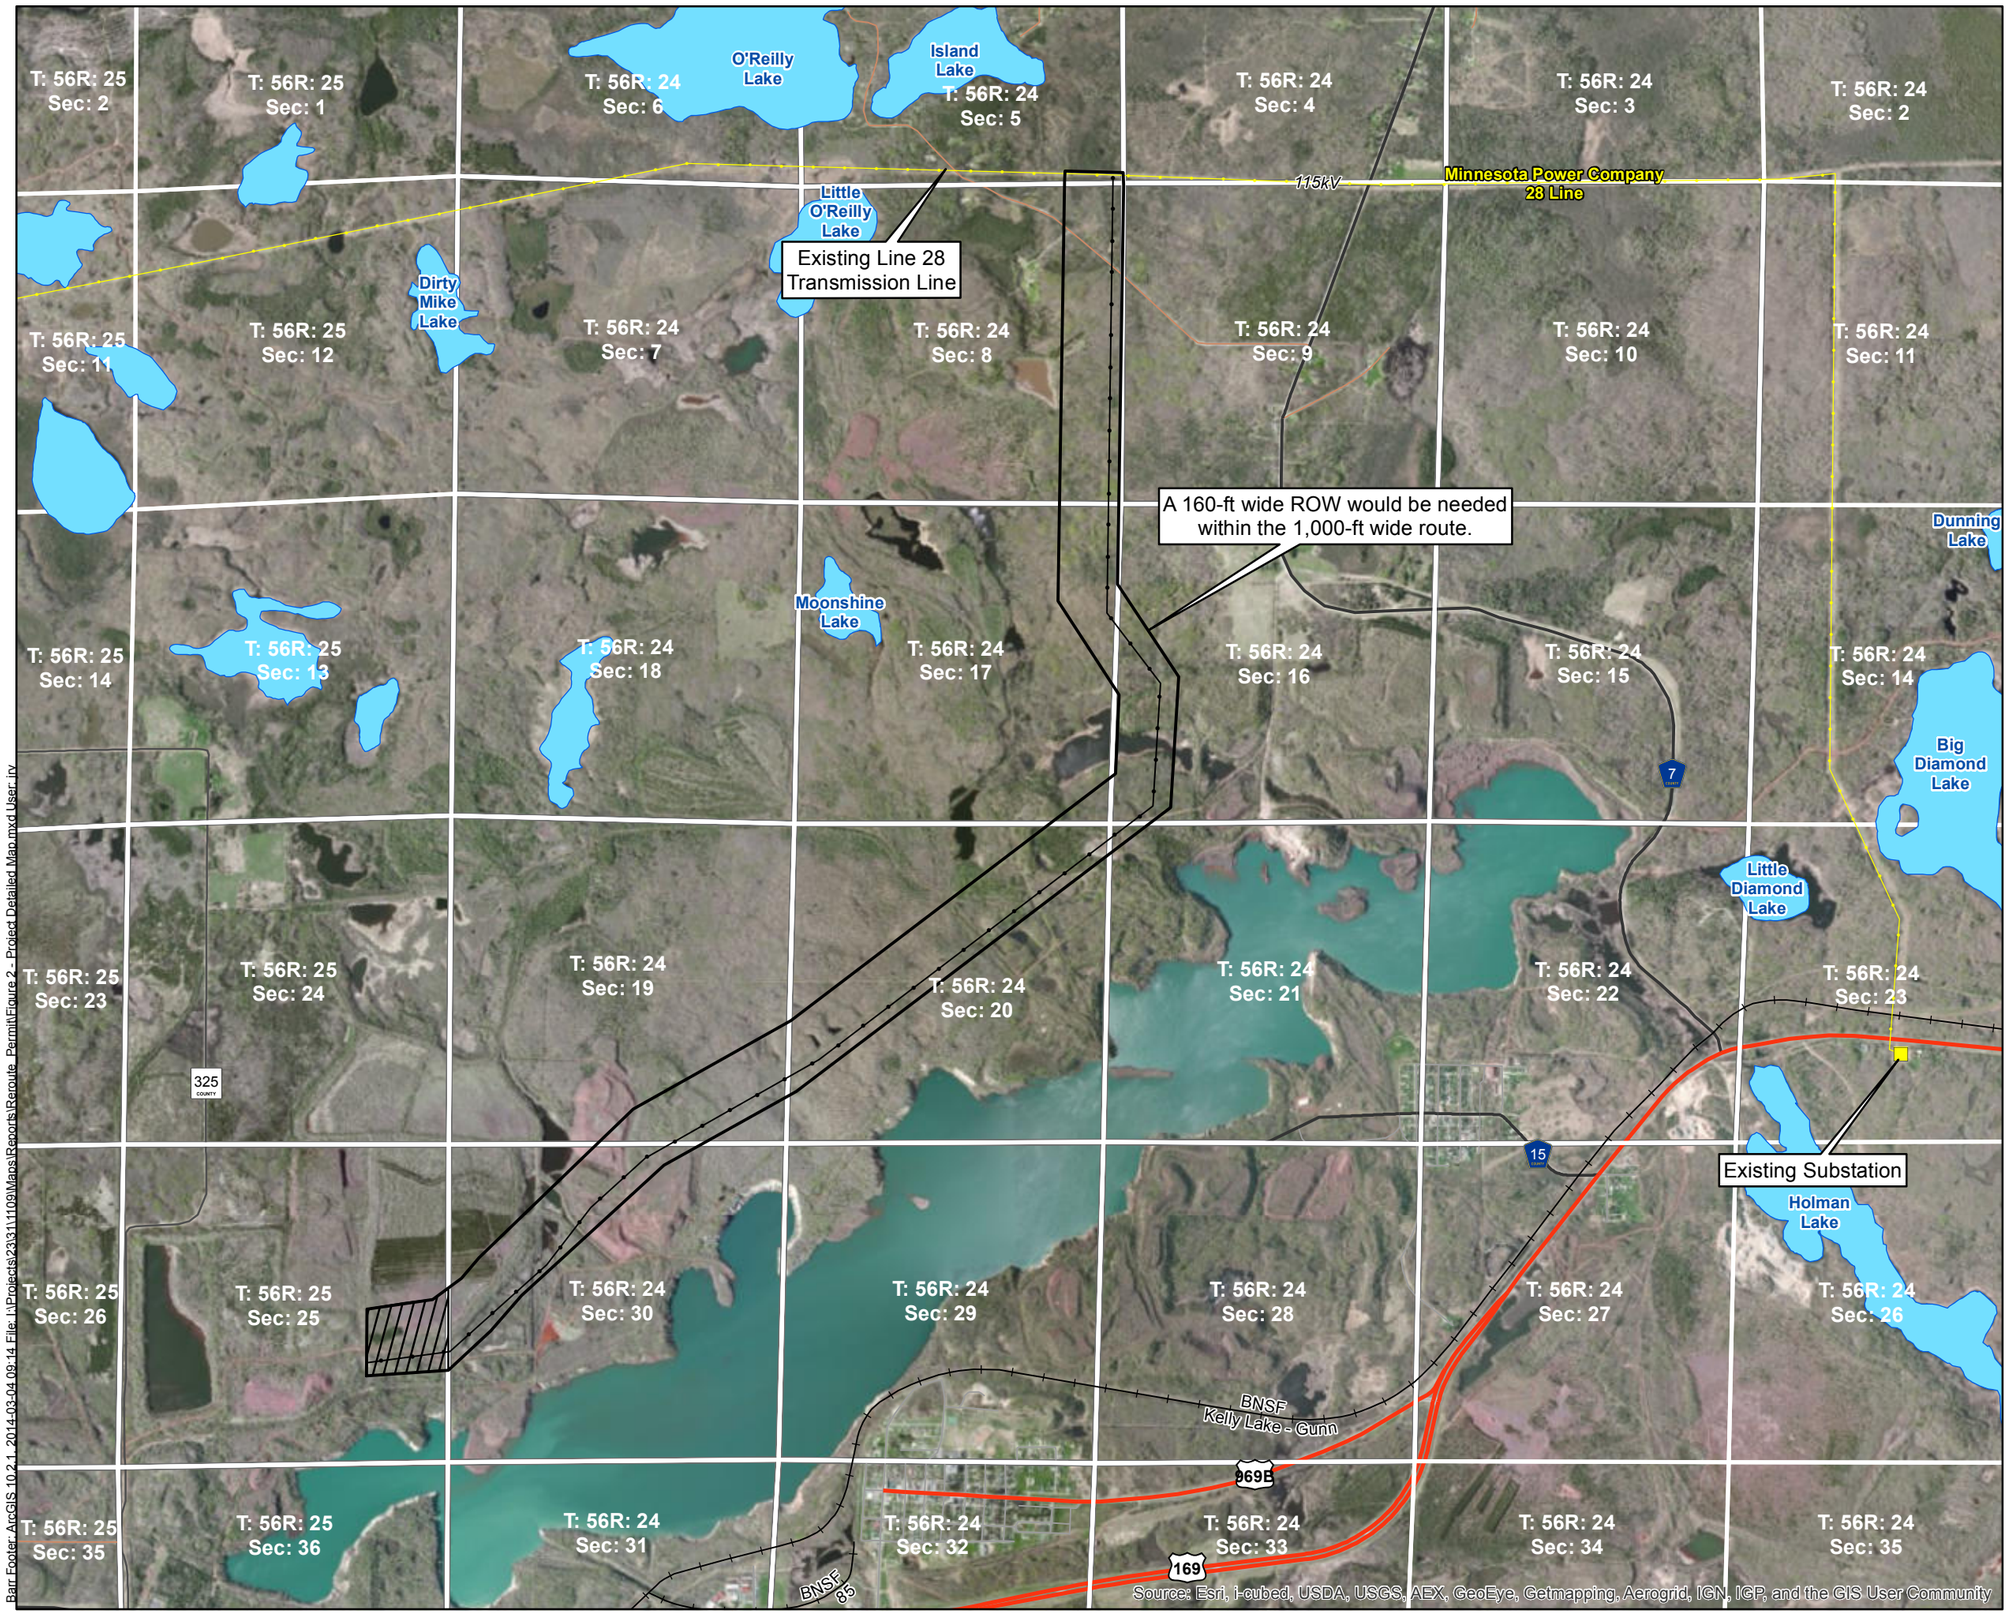

Proposed Alignment
Proposed Route
Proposed Substation Area
PLS Section Within 1 Mile
Existing Substation

Feet
0 2,500 5,000

Figure 2

ROUTE LOCATION MAP (DETAILED)
Proposed Canisteo 115 kV
HVTL and Substation
Minnesota Power
Itasca County, MN

Barr Footer: ArcGIS 10.2.1, 2014-03-04 09:14 File: I:\Projects\23\3111109\Maps\Reports\Reroute_Permit\Figure 2 - Project Detailed Map.mxd User: jry