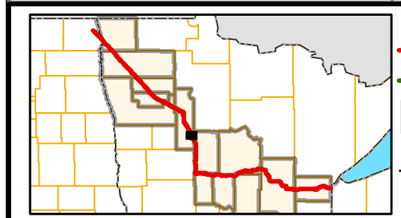

- Mile Post
- Non-Greenfield Route
- Greenfield Route*
- Valve Location
- Proposed NDPC Pipeline
- Existing Enbridge Pipelines
- Existing Transmission
- Foreign Pipeline
- Foreign Utilites
- Structure
- Residence
- Preferred Route Width
- Environmental Survey Area
- Proposed Pump Station
- Existing Pump Station
- Township/City Boundary
- MN Section Boundary
- Study Corridor
- Public Water Access
- Regional Airport
- FCC Tower
- National Register of Historic Places
- Church
- School
- Cemetery
- Mining Area
- Mine
- PWI Water
- Rivers
- Interstates
- Federal Trunk Highways
- State Trunk Highways
- Snowmobile Trail
- State Trail
- State Boundary
- County Boundary
- Railroad

*Greenfield is >250' from existing utility/road/RR corridor centerlines

0 2,000 4,000 Feet

N

ENBRIDGE

LINE 3 REPLACEMENT
PIPELINE PROJECT OVERVIEW
East of Clearbrook

DRAWN:	CMW	CHECKED:	KBH
DATE:	Apr 20, 2015	SCALE:	AS SHOWN

Map 31 of 72

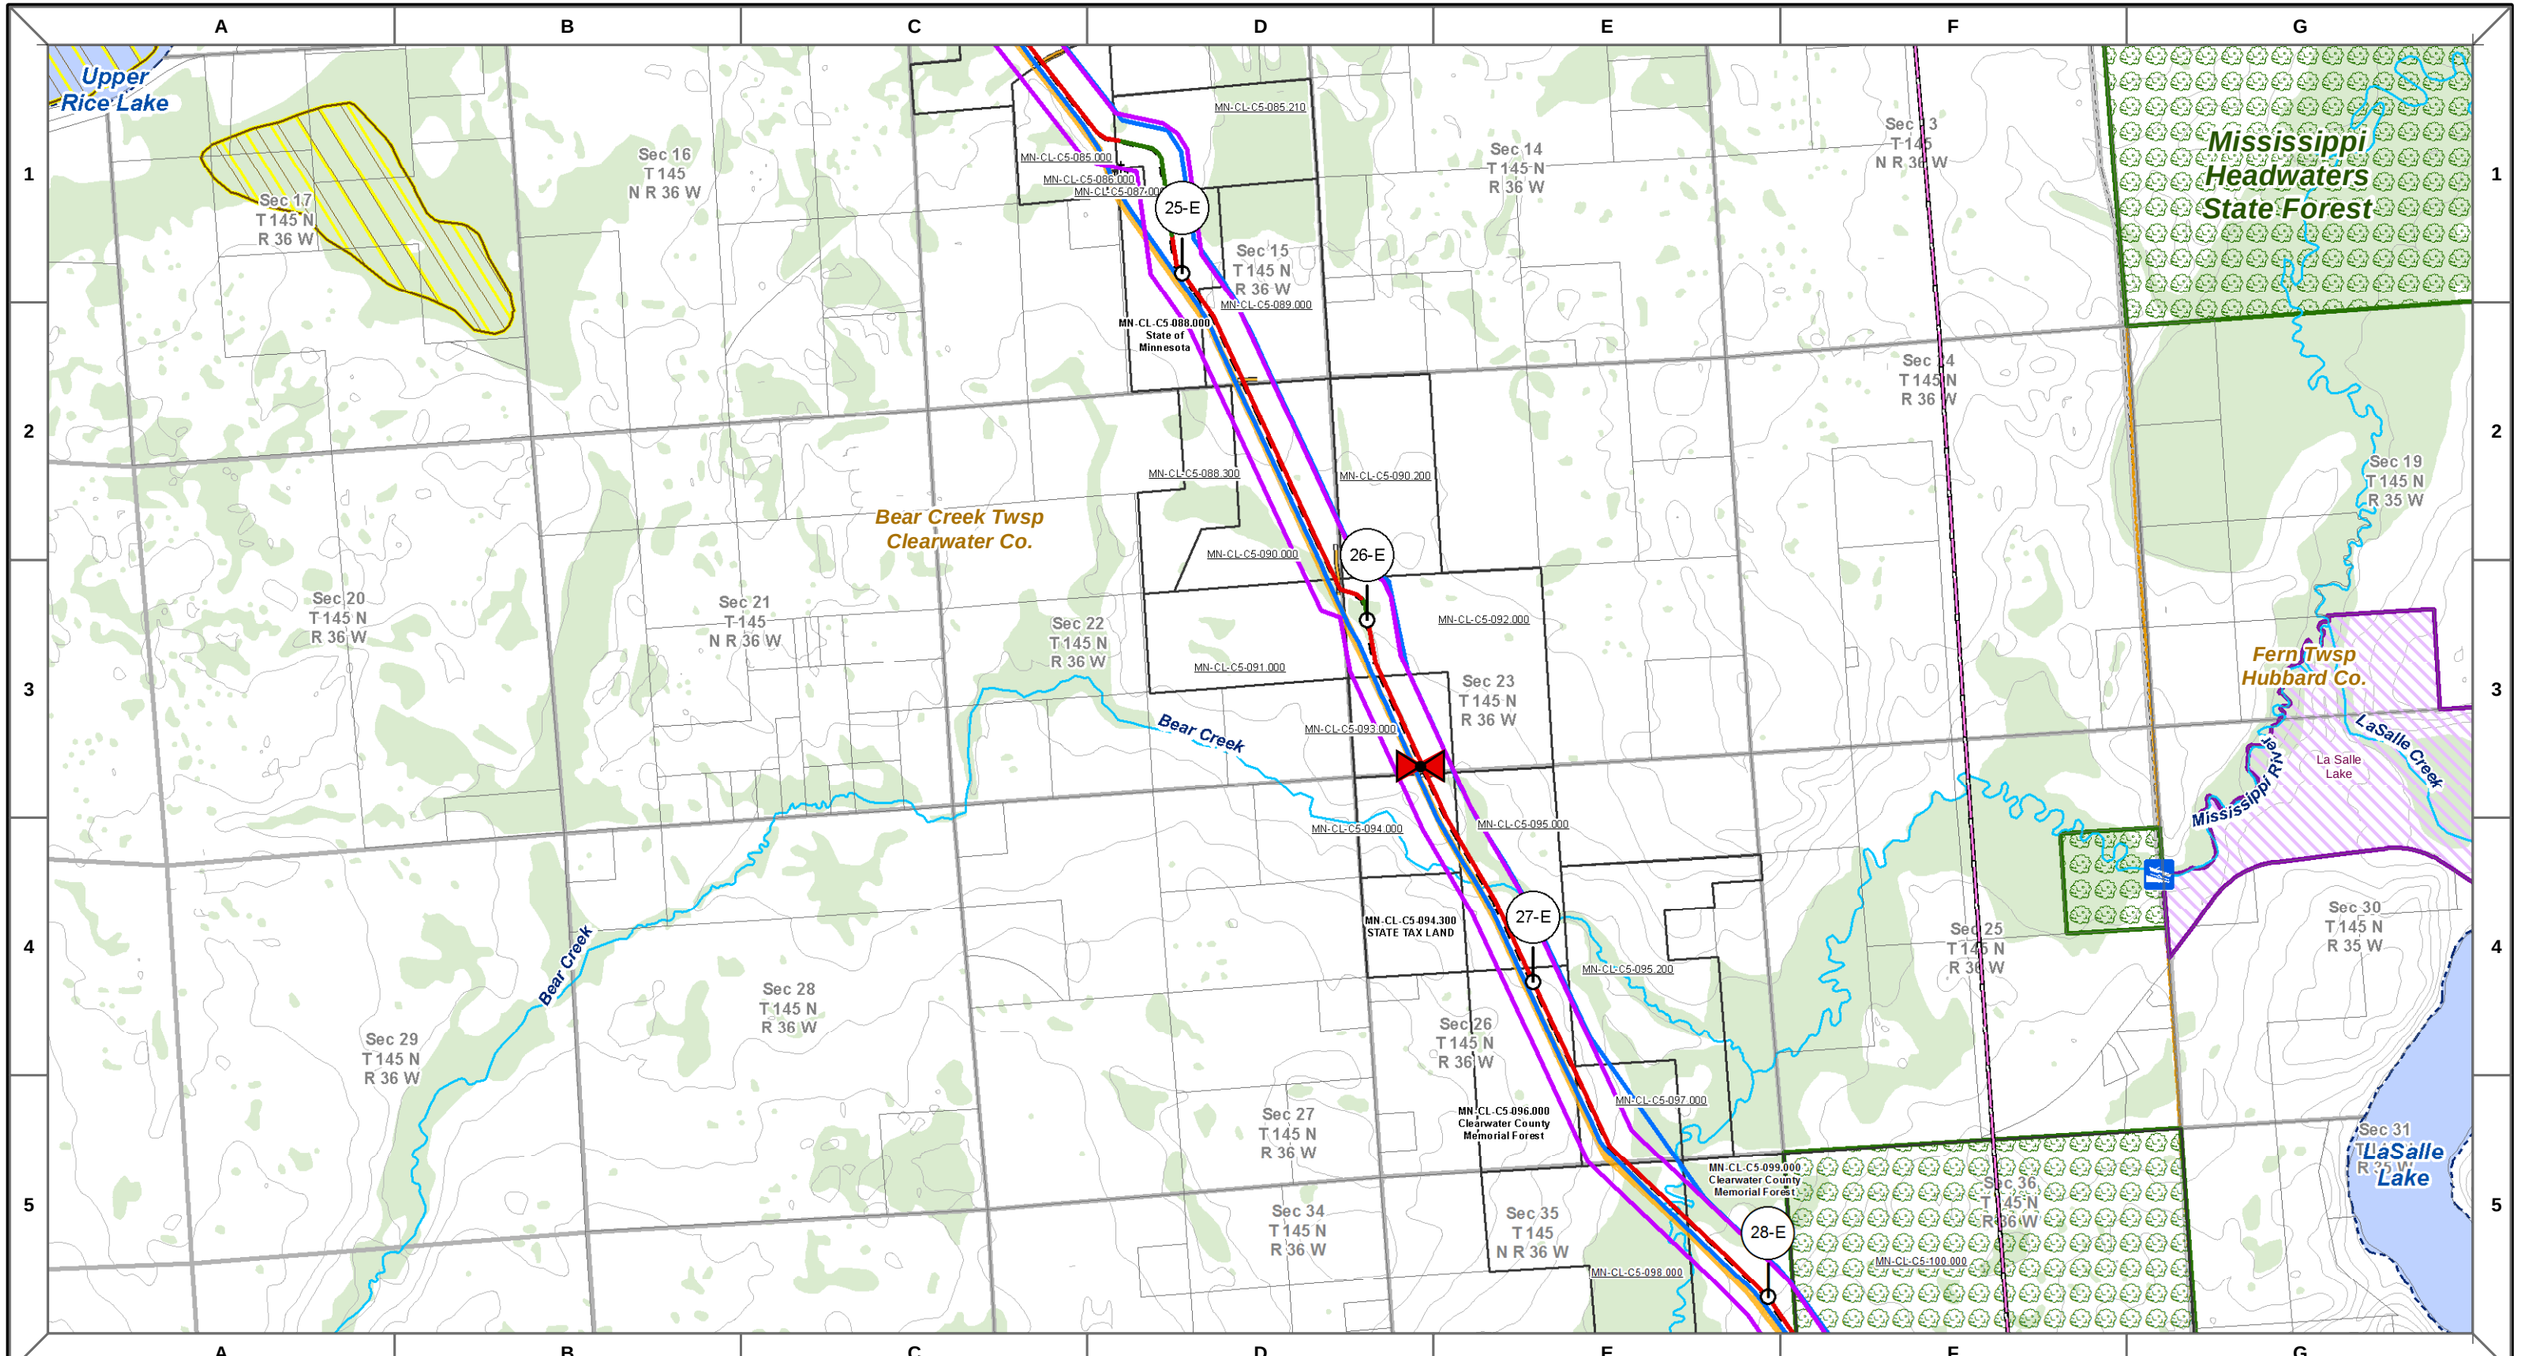

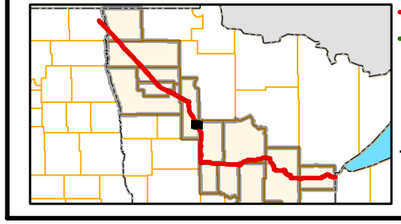

Non-Greenfield Route
Greenfield Route*
Mile Post
Valve Location
Proposed NDPC Pipeline
Existing Enbridge Pipelines
Existing Transmission
Foreign Pipeline
Foreign Utilities
Preferred Route Width
Environmental Survey Area
Proposed Pump Station
Existing Pump Station
Public Water Access
Regional Airport
National Register of Historic Places
Church
School
Cemetery
Mine
FCC Tower
State Park
Aquatic Management Area
Reservation Boundary
Scientific and Natural Area
State Forest
MN Section Boundary
Township/City Boundary
Federal Land
Wildlife Management Area
Wild Rice Lake
State Conservation Easement
National Wetland Inventory
PWI Water
Snowmobile Trail
State Trail
Rivers
Interstates
Federal Trunk Highways
State Trunk Highways
Parcel Boundary (Where Available**)
State Boundary
County Boundary
Contours (25 ft.)
Railroad
0 2,000 4,000 Feet
N

*Greenfield is >250' from existing utility/road/RR corridor centerlines

**Additional parcel data unavailable for Marshall, Pennington, and Red Lake Counties

ENBRIDGE

LINE 3 REPLACEMENT
PIPELINE PROJECT OVERVIEW

East of Clearbrook

DRAWN:	CMW	CHECKED:	KEH
DATE:	Apr 20, 2015	SCALE:	AS SHOWN

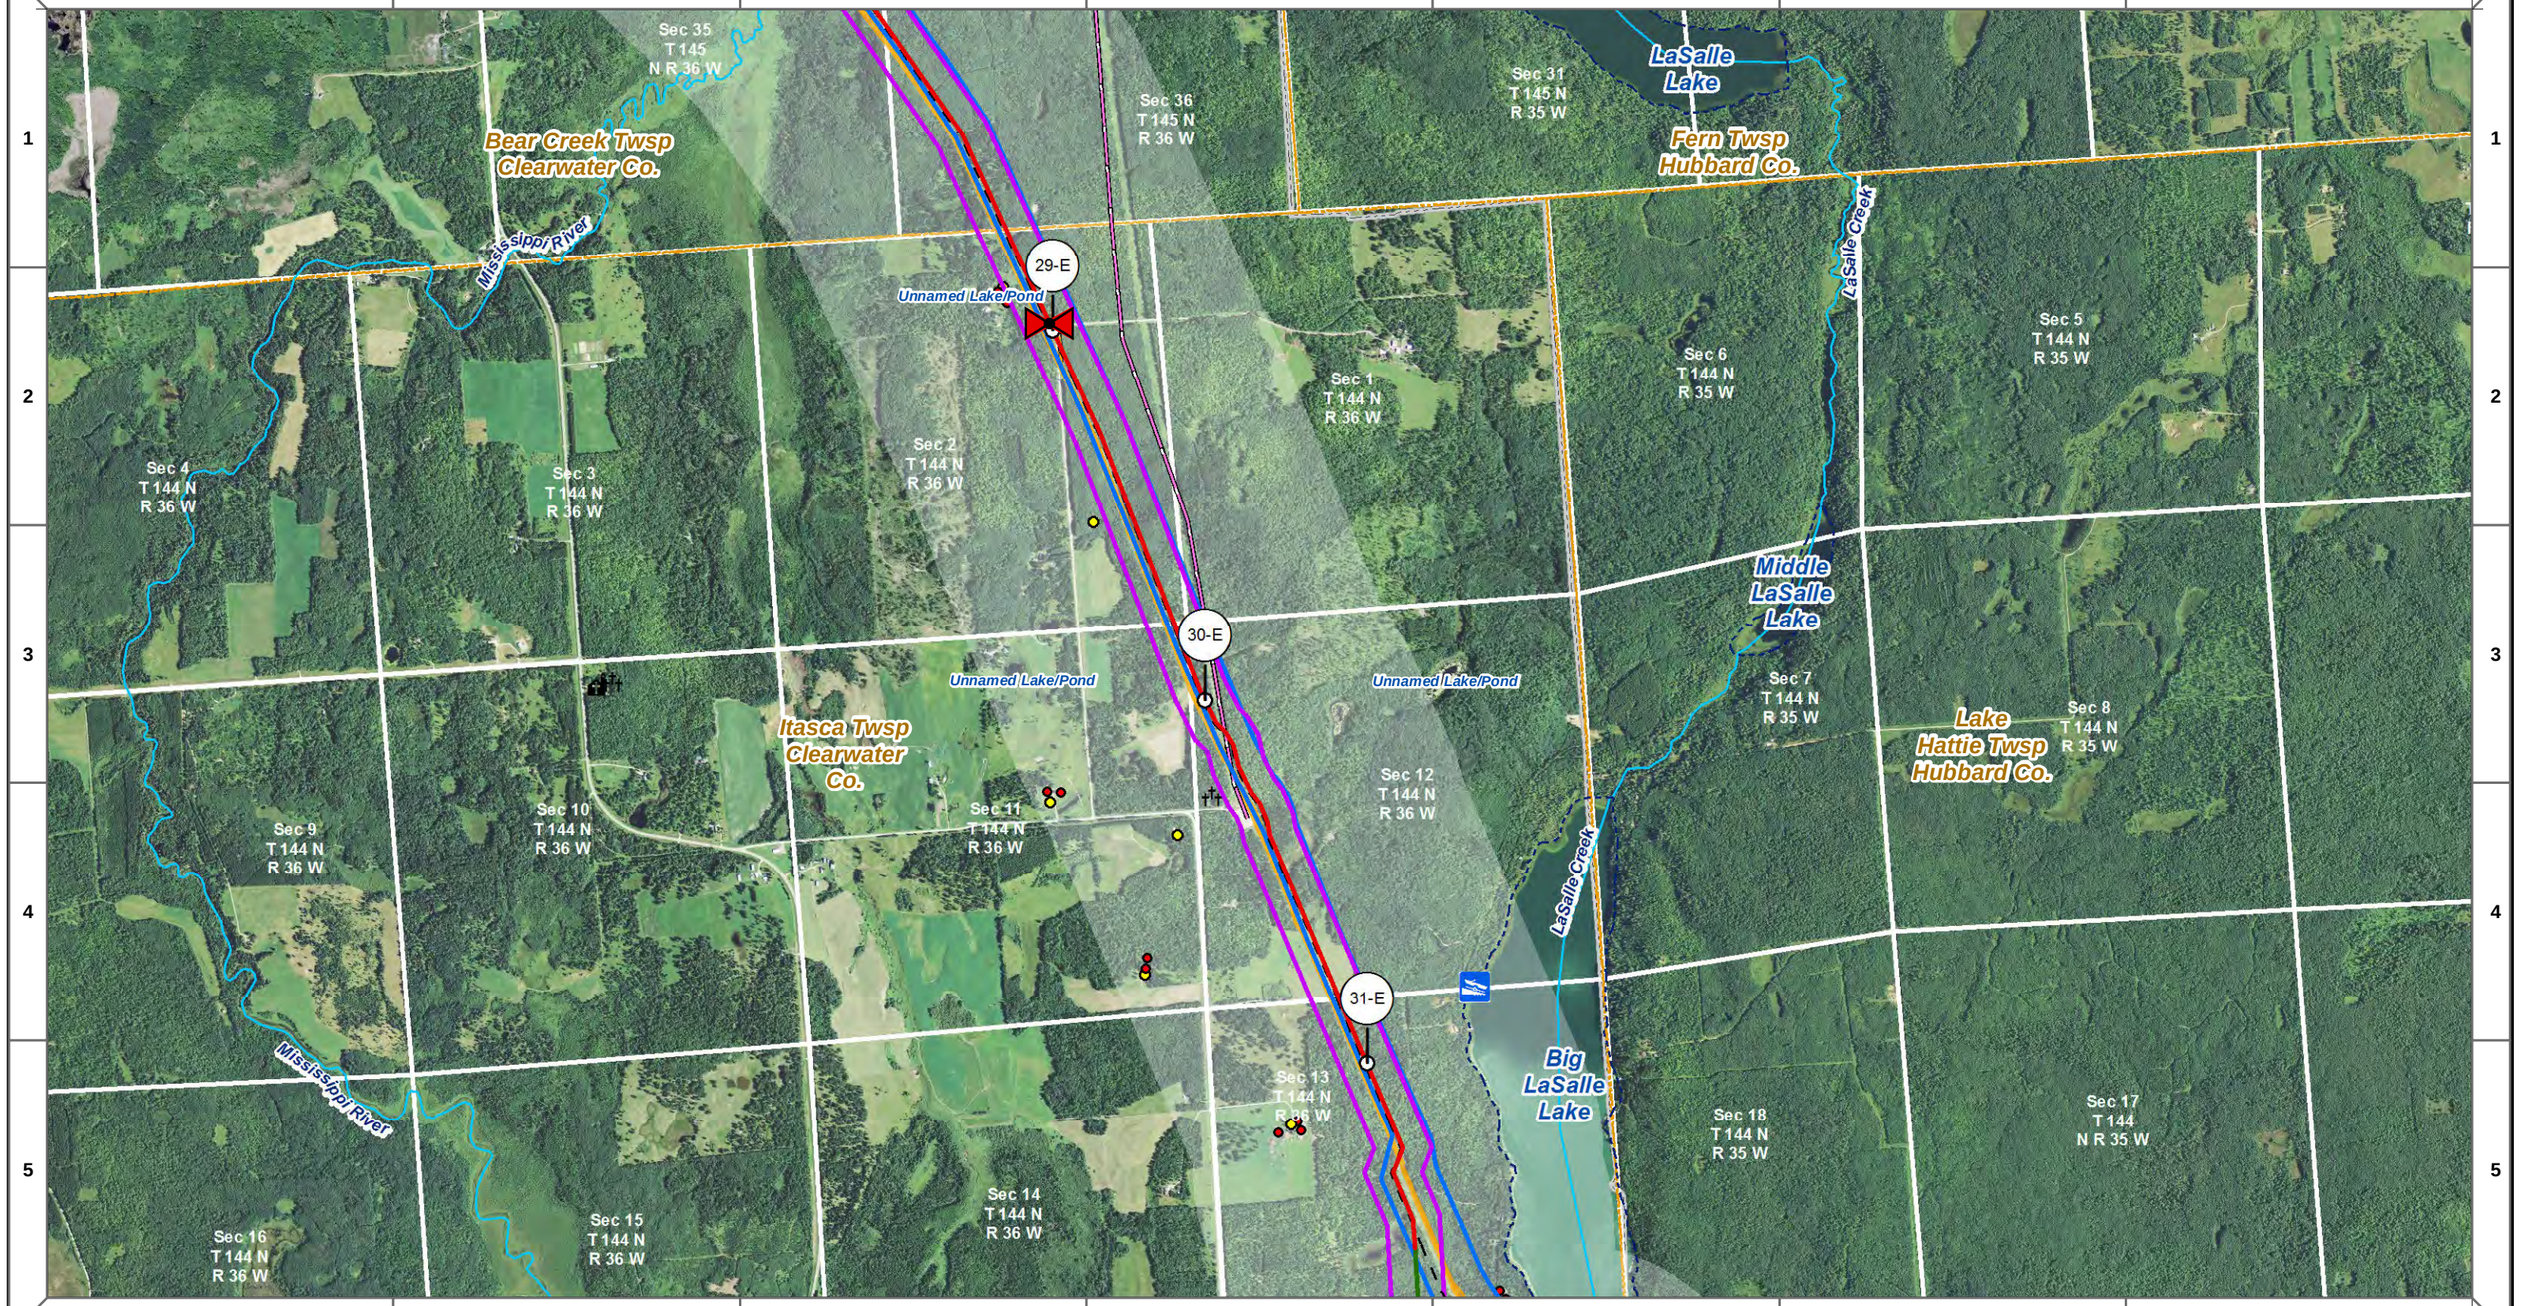

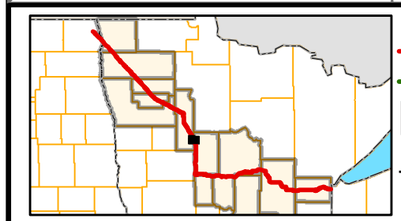

- Mile Post
- Non-Greenfield Route
- Greenfield Route*
- Valve Location
- Proposed NDPC Pipeline
- Existing Enbridge Pipelines
- Existing Transmission
- Foreign Pipeline
- Foreign Utilites
- Structure
- Residence
- Preferred Route Width
- Environmental Survey Area
- Proposed Pump Station
- Existing Pump Station
- Township/City Boundary
- MN Section Boundary
- Study Corridor
- Public Water Access
- Regional Airport
- FCC Tower
- National Register of Historic Places
- Church
- School
- Cemetery
- Mining Area
- Mine
- PWI Water
- Rivers
- Interstates
- Federal Trunk Highways
- State Trunk Highways
- Snowmobile Trail
- State Trail
- State Boundary
- County Boundary
- Railroad

*Greenfield is >250' from existing utility/road/RR corridor centerlines

0 2,000 4,000 Feet

N

ENBRIDGE

LINE 3 REPLACEMENT
PIPELINE PROJECT OVERVIEW

East of Clearbrook

DRAWN: CMW	CHECKED: KEH
DATE: Apr 20, 2015	SCALE: AS SHOWN

Map 32 of 72

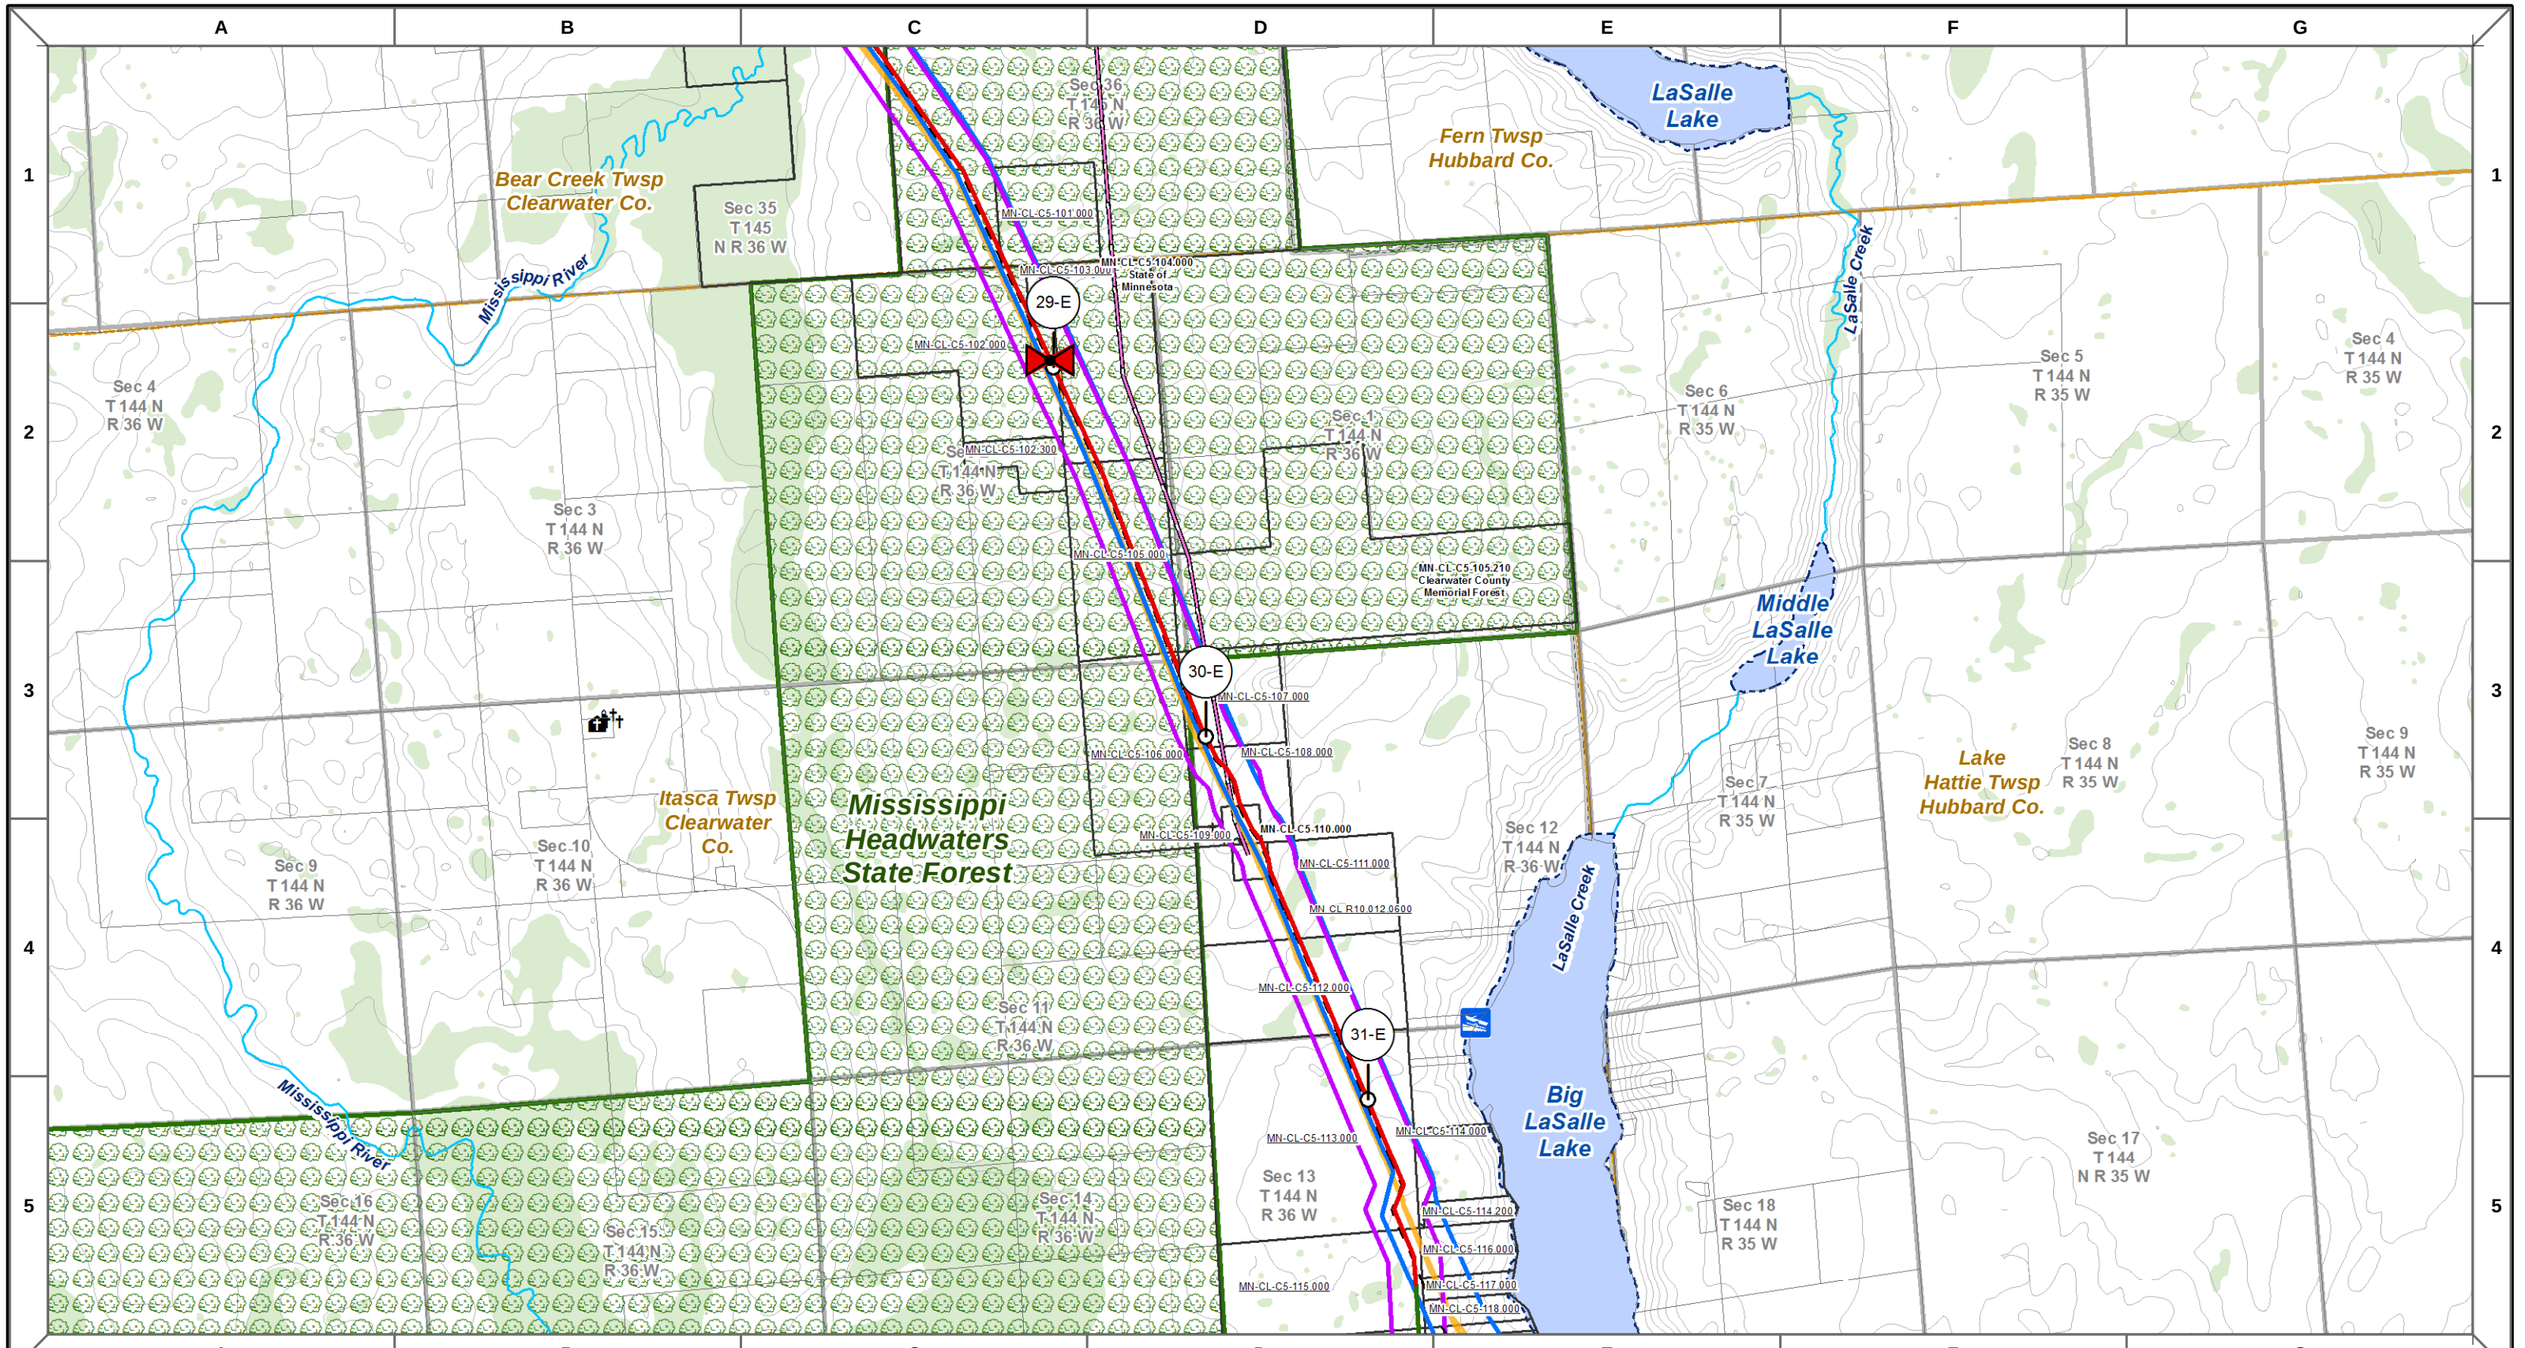

Non-Greenfield Route
Greenfield Route*
Mile Post
Valve Location
Proposed NDPC Pipeline

Existing Enbridge Pipelines
Existing Transmission
Foreign Pipeline
Foreign Utilities
Preferred Route Width
Environmental Survey Area

Proposed Pump Station
Existing Pump Station
Public Water Access
Regional Airport
National Register of Historic Places

Church
School
Cemetery
Mine
FCC Tower

State Park
Aquatic Management Area
Reservation Boundary
Scientific and Natural Area
State Forest
MN Section Boundary
Township/City Boundary

Federal Land
Wildlife Management Area
Wild Rice Lake
State Conservation Easement
National Wetland Inventory
PWI Water

Snowmobile Trail
State Trail
Rivers
Interstates
Federal Trunk Highways
State Trunk Highways

Parcel Boundary (Where Available**)
State Boundary
County Boundary
Contours (25 ft.)
Railroad

0 2,000 4,000 Feet

*Greenfield is >250' from existing utility/road/RR corridor centerlines

**Additional parcel data unavailable for Marshall, Pennington, and Red Lake Counties

ENBRIDGE

LINE 3 REPLACEMENT
PIPELINE PROJECT OVERVIEW

East of Clearbrook

DRAWN: CMW	CHECKED: KEH
DATE: Apr 20, 2015	SCALE: AS SHOWN

Map 32 of 72

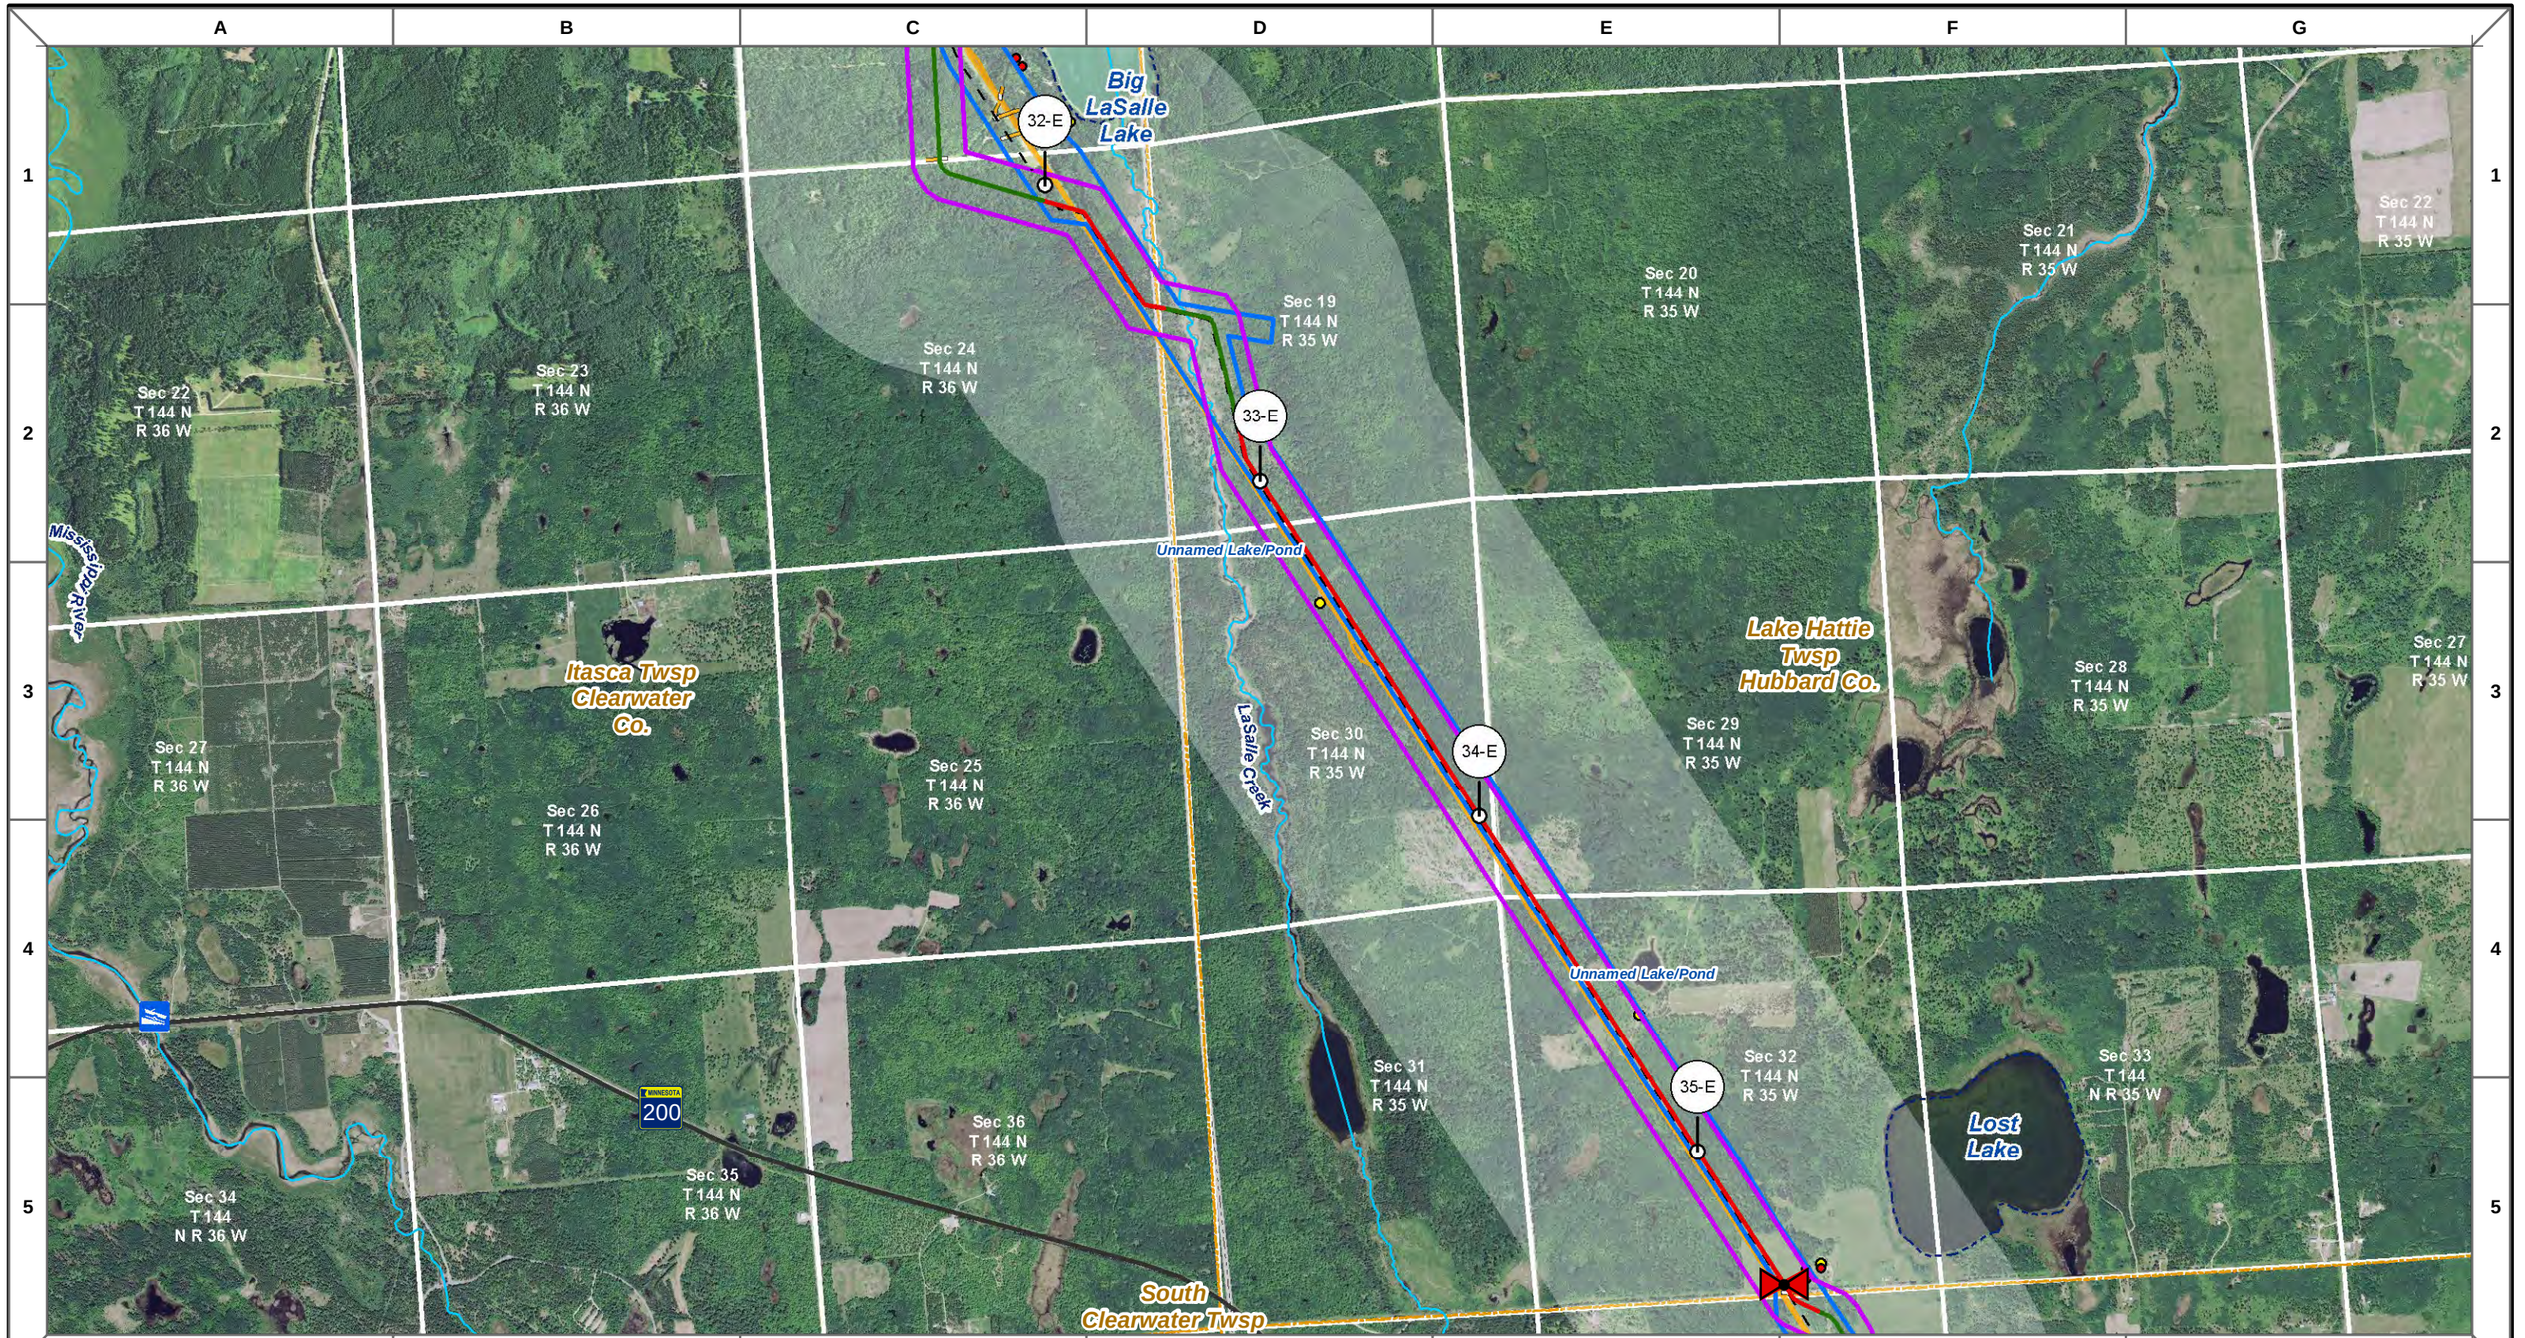

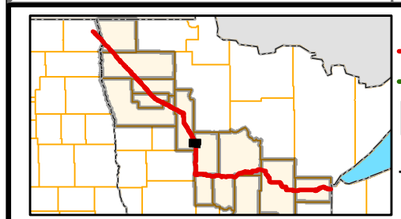

- Mile Post
- Non-Greenfield Route
- Greenfield Route*
- Valve Location
- Proposed NDPC Pipeline
- Existing Enbridge Pipelines
- Existing Transmission
- Foreign Pipeline
- Foreign Utilites
- Structure
- Residence
- Preferred Route Width
- Environmental Survey Area
- Proposed Pump Station
- Existing Pump Station
- Township/City Boundary
- MN Section Boundary
- Study Corridor
- Public Water Access
- Regional Airport
- FCC Tower
- National Register of Historic Places
- Church
- School
- Cemetery
- Mining Area
- Mine
- PWI Water
- Rivers
- Interstates
- Federal Trunk Highways
- State Trunk Highways
- Snowmobile Trail
- State Trail
- State Boundary
- County Boundary
- Railroad

*Greenfield is >250' from existing utility/road/RR corridor centerlines

0 2,000 4,000 Feet

N

ENBRIDGE

LINE 3 REPLACEMENT
PIPELINE PROJECT OVERVIEW
East of Clearbrook

DRAWN: CMW	CHECKED: KEH
DATE: Apr 20, 2015	SCALE: AS SHOWN

Map 33 of 72

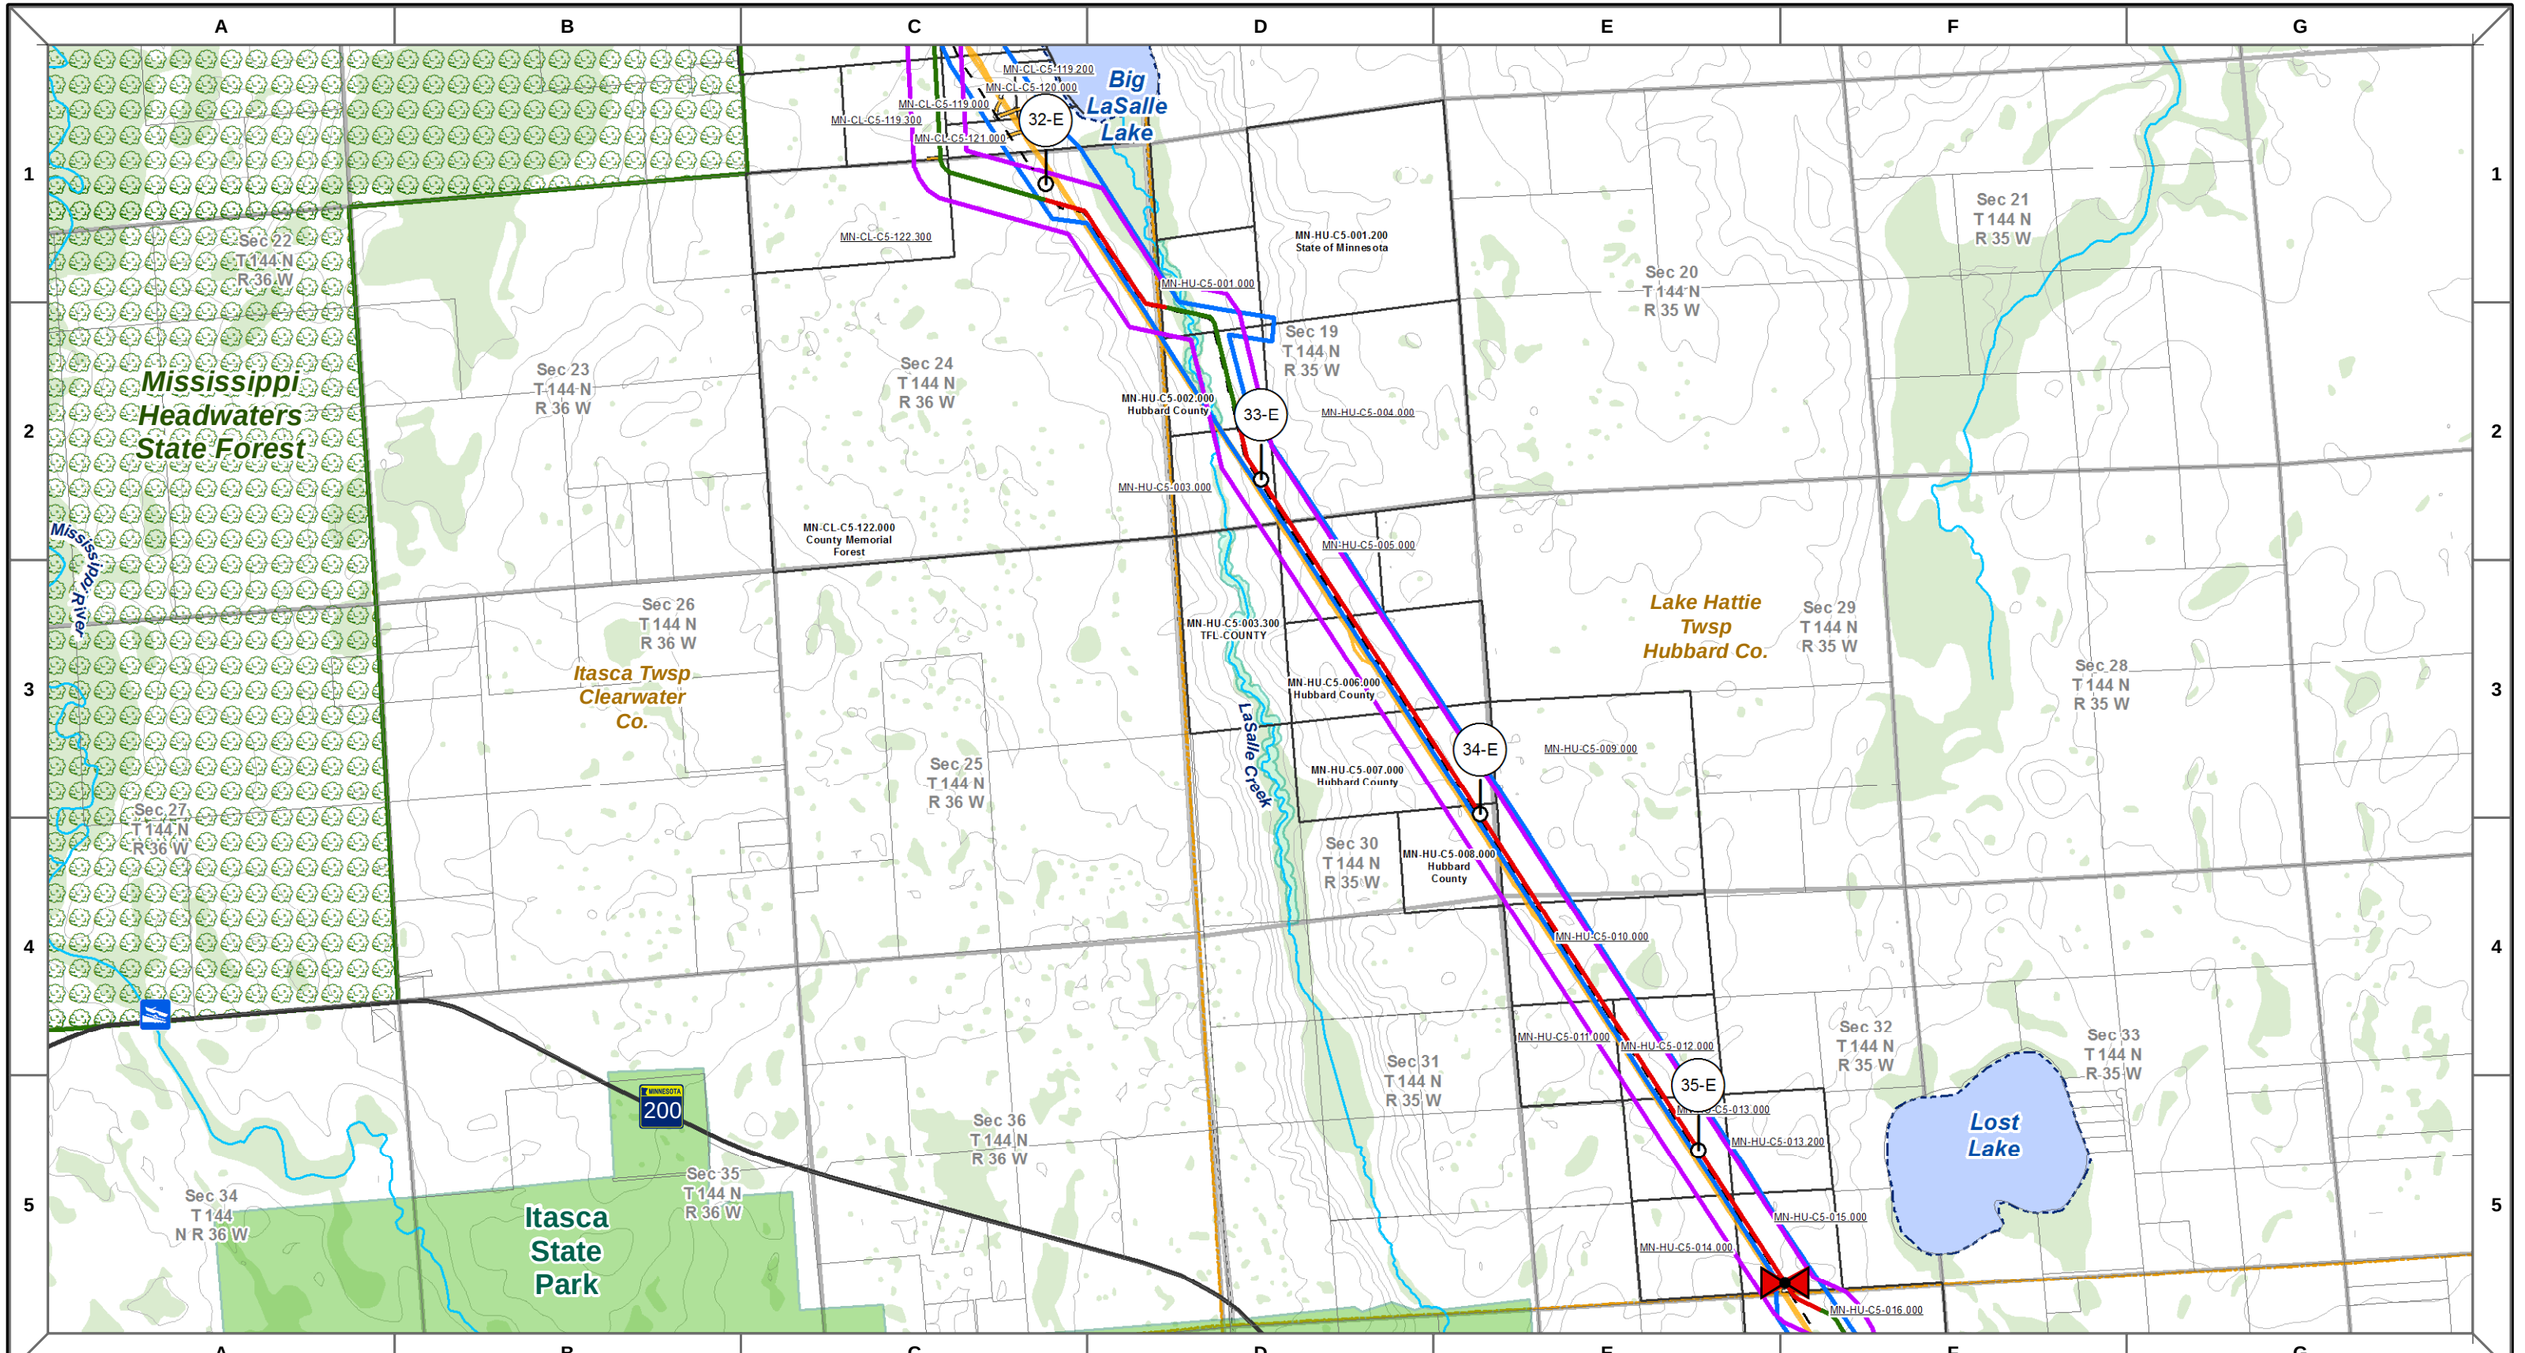

Non-Greenfield Route
Greenfield Route*
Mile Post
Valve Location
Proposed NDPC Pipeline
Existing Enbridge Pipelines
Existing Transmission
Foreign Pipeline
Foreign Utilities
Preferred Route Width
Environmental Survey Area
Proposed Pump Station
Existing Pump Station
Public Water Access
Regional Airport
National Register of Historic Places
Church
School
Cemetery
Mine
FCC Tower
State Park
Aquatic Management Area
Reservation Boundary
Scientific and Natural Area
State Forest
MN Section Boundary
Township/City Boundary
Federal Land
Wildlife Management Area
Wild Rice Lake
State Conservation Easement
National Wetland Inventory
PWI Water
Snowmobile Trail
State Trail
Rivers
Interstates
Federal Trunk Highways
State Trunk Highways
Parcel Boundary (Where Available**)
State Boundary
County Boundary
Contours (25 ft.)
Railroad

0 2,000 4,000 Feet

*Greenfield is >250' from existing utility/road/RR corridor centerlines

**Additional parcel data unavailable for Marshall, Pennington, and Red Lake Counties

ENBRIDGE

LINE 3 REPLACEMENT
PIPELINE PROJECT OVERVIEW

East of Clearbrook

DRAWN:	CMW	CHECKED:	KEH
DATE:	Apr 20, 2015	SCALE:	AS SHOWN

Map 33 of 72