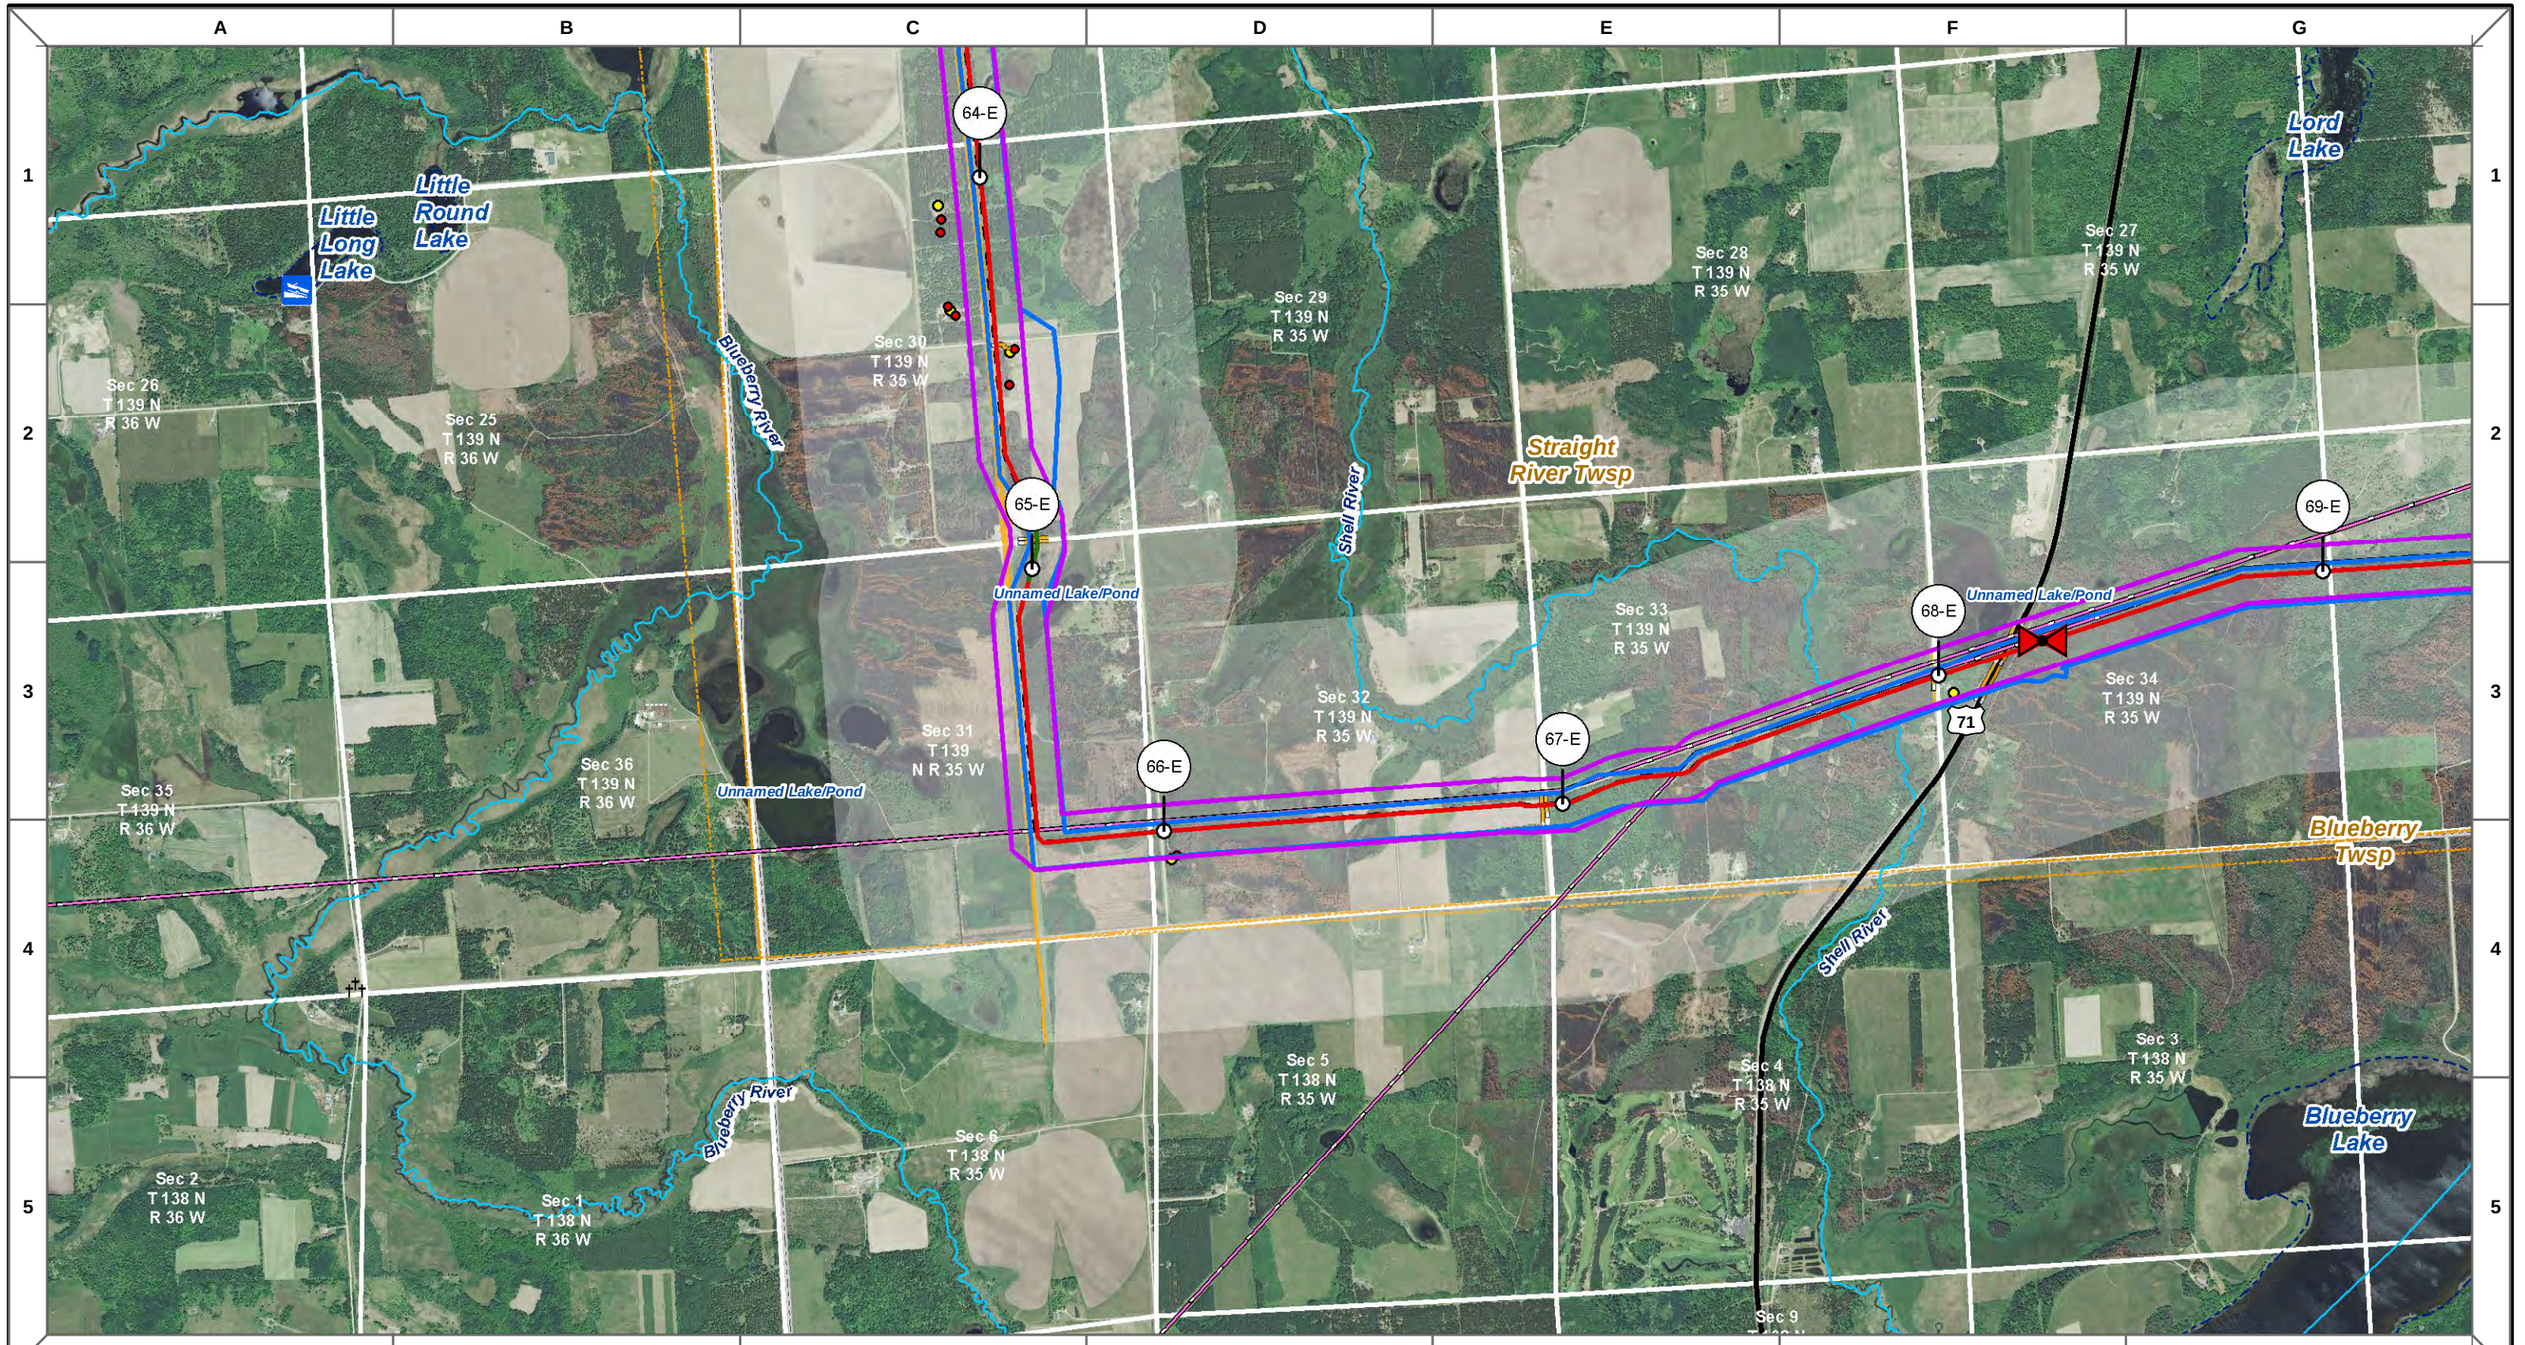

Mile Post
Non-Greenfield Route
Greenfield Route*
Valve Location
Proposed NDPC Pipeline

Existing Enbridge Pipelines
Existing Transmission
Foreign Pipeline
Foreign Utilites
Structure
Residence

Preferred Route Width
Environmental Survey Area
Proposed Pump Station
Existing Pump Station
Township/City Boundary
MN Section Boundary
Study Corridor

Public Water Access
Regional Airport
FCC Tower
National Register of Historic Places

Church
School
Cemetery
Mining Area
Mine

PWI Water
Rivers
Interstates
Federal Trunk Highways
State Trunk Highways

Snowmobile Trail
State Trail
State Boundary
County Boundary
Railroad

*Greenfield is >250' from existing utility/road/RR corridor centerlines

0 2,000 4,000 Feet

N

ENBRIDGE

LINE 3 REPLACEMENT
PIPELINE PROJECT OVERVIEW
East of Clearbrook

DRAWN:	CMW	CHECKED:	KBH
DATE:	Apr 20, 2015	SCALE:	AS SHOWN

Map 43 of 72

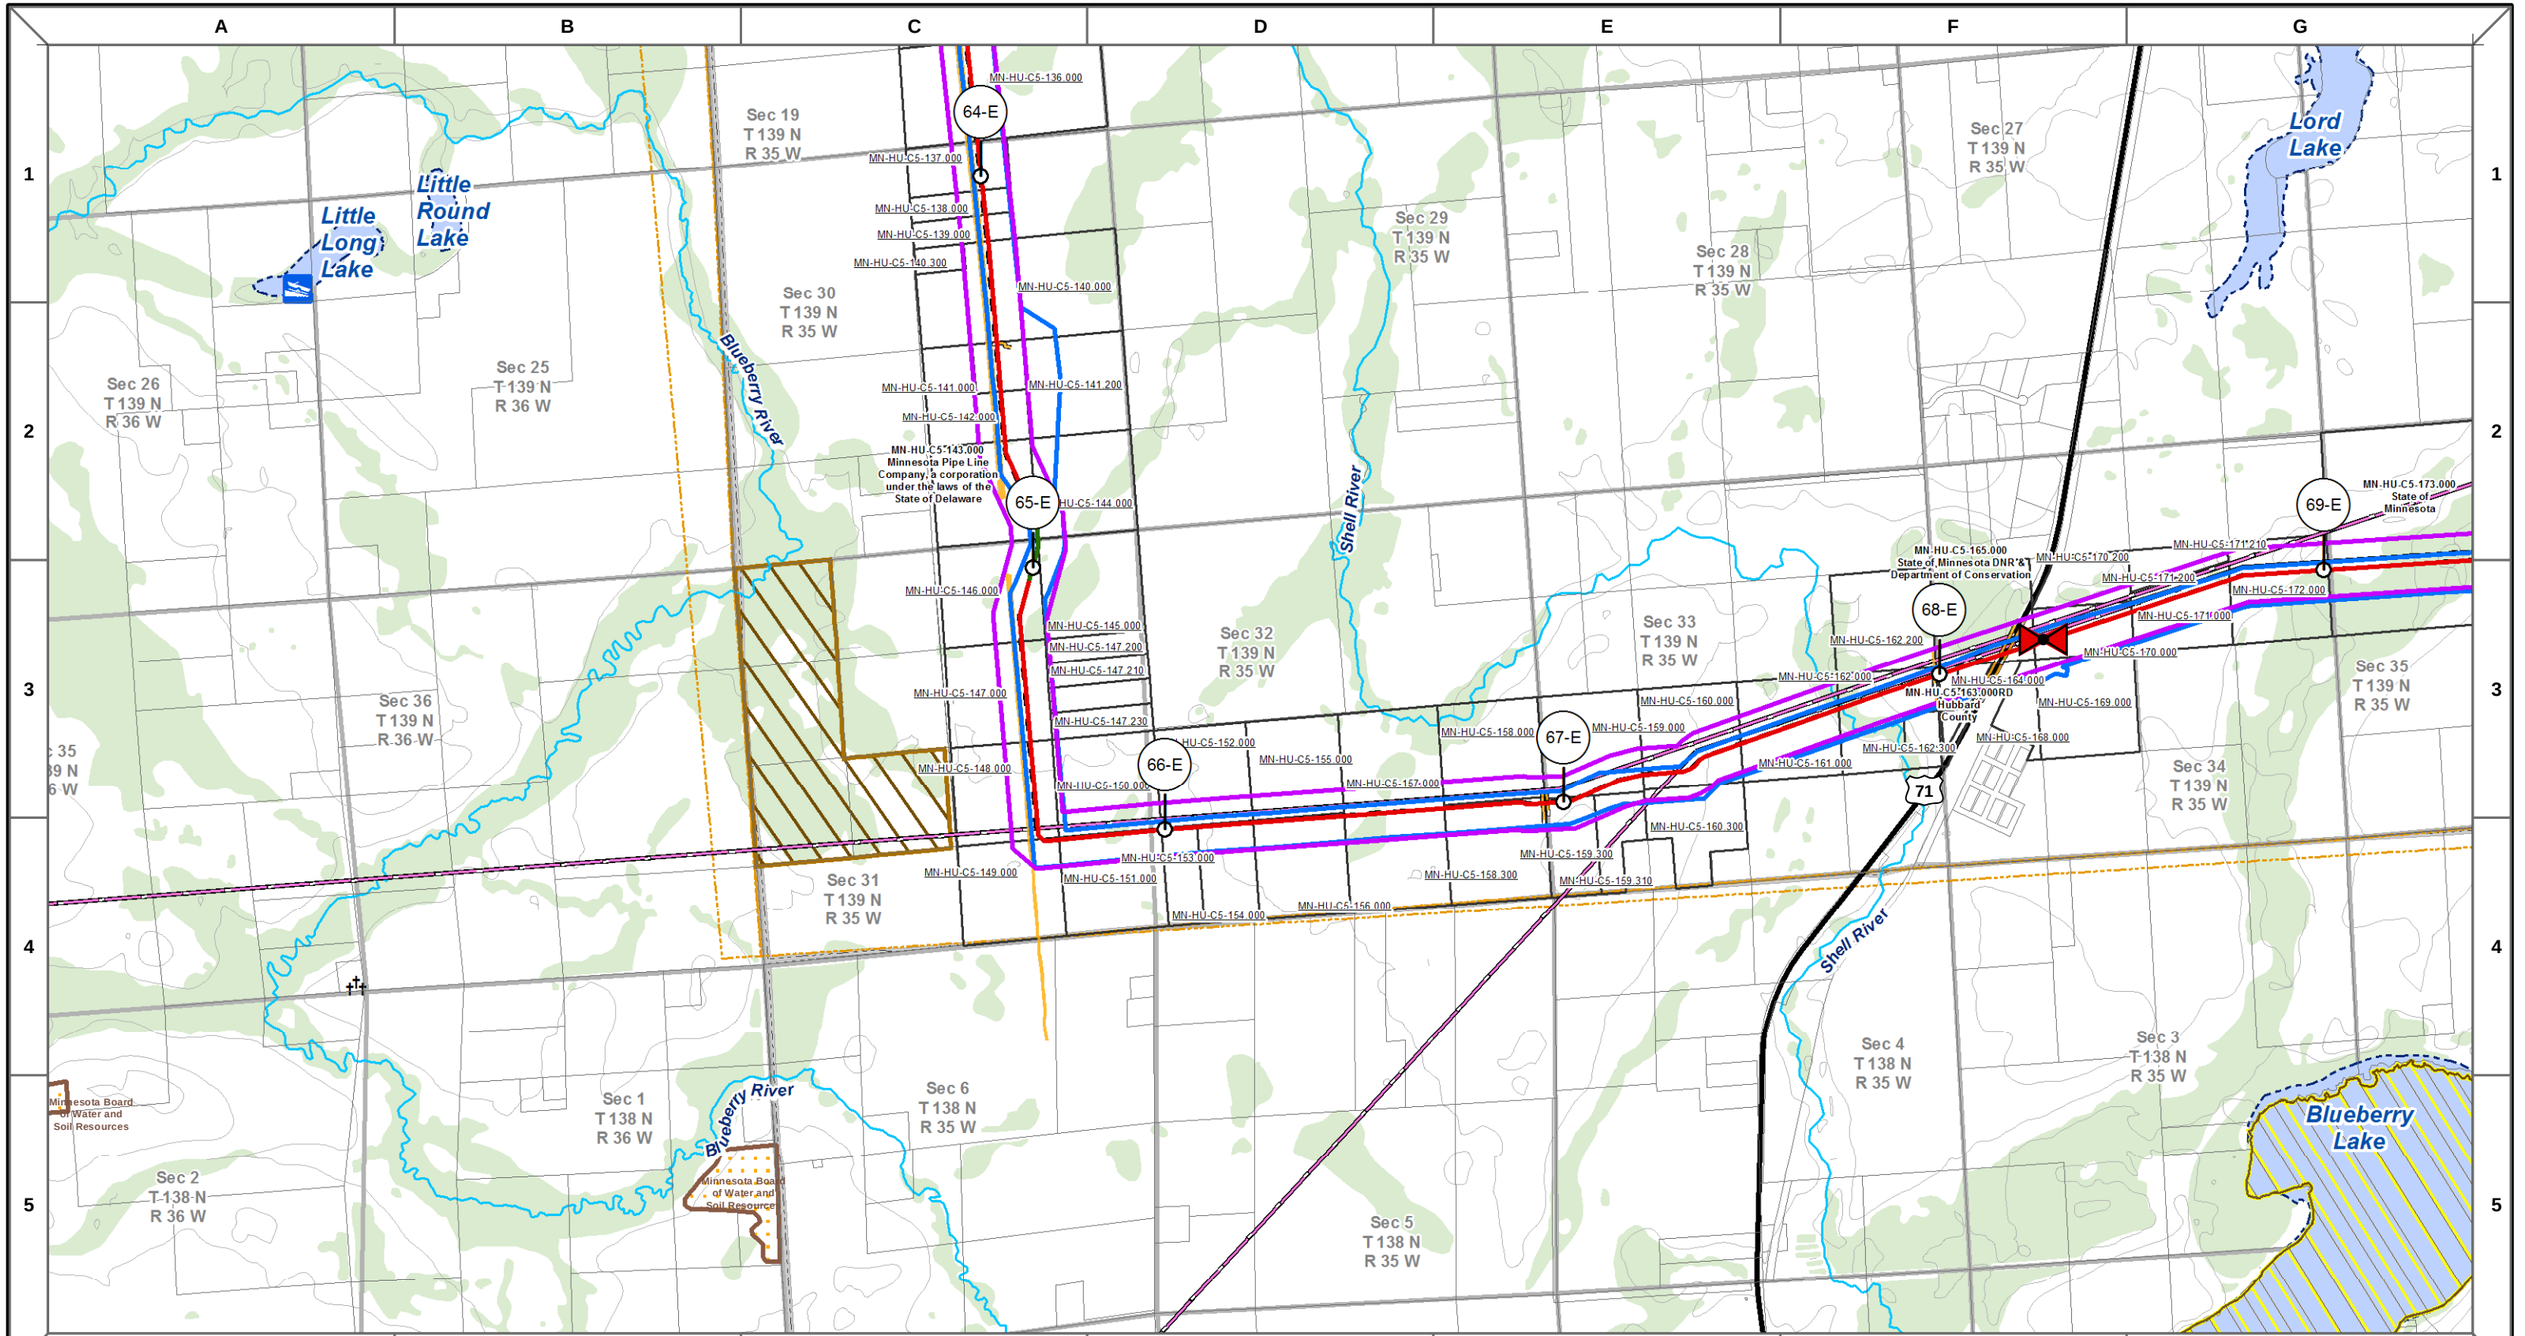

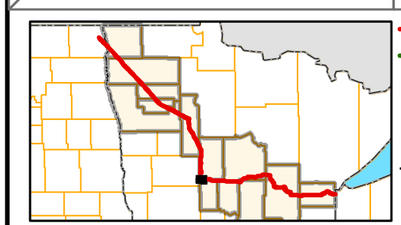

- Non-Greenfield Route
- Greenfield Route*
- Mile Post
- Valve Location
- Proposed NDPC Pipeline
- Existing Enbridge Pipelines
- Existing Transmission
- Foreign Pipeline
- Foreign Utilities
- Preferred Route Width
- Environmental Survey Area
- Proposed Pump Station
- Existing Pump Station
- Public Water Access
- Regional Airport
- National Register of Historic Places
- Church
- School
- Cemetery
- Mine
- FCC Tower
- State Park
- Aquatic Management Area
- Reservation Boundary
- Scientific and Natural Area
- State Forest
- MN Section Boundary
- Township/City Boundary
- Federal Land
- Wildlife Management Area
- Wild Rice Lake
- State Conservation Easement
- National Wetland Inventory
- PWI Water
- Snowmobile Trail
- State Trail
- Rivers
- Interstates
- Federal Trunk Highways
- State Trunk Highways
- Parcel Boundary (Where Available**)
- State Boundary
- County Boundary
- Contours (25 ft.)
- Railroad

0 2,000 4,000 Feet

*Greenfield is >250' from existing utility/road/RR corridor centerlines

**Additional parcel data unavailable for Marshall, Pennington, and Red Lake Counties

ENBRIDGE

LINE 3 REPLACEMENT
PIPELINE PROJECT OVERVIEW

East of Clearbrook

DRAWN: CMW	CHECKED: KEH
DATE: Apr 20, 2015	SCALE: AS SHOWN

Map 43 of 72

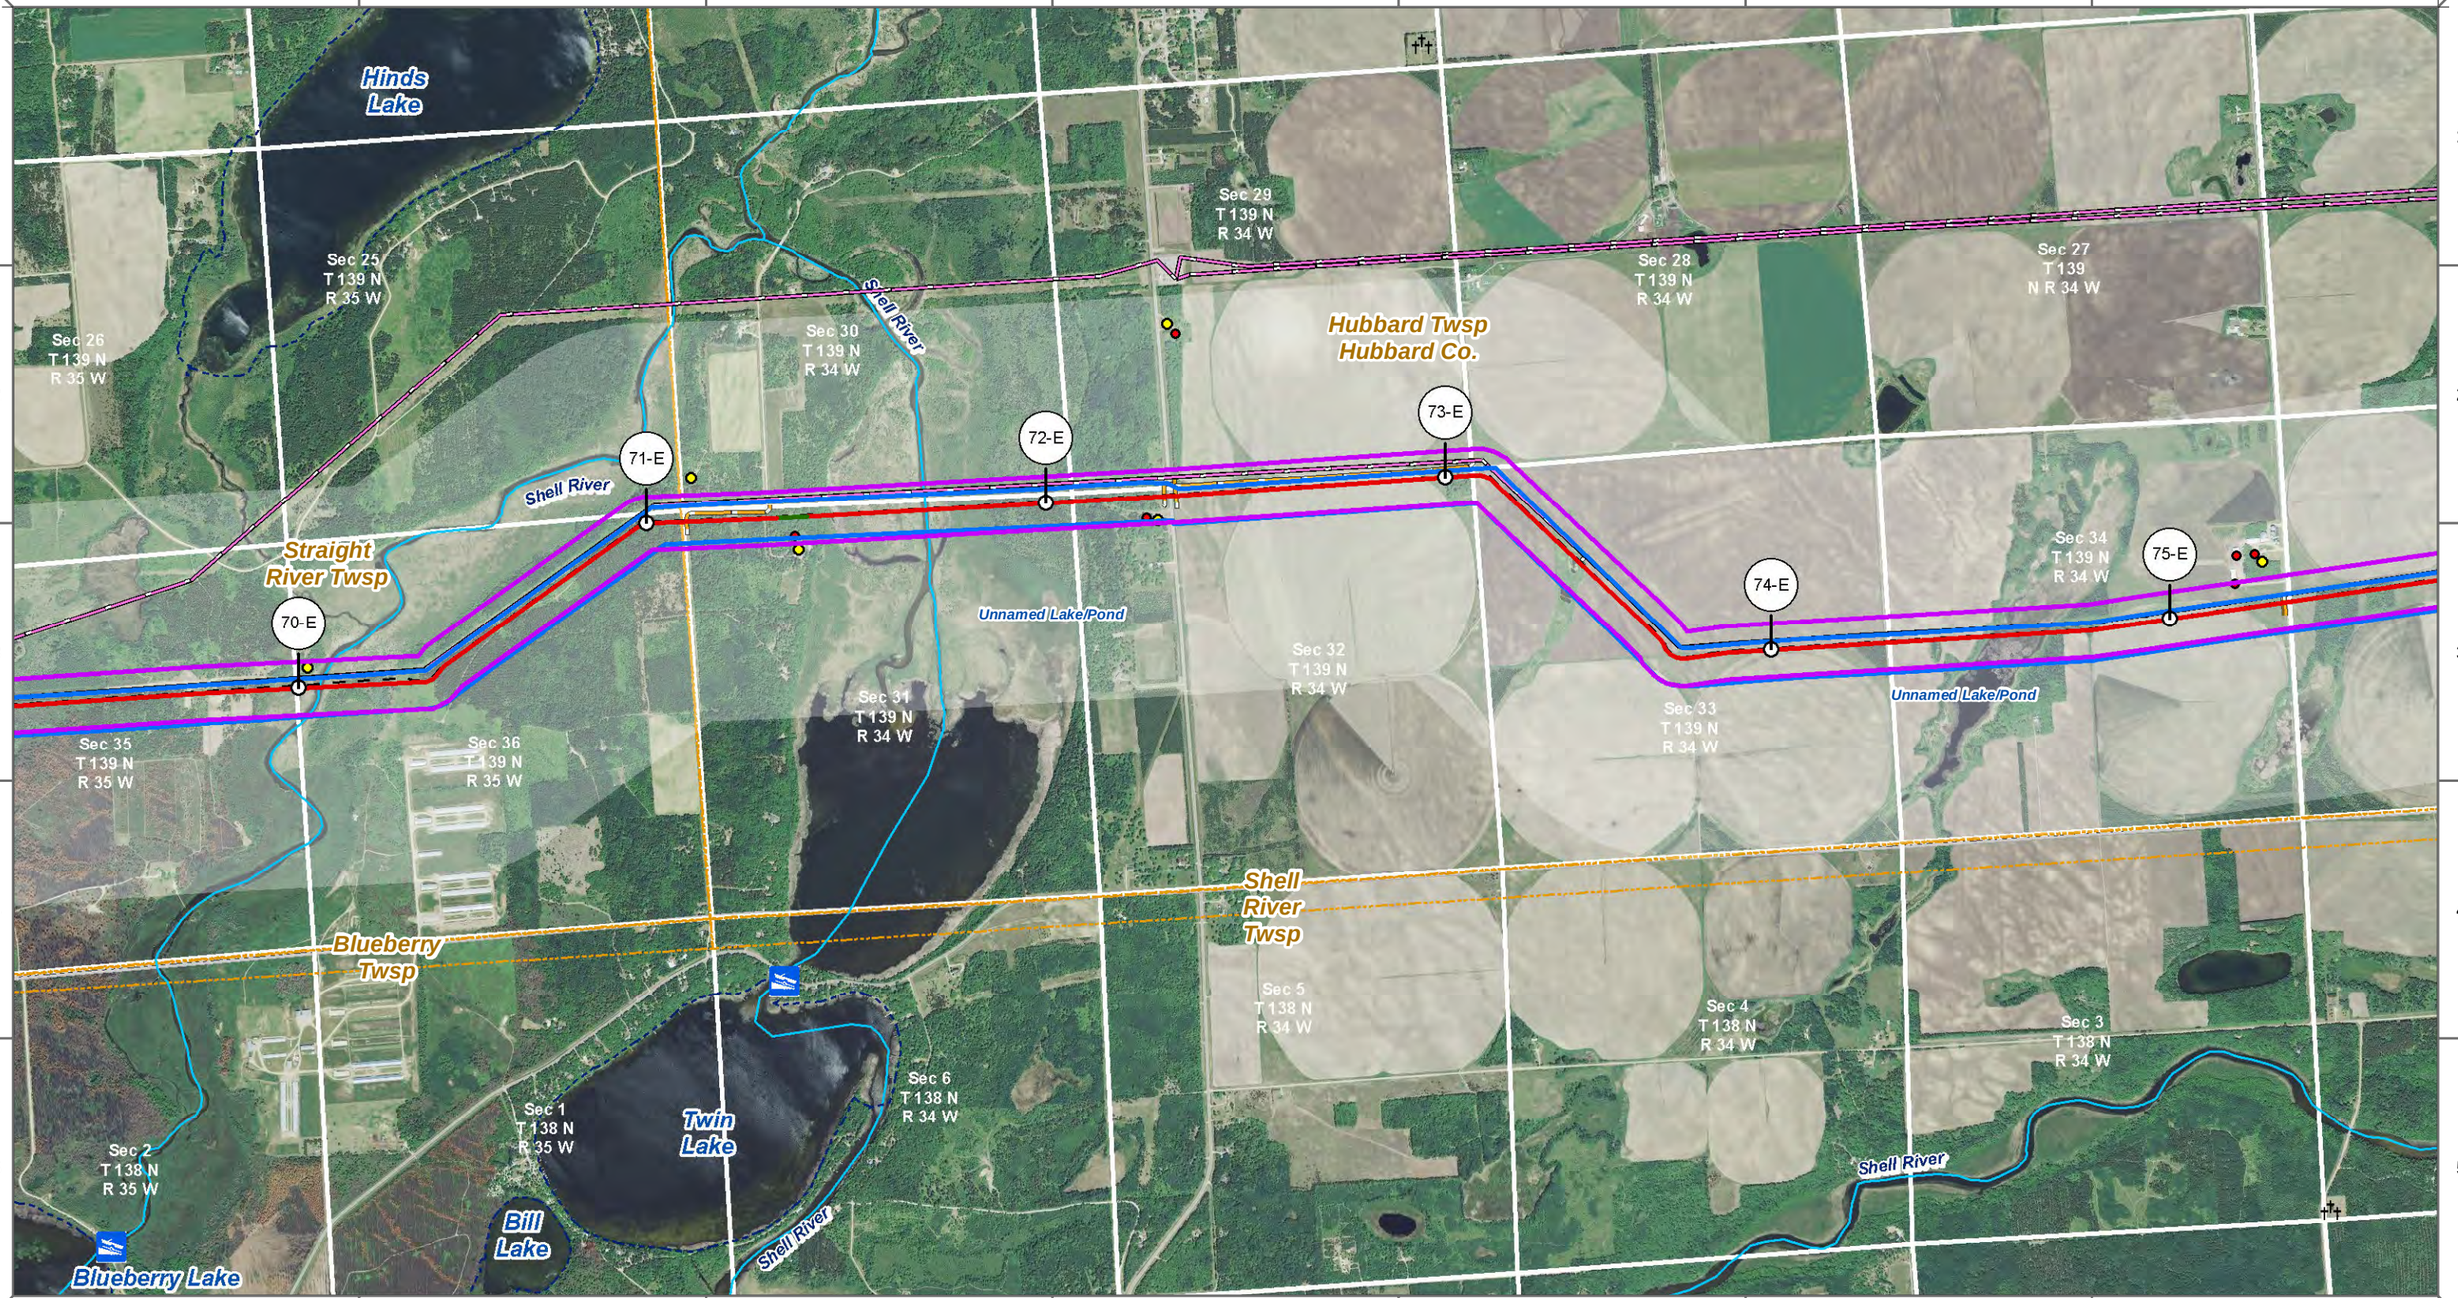

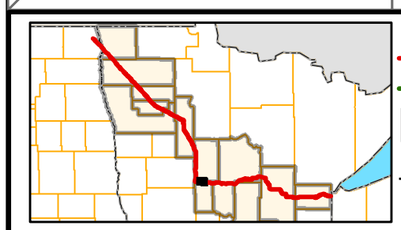

Mile Post
Non-Greenfield Route
Greenfield Route*
Valve Location
Proposed NDPC Pipeline

Existing Enbridge Pipelines
Existing Transmission
Foreign Pipeline
Foreign Utilites
Structure
Residence

Preferred Route Width
Environmental Survey Area
Proposed Pump Station
Existing Pump Station
Township/City Boundary
MN Section Boundary
Study Corridor

Public Water Access
Regional Airport
FCC Tower
National Register of Historic Places

Church
School
Cemetery
Mining Area
Mine

PWI Water
Rivers
Interstates
Federal Trunk Highways
State Trunk Highways

Snowmobile Trail
State Trail
State Boundary
County Boundary
Railroad

0 2,000 4,000 Feet

*Greenfield is >250' from existing utility/road/RR corridor centerlines

ENBRIDGE

LINE 3 REPLACEMENT
PIPELINE PROJECT OVERVIEW
East of Clearbrook

DRAWN:	CMW	CHECKED:	KEH
DATE:	Apr 20, 2015	SCALE:	AS SHOWN

Map 44 of 72

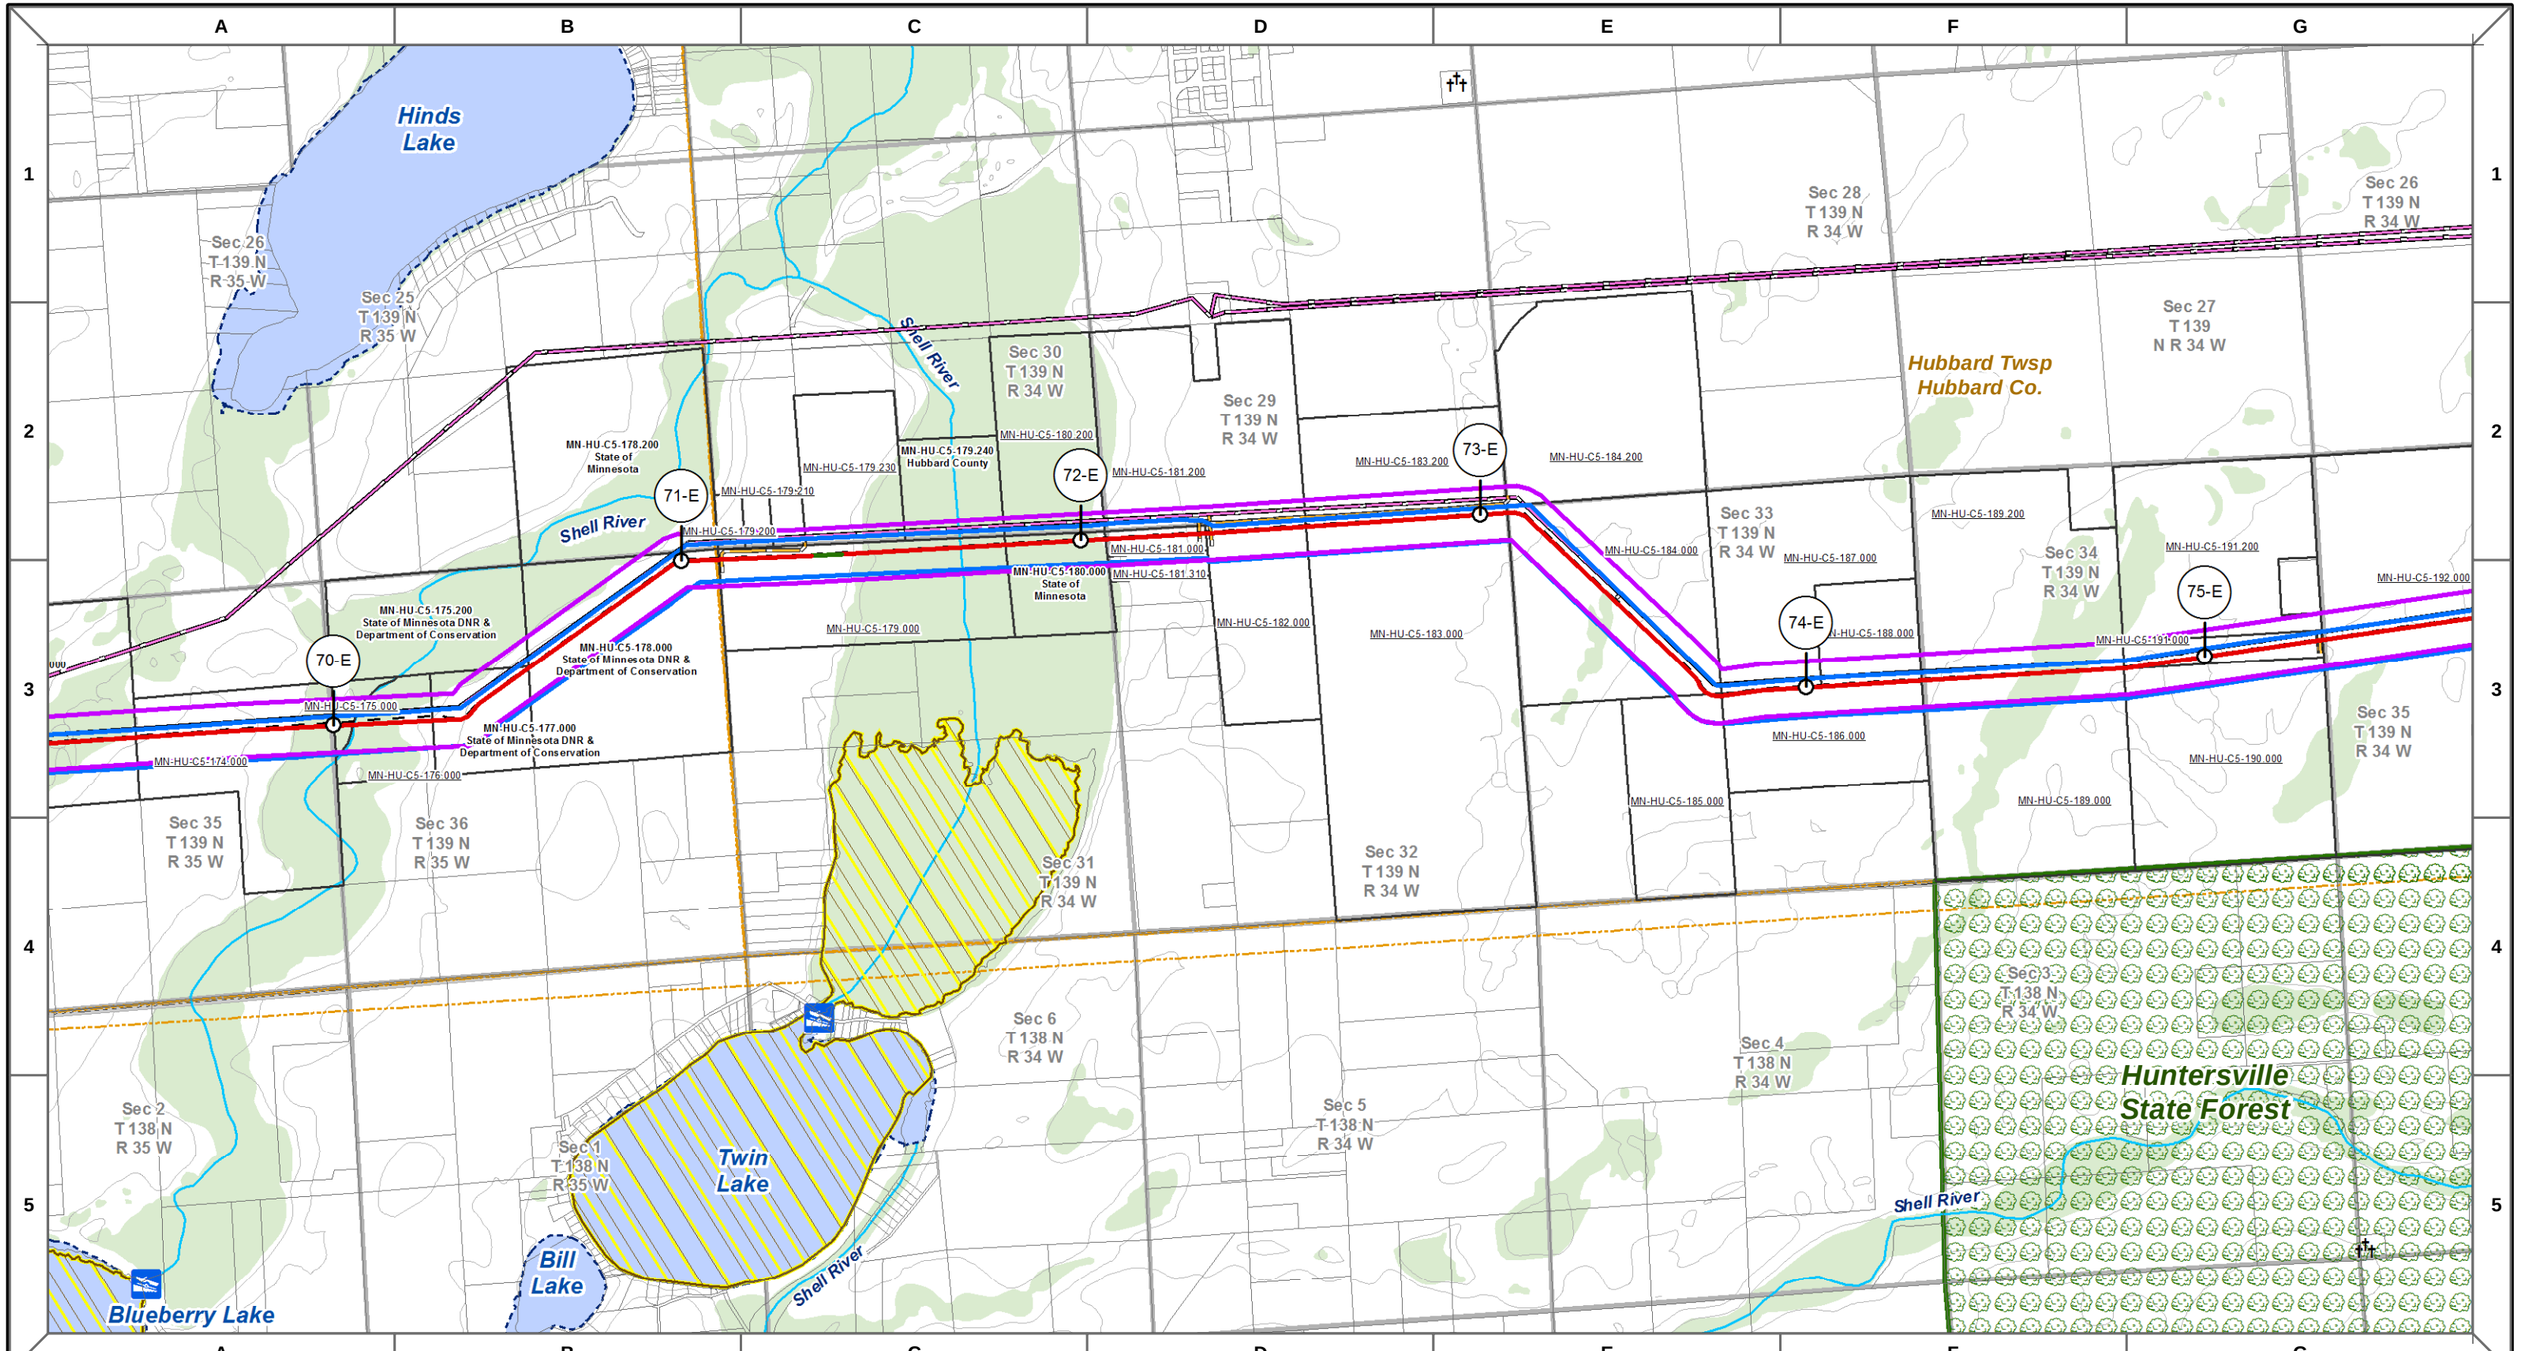

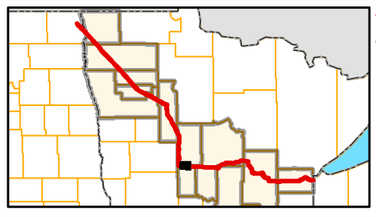

Non-Greenfield Route
Greenfield Route*
Mile Post
Valve Location
Proposed NDPC Pipeline
Existing Enbridge Pipelines
Existing Transmission
Foreign Pipeline
Foreign Utilities
Preferred Route Width
Environmental Survey Area
Proposed Pump Station
Existing Pump Station
Public Water Access
Regional Airport
National Register of Historic Places
Church
School
Cemetery
Mine
FCC Tower
State Park
Aquatic Management Area
Reservation Boundary
Scientific and Natural Area
State Forest
MN Section Boundary
Township/City Boundary
Federal Land
Wildlife Management Area
Wild Rice Lake
State Conservation Easement
National Wetland Inventory
PWI Water
Snowmobile Trail
State Trail
Rivers
Interstates
Federal Trunk Highways
State Trunk Highways
Parcel Boundary (Where Available**)
State Boundary
County Boundary
Contours (25 ft.)
Railroad

0 2,000 4,000 Feet

*Greenfield is >250' from existing utility/road/RR corridor centerlines

**Additional parcel data unavailable for Marshall, Pennington, and Red Lake Counties

ENBRIDGE

LINE 3 REPLACEMENT
PIPELINE PROJECT OVERVIEW

East of Clearbrook

DRAWN: CMW	CHECKED: KEH
DATE: Apr 20, 2015	SCALE: AS SHOWN

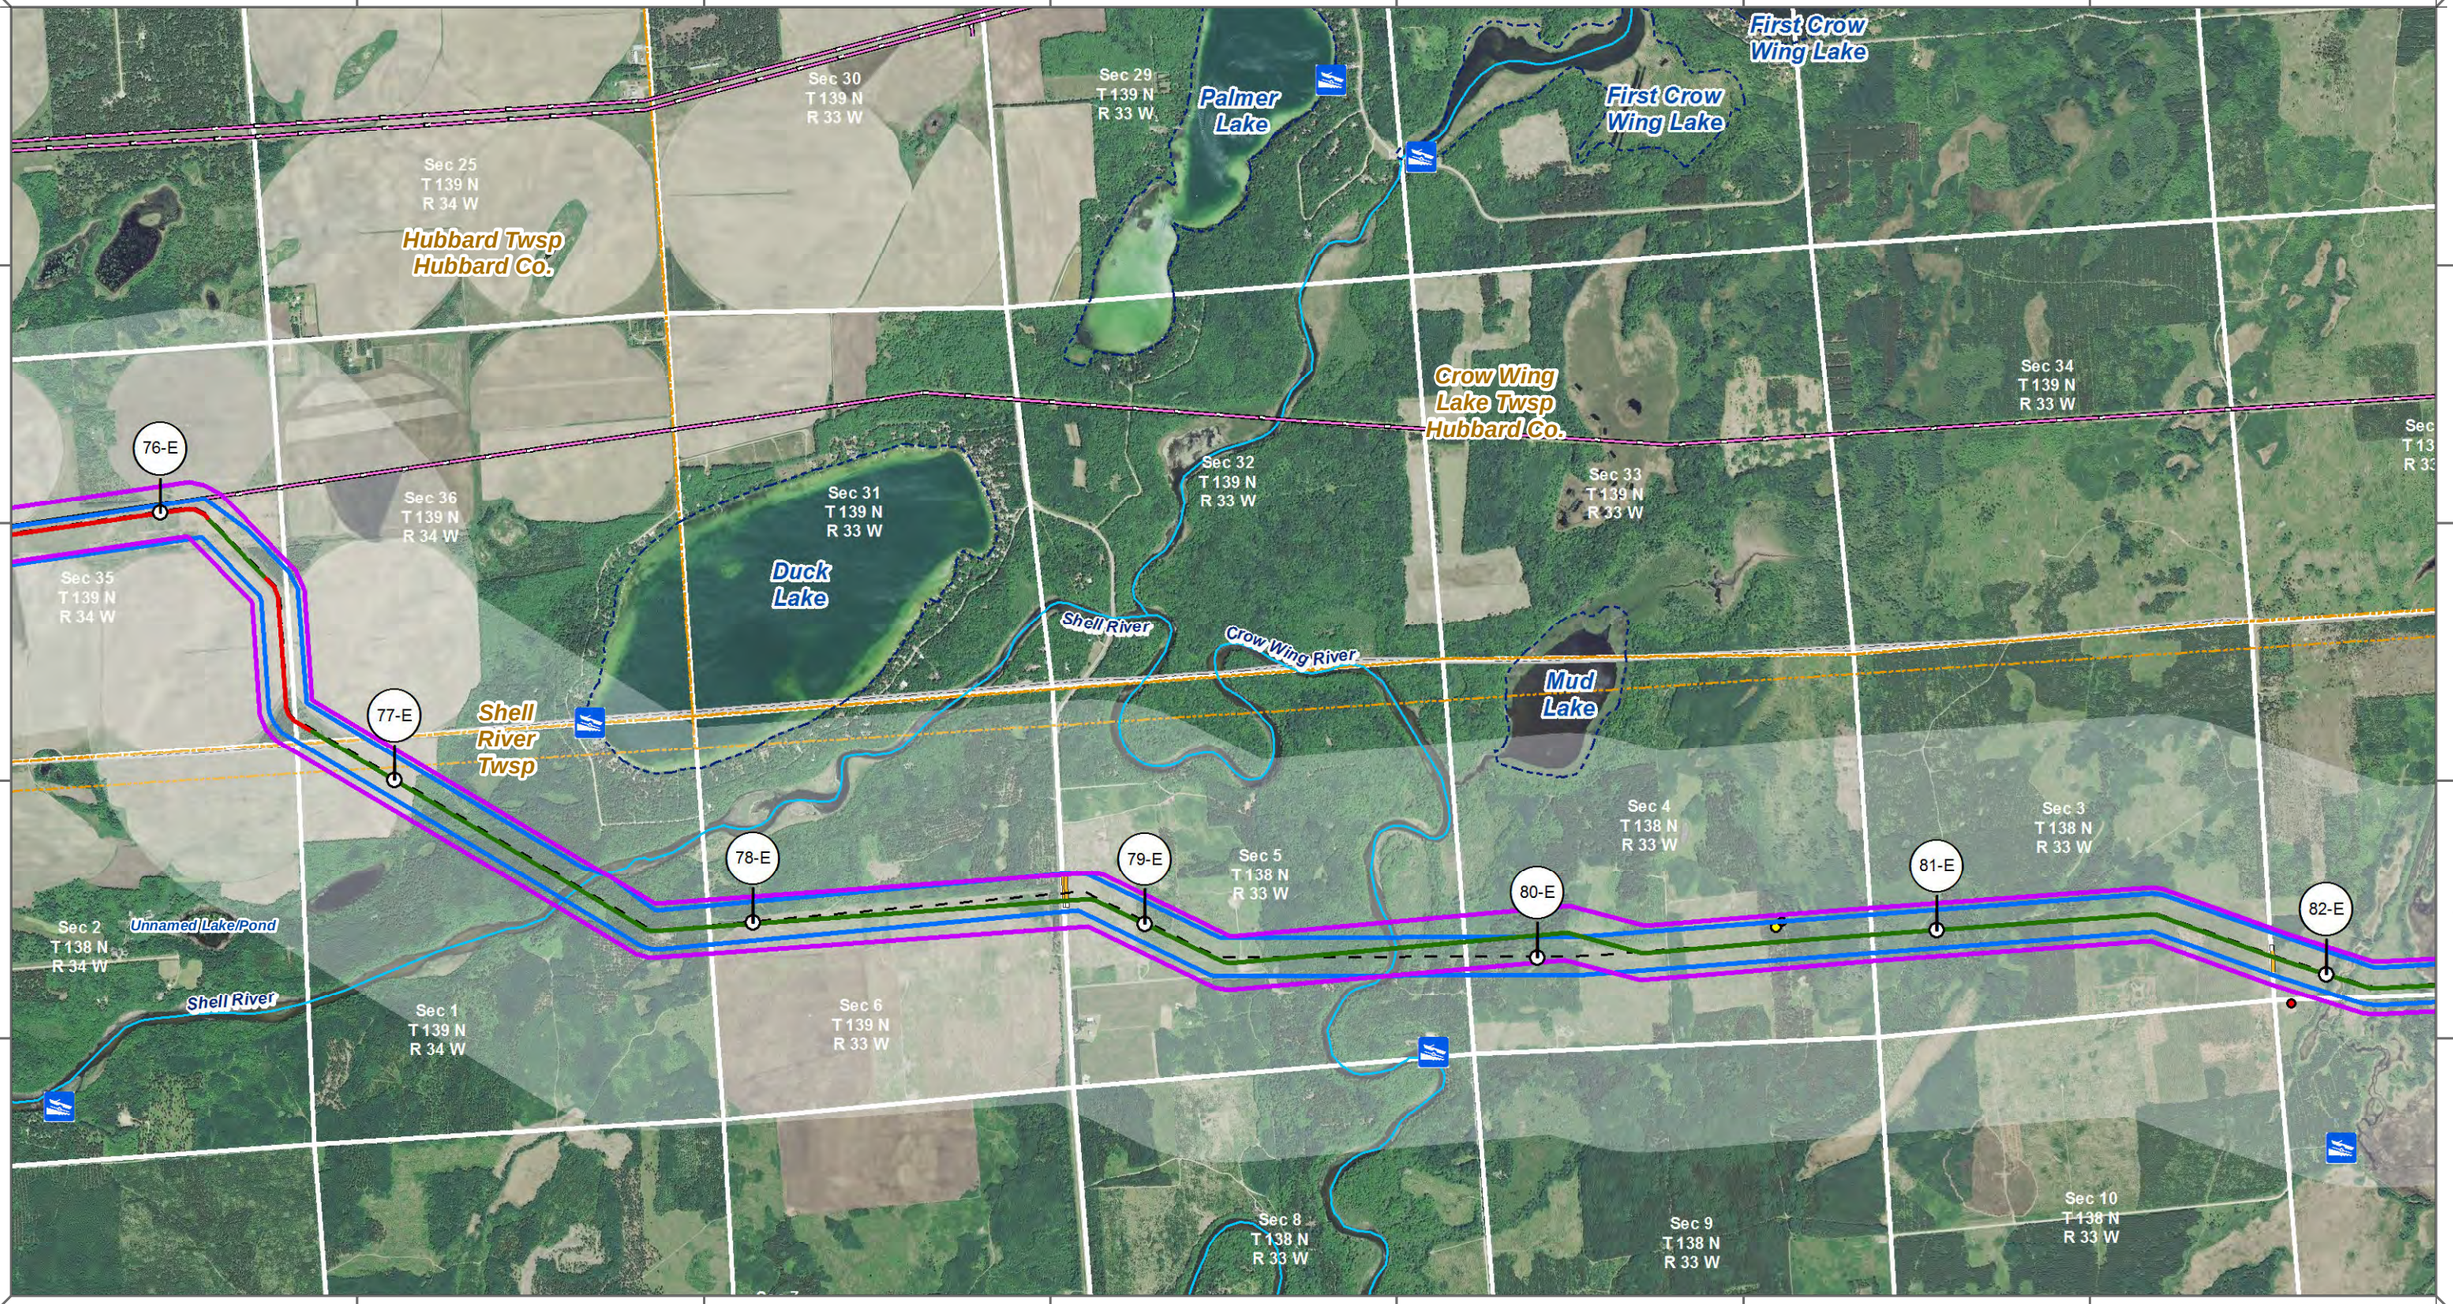

Mile Post
Non-Greenfield Route
Greenfield Route*
Valve Location
Proposed NDPC Pipeline

Existing Enbridge Pipelines
Existing Transmission
Foreign Pipeline
Foreign Utilites
Structure
Residence

Preferred Route Width
Environmental Survey Area
Proposed Pump Station
Existing Pump Station
Township/City Boundary
MN Section Boundary
Study Corridor

Public Water Access
Regional Airport
FCC Tower
National Register of Historic Places

Church
School
Cemetery
Mining Area
Mine

PWI Water
Rivers
Interstates
Federal Trunk Highways
State Trunk Highways

Snowmobile Trail
State Trail
State Boundary
County Boundary
Railroad

0 2,000 4,000 Feet

*Greenfield is >250' from existing utility/road/RR corridor centerlines

ENBRIDGE

LINE 3 REPLACEMENT
PIPELINE PROJECT OVERVIEW
East of Clearbrook

DRAWN:	CMW	CHECKED:	KEH
DATE:	Apr 20, 2015	SCALE:	AS SHOWN

Map 45 of 72

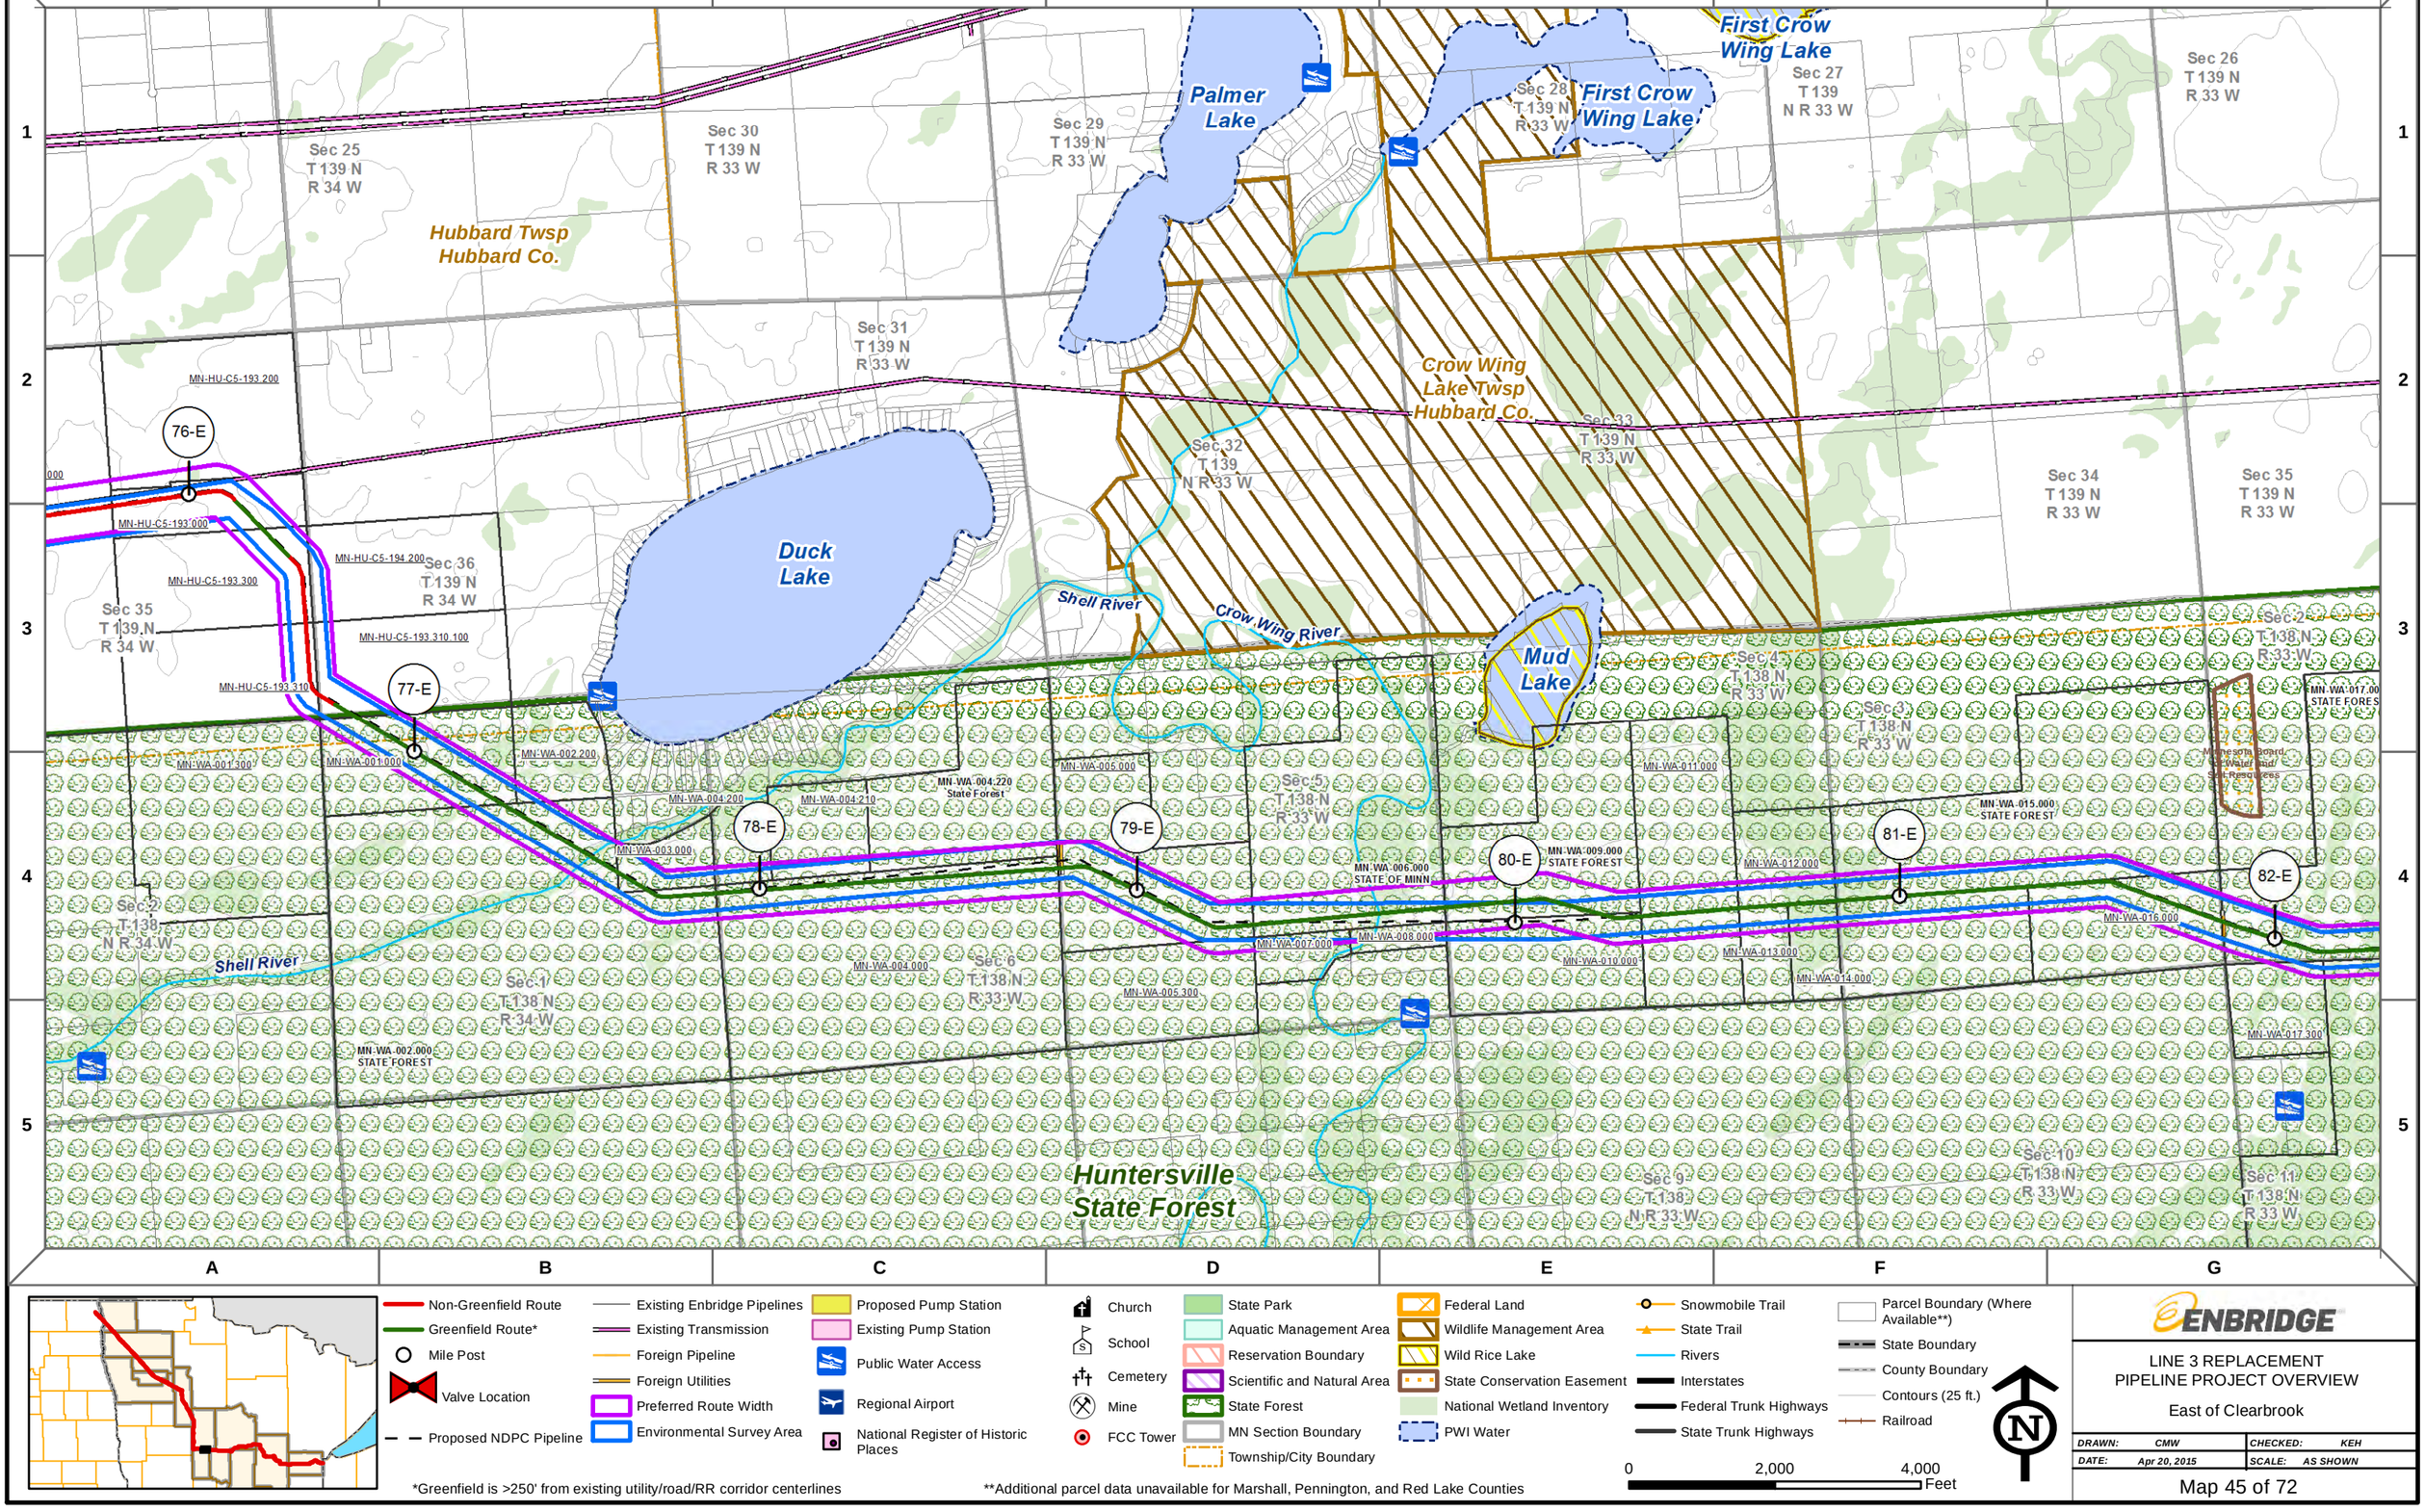

Non-Greenfield Route
Greenfield Route*
Mile Post
Valve Location
Proposed NDPC Pipeline
Existing Enbridge Pipelines
Existing Transmission
Foreign Pipeline
Foreign Utilities
Preferred Route Width
Environmental Survey Area
Proposed Pump Station
Existing Pump Station
Public Water Access
Regional Airport
National Register of Historic Places
Church
School
Cemetery
Mine
FCC Tower
State Park
Aquatic Management Area
Reservation Boundary
Scientific and Natural Area
State Forest
MN Section Boundary
Township/City Boundary
Federal Land
Wildlife Management Area
Wild Rice Lake
State Conservation Easement
National Wetland Inventory
PWI Water
Snowmobile Trail
State Trail
Rivers
Interstates
Federal Trunk Highways
State Trunk Highways
Parcel Boundary (Where Available**)
State Boundary
County Boundary
Contours (25 ft.)
Railroad
0
2,000
4,000
Feet
N

*Greenfield is >250' from existing utility/road/RR corridor centerlines

**Additional parcel data unavailable for Marshall, Pennington, and Red Lake Counties

ENBRIDGE

LINE 3 REPLACEMENT
PIPELINE PROJECT OVERVIEW

East of Clearbrook

DRAWN:	CMW	CHECKED:	KEH
DATE:	Apr 20, 2015	SCALE:	AS SHOWN

Map 45 of 72