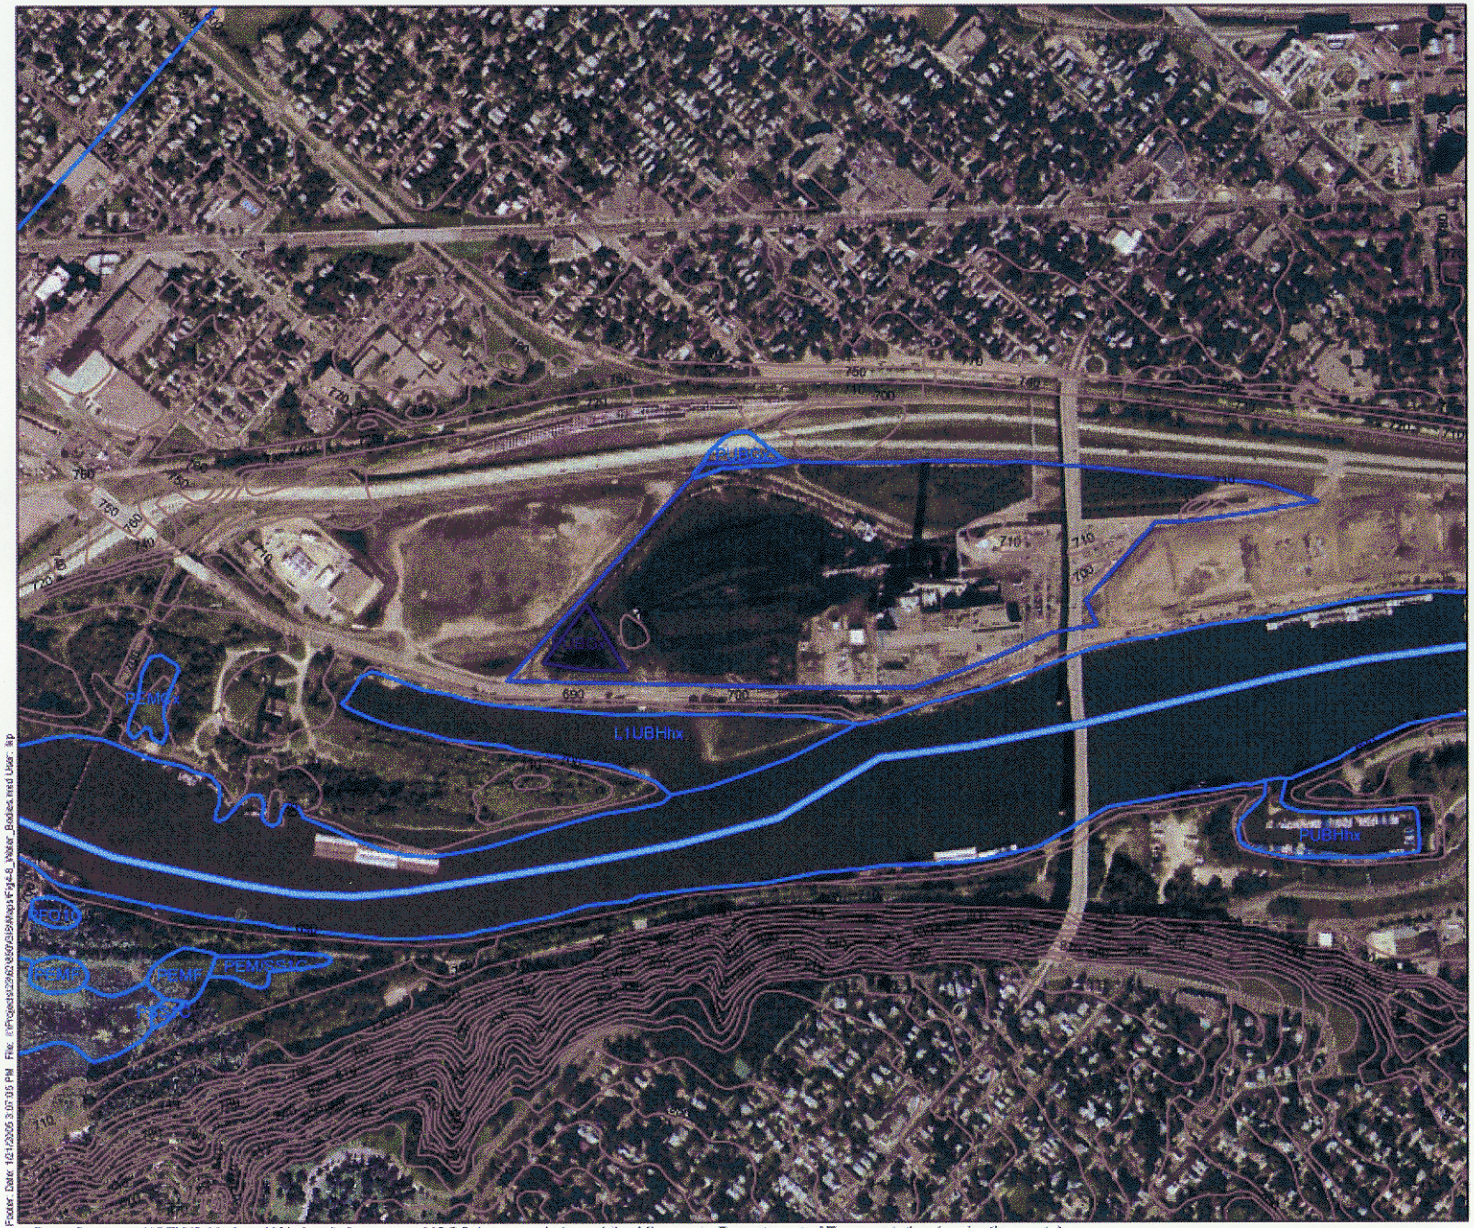

Project Site
10ft Contours
Navigation Route
Exisiting Retention Pond
NWI Wetlands

WETLAND CLASSIFICATION

L1UBHhx	Lacustrine limnetic unconsolidated bottom, permanently flooded - diked/impounded and excavated
PEMCx	Palustrine emergent vegetation, seasonally flooded - excavated
PEMF	Palustrine emergent vegetation, semi-permanently flooded
PEM/SSIC	Palustrine emergent vegetation/scrub shrub, seasonally flooded
PFO1C	Palustrine forested, seasonally flooded
PSS1C	Palustrine scrub shrub, seasonally flooded
PUBGx	Palustrine unconsolidated bottom, intermittently flooded - excavated
PUBHhx	Palustrine unconsolidated bottom, permanently flooded - diked/impounded and excavated

0 50 100 200 300 400 Meters

0 155 310 620 930 1,240 Feet

Data Sources: USFWS National Wetlands Inventory, USGS (topography), and the Minnesota Department of Transportation (navigation route)

Barr Foster Date: 12/1/2005 3:07:05 PM File: I:\Projects\23623859\GIS\Maps\Fig4-8_Water_Bodies.mxd User: lkp

FIGURE 11
Water Bodies/Wetlands
High Bridge Repowering Project
Docket 05-91-PPS-Xcel Energy HB