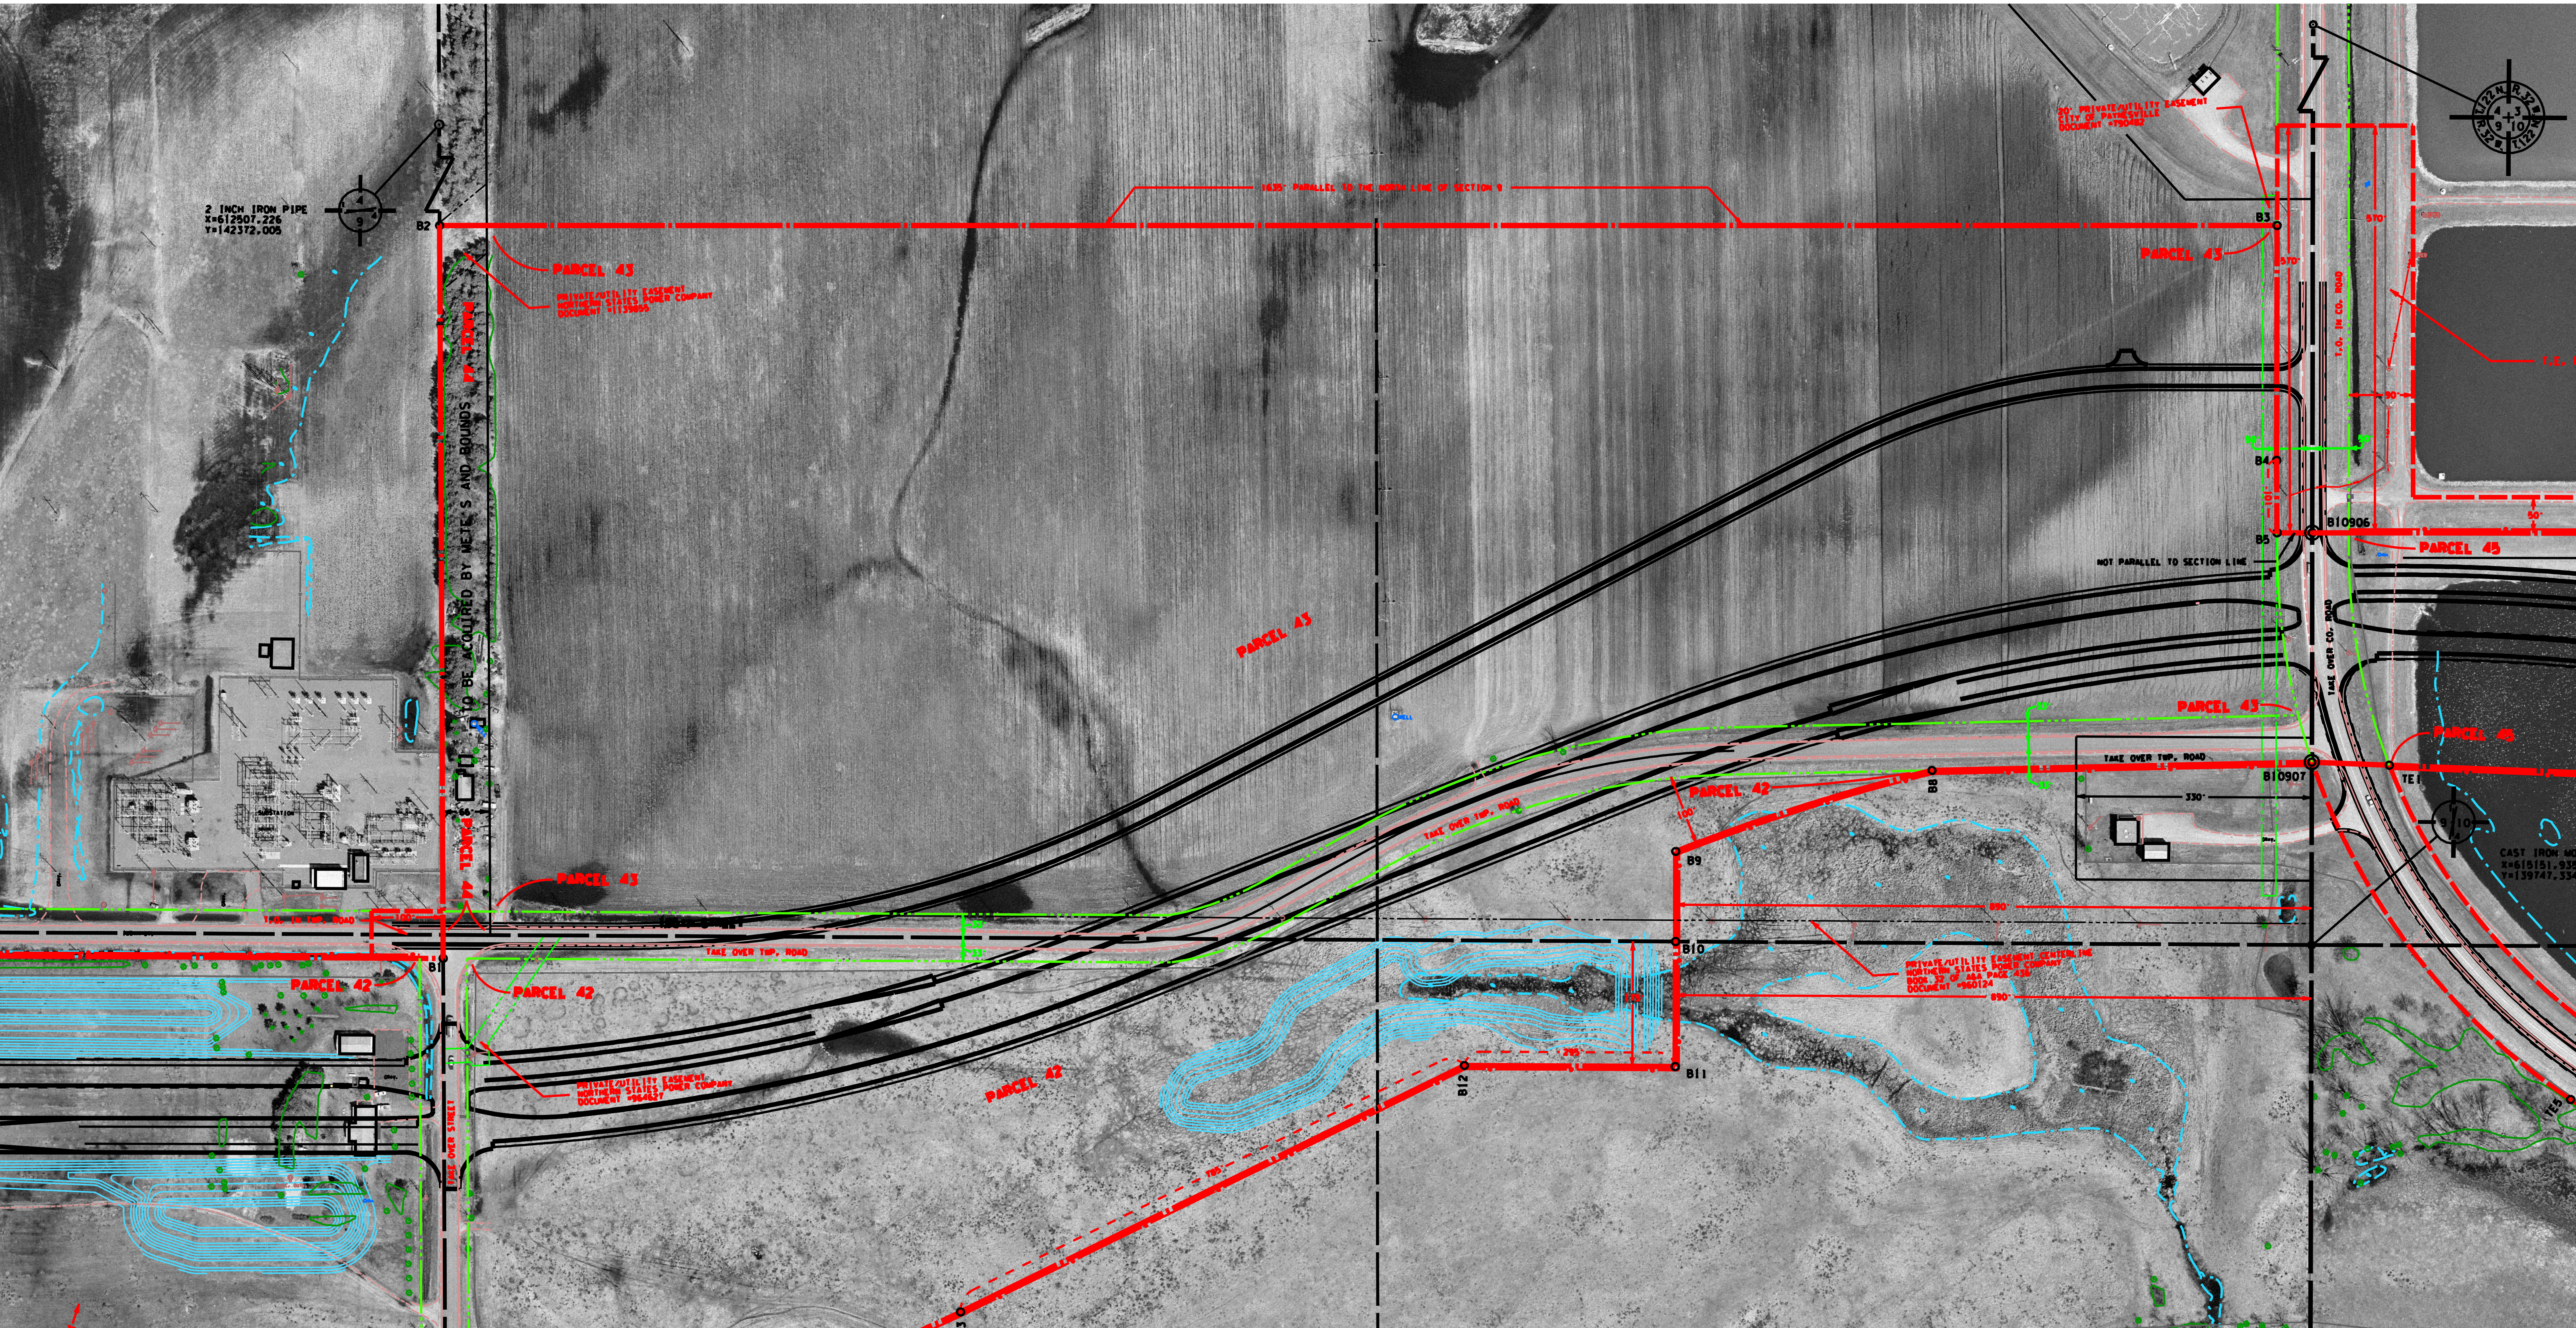
2 INCH IRON PIPE
X=612507.226
Y=142372.005
B2
PARCEL 43
PRIVATE/UTILITY EASEMENT
NORTHERN STATES POWER COMPANY
1635' PARALLEL TO THE NORTH LINE OF SECTION 9
PARCEL 44
TO BE ACQUIRED BY METE'S AND BOUNDS
20' PRIVATE/UTILITY EASEMENT
CITY OF PAYNESVILLE
DOCUMENT #790482
B3
570'
T.O. IN CO. ROAD
T.E. PAR.
90'
B4
B5
B10906
PARCEL 45
50'
NOT PARALLEL TO SECTION LINE
TAKE OVER CO. ROAD
SUBSTATION
66'
T.O. IN TWP. ROAD
100'
B1
PARCEL 42
TAKE OVER TWP. ROAD
PRIVATE/UTILITY EASEMENT
NORTHERN STATES POWER COMPANY
DOCUMENT #964627
TAKE OVER STREET
WELL
33'
B8
B9
B10
B11
B12
B13
B10907
TE1
TE5
330'
890'
PRIVATE/UTILITY EASEMENT CENTERLINE
NORTHERN STATES POWER COMPANY
BOOK 32 OF A&A PAGE 436
DOCUMENT #960124
CAST IRON MONUM
X=615151.935
Y=139747.334