© 2009 Hill Engineering, Inc.

Call 48 Hours before digging
GOPHER STATE ONE CALL
Twin Cities Area 651-454-0002
MN. Toll Free 1-800-252-1166

N W E

0 300 600 900
SCALE IN FEET

DEVELOPMENT NEIGHBORHOOD PARKS
NU-6 PARK
GREENWAY/OPEN SPACE
THREE RIVERS REGIONAL TRAIL
COUNTY TRAILS
CITY OFF-ROAD TRAILS
HOA/PUBLIC EASEMENT TRAILS
CITY FIRE STATION SITE

DEVELOPMENT NEIGHBORHOOD PARKS
TOTAL ACRES: 7.45 ACRES
WETLAND AREA: 0.00 ACRES
UPLAND AREA: 7.45 ACRES

NU-6 PARK
TOTAL ACRES: 9.23 ACRES
WETLAND AREA: 3.44 ACRES
UPLAND AREA: 5.79 ACRES

GREENWAY/OPEN SPACE
TOTAL ACRES: 244.23 ACRES
WETLAND AREA: 215.73 ACRES
UPLAND AREA: 28.50 ACRES

THREE RIVERS REGIONAL TRAIL
TOTAL ACRES: 8.22 ACRES
WETLAND AREA: 1.12 ACRES
UPLAND AREA: 7.10 ACRES

COUNTY TRAIL
TOTAL ACRES: 6.61 ACRES
WETLAND AREA: 0.00 ACRES
UPLAND AREA: 6.61 ACRES

CITY OFF-ROAD TRAIL
TOTAL ACRES: 2.85 ACRES
WETLAND AREA: 0.49 ACRES
UPLAND AREA: 2.36 ACRES

HOA/PUBLIC EASEMENT TRAILS
TOTAL ACRES: 1.09 ACRES
WETLAND AREA: 0.00 ACRES
UPLAND AREA: 1.09 ACRES

FIRE STATION SITE
TOTAL ACRES: 4.56 ACRES
WETLAND AREA: 2.53 ACRES
UPLAND AREA: 2.02 ACRES

TOTAL OPEN SPACE, PARKS & COMMUNITY FACILITIES
TOTAL ACRES: 284.24 ACRES
WETLAND AREA: 223.31 ACRES (25% CREDIT = 55.83 ACRES)
UPLAND AREA: 60.93 ACRES
TOTAL PUBLIC VALUE DEDICATION: 116.76 ACRES

* CITY SIDEWALKS & COUNTY TRAILS/SIDEWALKS TO BE PROVIDED WITHIN PROPOSED RIGHTS OF WAY.

** WETLAND AREA BASED UPON WETLAND DELINEATION REPORT DATED JUNE, 2006, EXCEPT FOR THE NORTH SOD FIELD AREA, WHICH WAS ASSUMED TO BE ALL WETLAND FOR THE PURPOSE OF CALCULATING PUBLIC VALUE DEDICATION.

THREE RIVERS REGIONAL BITUMINOUS TRAIL
COUNTY ROAD BITUMINOUS TRAIL
COUNTY ROAD CONCRETE SIDEWALK
CITY BITUMINOUS TRAIL
CITY CONCRETE SIDEWALK
HOA BITUMINOUS TRAIL
HOA CONCRETE SIDEWALK

Date: 04/14/09
Sheet: OSO

Project Name/Location:
STONES THROW - MASTER DEVELOPMENT PLAN
CITY OF ROGERS, MINNESOTA

Sheet Title:
MASTER OPEN SPACE, PARKS AND COMMUNITY FACILITIES PLAN

Hill Engineering Project Number: 10001

Client:
HASSAN MAINSTREET, LLC.
750 2ND STREET NE
HOPKINS, MINNESOTA 55343
952-930-0930

Hill Engineering, Inc.
1585 Dunlap Street
St. Paul, MN. 55108
(612)861-4456

Designed By: JRH
Drawn By: JRH
Checked By: JRH

I HEREBY CERTIFY THAT THIS PLAN, SPECIFICATION, OR REPORT WAS PREPARED BY ME OR UNDER MY DIRECT SUPERVISION AND THAT I AM A DULY LICENSED PROFESSIONAL ENGINEER UNDER THE LAWS OF THE STATE OF MINNESOTA.
JAY R. HILL
Reg. No. 24552
Date: 04/14/09

Revisions	
Date:	Description:
03/27/09	City Benchmittal
04/14/09	P.C. Meeting

By: JRH JRH

© 2009 Hill Engineering, Inc.

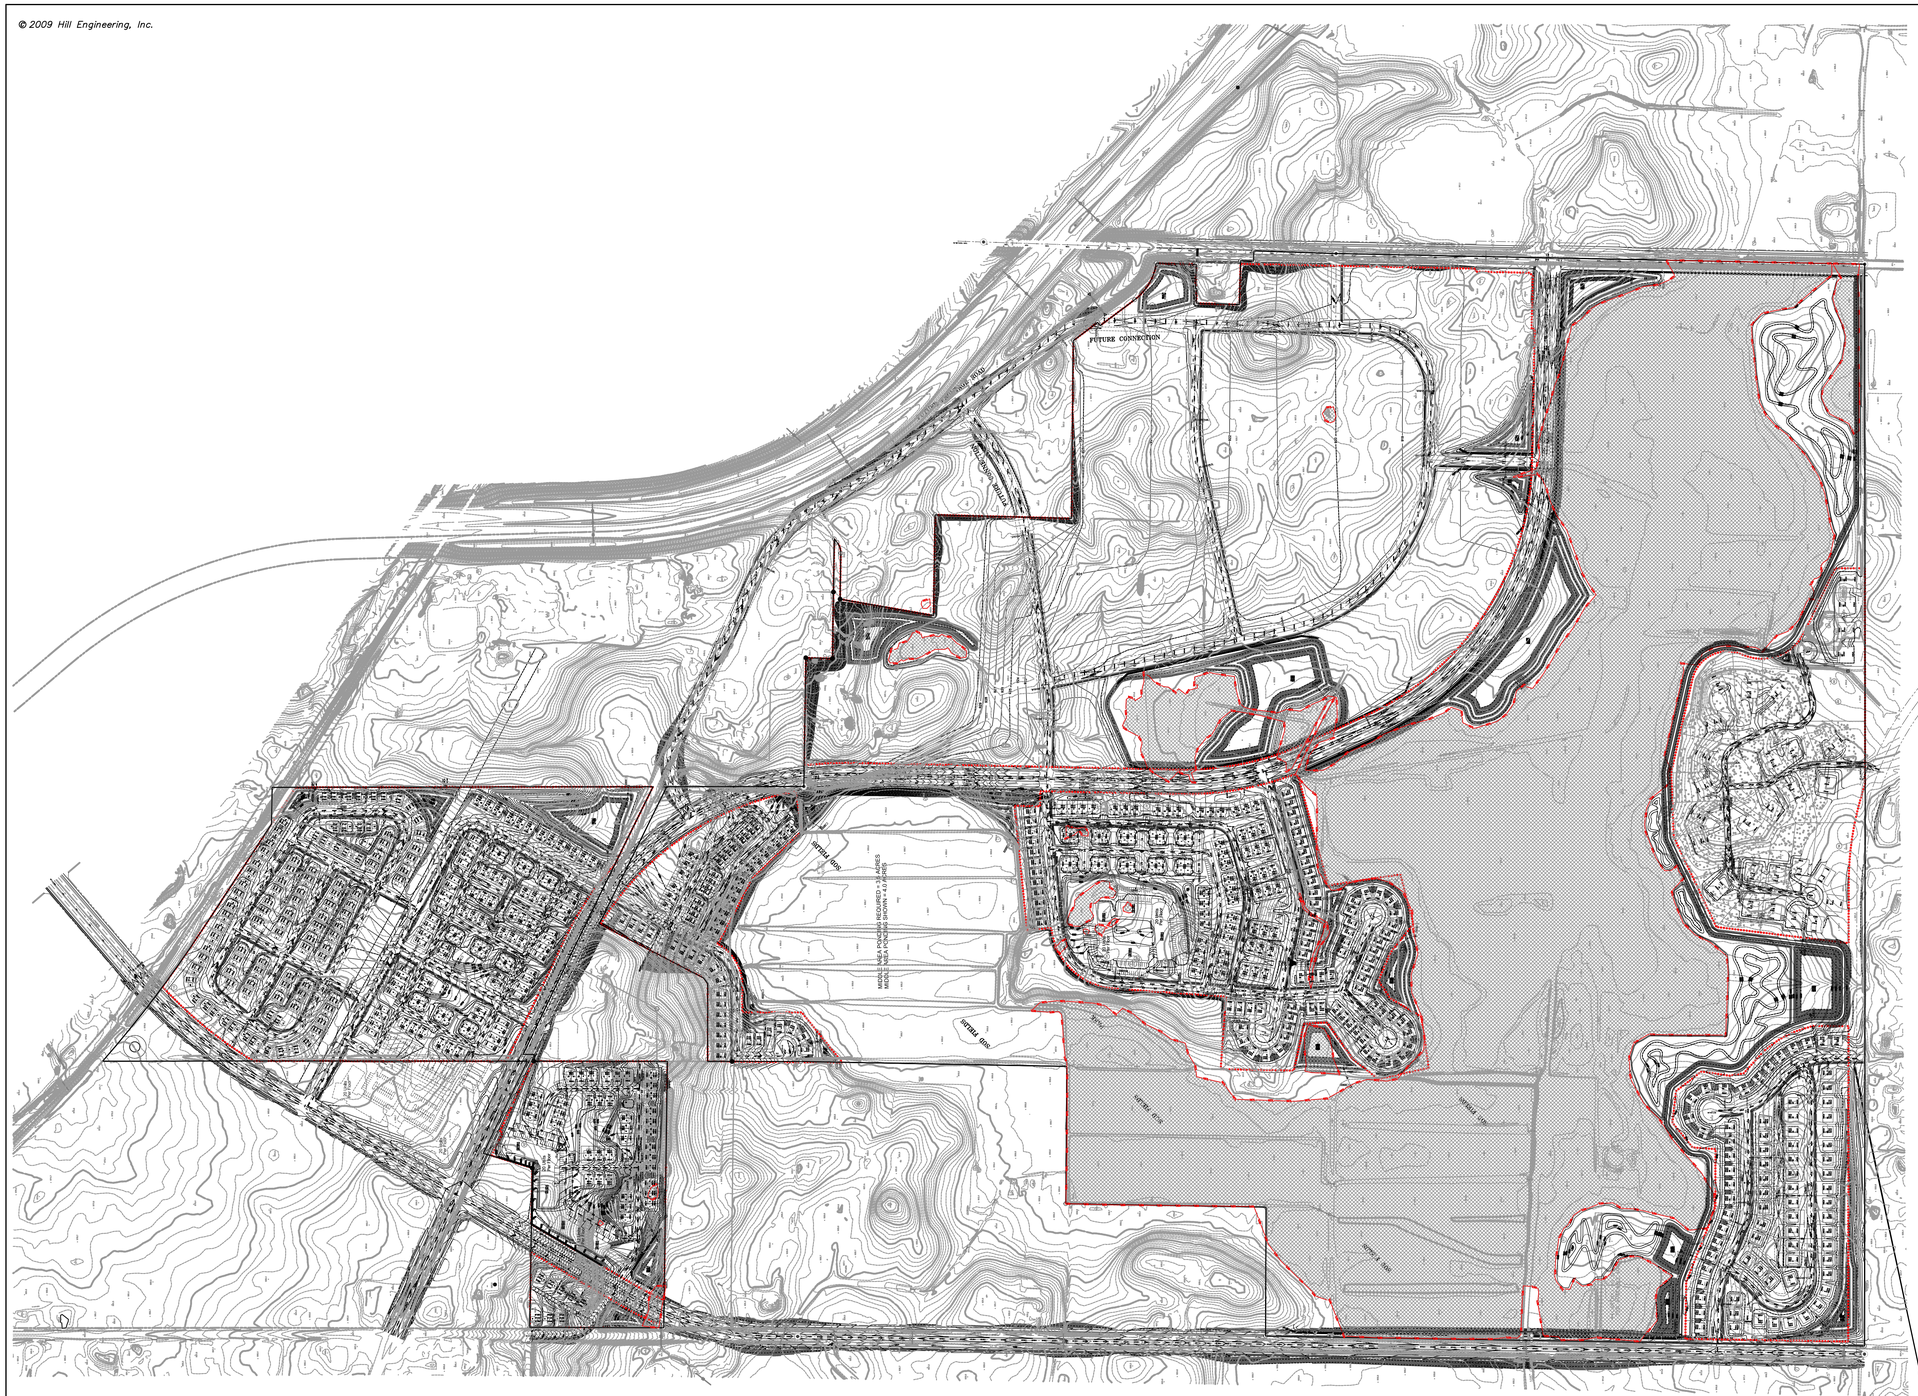
FUTURE CONNECTION
FUTURE CONNECTION
WETLAND BUFFER
WETLAND BUFFER
WETLAND BUFFER