RAIL SURVEY
FAIRMONT INDUSTRIAL PARK

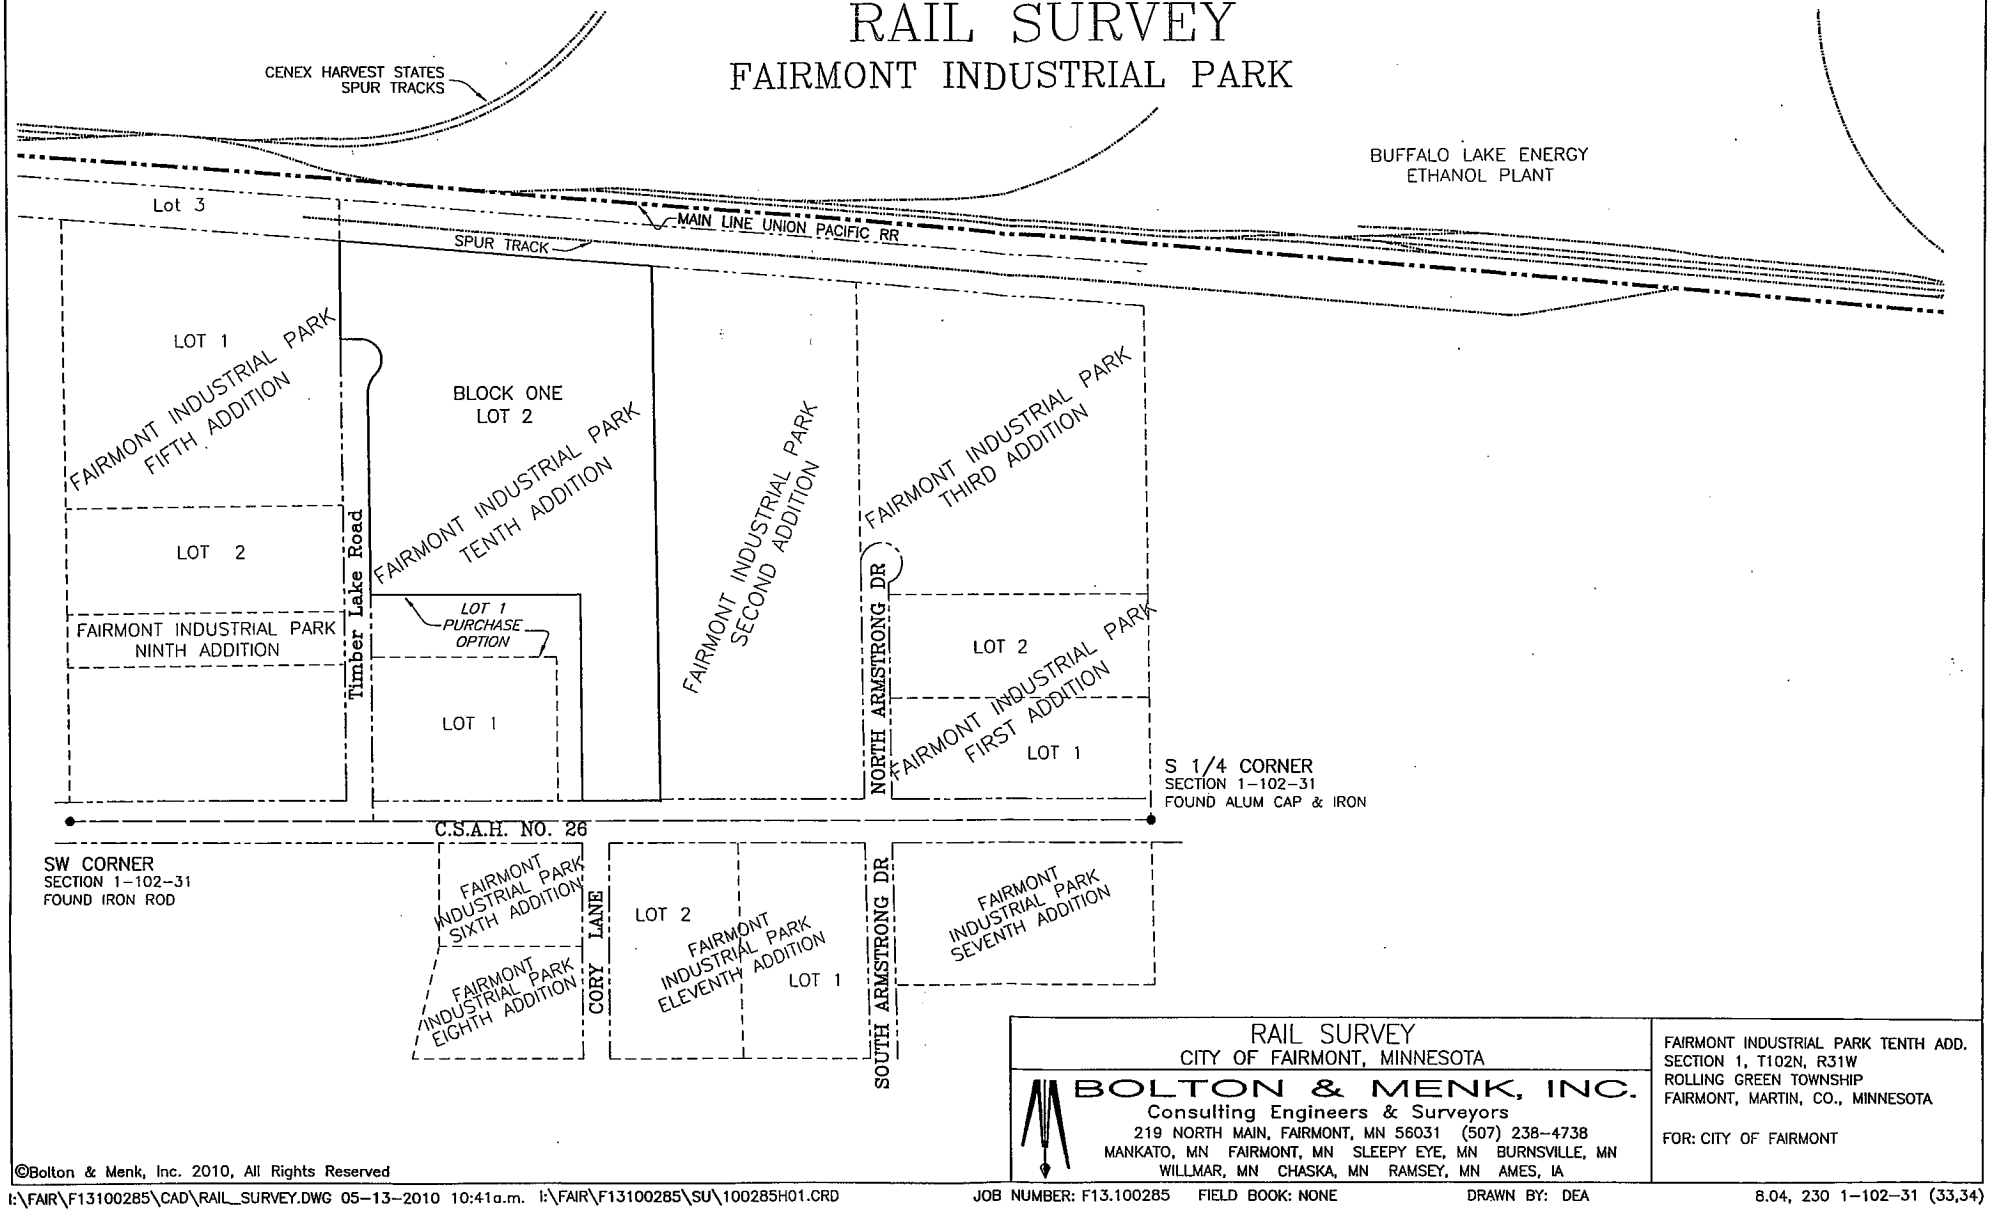

RAIL SURVEY
CITY OF FAIRMONT, MINNESOTA

BOLTON & MENK, INC.
Consulting Engineers & Surveyors
219 NORTH MAIN, FAIRMONT, MN 56031 (507) 238-4738
MANKATO, MN FAIRMONT, MN SLEEPY EYE, MN BURNSVILLE, MN
WILLMAR, MN CHASKA, MN RAMSEY, MN AMES, IA

FAIRMONT INDUSTRIAL PARK TENTH ADD.
SECTION 1, T102N, R31W
ROLLING GREEN TOWNSHIP
FAIRMONT, MARTIN, CO., MINNESOTA

FOR: CITY OF FAIRMONT

©Bolton & Menk, Inc. 2010, All Rights Reserved

I:\FAIR\F13100285\CAD\RAIL_SURVEY.DWG 05-13-2010 10:41a.m. I:\FAIR\F13100285\SU\100285H01.CRD JOB NUMBER: F13.100285 FIELD BOOK: NONE DRAWN BY: DEA 8.04, 230 1-102-31 (33,34)