© 2006 RLK INC.

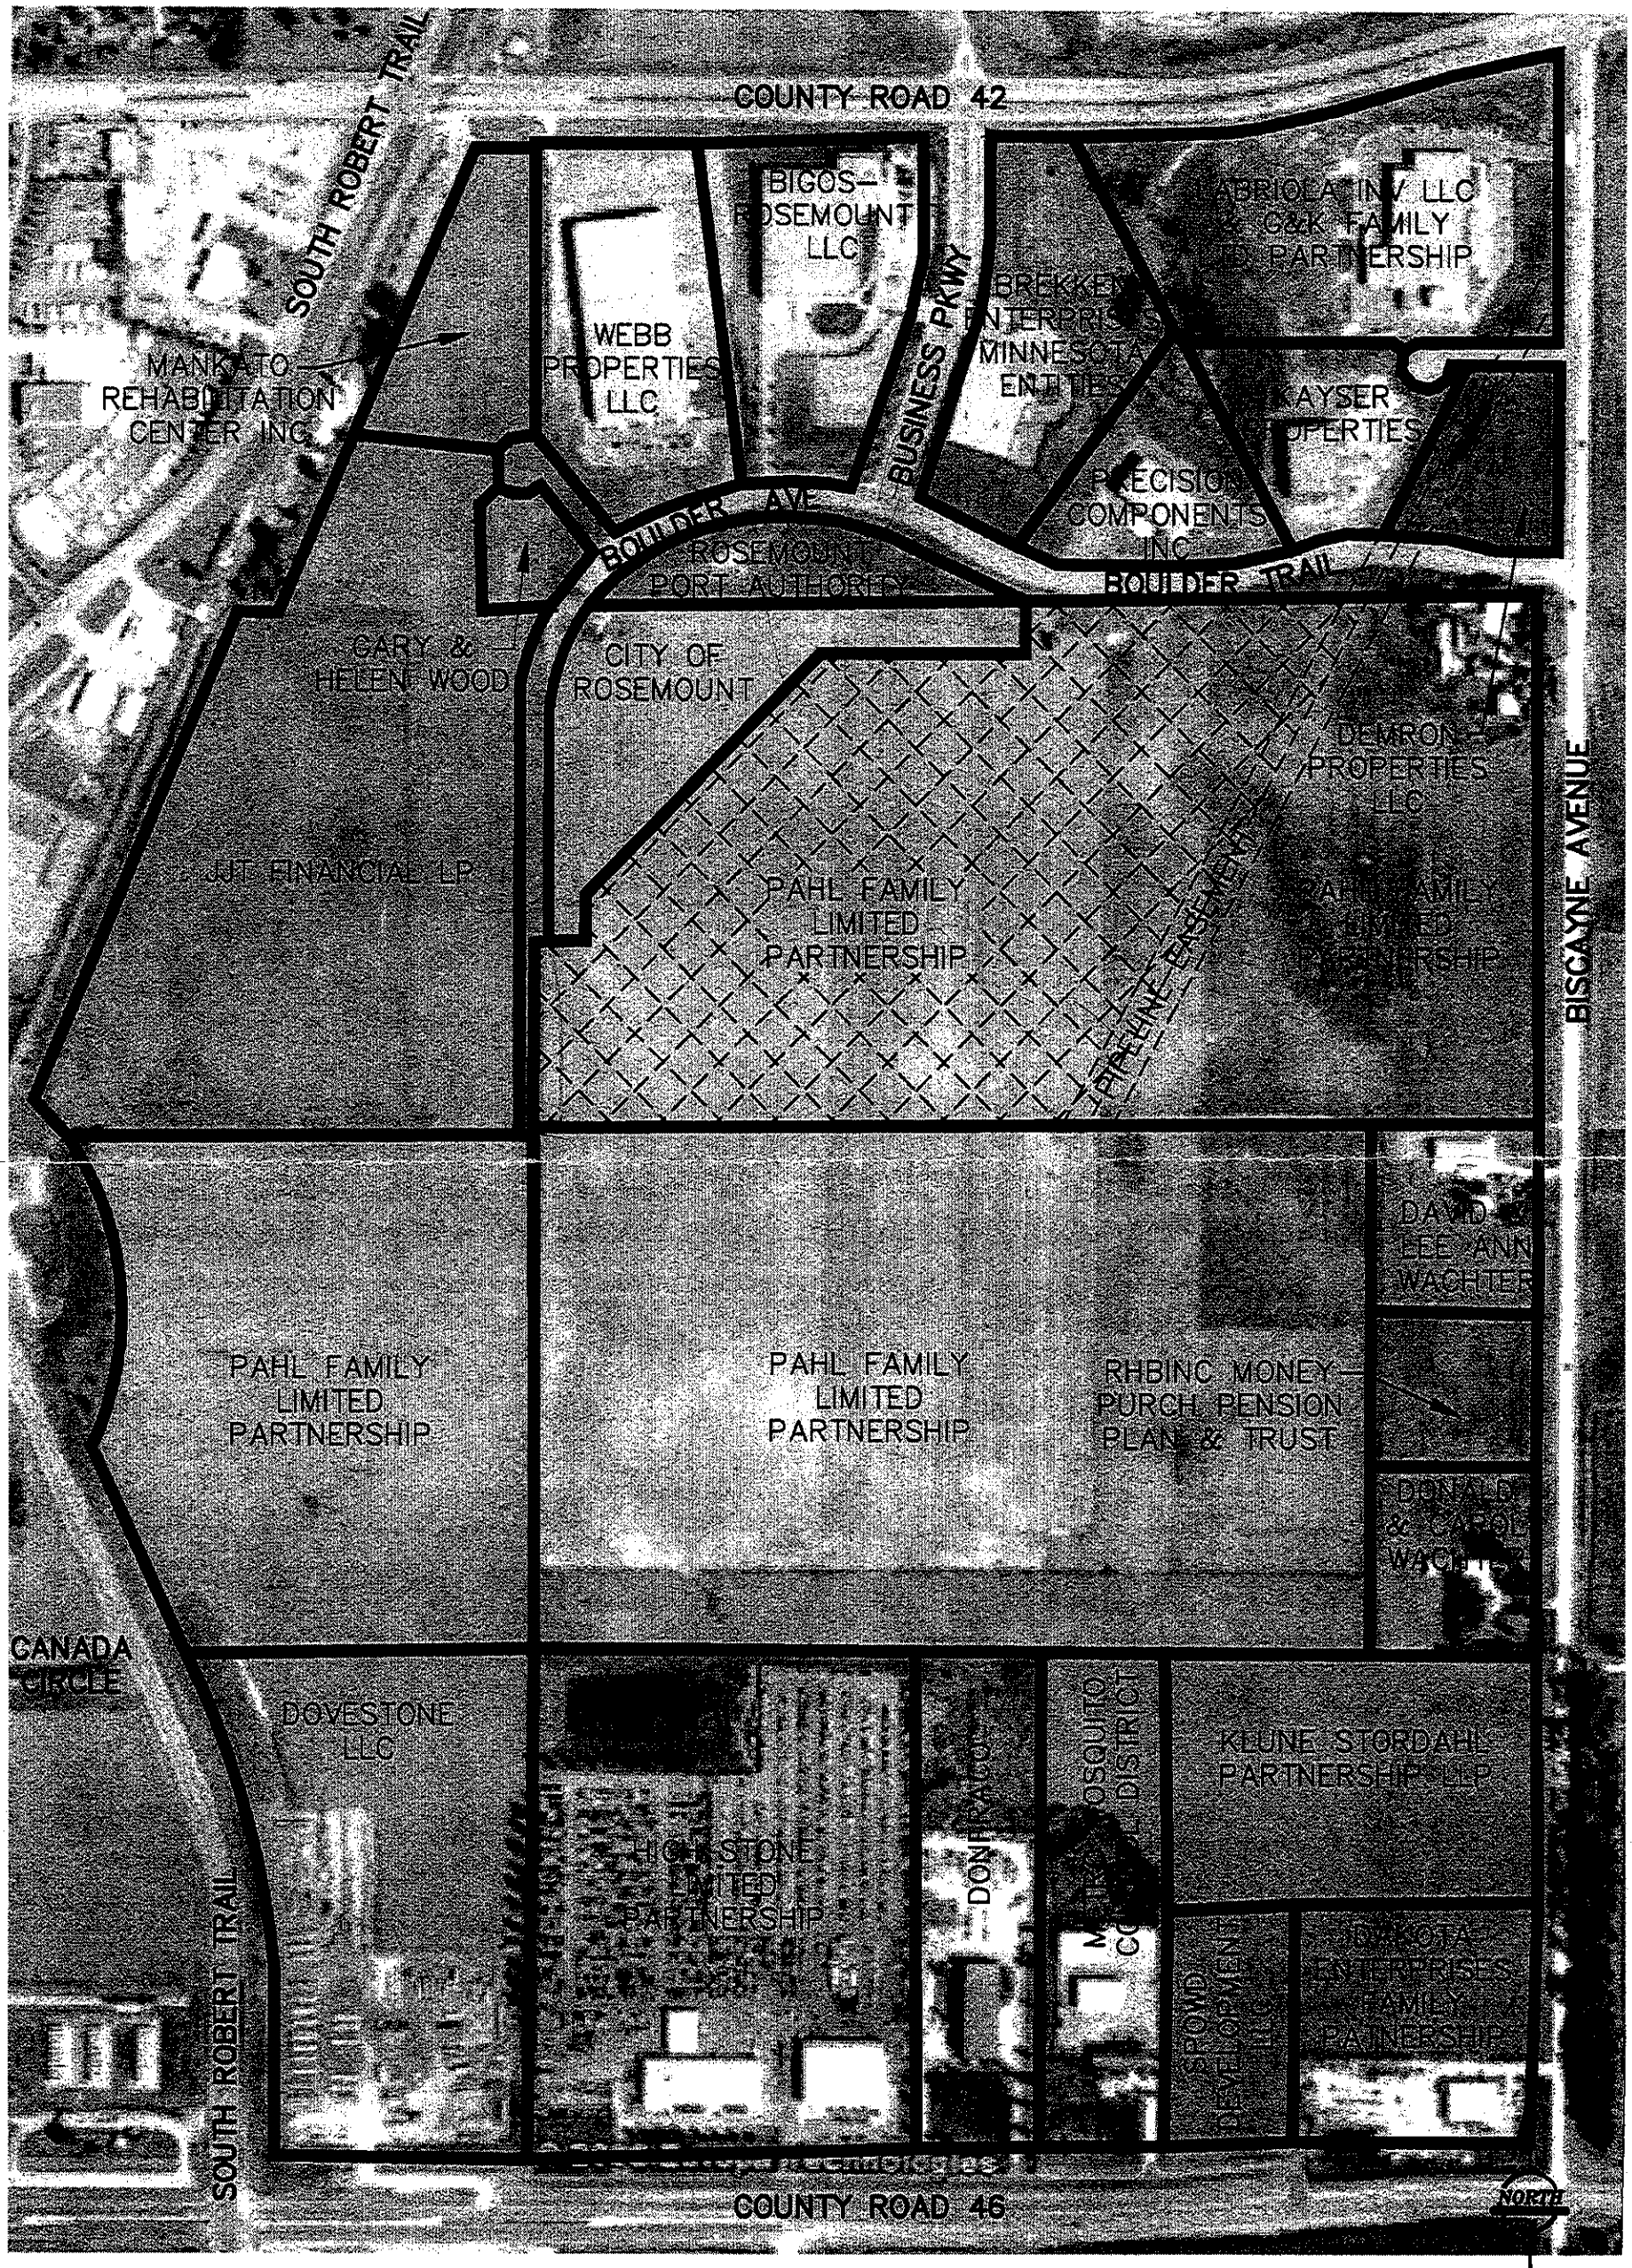

NOTE: PARCEL LINES ARE APPROXIMATE

PROPOSED SITE

0 400
SCALE IN FEET

RLK
6110 Blue Circle Drive • Suite 100 • Minnetonka, MN 55343
Duluth, MN
Ham Lake, MN
Hibbing, MN
Minnetonka, MN
Phone: 952 933 0972
Fax: 952 933 1153
www.rlkinc.com

PAHL PROPERTY – ROSEMOUNT

PARCEL OWNERSHIP EXHIBIT

SHEET # 1/1

DATE 12/15/06

Dec 15, 2006 4:57pm O:\Marketing\Proposals\Minnetonka\Ryan Companies US, Inc – Contract with RLK\Rosemount-Pahl Property\Pahl Property Rosemount.dwg